AMENDMENT THREE

August 3, 2010

Attached are plans to be used for pricing ALTERNATE 2.

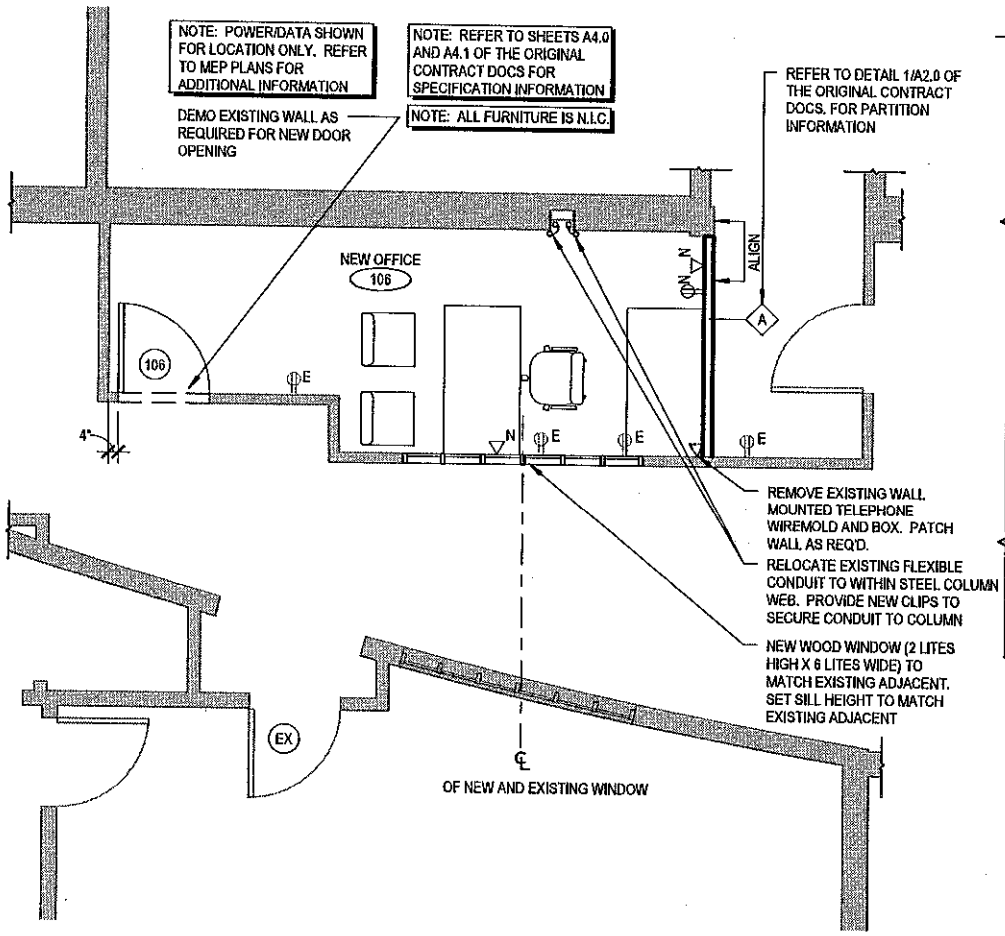

1 2ND FLOOR CONSTRUCTION PLAN @ OFFICE
SCALE: 1/4" = 1'-0"

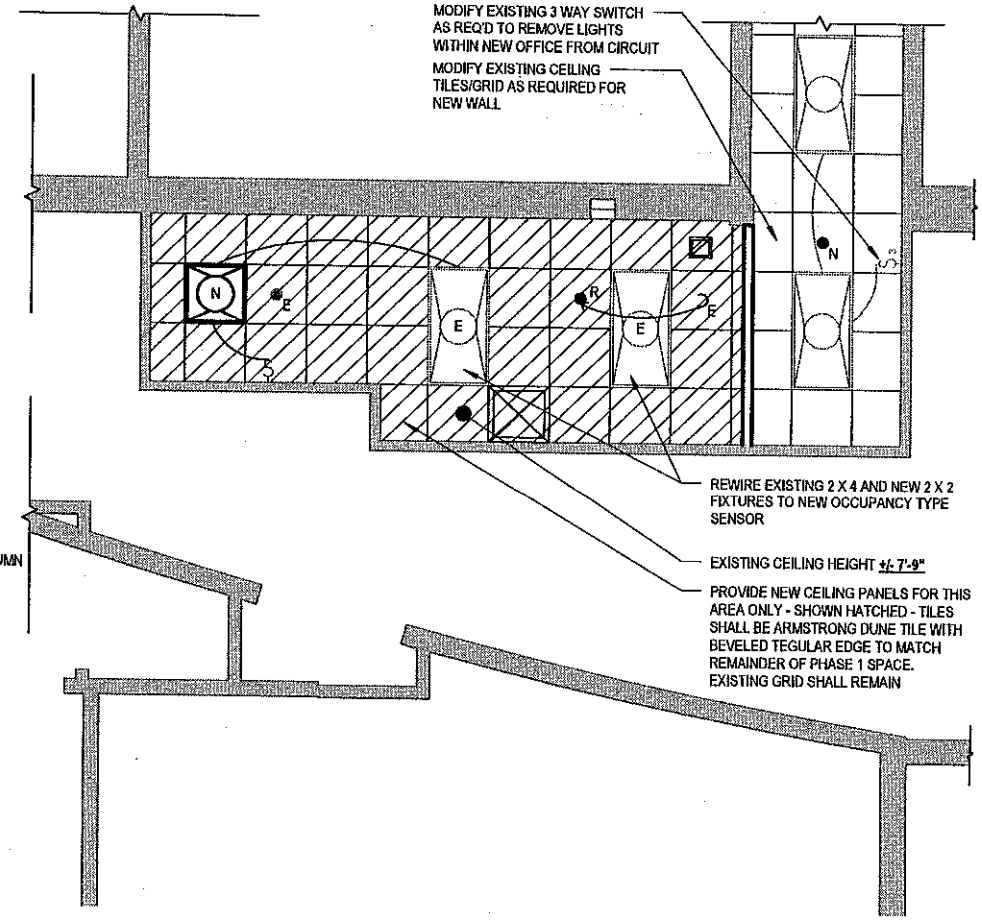

2 2ND FLOOR RCP @ OFFICE
SCALE: 1/4" = 1'-0"

STATE OF CONNECTICUT
DEPARTMENT OF TRANSPORTATION

DRAWING TITLE
CONSTRUCTION PLAN @ ADDITIONAL OFFICE
REFLECTED CEILING PLAN @ ADDITIONAL OFFICE

PROJECT NO.	ISSUED BY	REVISION TO	DRAWING NO.
09040	CDL	N/A	SKA2.0-5
SCALE 1/4" = 1'-0"	DRAWN CDL	DATE 3/23/10	

© Copyright 2008 Amrita / Ezma Architects, PC. All rights reserved. Copying, reproduction or distribution prohibited without express written permission.

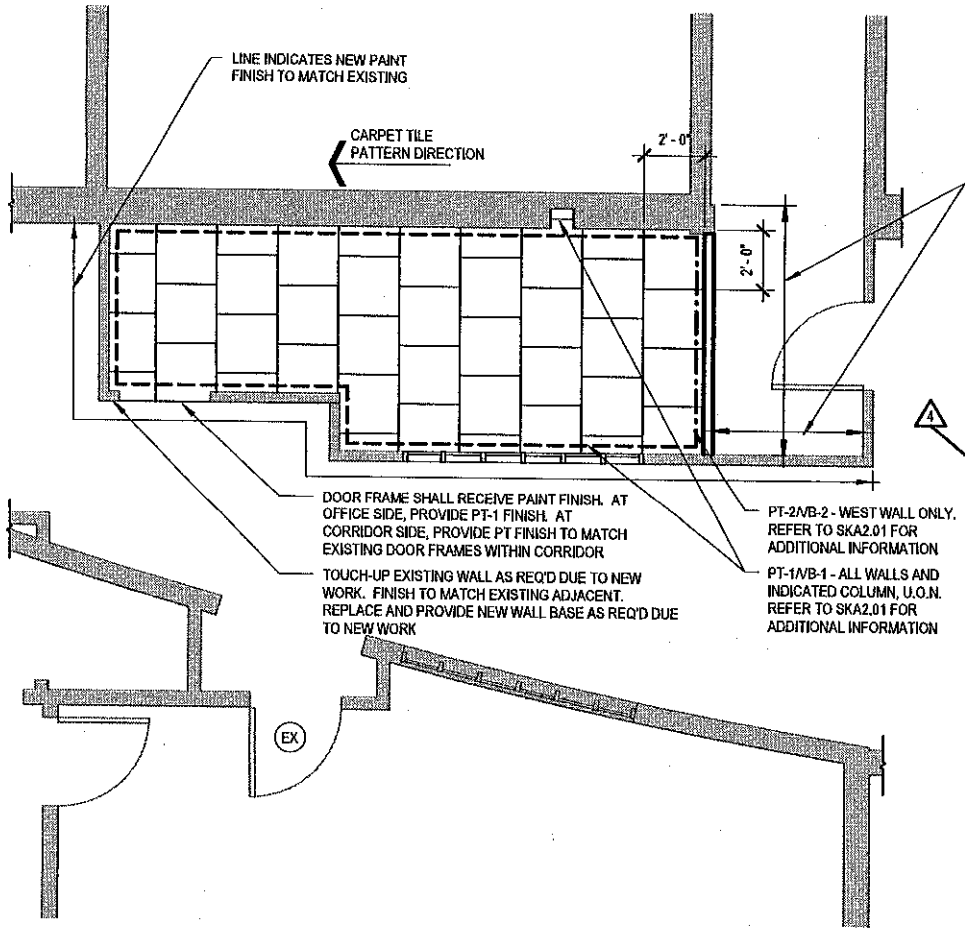

1 2ND FLOOR FINISH PLAN @ OFFICE

SCALE: 1/4" = 1'-0"

DOOR #	DOOR			FRAME					LABL.	REMARKS
	Size.	Mat'l.	Type	Mat'l.	Elev.	Throat	Det'l.	Type		
106	3'-0" x 6'-8"	HM	A	WD	1	EXISTING (V.I.F.)	12/A2.0	F1	-	1 4
158	3'-0" x +/- 7'-0" (V.I.F.)	HM	A	HM	1	EXISTING (V.I.F.)	12/A2.0	F1	-	1 2 3
159	3'-0" x 7'-0"	HM	A	HM	1	4 7/8"	12/A2.0	F1	-	1 2

NOTES

1. ALL NEW DOORS WITHIN SCOPE OF WORK AREA TO RECEIVE BUILDING STANDARD LEVER TYPE (ADA COMPLIANT) HARDWARE UNLESS OTHERWISE NOTED.
2. PAINT ALL NEW FRAMES, COLOR AS SELECTED BY ARCHITECT.
3. ALL DOORS NOT LISTED IN SCHEDULE ARE EXISTING TO REMAIN.
4. ALL NEW DOORS SHALL RECEIVE NEW PAINT FINISH
5. INTENT IS FOR ALL DOORS INDICATED AS NEW TO USE EXISTING DOORS AND/OR FRAMES REMOVED DURING DEMOLITION PHASE. MODIFY EXISTING DOOR AND FRAME AS REQUIRED FOR NEW LOCATION. IF EXISTING DOOR CANNOT BE MODIFIED TO WORK IN NEW LOCATION, PROVIDE NEW DOOR AND/OR FRAME TO MATCH EXISTING TYPE AND STYLE.

REMARKS

1. PROVIDE PASSAGE TYPE LATCHSET
2. PROVIDE DOOR CLOSER (RE: SPEC)
3. MODIFY EXISTING OPENING AS REQUIRED TO FIT SCHEDULED DOOR AND FRAME
4. PROVIDE NEW DOOR TO MATCH EXISTING DOOR ACROSS HALL (LABELED EX)

E = EXISTING
WD = WOOD
HM = HOLLOW METAL

2 REVISED DOOR AND FRAME SCHEDULE

SCALE: 12" = 1'-0"

STATE OF CONNECTICUT
DEPARTMENT OF TRANSPORTATION

DRAWING TITLE

FINISH PLAN @ ADDITIONAL OFFICE
REVISED DOOR SCHEDULE

PROJECT NO.	ISSUED BY	REVISION TO	DRAWING NO.
09040	CDL	N/A	SKA2.0-6
SCALE: As indicated	DRAWN: CDL	DATE: 3/23/10	

© Copyright 2008 Amenta / Emma Architects, PC. All rights reserved. Copying, reproduction or distribution prohibited without express written permission.

NOTES:
SHEET METAL DUCT TO BE FABRICATED AND INSTALLED IN ACCORDANCE WITH BASE BUILDING SPECIFICATION.

PROVIDE CLASS 1 INSULATED FLEX DUCT EQUAL TO KNAUF, MANVILLE OR CERTAINTEED.

AIR BALANCE SUPPLY AND RETURN ACCORDING TO CFM INDICATED ON DRAWING.

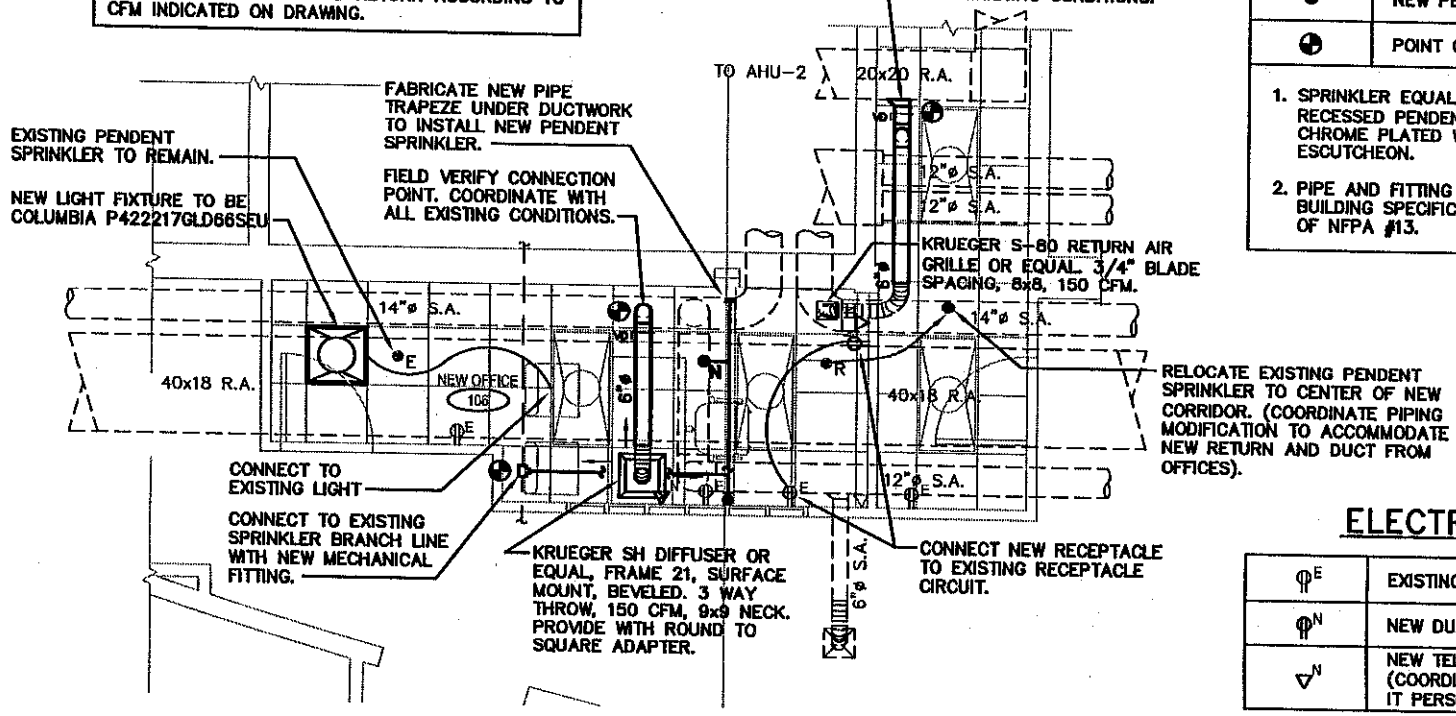

FIRE PROTECTION LEGEND

	EXISTING PENDENT SPRINKLER
R	RELOCATE EXISTING SPRINKLER HEAD DROP WITH A PIPE ARMOVER
	NEW PENDENT SPRINKLER
	POINT OF CONNECTION

1. SPRINKLER EQUAL TO RELIABLE MODEL F1FR RECESSED PENDENT SPRINKLER, 1/2" ORIFICE 155°F, CHROME PLATED WITH MODEL F2 CHROME PLATED ESCUTCHEON.
2. PIPE AND FITTING IN ACCORDANCE WITH BASE BUILDING SPECIFICATION, COMPLY WITH REQUIREMENTS OF NFPA #13.

ELECTRICAL LEGEND

E	EXISTING DUPLEX RECEPTACLE
N	NEW DUPLEX RECEPTACLE
N	NEW TELE/DATA OUTLET (COORDINATE WIRING WITH OWNER'S IT PERSONELL)

2ND FLOOR OFFICE DUCTWORK AND FIRE PROTECTION PLAN

SCALE: 1/4" = 1'-0"

STATE OF CONNECTICUT
DEPARTMENT OF TRANSPORTATION

DRAWING TITLE: SECOND FLOOR OFFICE DUCTWORK AND FIRE PROTECTION PLAN			
PROJECT NO. 09040	ISSUED BY ALO	REVISION TO N/A	DRAWING NO. SKMEFP1.0
SCALE 1/4" = 1'-0"	DRAWN SJH	DATE 3/24/10	

© Copyright 2008 Amesia / Emma Architects, PC. All rights reserved. Copying, reproduction or distribution prohibited without express written permission.