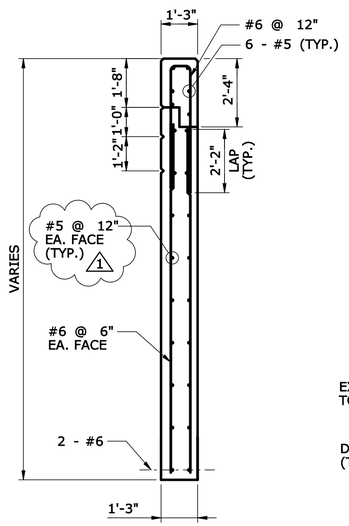

1

NOTE: BACKFILL BOTH SIDES OF WALL EQUALLY TO ELEVATION 160 ±. MAX. OF 1' ELEVATION DIFFERENCE WHILE BACKFILLING.

SECTION E / E
WINGWALL 1B - / S-25
SCALE: 3/8" = 1'-0"

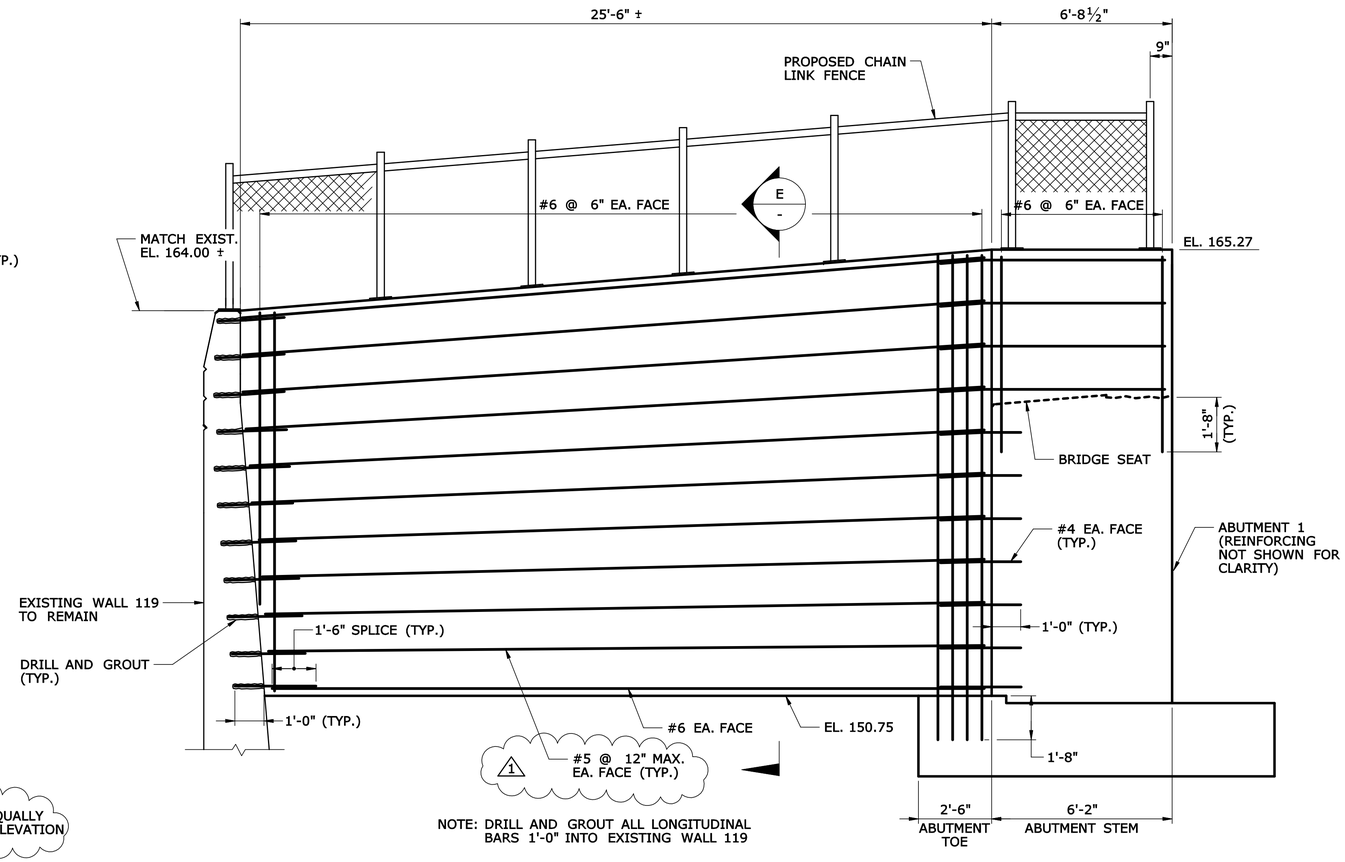

NOTE: DRILL AND GROUT ALL LONGITUDINAL BARS 1'-0" INTO EXISTING WALL 119

LONGITUDINAL SECTION F
WINGWALL 1B S-23
SCALE: 3/8" = 1'-0"

NOTES:

1. FOR SECTION LOCATIONS, REFER TO DWGS. "ABUTMENT 1 PLAN" AND "WINGWALL 1A AND 1B PLAN AND ELEVATION".

DESIGNED BY:
URS
URS CORPORATION AES
500 ENTERPRISE DRIVE
ROCKY HILL, CT 06067

STATE OF CONNECTICUT DAVID G. GEISSERT No. 17425 LICENSED PROFESSIONAL ENGINEER

David G Geissert
2011.08.10
15:17:09 -04'00'

ADDENDUM NO. 1

BRIDGE BUSWAY OVER ROUTE 9-088-177-03-02

REV.	DATE	REVISION DESCRIPTION	SHEET NO.
1	8/10/11	ADDENDUM NO. 1 - REVISED REINFORCING	03.03.027.A1

THE INFORMATION, INCLUDING ESTIMATED QUANTITIES OF WORK, SHOWN ON THESE SHEETS IS BASED ON LIMITED INVESTIGATIONS BY THE STATE AND IS IN NO WAY WARRANTED TO INDICATE THE CONDITIONS OF ACTUAL QUANTITIES OF WORK WHICH WILL BE REQUIRED.

Plotted Date: 8/10/2011

DESIGNER/DRAFTER: J. CLOGSTON
CHECKED BY: C. GREGORY
SCALE AS NOTED

STATE OF CONNECTICUT
DEPARTMENT OF TRANSPORTATION

Filename: P:\088_H035\Struct_Bridge\MSta_Sheet_Files\SB_MSH_Br04242R_088_H035_S27_ABUT1_SECT_A.dgn

SIGNATURE/BLOCK:
STATE OF CONNECTICUT DAVID G. GEISSERT No. 17425 LICENSED PROFESSIONAL ENGINEER
URS CORPORATION
500 ENTERPRISE DRIVE
ROCKY HILL, CT 06067

PROJECT TITLE:
NEW BRITAIN - HARTFORD BUSWAY
NEW BRITAIN SECTION A

TOWN: **NEW BRITAIN**

DRAWING TITLE: **ABUTMENT 1 SECTIONS 2**

PROJECT NO. **088-177**
DRAWING NO. **S-27**
SHEET NO. **03.03.027.A1**