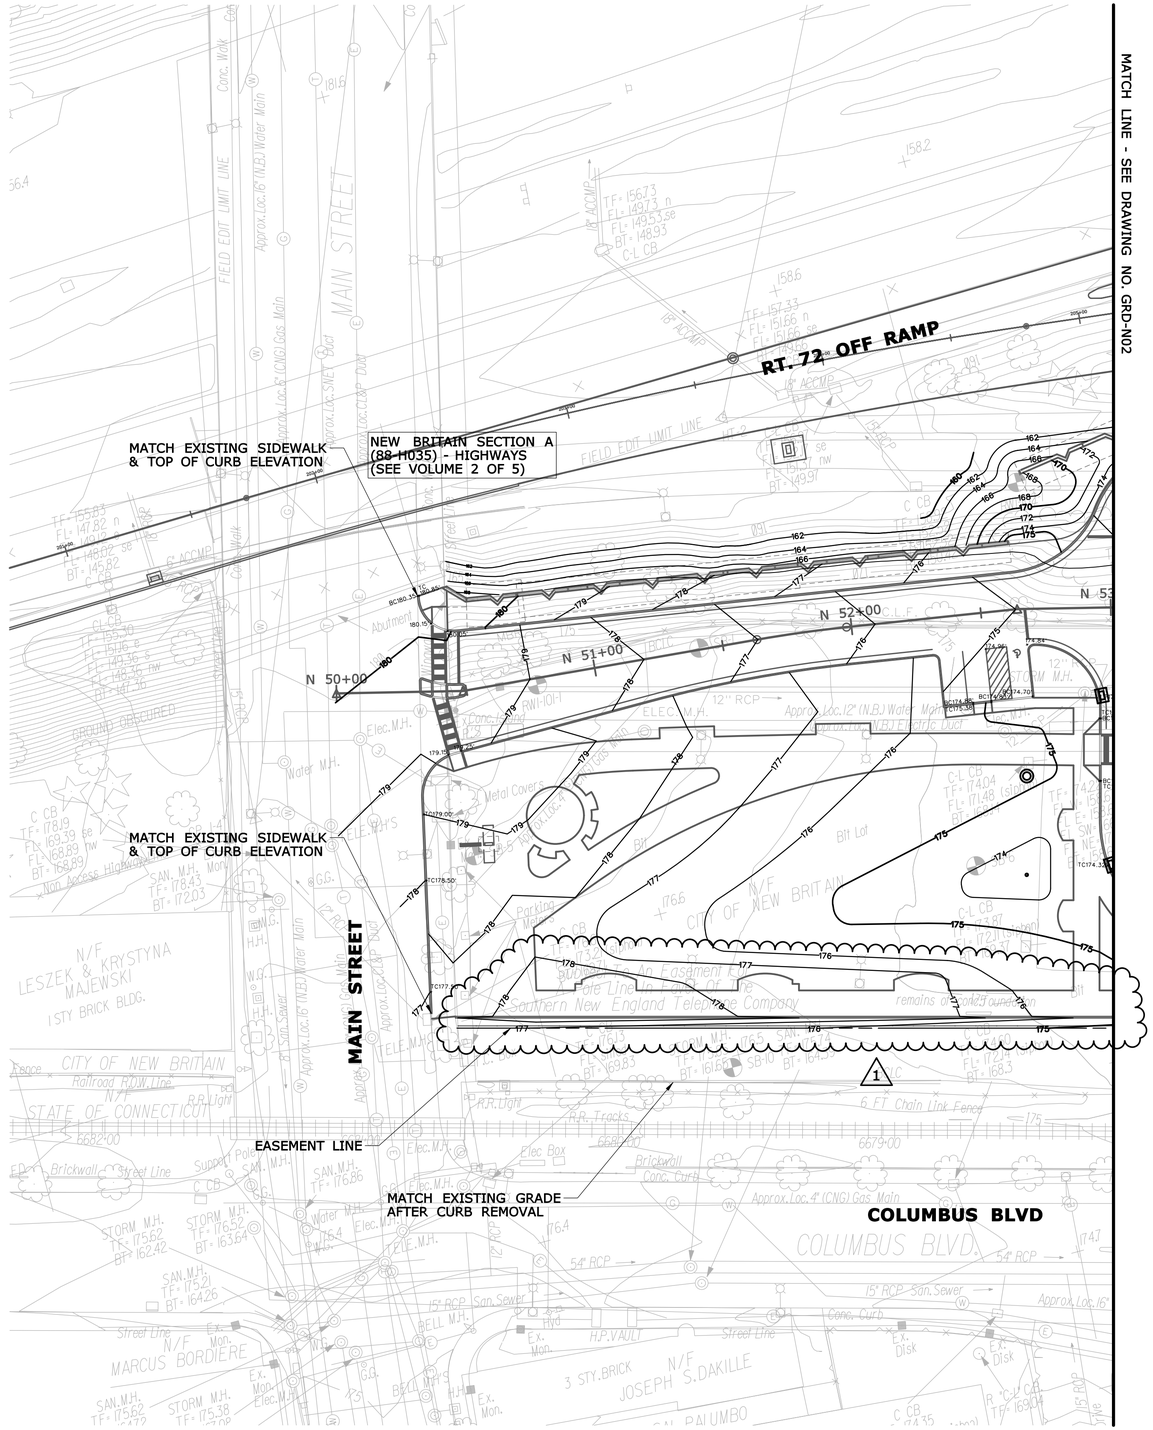

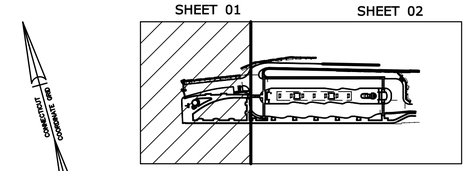

KEY PLAN

NOTES:

1. SEE GRADING ENLARGEMENTS FOR ADDITIONAL SPOT GRADES.
2. SEE STATION AND BUSWAY DRAINAGE PLANS FOR DRAINAGE STRUCTURES AND PIPE DATA.

DESIGNED BY:
S E A
S E A CONSULTANTS INC.
Scientists/Engineers/Architects
200 CORPORATE PLACE
ROCKY HILL, CT 06067

Albert Bisacky
2011.08.10
16:59:26
-04'00'

ADDENDUM NO. 1

REV.	DATE	REVISION DESCRIPTION	SHEET NO.
-	-	-	-
-	-	-	-
-	-	-	-
-	-	-	-
-	-	-	-
1	07/27/11	A1-CONTOURS EDITED	-

THE INFORMATION, INCLUDING ESTIMATED QUANTITIES OF WORK, SHOWN ON THESE SHEETS IS BASED ON LIMITED INVESTIGATIONS BY THE STATE AND IS IN NO WAY WARRANTED TO INDICATE THE CONDITIONS OF ACTUAL QUANTITIES OF WORK WHICH WILL BE REQUIRED.

Plotted Date: 8/10/2011

DESIGNER/DRAFTER: **EAD**
CHECKED BY: **AGB**
SCALE IN FEET
0 30 60
SCALE 1"=30'

STATE OF CONNECTICUT
DEPARTMENT OF TRANSPORTATION

Filename: ...\FD_MSH_GRD_88H039_NEW BRITAIN-01_A1.dgn

SIGNATURE BLOCK:
S E A Consultants Inc.
200 Corporate Place
Rocky Hill, CT 06067

PROJECT TITLE:
NEW BRITAIN - HARTFORD BUSWAY DOWNTOWN NEW BRITAIN

TOWN: **NEW BRITAIN**

DRAWING TITLE: **GRADING PLAN**

PROJECT NO. **088-177**
DRAWING NO. **GRD-N01**
SHEET NO. **05.12.001.A1**

MATCH LINE -
SEE DRAWING NO. GRD-N01

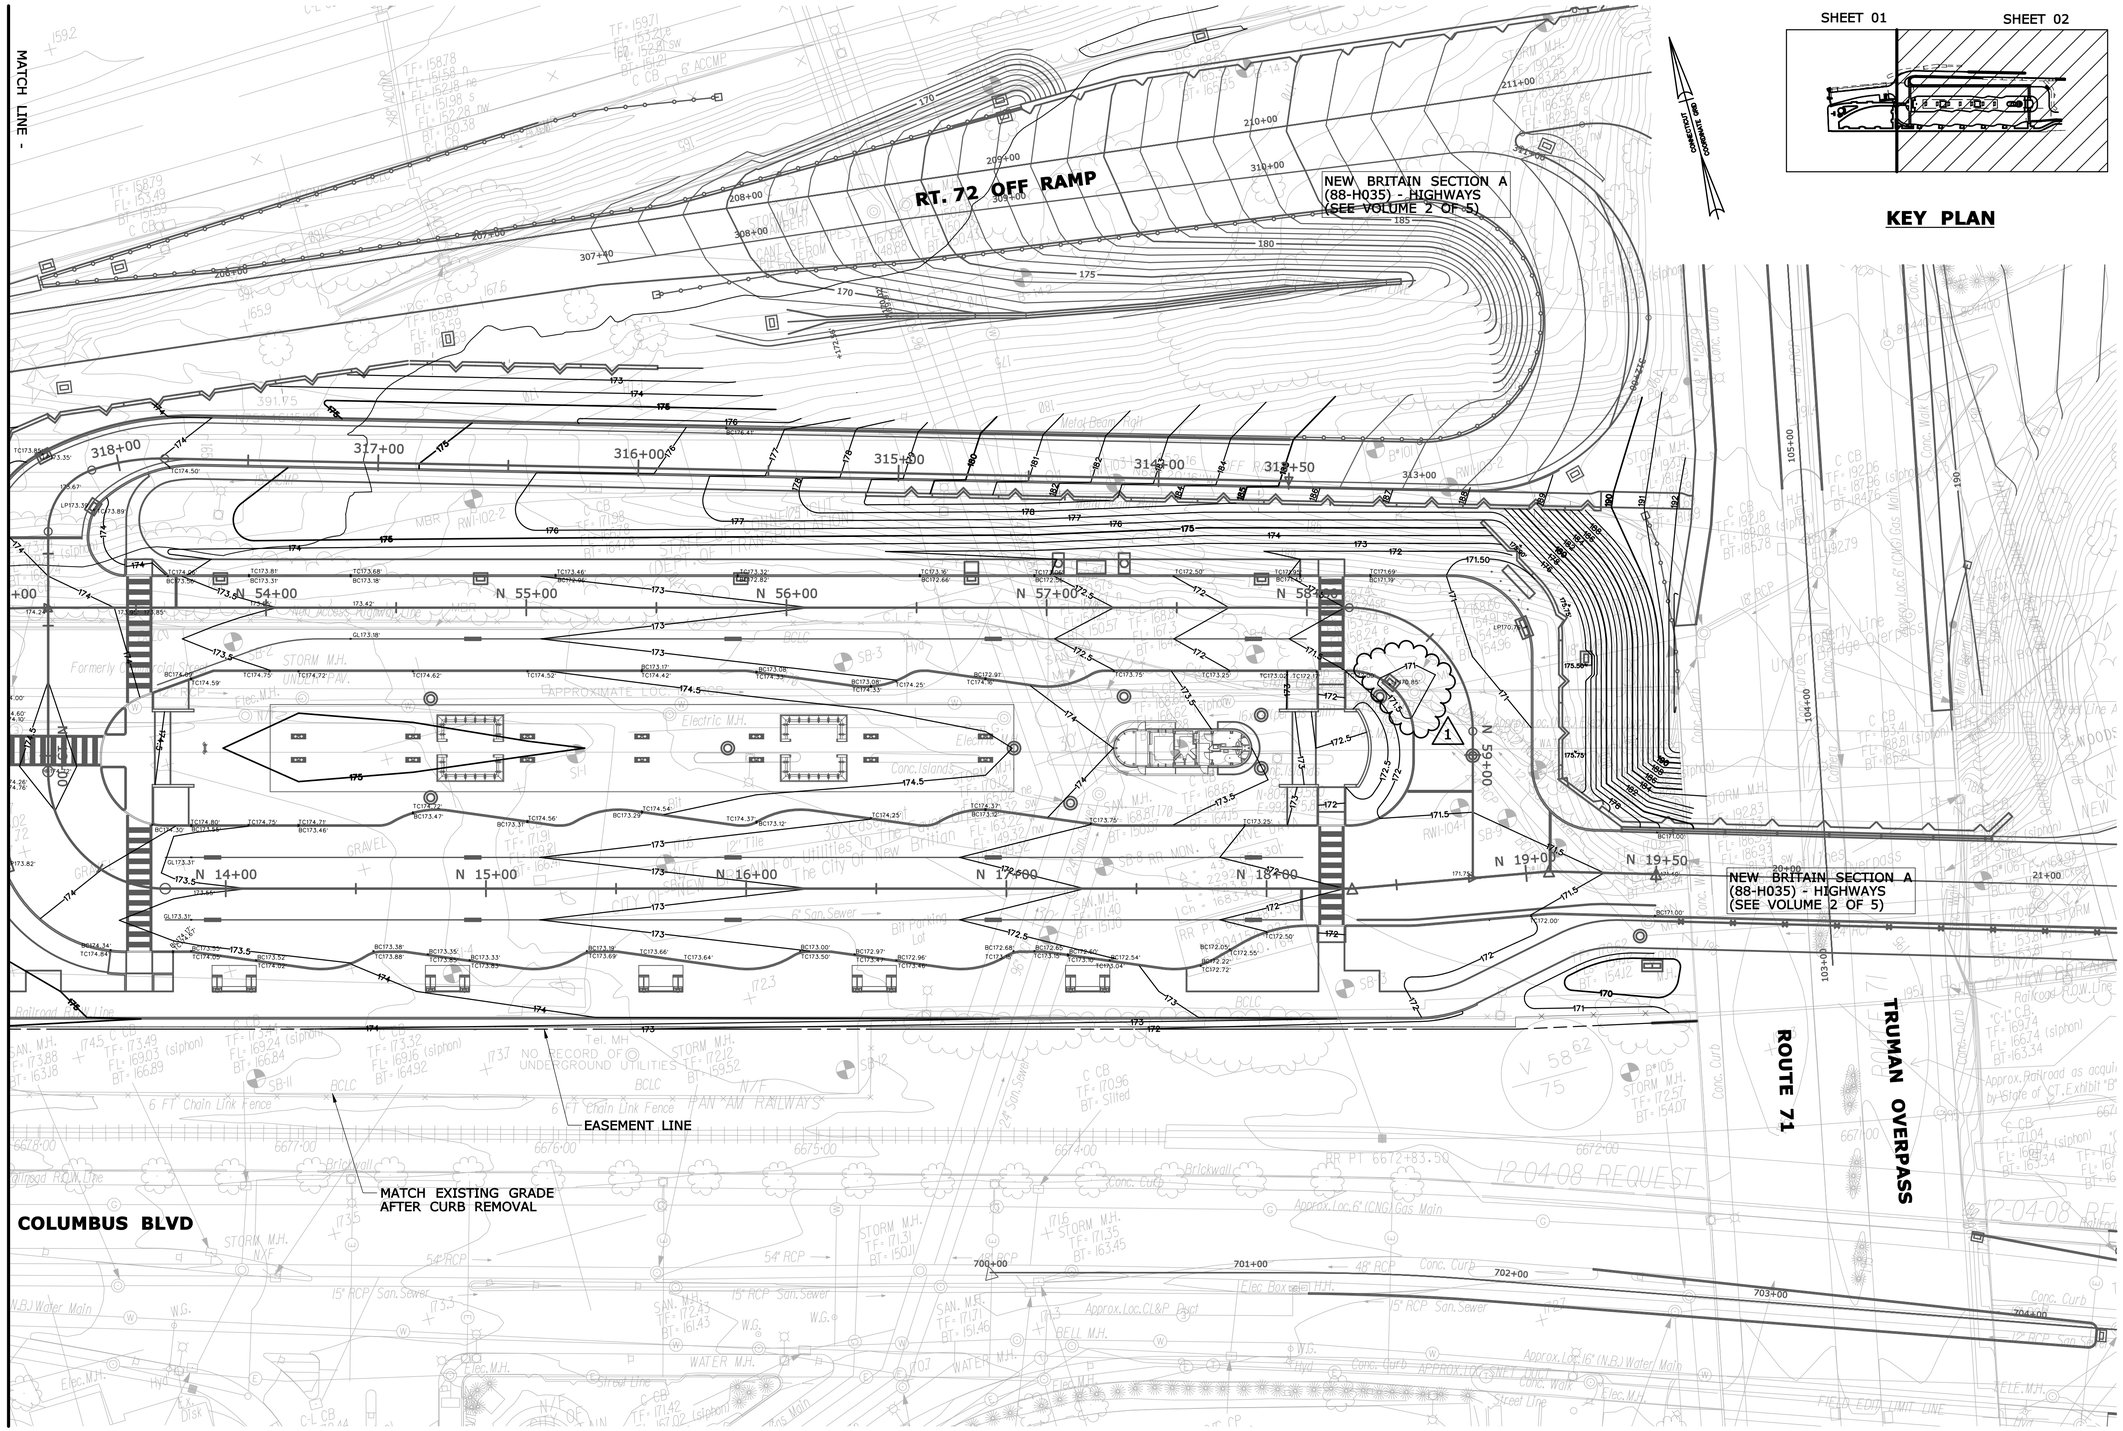

KEY PLAN

NOTES:

1. SEE GRADING ENLARGEMENTS FOR ADDITIONAL SPOT GRADES.
2. SEE STATION AND BUSWAY DRAINAGE PLANS FOR DRAINAGE STRUCTURES AND PIPE DATA.

ADDENDUM NO. 1

REV.	DATE	REVISION DESCRIPTION	SHEET NO.
-	-	-	-
-	-	-	-
-	-	-	-
-	-	-	-
-	-	-	-
1	07/27/11	A1-REVISED GRADING	-

THE INFORMATION, INCLUDING ESTIMATED QUANTITIES OF WORK, SHOWN ON THESE SHEETS IS BASED ON LIMITED INVESTIGATIONS BY THE STATE AND IS IN NO WAY WARRANTED TO INDICATE THE CONDITIONS OF ACTUAL QUANTITIES OF WORK WHICH WILL BE REQUIRED.

Plotted Date: 7/27/2011

DESIGNER/DRAFTER: **EAD**
CHECKED BY: **AGB**
SCALE IN FEET
0 30 60
SCALE 1"=30'

STATE OF CONNECTICUT
DEPARTMENT OF TRANSPORTATION

Filename: ...\FD_MSH_GRD_88H039_NEW BRITAIN-02_A1.dgn

SIGNATURE BLOCK:
STATE OF CONNECTICUT
ALBERT G. BUSCHER
PROFESSIONAL ENGINEER
S E A Consultants Inc.
200 Corporate Place
Rocky Hill, CT 06067

PROJECT TITLE:
NEW BRITAIN - HARTFORD BUSWAY
DOWNTOWN NEW BRITAIN

TOWN: **NEW BRITAIN**

DRAWING TITLE: **GRADING PLAN**

PROJECT NO. **088-177**
DRAWING NO. **GRD-N02**
SHEET NO. **05.12.002.A1**

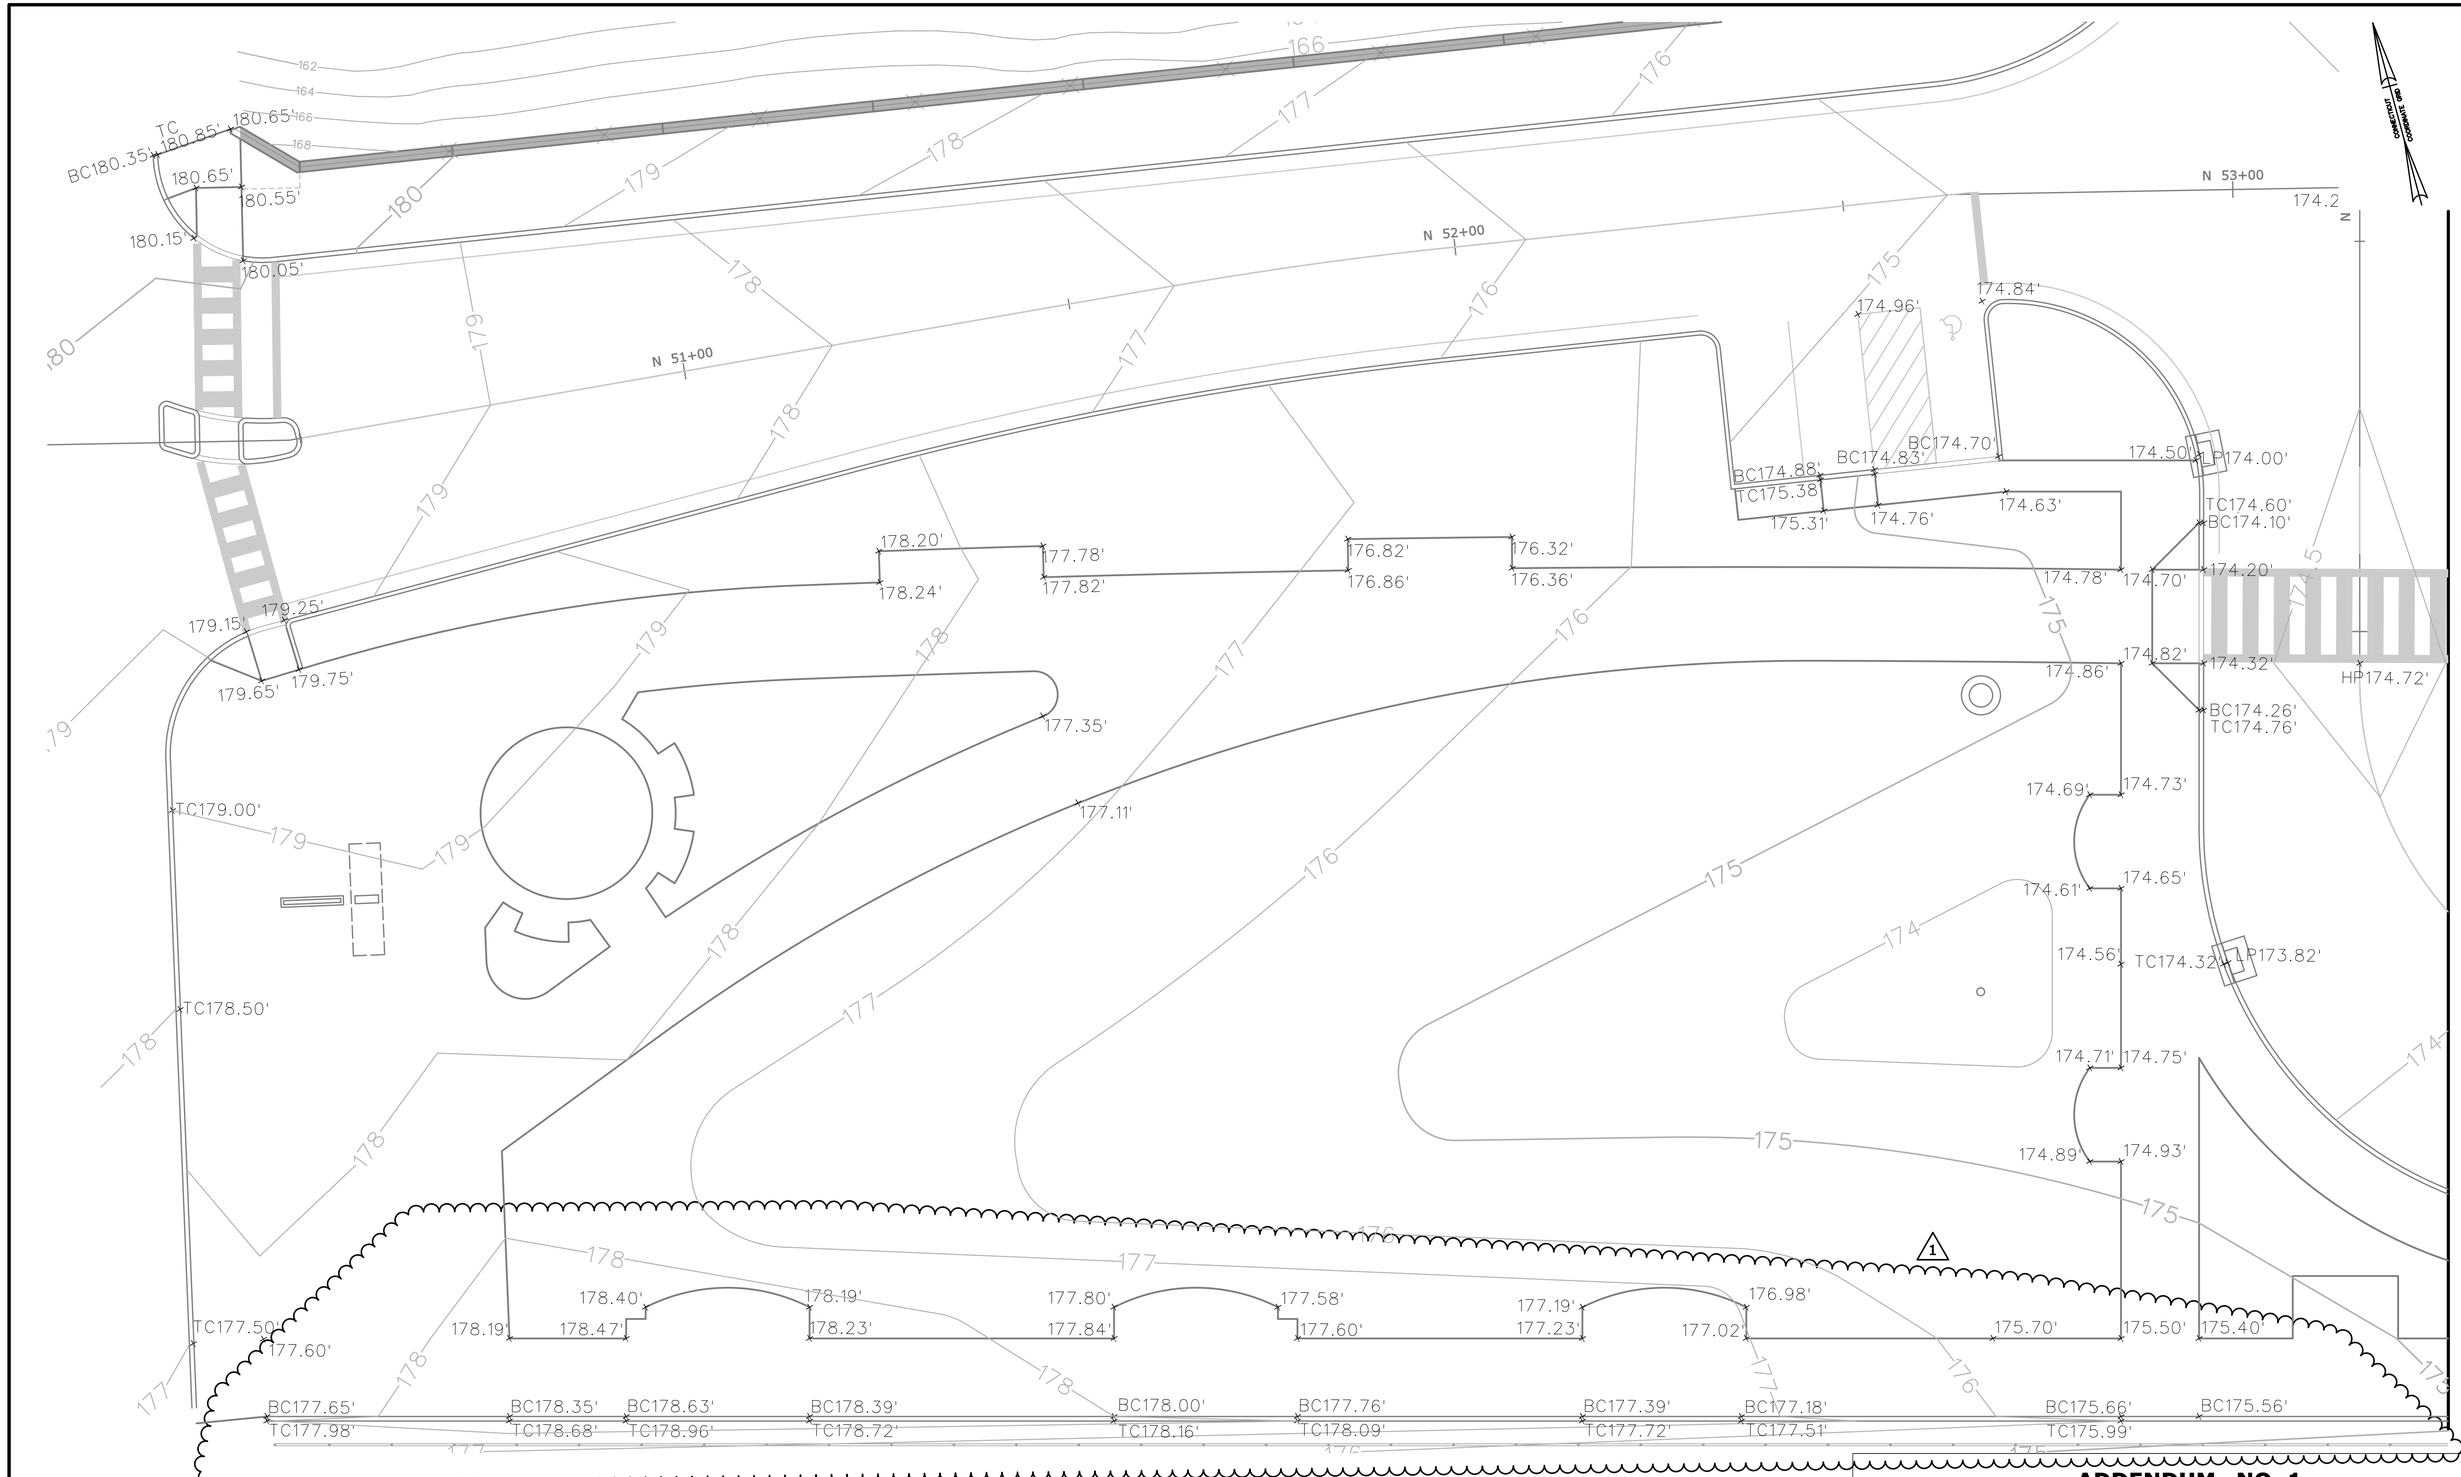

ADDENDUM NO. 1

REV.	DATE	REVISION DESCRIPTION	SHEET NO.
-	-	-	-
-	-	-	-
-	-	-	-
-	-	-	-
-	-	-	-
1	07/27/11	A1-CONTOURS & SPOT ELEVS. UPDATED	-

THE INFORMATION, INCLUDING ESTIMATED QUANTITIES OF WORK, SHOWN ON THESE SHEETS IS BASED ON LIMITED INVESTIGATIONS BY THE STATE AND IS IN NO WAY WARRANTED TO INDICATE THE CONDITIONS OF ACTUAL QUANTITIES OF WORK WHICH WILL BE REQUIRED.

Plotted Date: 8/10/2011

DESIGNER/DRAFTER: **EAD**

CHECKED BY: **AGB**

SCALE IN FEET 0 10 20

SCALE 1"=10'

STATE OF CONNECTICUT
DEPARTMENT OF TRANSPORTATION

Filename: ...\FD_MSH_GRD_88H039_NEW BRITAIN-04-ENL_A1.dgn

SIGNATURE BLOCK:

STATE OF CONNECTICUT ALBERT G. BISCHOFF LICENSED PROFESSIONAL ENGINEER

S E A Consultants Inc.
200 Corporate Place
Rocky Hill, CT 06067

PROJECT TITLE:
NEW BRITAIN - HARTFORD BUSWAY
DOWNTOWN NEW BRITAIN

TOWN: **NEW BRITAIN**

DRAWING TITLE: **GRADING ENLARGEMENT PLAN**

PROJECT NO. **088-177**

DRAWING NO. **GRD-N04**

SHEET NO. **05.12.004.A1**

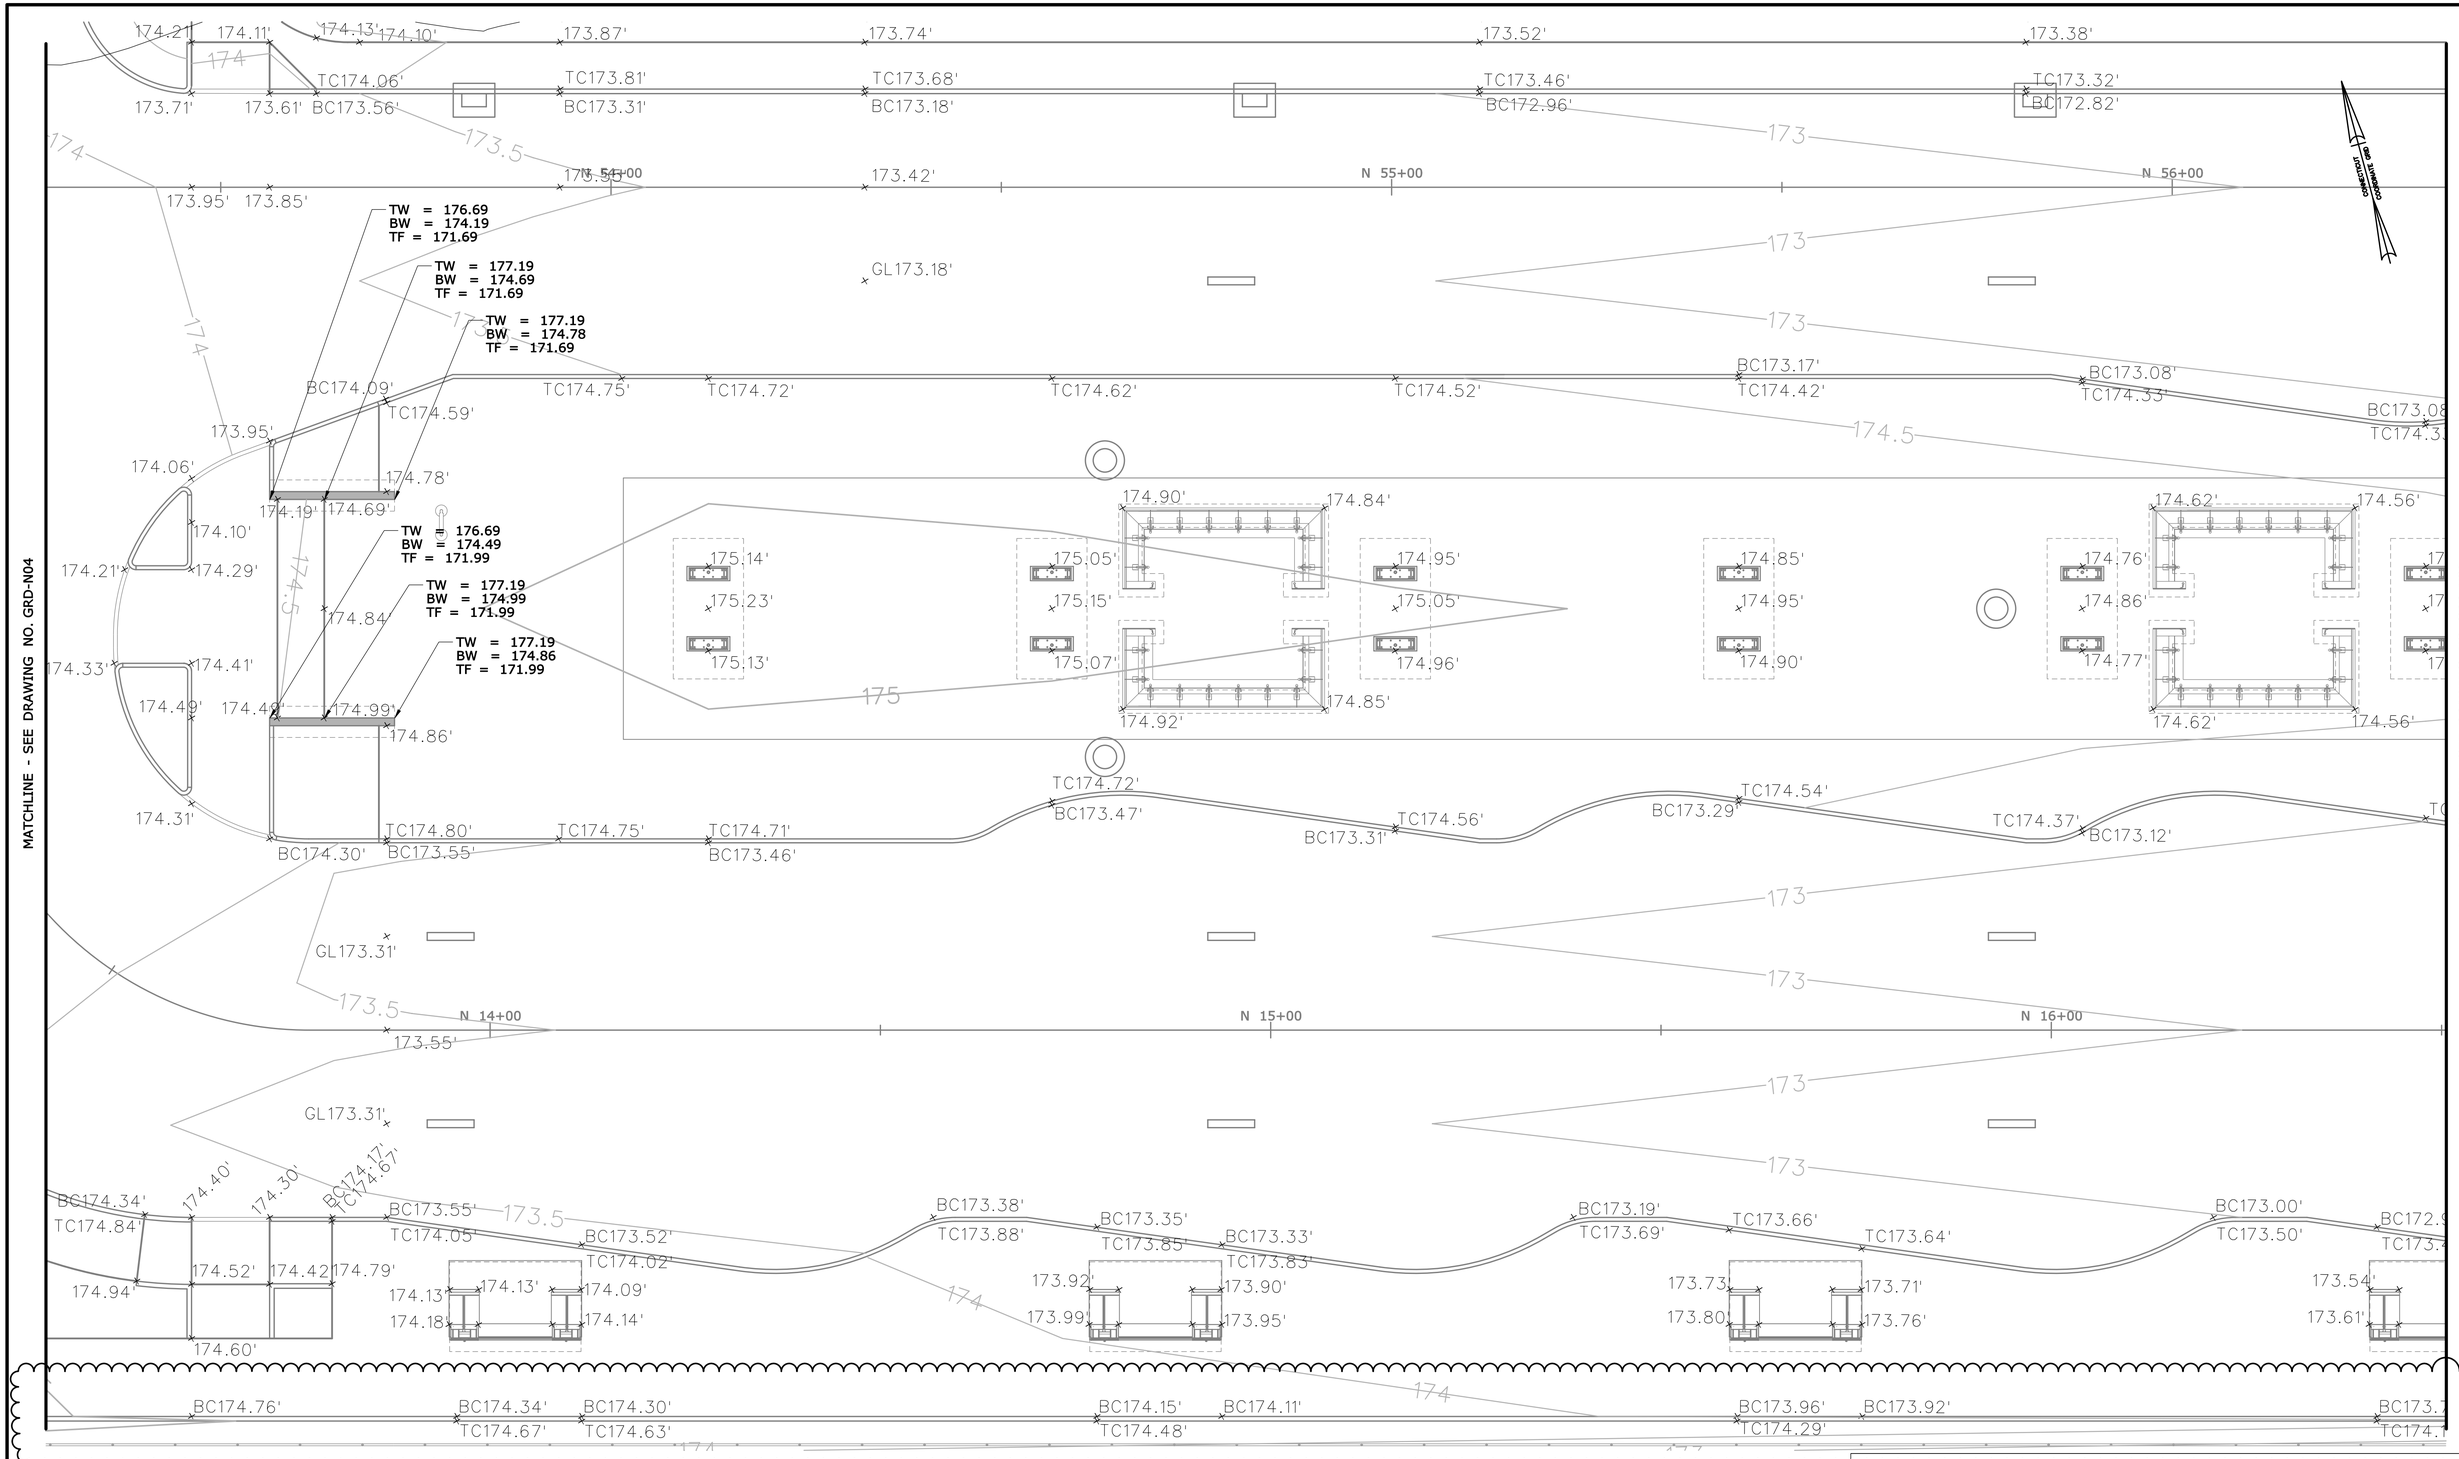

ADDENDUM NO. 1

REV.	DATE	REVISION DESCRIPTION	SHEET NO.
-	-	-	-
-	-	-	-
-	-	-	-
-	-	-	-
-	-	-	-
1	07/27/11	A1-CONTOURS & SPOT ELEVS. UPDATED	-

THE INFORMATION, INCLUDING ESTIMATED QUANTITIES OF WORK, SHOWN ON THESE SHEETS IS BASED ON LIMITED INVESTIGATIONS BY THE STATE AND IS IN NO WAY WARRANTED TO INDICATE THE CONDITIONS OF ACTUAL QUANTITIES OF WORK WHICH WILL BE REQUIRED.

Plotted Date: 8/10/2011

DESIGNER/DRAFTER: EAD
CHECKED BY: AGB
SCALE IN FEET 0 10 20
SCALE 1"=10'

STATE OF CONNECTICUT
DEPARTMENT OF TRANSPORTATION

Filename: ...\FD_MSH_GRD_88H039_NEW BRITAIN-05-ENL_A1.dgn

SIGNATURE BLOCK:
STATE OF CONNECTICUT
ALBERTO G. DIBAJA
LICENSED
PROFESSIONAL ENGINEER

S E A Consultants Inc.
200 Corporate Place
Rocky Hill, CT 06067

PROJECT TITLE:
NEW BRITAIN - HARTFORD BUSWAY
DOWNTOWN NEW BRITAIN

TOWN: NEW BRITAIN

DRAWING TITLE:
GRADING ENLARGEMENT PLAN

PROJECT NO. 088-177
DRAWING NO. GRD-N05
SHEET NO. 05.12.005.A1

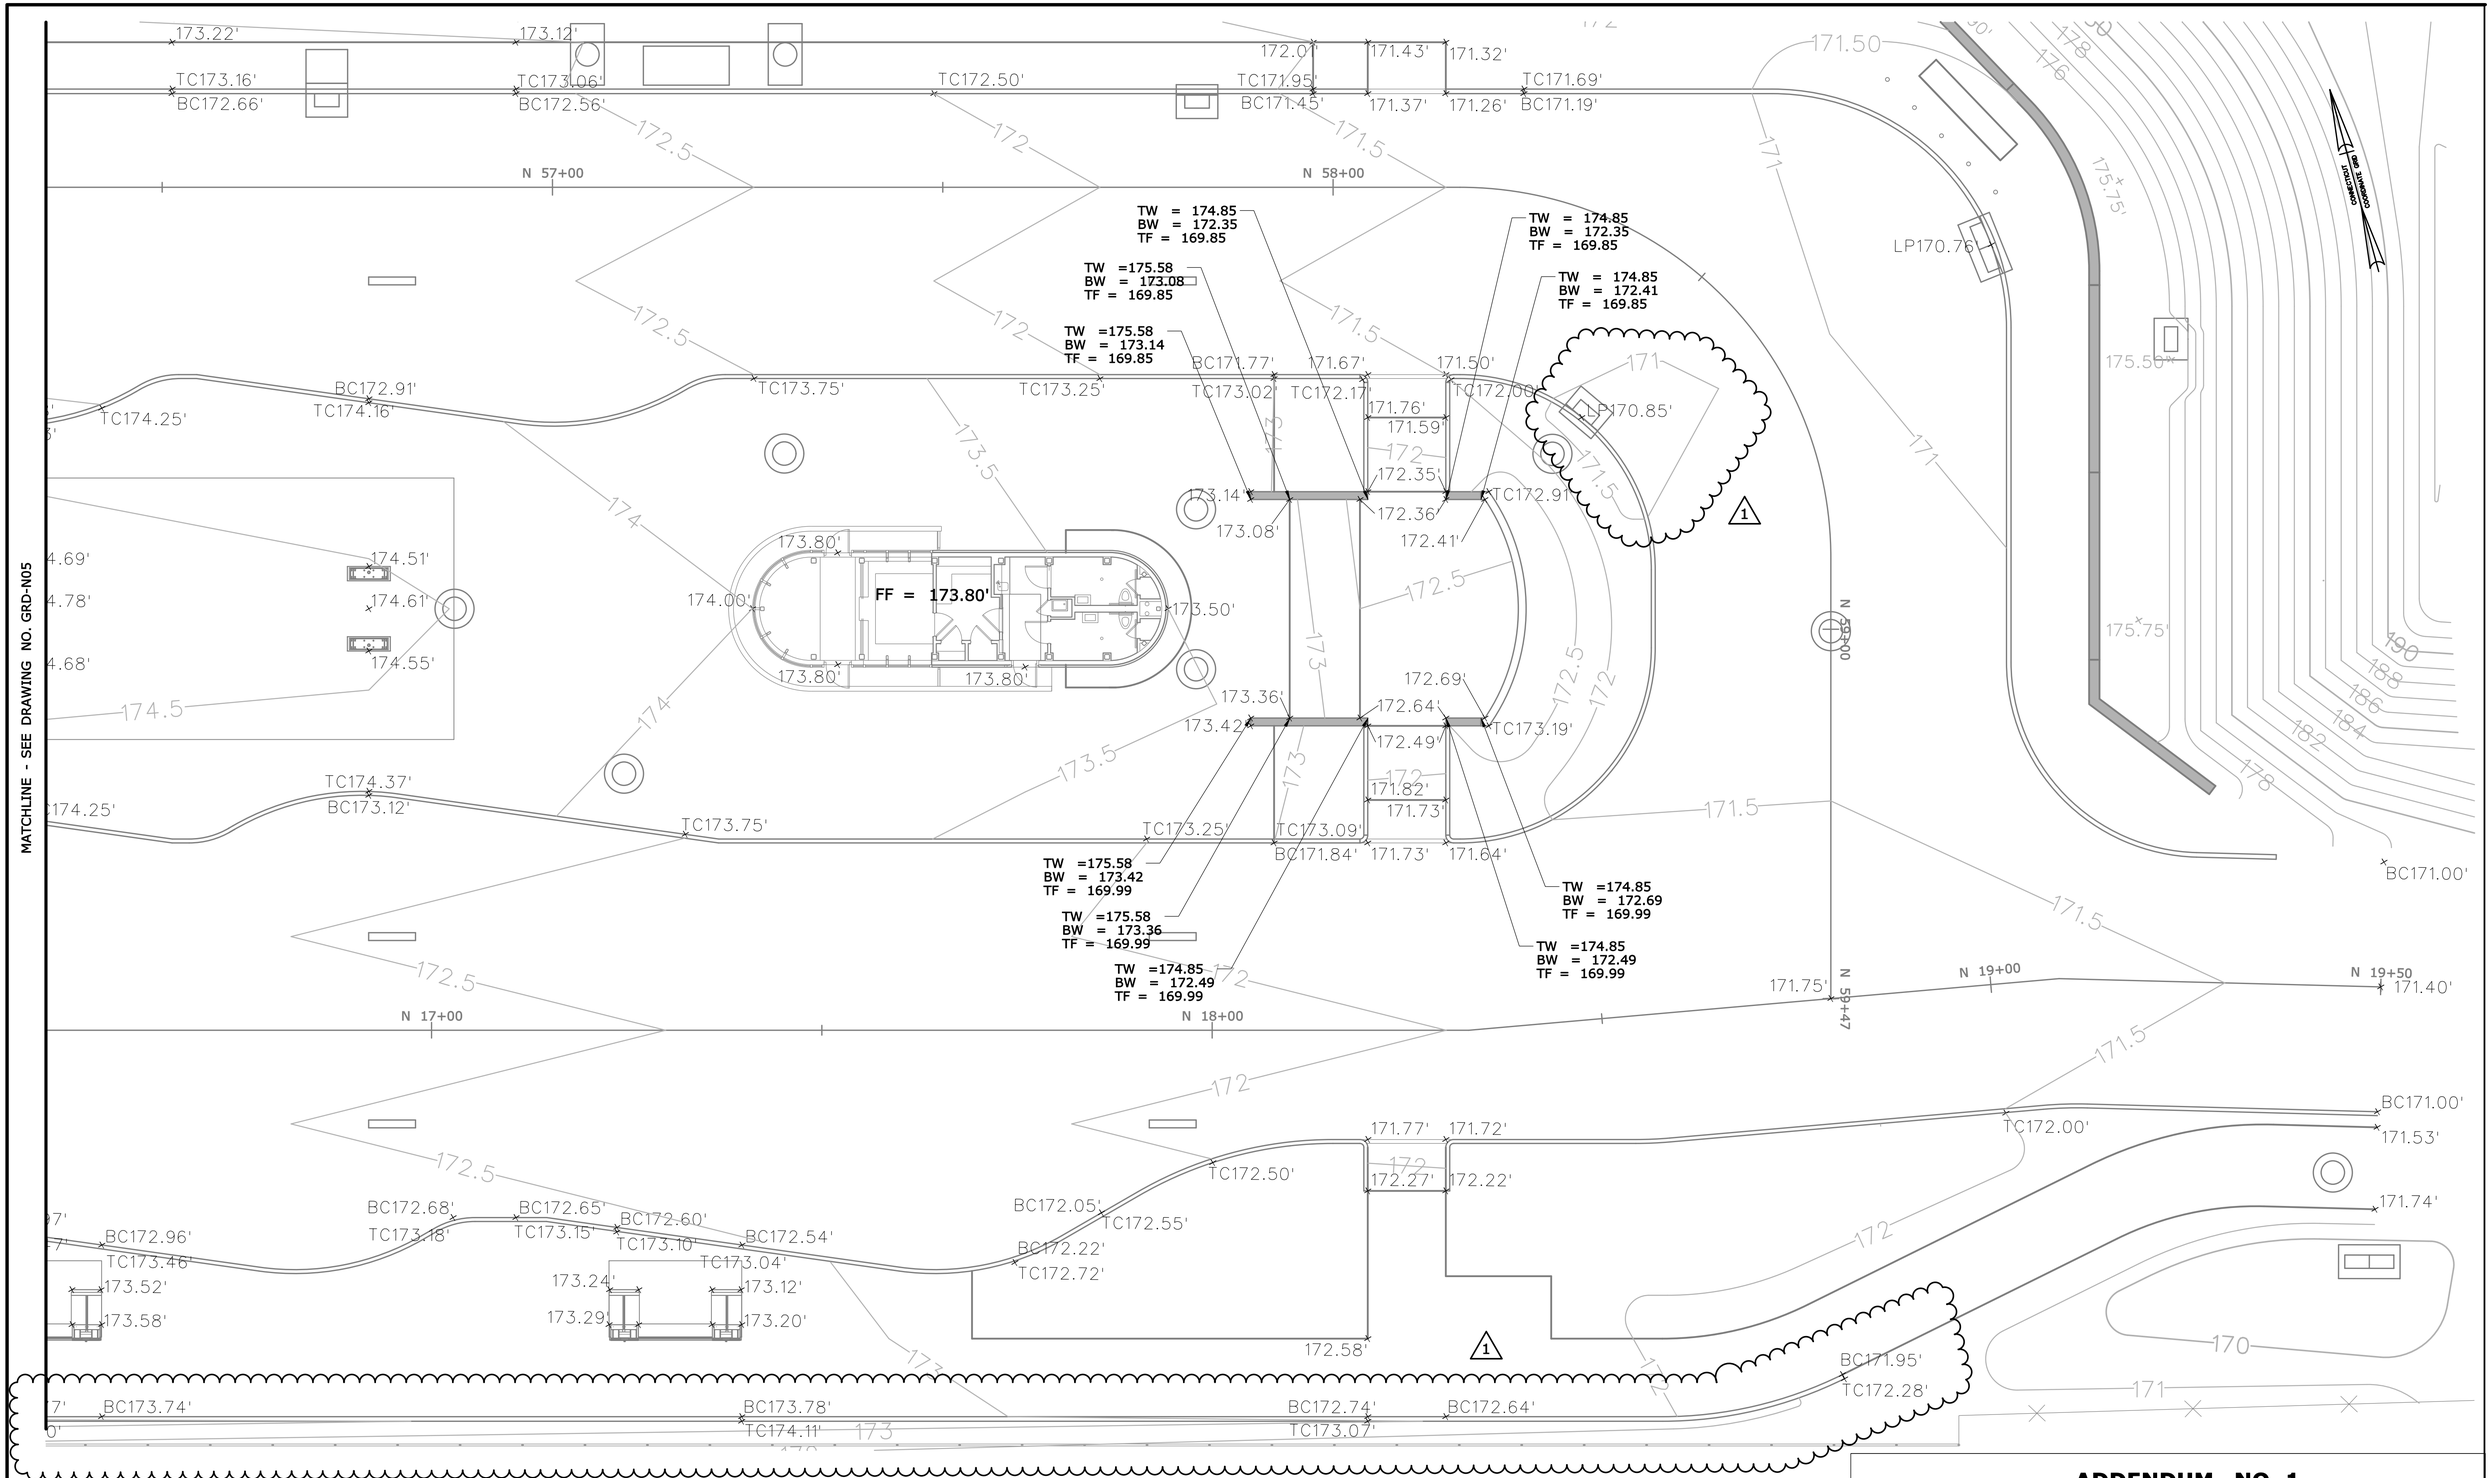

ADDENDUM NO. 1

REV.	DATE	REVISION DESCRIPTION	SHEET NO.
-	-	-	-
-	-	-	-
-	-	-	-
-	-	-	-
-	-	-	-
1	07/27/11	A1-REVISED GRADING SPOT ELEVS.	-

THE INFORMATION, INCLUDING ESTIMATED QUANTITIES OF WORK, SHOWN ON THESE SHEETS IS BASED ON LIMITED INVESTIGATIONS BY THE STATE AND IS IN NO WAY WARRANTED TO INDICATE THE CONDITIONS OF ACTUAL QUANTITIES OF WORK WHICH WILL BE REQUIRED.

Plotted Date: 8/10/2011

DESIGNER/DRAFTER: **EAD**

CHECKED BY: **AGB**

SCALE IN FEET 0 10 20

SCALE 1"=10'

STATE OF CONNECTICUT
DEPARTMENT OF TRANSPORTATION

Filename: ...\FD..MSH..GRD..88H039..NEW BRITAIN-06-ENL..A1.dgn

SIGNATURE BLOCK:

STATE OF CONNECTICUT · ALBERT G. BUSKUS · LICENSED PROFESSIONAL ENGINEER

S E A Consultants Inc.
200 Corporate Place
Rocky Hill, CT 06067

PROJECT TITLE:
NEW BRITAIN - HARTFORD BUSWAY
DOWNTOWN NEW BRITAIN

TOWN: **NEW BRITAIN**

DRAWING TITLE: **GRADING ENLARGEMENT PLAN**

PROJECT NO. **088-177**

DRAWING NO. **GRD-N06**

SHEET NO. **05.12.006.A1**