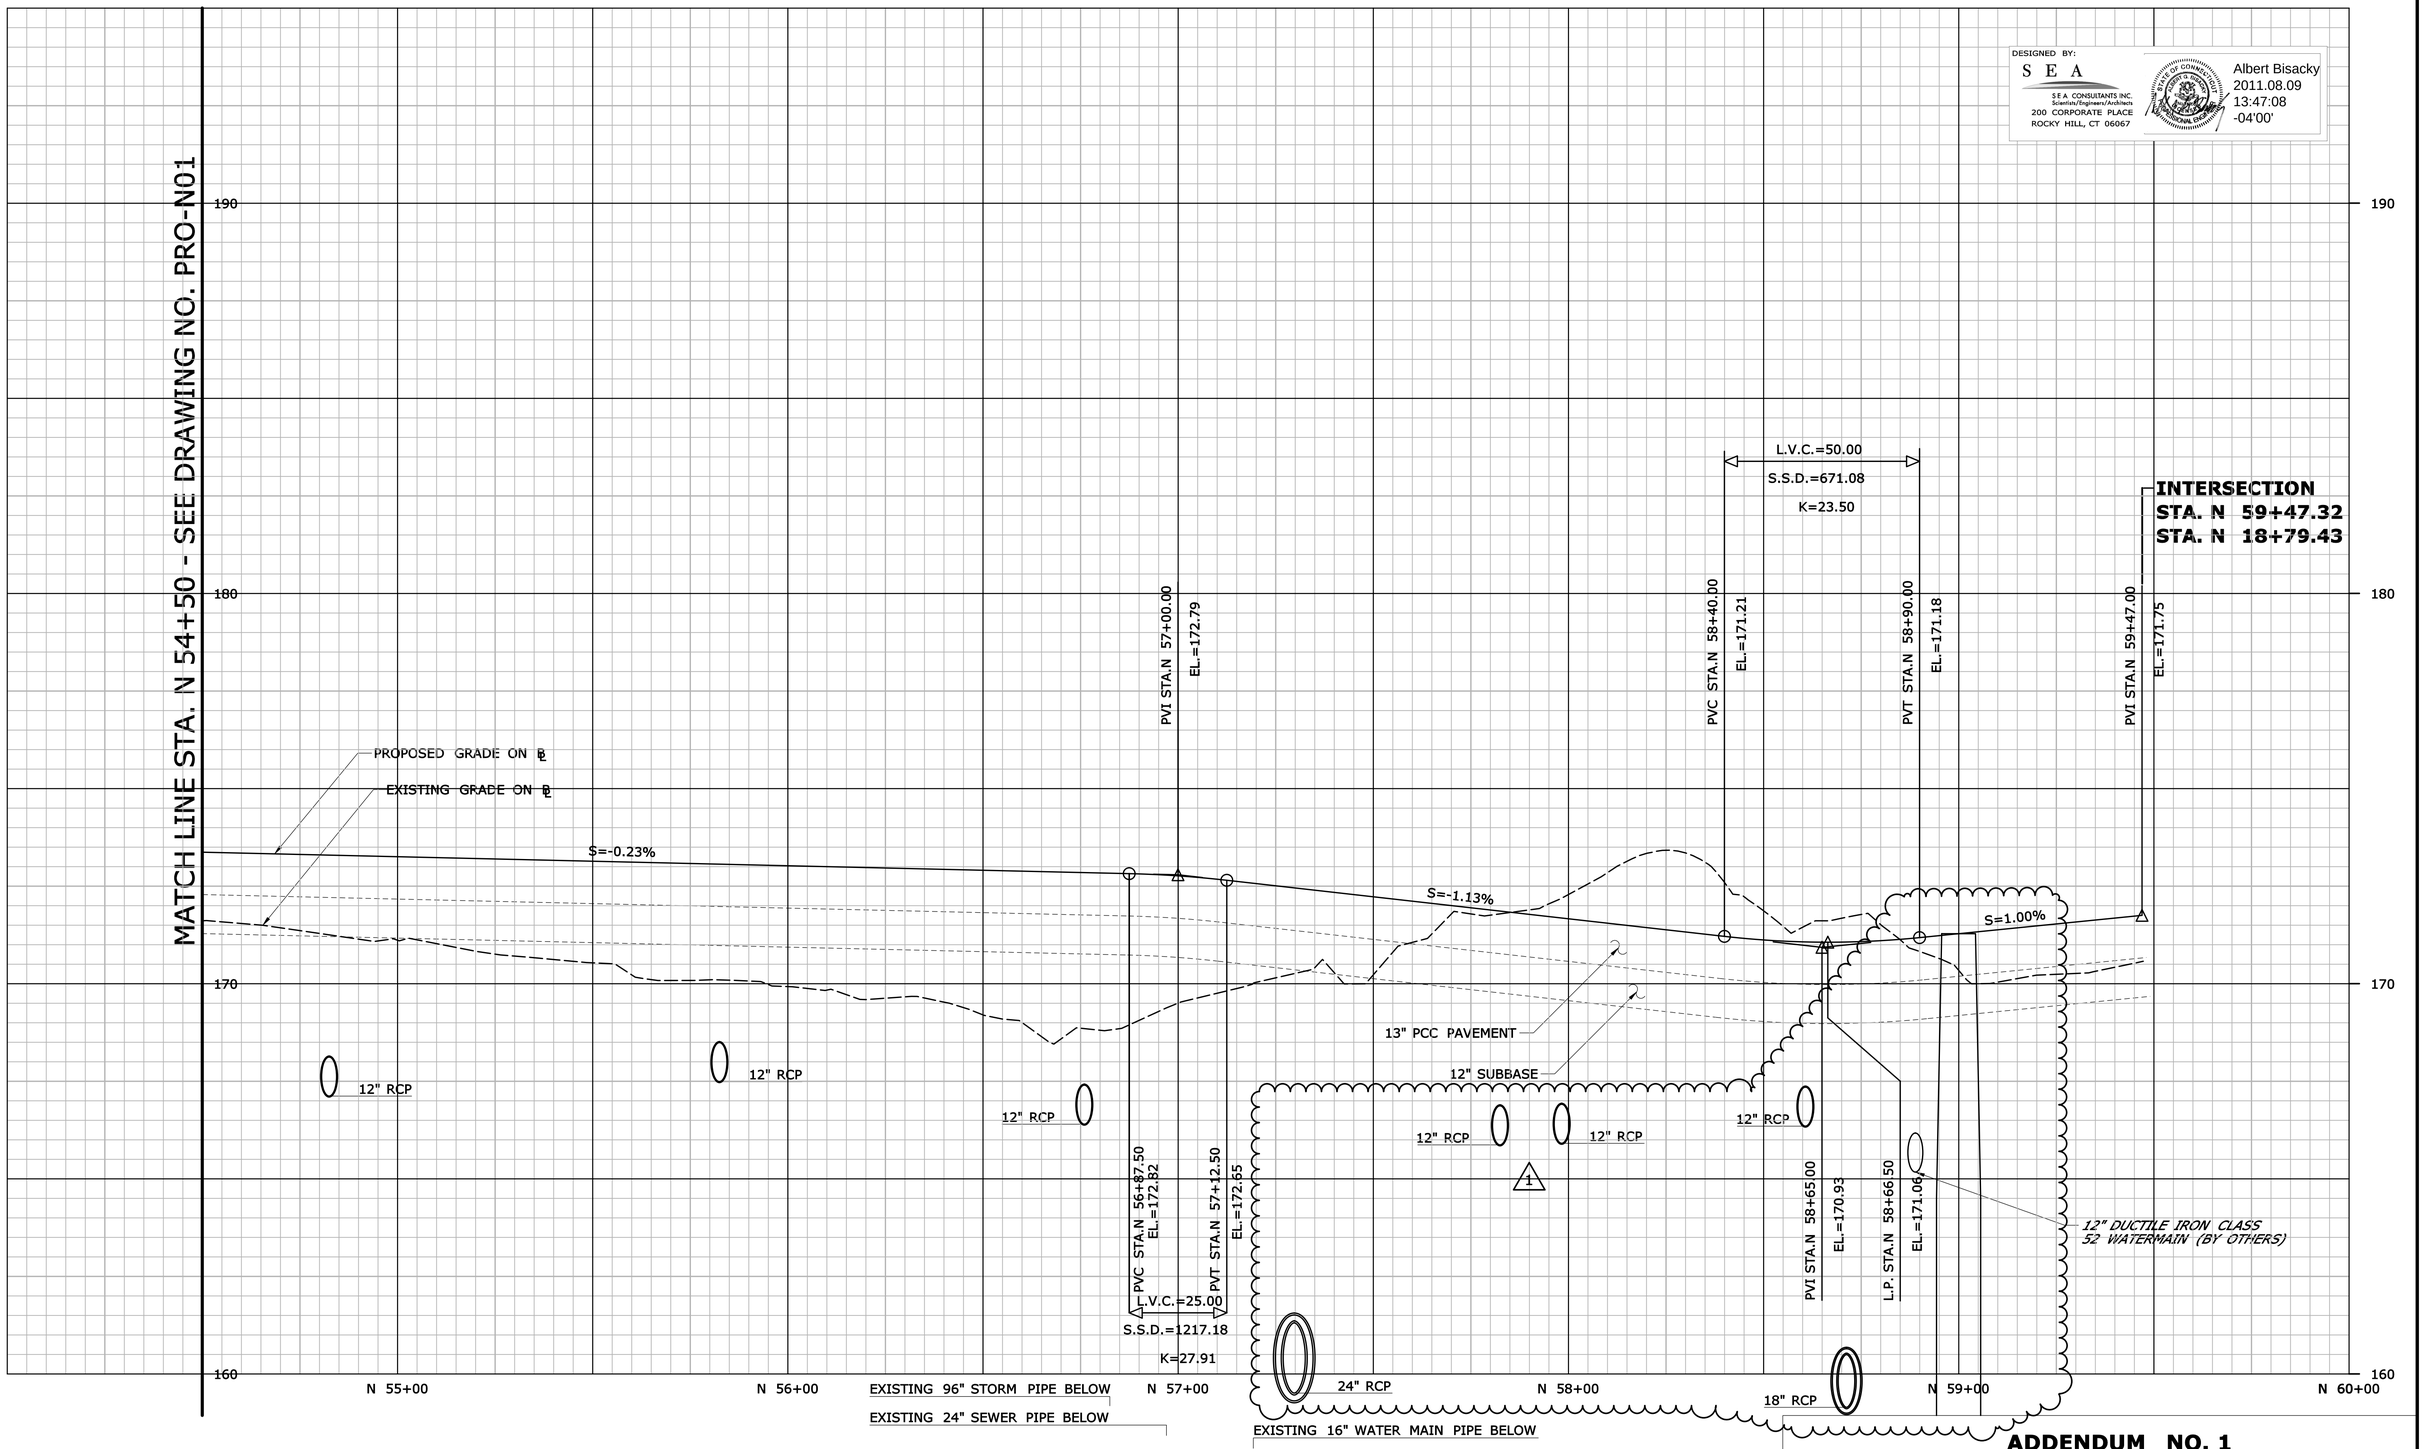

REV.	DATE	REVISION DESCRIPTION	SHEET NO.
-	-	-	-
-	-	-	-
-	-	-	-
-	-	-	-
-	-	-	-
1	07/27/11	A1-REVISED DRAINAGE LAYOUT & INVERT ELEVS.	-

THE INFORMATION, INCLUDING ESTIMATED QUANTITIES OF WORK, SHOWN ON THESE SHEETS IS BASED ON LIMITED INVESTIGATIONS BY THE STATE AND IS IN NO WAY WARRANTED TO INDICATE THE CONDITIONS OF ACTUAL QUANTITIES OF WORK WHICH WILL BE REQUIRED.

Plotted Date: 7/27/2011

DESIGNER/DRAFTER: **EAD**

CHECKED BY: **AGB**

HORIZ. SCALE IN FEET 0 20 40

VERT. SCALE IN FEET 0 2 4

STATE OF CONNECTICUT
DEPARTMENT OF TRANSPORTATION

Filename: ...\FD..MSH..PRO..88H039..NEW BRITAIN-02..A1.dgn

SIGNATURE BLOCK:

S E A Consultants Inc.
200 Corporate Place
Rocky Hill, CT 06067

PROJECT TITLE:

NEW BRITAIN - HARTFORD BUSWAY
DOWNTOWN NEW BRITAIN

TOWN: **NEW BRITAIN**

DRAWING TITLE: **PROFILE**
STA.N 54+50 TO STA. N 59+47

PROJECT NO. **088-177**

DRAWING NO. **PRO-N02**

SHEET NO. **05.14.002.A1**