MATCH LINE - SEE DRAWING NO. DRG-N01

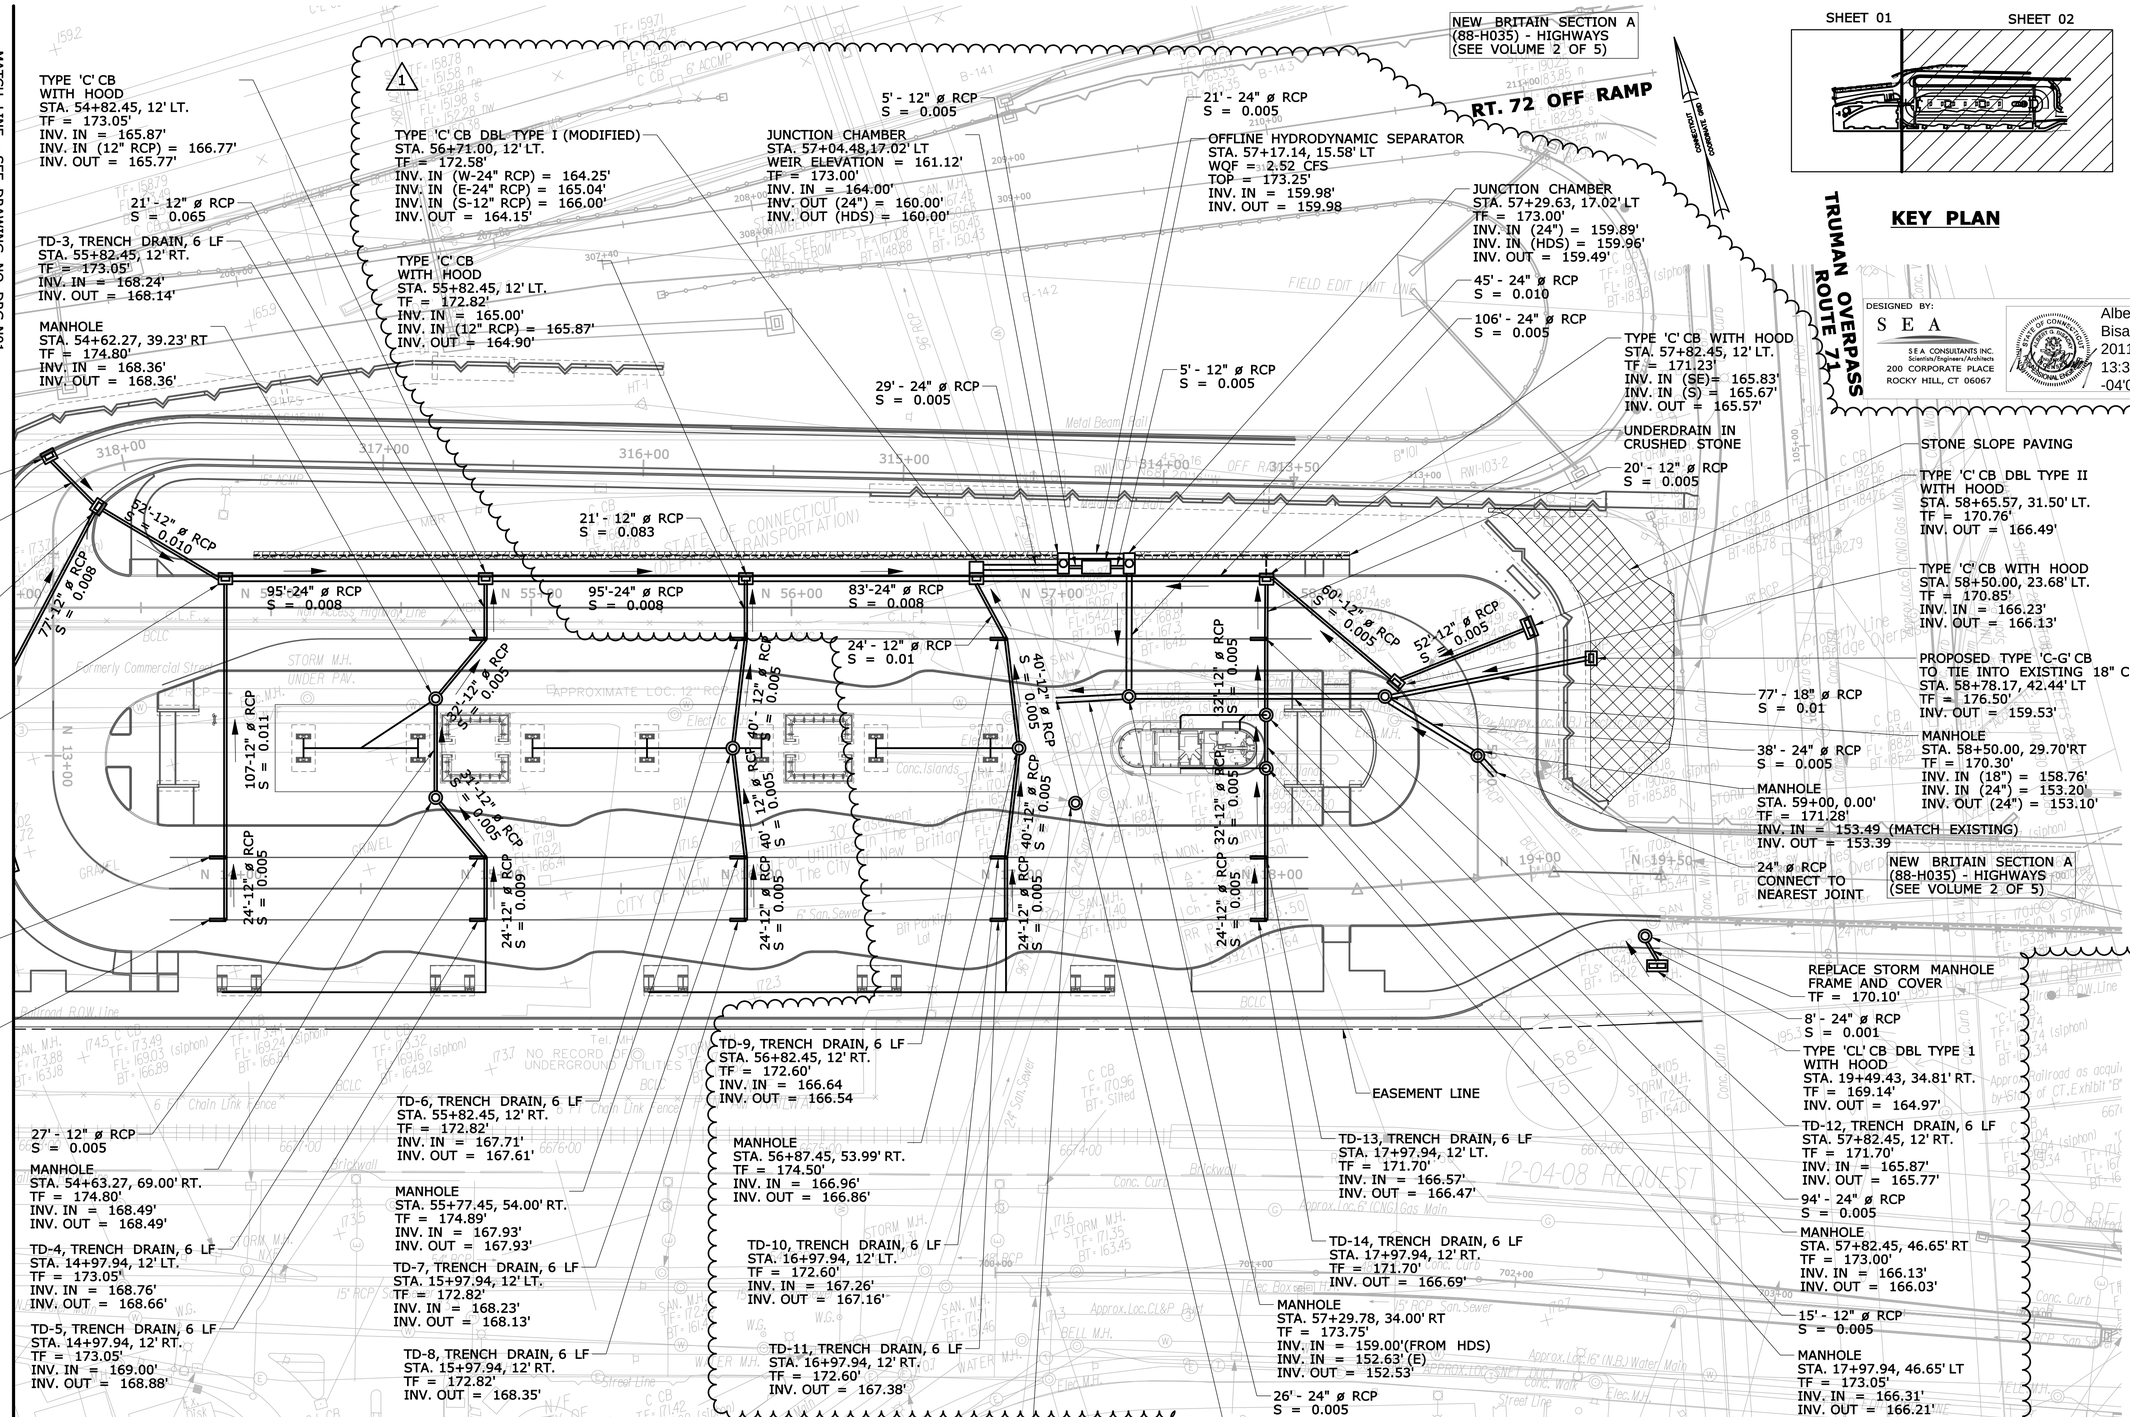

SHEET 01 SHEET 02

KEY PLAN

DESIGNED BY:
S E A
S E A CONSULTANTS INC.
Scientists/Engineers/Architects
200 CORPORATE PLACE
ROCKY HILL, CT 06067

Albert Bisacky
2011.08.09
13:36:28
-04'00'

NOTES:

1. ALL DETAILS SHALL REFERENCE VOLUME 1 AND VOLUME 5 EXCEPT WHERE OTHERWISE NOTED.
2. ALL CATCH BASINS TO HAVE CAST IRON OUTLET HOODS.
3. SEE DRG-N03 FOR ADDITIONAL DRAINAGE INFORMATION.

ADDENDUM NO. 1

REV.	DATE	REVISION DESCRIPTION	SHEET NO.
-	-	-	-
-	-	-	-
-	-	-	-
-	-	-	-
-	-	-	-
1	07/27/11	A1-REVISED DRAINAGE LAYOUT & INVERT ELEVS.	-

THE INFORMATION, INCLUDING ESTIMATED QUANTITIES OF WORK, SHOWN ON THESE SHEETS IS BASED ON LIMITED INVESTIGATIONS BY THE STATE AND IS IN NO WAY WARRANTED TO INDICATE THE CONDITIONS OF ACTUAL QUANTITIES OF WORK WHICH WILL BE REQUIRED.

Plotted Date: 8/9/2011

DESIGNER/DRAFTER: **EAD**
CHECKED BY: **AGB**
SCALE IN FEET
0 30 60
SCALE 1"=30'

STATE OF CONNECTICUT
DEPARTMENT OF TRANSPORTATION

Filename: ...\FD_MSH_DRG_88H039_NEW BRITAIN-02_A1.dgn

SIGNATURE BLOCK:
S E A Consultants Inc.
200 Corporate Place
Rocky Hill, CT 06067

PROJECT TITLE:
NEW BRITAIN - HARTFORD BUSWAY
DOWNTOWN NEW BRITAIN

TOWN: **NEW BRITAIN**

DRAWING TITLE: **DRAINAGE PLAN**

PROJECT NO. **088-177**
DRAWING NO. **DRG-N02**
SHEET NO. **05.10.002.A1**

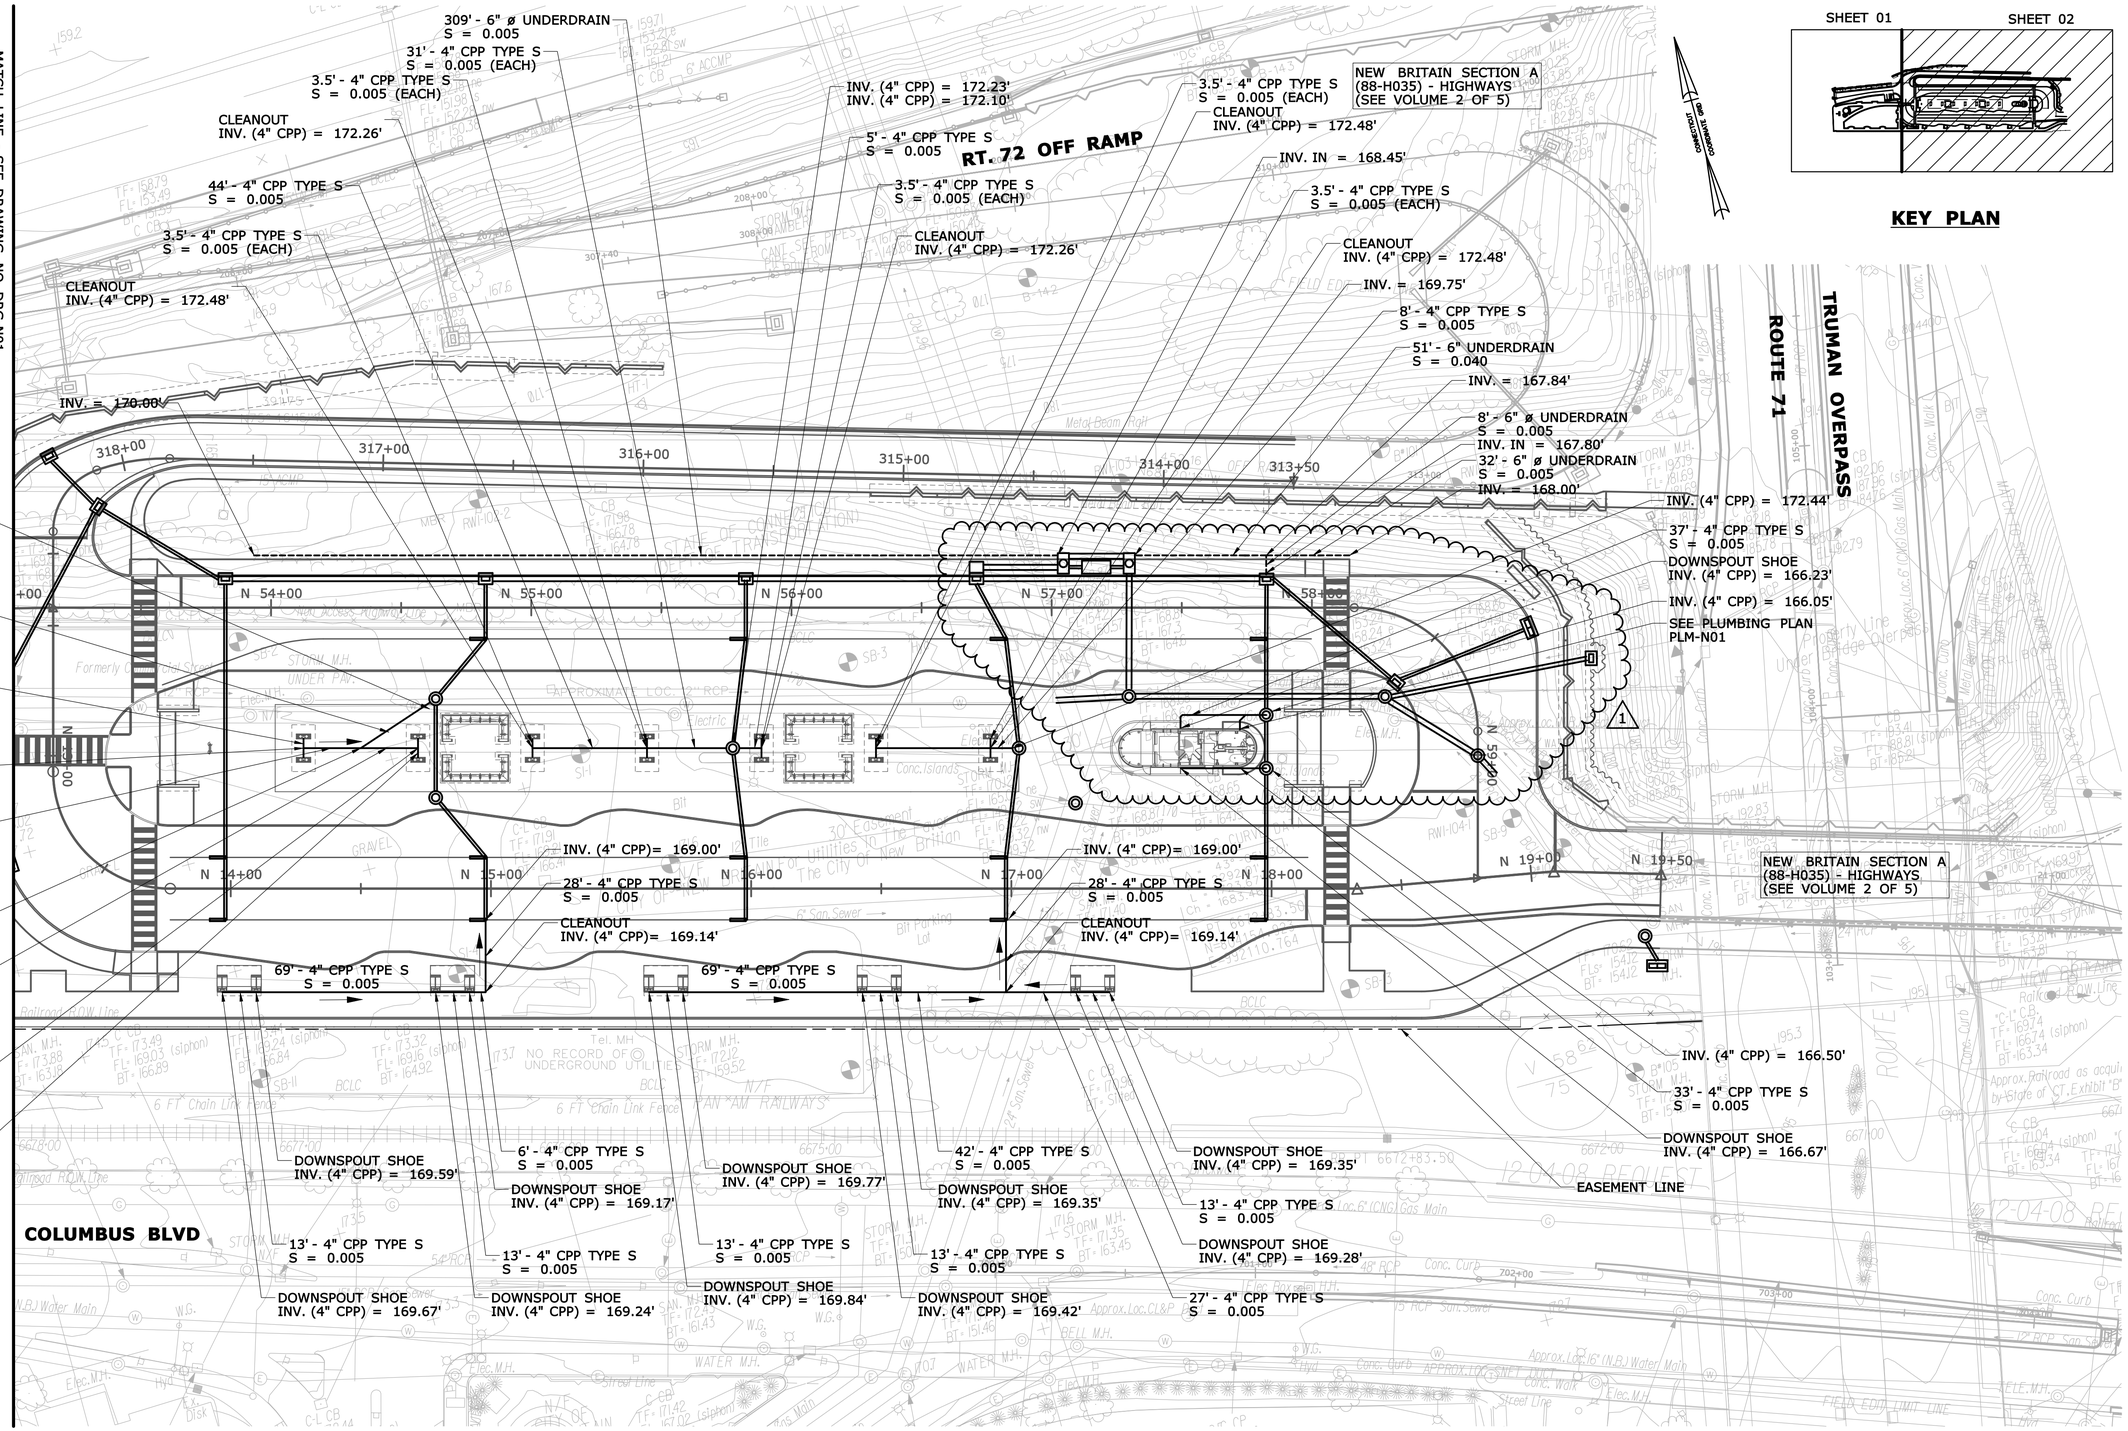

NOTES:

1. ALL DETAILS SHALL REFERENCE VOLUME 1 AND 5 EXCEPT WHERE OTHERWISE NOTED.

ADDENDUM NO. 1

REV.	DATE	REVISION DESCRIPTION	SHEET NO.
-	-	-	-
-	-	-	-
-	-	-	-
-	-	-	-
-	-	-	-
1	07/27/11	A1-REVISED DRAINAGE LAYOUT	-

THE INFORMATION, INCLUDING ESTIMATED QUANTITIES OF WORK, SHOWN ON THESE SHEETS IS BASED ON LIMITED INVESTIGATIONS BY THE STATE AND IS IN NO WAY WARRANTED TO INDICATE THE CONDITIONS OF ACTUAL QUANTITIES OF WORK WHICH WILL BE REQUIRED.

Plotted Date: 7/27/2011

DESIGNER/DRAFTER: EAD
CHECKED BY: AGB
SCALE IN FEET 0 30 60
SCALE 1"=30'

STATE OF CONNECTICUT
DEPARTMENT OF TRANSPORTATION

Filename: ...\FD_MSH_DRG_88H039_NEW BRITAIN-03_A1.dgn

SIGNATURE BLOCK:
S E A Consultants Inc.
200 Corporate Place
Rocky Hill, CT 06067

PROJECT TITLE:
NEW BRITAIN - HARTFORD BUSWAY DOWNTOWN NEW BRITAIN

TOWN: **NEW BRITAIN**

DRAWING TITLE: **DRAINAGE PLAN**

PROJECT NO. 088-177
DRAWING NO. DRG-N03
SHEET NO. 05.10.003.A1