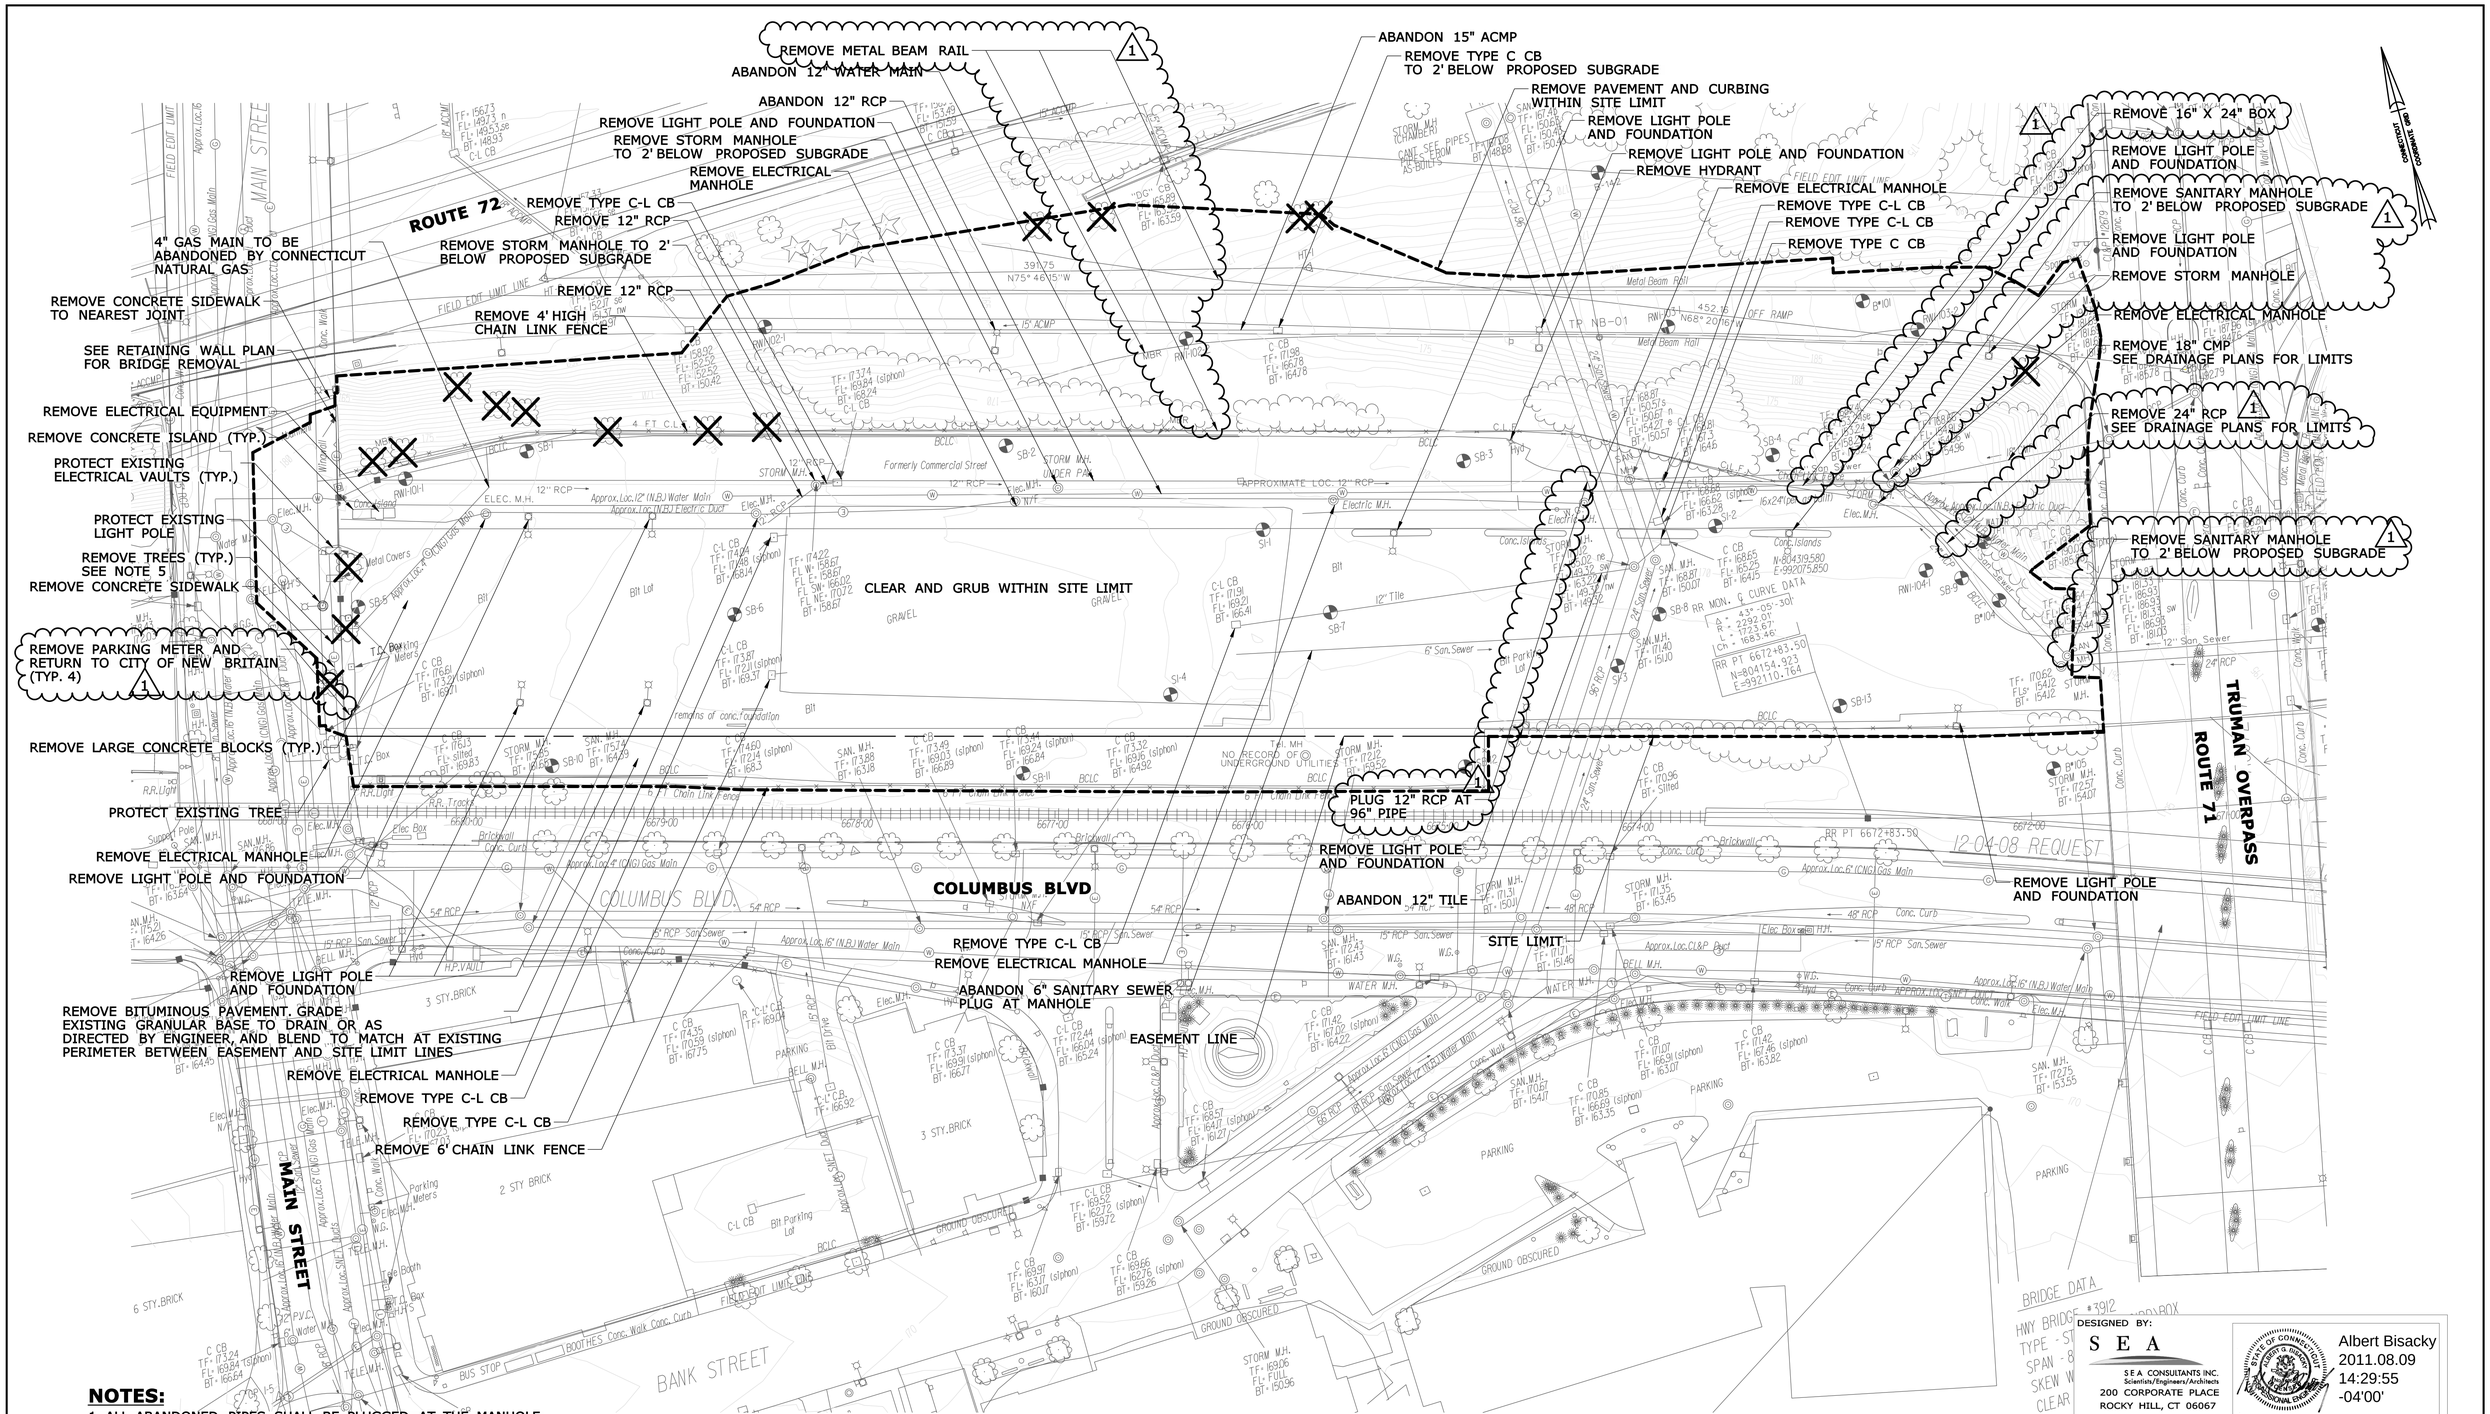

NOTES:

1. ALL ABANDONED PIPES SHALL BE PLUGGED AT THE MANHOLE.
2. ALL REMOVED OR ABANDONED STRUCTURES SHALL BE BACKFILLED PER FORM 816.
3. SITE DEMOLITION SHALL BE PERFORMED PER FORM 816.
4. ALL ELECTRICAL MANHOLE DIMENSIONS ARE APPROXIMATELY 6' x 8' x 6'.
5. REMOVED MATERIALS SHALL BE DISPOSED OF BY THE CONTRACTOR.
6. THE CONTRACTOR SHALL CONTACT THE CITY OF NEW BRITAIN TREE WARDON BEFORE ANY TREE REMOVAL.

ADDENDUM NO. 1

REV.	DATE	REVISION DESCRIPTION	SHEET NO.
-	-	-	-
-	-	-	-
-	-	-	-
-	-	-	-
-	-	-	-
1	07/27/11	A1 - ADDITIONAL DEMOLITION	-

THE INFORMATION, INCLUDING ESTIMATED QUANTITIES OF WORK, SHOWN ON THESE SHEETS IS BASED ON LIMITED INVESTIGATIONS BY THE STATE AND IS IN NO WAY WARRANTED TO INDICATE THE CONDITIONS OF ACTUAL QUANTITIES OF WORK WHICH WILL BE REQUIRED.

Plotted Date: 8/9/2011

DESIGNER/DRAFTER: **EAD**
CHECKED BY: **AGB**
SCALE IN FEET 0 40 80
SCALE 1"=40'

STATE OF CONNECTICUT
DEPARTMENT OF TRANSPORTATION

Filename: ...\FD_MSH_DMO_88H039_NEW BRITAIN_A1.dgn

SIGNATURE BLOCK:
S E A Consultants Inc.
200 Corporate Place
Rocky Hill, CT 06067

PROJECT TITLE:
NEW BRITAIN - HARTFORD BUSWAY
DOWNTOWN NEW BRITAIN

TOWN: **NEW BRITAIN**

DRAWING TITLE: **DEMOLITION PLAN**

PROJECT NO. **088-177**
DRAWING NO. **DMO-N01**
SHEET NO. **05.02.001.A1**