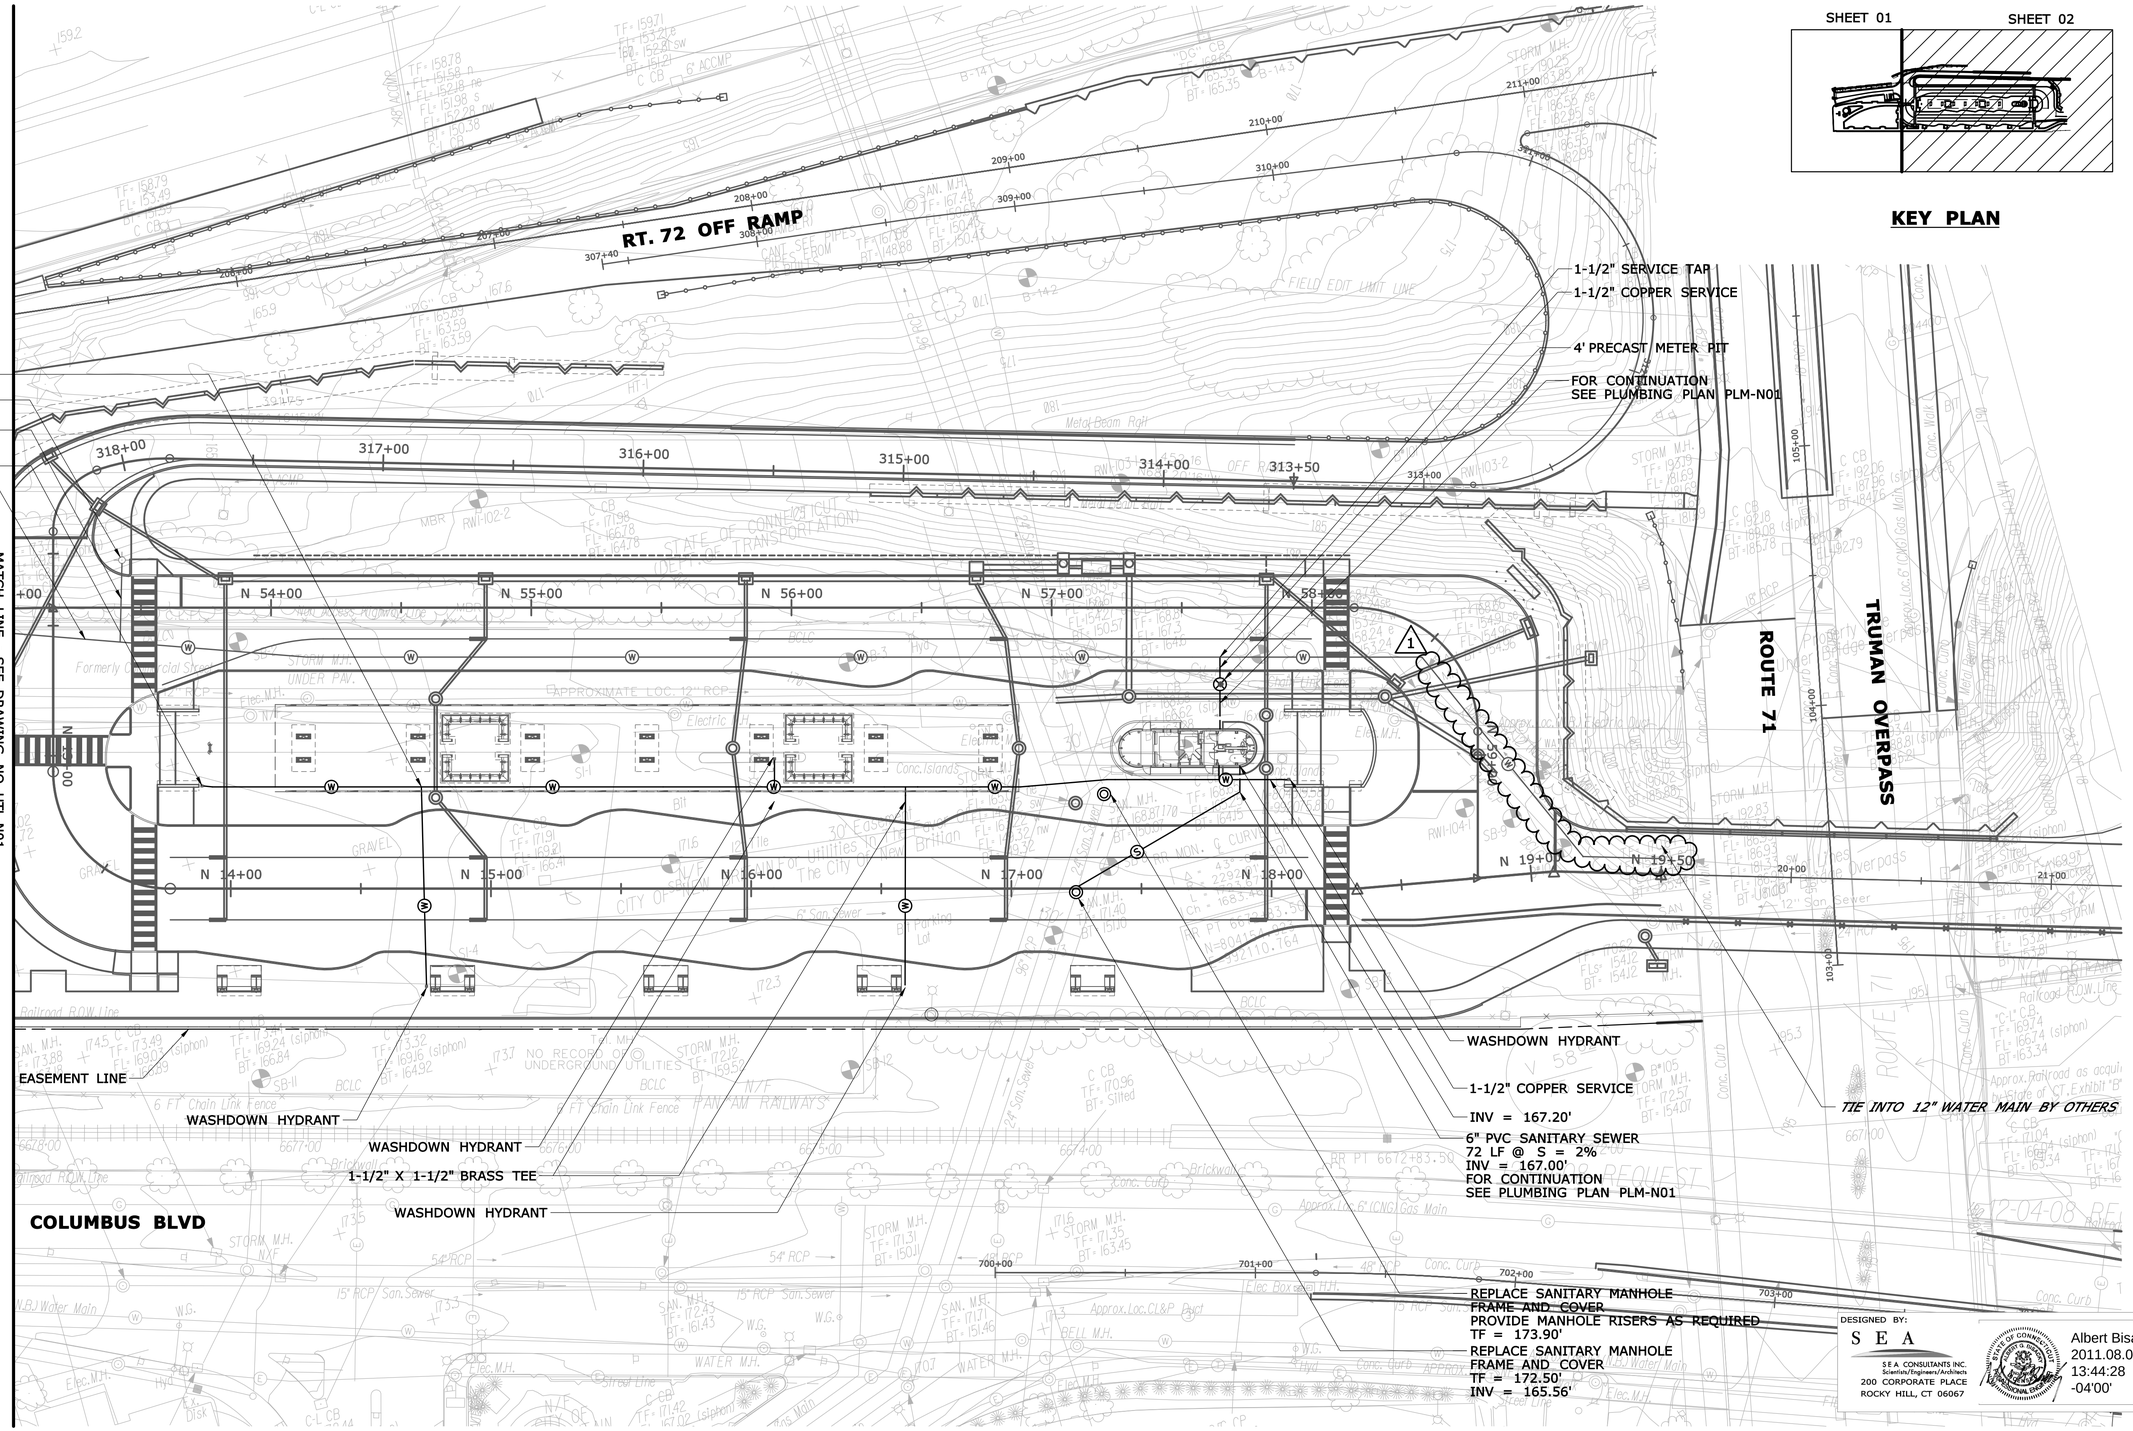

KEY PLAN

NOTES:

1. ALL DETAILS SHALL REFERENCE VOLUME 1 AND 5 UNLESS OTHERWISE NOTED.

ADDENDUM NO. 1

REV.	DATE	REVISION DESCRIPTION	SHEET NO.
-	-	-	-
-	-	-	-
-	-	-	-
-	-	-	-
-	-	-	-
1	07-27-11	A1 - REVISED WATERMAIN LOCATION	-

THE INFORMATION, INCLUDING ESTIMATED QUANTITIES OF WORK, SHOWN ON THESE SHEETS IS BASED ON LIMITED INVESTIGATIONS BY THE STATE AND IS IN NO WAY WARRANTED TO INDICATE THE CONDITIONS OF ACTUAL QUANTITIES OF WORK WHICH WILL BE REQUIRED.

Plotted Date: 8/2/2011

DESIGNER/DRAFTER: **EAD**

CHECKED BY: **AGB**

SCALE IN FEET 0 30 60

SCALE 1"=30'

STATE OF CONNECTICUT
DEPARTMENT OF TRANSPORTATION

Filename: ...\FD_MSH_UTL_88H039_NEW BRITAIN-02.dgn

SIGNATURE BLOCK: STATE OF CONNECTICUT ALBERT G. BISACKY 14453 PROFESSIONAL ENGINEER

S E A Consultants Inc.
200 Corporate Place
Rocky Hill, CT 06067

PROJECT TITLE:
NEW BRITAIN - HARTFORD BUSWAY
DOWNTOWN NEW BRITAIN

TOWN: **NEW BRITAIN**

DRAWING TITLE: **UTILITY PLAN**

PROJECT NO. **088-177**

DRAWING NO. **UTL-N02**

SHEET NO. **05.11.002.A1**