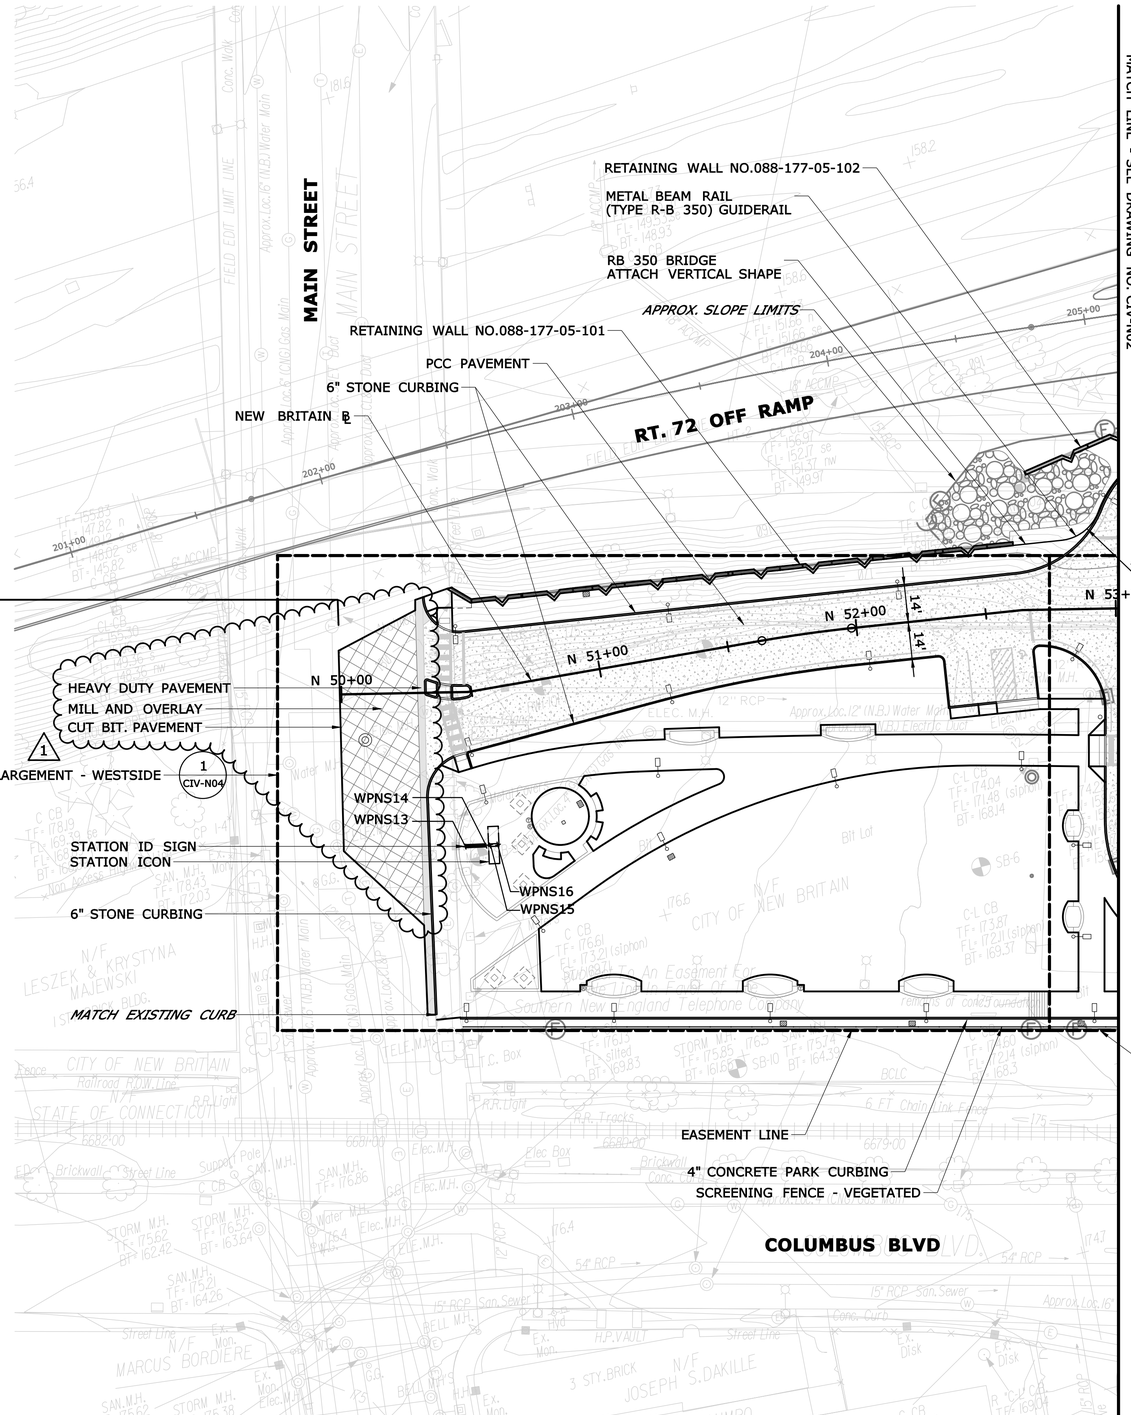


**BEGIN STATION WORK**
**STATE PROJECT NO.088-177**
**STA. 50+00**

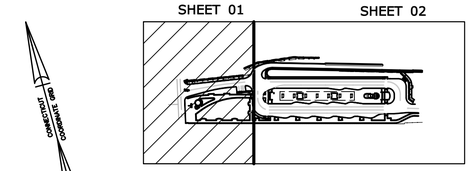


**KEY PLAN**

## WORKING POINTS - STRUCTURAL

| Point | Description | Northing | Easting | Elevation T.O. FTG. |
|---|---|---|---|---|
| WPNS13 | STATION ID SIGN | 804465.53 | 991387.60 | 176.00' |
| WPNS14 | STATION ID SIGN | 804463.77 | 991395.40 | 176.00' |
| WPNS15 | STATION ICON | 804463.44 | 991396.87 | 176.00' |
| WPNS16 | STATION ICON | 804462.77 | 991399.79 | 176.00' |

## PAVEMENT LEGEND

- MILL AND OVERLAY (1)
- HEAVY DUTY SECTION
- PCC PAVEMENT
- MULTI-USE TRAIL

## NOTES:

1. SEE SITE MATERIALS & FURNISHINGS PLAN FOR ADDITIONAL SITE MATERIALS.
2. SEE PLATFORM LAYOUT PLAN FOR ADDITIONAL STRUCTURAL WORKING POINTS.
3. ALL CURB RADII ARE 1' UNLESS OTHERWISE NOTED.
4. ALL DETAILS SHALL REFERENCE VOLUME 1 AND 5 EXCEPT WHERE OTHERWISE NOTED.

DESIGNED BY:
S E A
S E A CONSULTANTS INC.
Scientists/Engineers/Architects
200 CORPORATE PLACE
ROCKY HILL, CT 06067

STATE OF CONNECTICUT ALBERT G. BISACKY LICENSED PROFESSIONAL ENGINEER
Albert Bisacky
2011.10.06
11:16:12
-04'00'

**ADDENDUM NO. 2**

| REV. | DATE | REVISION DESCRIPTION | SHEET NO. |
|---|---|---|---|
| - | - | - | - |
| - | - | - | - |
| - | - | - | - |
| - | - | - | - |
| - | - | - | - |
| 1 | 10/04/11 | A2-PAVEMENT TYPE REVISION | - |

THE INFORMATION, INCLUDING ESTIMATED QUANTITIES OF WORK, SHOWN ON THESE SHEETS IS BASED ON LIMITED INVESTIGATIONS BY THE STATE AND IS IN NO WAY WARRANTED TO INDICATE THE CONDITIONS OF ACTUAL QUANTITIES OF WORK WHICH WILL BE REQUIRED.

Plotted Date: 10/4/2011

DESIGNER/DRAFTER: **EAD**
CHECKED BY: **AGB**
SCALE IN FEET 0 30 60
SCALE 1"=30'

**STATE OF CONNECTICUT**
**DEPARTMENT OF TRANSPORTATION**

Filename: ...\FD_MSH_CIV_88H039_NEW BRITAIN-01_A2.dgn

SIGNATURE BLOCK: STATE OF CONNECTICUT ALBERT G. BISACKY LICENSED PROFESSIONAL ENGINEER
S E A Consultants Inc.
200 Corporate Place
Rocky Hill, CT 06067

PROJECT TITLE:
**NEW BRITAIN - HARTFORD BUSWAY**
**DOWNTOWN NEW BRITAIN**

TOWN: **NEW BRITAIN**

DRAWING TITLE: **SITE PLAN**

PROJECT NO. **088-177**
DRAWING NO. **CIV-N01**
SHEET NO. **05.09.002.A2**

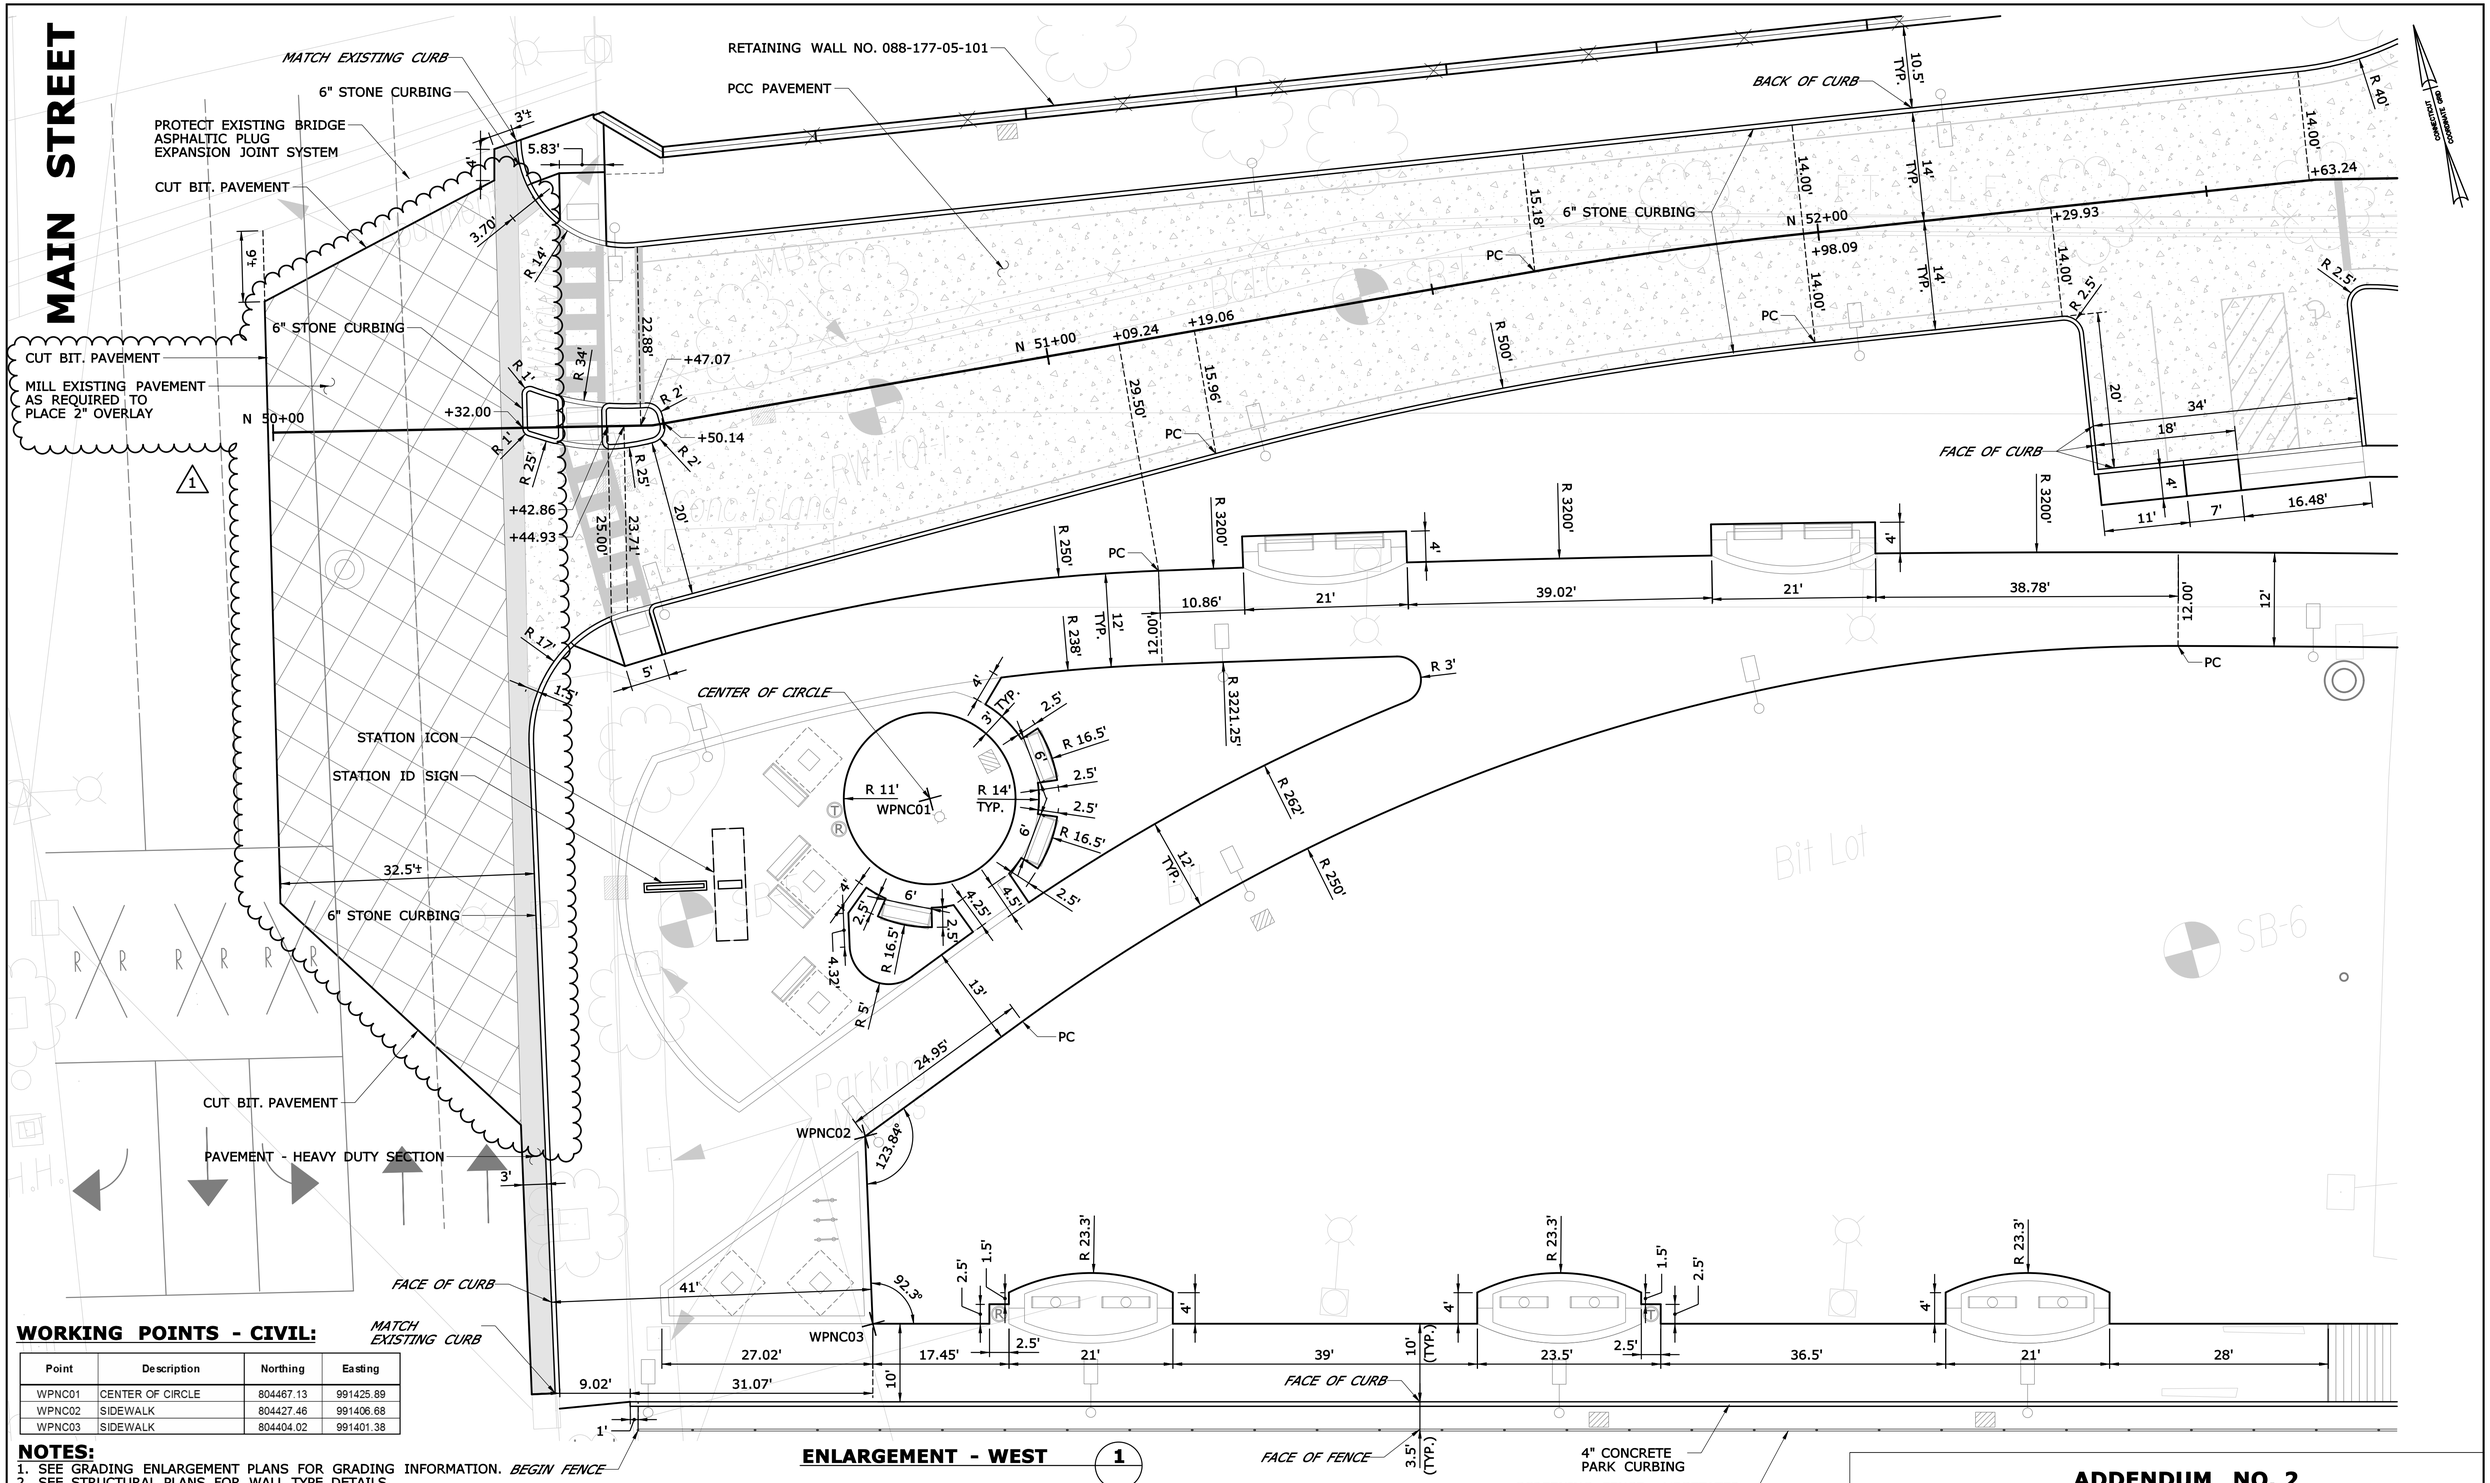


## WORKING POINTS - CIVIL:

| Point | Description | Northing | Easting |
|---|---|---|---|
| WPNC01 | CENTER OF CIRCLE | 804467.13 | 991425.89 |
| WPNC02 | SIDEWALK | 804427.46 | 991406.68 |
| WPNC03 | SIDEWALK | 804404.02 | 991401.38 |

## NOTES:

1. SEE GRADING ENLARGEMENT PLANS FOR GRADING INFORMATION. *BEGIN FENCE*
2. SEE STRUCTURAL PLANS FOR WALL TYPE DETAILS.
3. SEE LANDSCAPE WALL FINISH PLANS FOR ALL WALL FINISHES.

**ENLARGEMENT - WEST** (1)

**ADDENDUM NO. 2**

| REV. | DATE | REVISION DESCRIPTION | SHEET NO. |
|---|---|---|---|
| - | - | - | - |
| - | - | - | - |
| - | - | - | - |
| - | - | - | - |
| - | - | - | - |
| 1 | 10/04/11 | A2- REMOVED CONC. SLAB BENEATH HVY. DTY. PVMT. | - |

THE INFORMATION, INCLUDING ESTIMATED QUANTITIES OF WORK, SHOWN ON THESE SHEETS IS BASED ON LIMITED INVESTIGATIONS BY THE STATE AND IS IN NO WAY WARRANTED TO INDICATE THE CONDITIONS OF ACTUAL QUANTITIES OF WORK WHICH WILL BE REQUIRED.

Plotted Date: 10/5/2011

DESIGNER/DRAFTER: **EAD**
CHECKED BY: **AGB**
SCALE IN FEET
0 10 20
SCALE 1"=10'

**STATE OF CONNECTICUT**
**DEPARTMENT OF TRANSPORTATION**

Filename: ...\FD_MSH_CIV_88H039_NEW BRITAIN-04-SITE ENL_A2.dgn

SIGNATURE BLOCK:

S E A Consultants Inc.
200 Corporate Place
Rocky Hill, CT 06067

PROJECT TITLE:
**NEW BRITAIN - HARTFORD BUSWAY**
**DOWNTOWN NEW BRITAIN**

TOWN: **NEW BRITAIN**

DRAWING TITLE: **SITE ENLARGEMENT PLAN**

PROJECT NO. **088-177**
DRAWING NO. **CIV-N04**
SHEET NO. **05.09.005.A2**