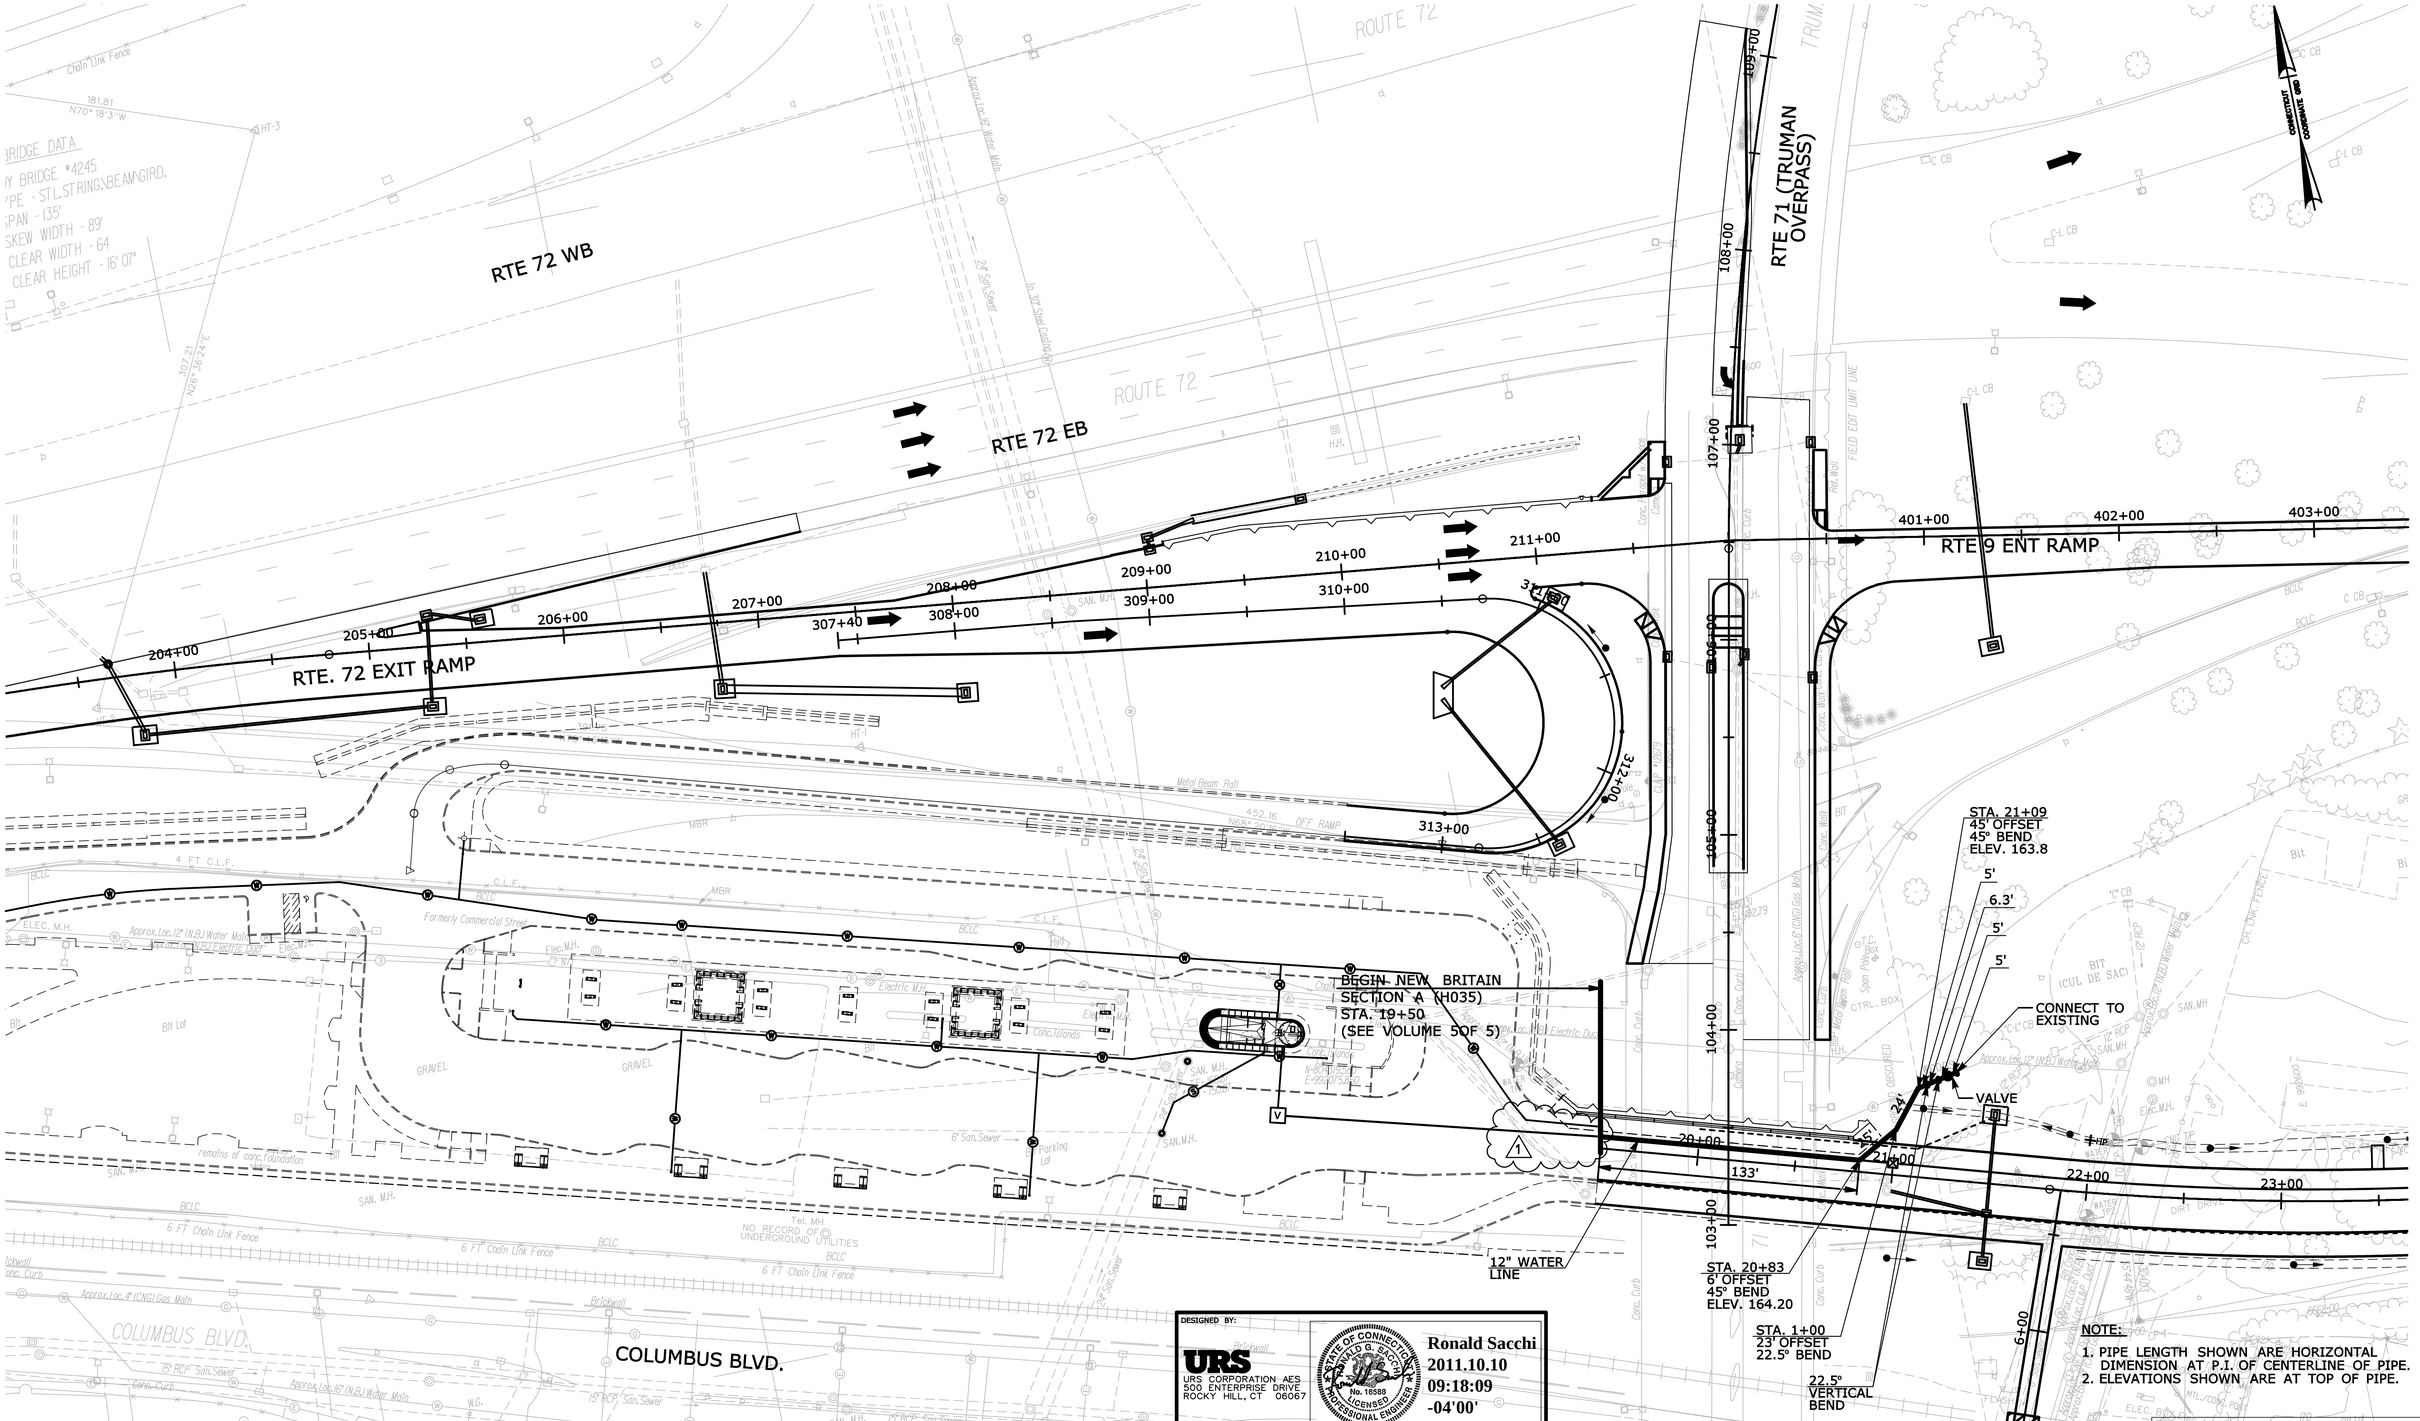


DESIGNED BY:

URS CORPORATION AES
500 ENTERPRISE DRIVE
ROCKY HILL, CT 06067

STATE OF CONNECTICUT — RONALD G. SACCHI — No. 16568 — LICENSED PROFESSIONAL ENGINEER

Ronald Sacchi
2011.10.10
09:18:09
-04'00'

**ADDENDUM NO. 2**

NOTE:
1. PIPE LENGTH SHOWN ARE HORIZONTAL DIMENSION AT P.I. OF CENTERLINE OF PIPE.
2. ELEVATIONS SHOWN ARE AT TOP OF PIPE.

| REV. | DATE | REVISION DESCRIPTION | SHEET NO. |
|---|---|---|---|
| - | - | - | - |
| - | - | - | - |
| - | - | - | - |
| - | - | - | - |
| - | - | - | - |
| 1 | 10/7/11 | ADDENDUM NO. 2 - REVISED WATER LINE | |

THE INFORMATION, INCLUDING ESTIMATED QUANTITIES OF WORK, SHOWN ON THESE SHEETS IS BASED ON LIMITED INVESTIGATIONS BY THE STATE AND IS IN NO WAY WARRANTED TO INDICATE THE CONDITIONS OF ACTUAL QUANTITIES OF WORK WHICH WILL BE REQUIRED.

Plotted: 10/7/2011

DESIGNER/DRAFTER: S. MAHAJAN
CHECKED BY: T. WALB
SCALE IN FEET 0 40 80
SCALE 1"=40'

STATE OF CONNECTICUT
DEPARTMENT OF TRANSPORTATION

Filename: P:\088_H035\Highways\Contract-1\MSta_Contract_Sheet_Files\HW_MSH_088_H035_NBW-01-1.

SIGNATURE/BLOCK: STATE OF CONNECTICUT — RONALD G. SACCHI — No. 16568 — LICENSED PROFESSIONAL ENGINEER
URS CORPORATION AES
500 ENTERPRISE DRIVE
ROCKY HILL, CT 06067

PROJECT TITLE:
**NEW BRITAIN - HARTFORD BUSWAY**
**NEW BRITAIN SECTION A**
**WATER MAIN RELOCATION**

TOWN: **CITY OF NEW BRITAIN**

DRAWING TITLE: **CITY OF NEW BRITAIN WATER MAIN RELOCATION PLAN**

PROJECT NO. 088-177
DRAWING NO. NBW-01
SHEET NO. 02.23.001.A2