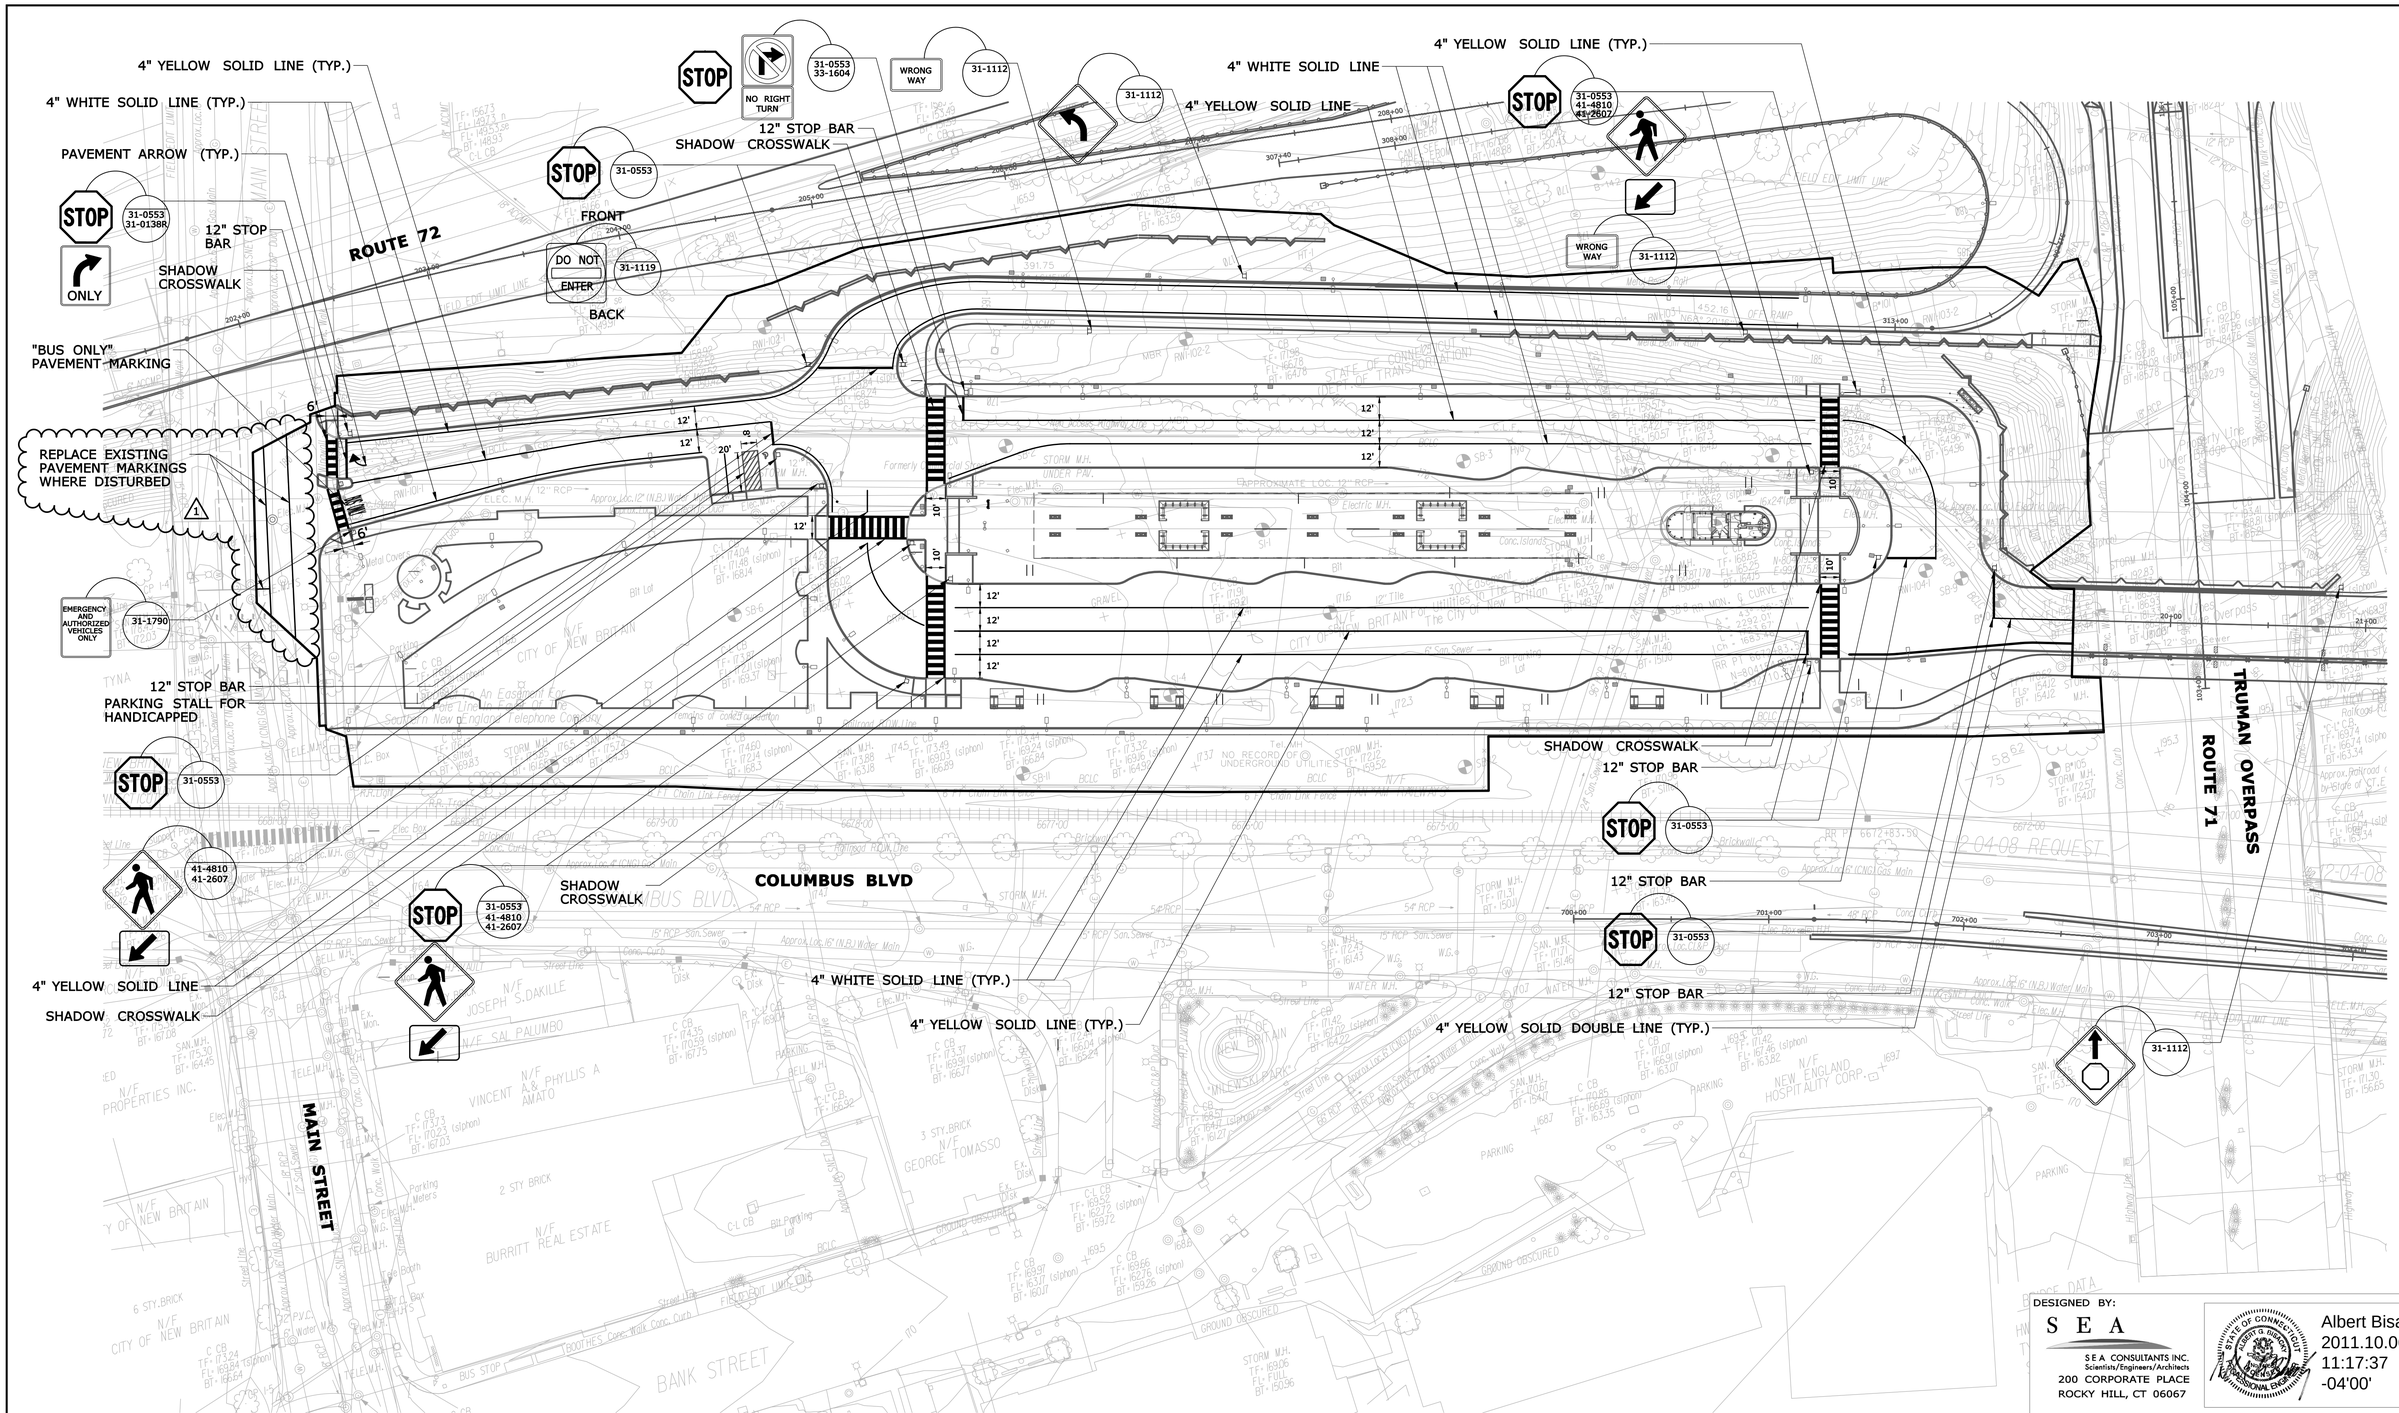


## NOTES:

1. ALL PAVEMENT MARKINGS SHALL BE EPOXY RESIN.
2. ALL SIGNS SHALL BE INSTALLED A MINIMUM 1' FROM EDGE OF ROAD.
3. ALL DETAILS SHALL REFERENCE VOLUME 1 AND 5 EXCEPT WHERE OTHERWISE NOTED.

**ADDENDUM NO. 2**

| REV. | DATE | REVISION DESCRIPTION | SHEET NO. |
|---|---|---|---|
| - | - | - | - |
| - | - | - | - |
| - | - | - | - |
| - | - | - | - |
| - | - | - | - |
| 1 | 10/04/11 | A2 - PAVEMENT MARKINGS ADDED | - |

Plotted Date: 10/5/2011

DESIGNER/DRAFTER: **EAD**

CHECKED BY: **AGB**

SCALE IN FEET 0 40 80

SCALE 1"=40'

**STATE OF CONNECTICUT**
**DEPARTMENT OF TRANSPORTATION**

Filename: ...\FD_MSH_SPM_88H039_NEW BRITAIN_A2.dgn

SIGNATURE BLOCK:

S E A Consultants Inc.
200 Corporate Place
Rocky Hill, CT 06067

PROJECT TITLE:

**NEW BRITAIN - HARTFORD BUSWAY DOWNTOWN NEW BRITAIN**

TOWN: **NEW BRITAIN**

DRAWING TITLE: **SIGNING AND PAVEMENT MARKINGS**

PROJECT NO. **088-177**

DRAWING NO. **SPM-N01**

SHEET NO. **05.16.001.A2**