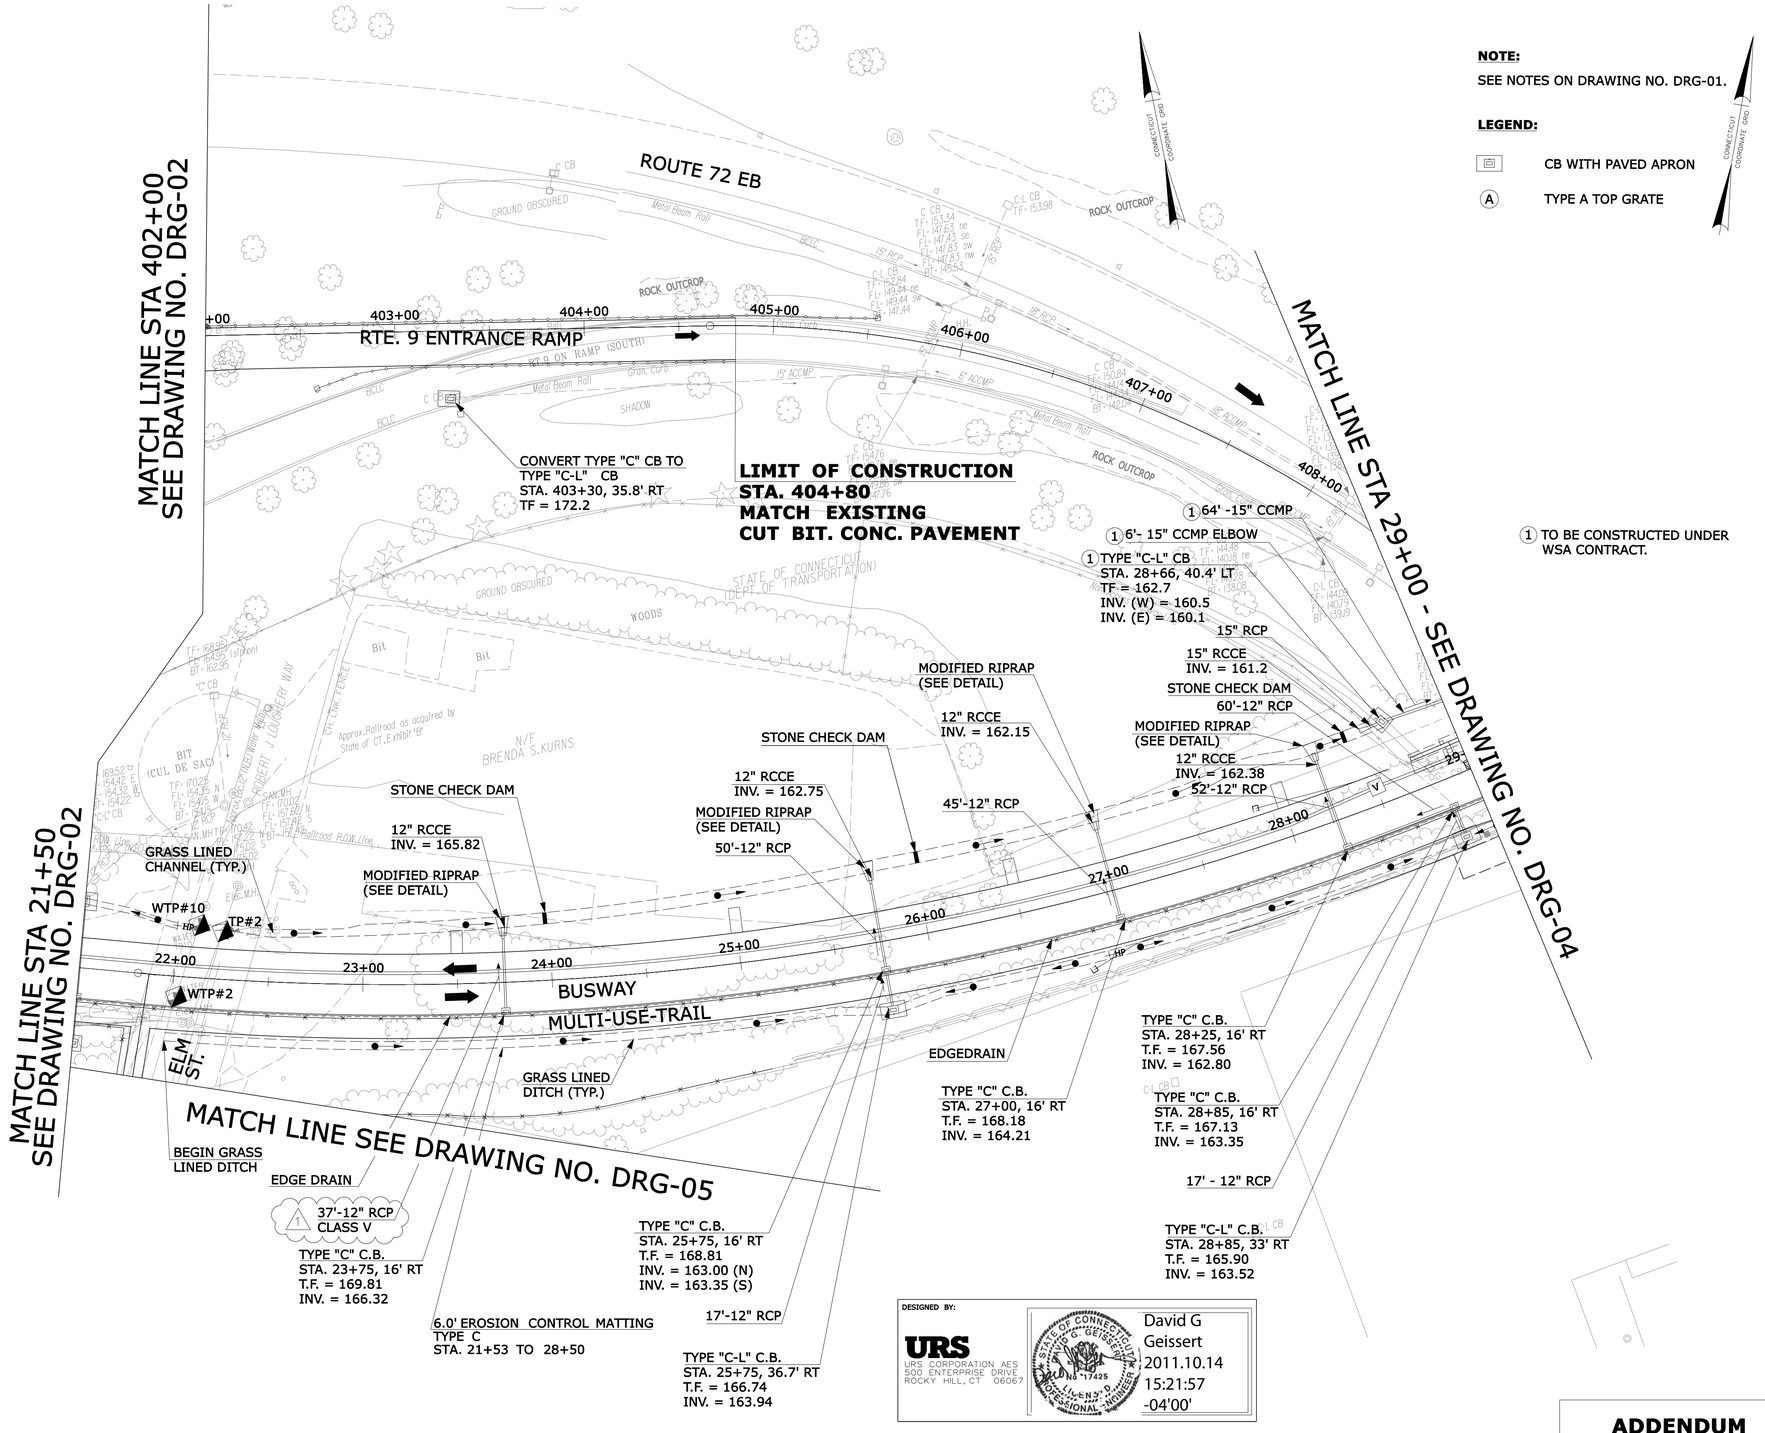


**NOTE:**

SEE NOTES ON DRAWING NO. DRG-01.

**LEGEND:**

CB WITH PAVED APRON

(A) TYPE A TOP GRATE

1 TO BE CONSTRUCTED UNDER WSA CONTRACT.

DESIGNED BY:

URS
URS CORPORATION AES
500 ENTERPRISE DRIVE
ROCKY HILL, CT 06067

STATE OF CONNECTICUT
DAVID G. GEISSERT
No. 17425
LICENSED PROFESSIONAL ENGINEER

David G Geissert
2011.10.14
15:21:57
-04'00'

**ADDENDUM NO. 2**

| REV. | DATE | REVISION DESCRIPTION | SHEET NO. |
|---|---|---|---|
| - | - | - | - |
| - | - | - | - |
| - | - | - | - |
| - | - | - | - |
| - | - | - | - |
| 1 | 10/7/11 | ADDENDUM NO. 2 - REVISED PIPE TYPE | 02.14.003.A2 |

THE INFORMATION, INCLUDING ESTIMATED QUANTITIES OF WORK, SHOWN ON THESE SHEETS IS BASED ON LIMITED INVESTIGATIONS BY THE STATE AND IS IN NO WAY WARRANTED TO INDICATE THE CONDITIONS OF ACTUAL QUANTITIES OF WORK WHICH WILL BE REQUIRED.

Plotted: 10/14/2011

DESIGNER/DRAFTER: P. GILKEY

CHECKED BY: T. WALB

SCALE IN FEET
0 40 80
SCALE 1"=40'

**STATE OF CONNECTICUT**
**DEPARTMENT OF TRANSPORTATION**

Filename: ...\HW_MSH_088_H035_DRG-03-1.dgn

SIGNATURE/BLOCK:

STATE OF CONNECTICUT
DAVID G. GEISSERT
No. 17425
LICENSED PROFESSIONAL ENGINEER

URS CORPORATION
500 ENTERPRISE DRIVE
ROCKY HILL, CT 06067

PROJECT TITLE:

**NEW BRITAIN - HARTFORD BUSWAY**
**NEW BRITAIN SECTION A**

TOWN: **NEW BRITAIN**

DRAWING TITLE: **DRAINAGE PLAN**

PROJECT NO. **088-177**

DRAWING NO. **DRG-03**

SHEET NO. **02.14.003.A2**

**NOTE:**

SEE NOTES ON DRAWING NO. DRG-01.

**LEGEND:**

CB WITH PAVED APRON

(A) TYPE A TOP GRATE

(1) TO BE CONSTRUCTED UNDER WSA CONTRACT.




**ADDENDUM NO. 2**

| REV. | DATE | REVISION DESCRIPTION | SHEET NO. |
|---|---|---|---|
| - | - | - | - |
| - | - | - | - |
| - | - | - | - |
| - | - | - | - |
| 1 | 10/7/11 | ADDENDUM NO. 2 - DELETE VERTICAL FACE BARRIER | |

THE INFORMATION, INCLUDING ESTIMATED QUANTITIES OF WORK, SHOWN ON THESE SHEETS IS BASED ON LIMITED INVESTIGATIONS BY THE STATE AND IS IN NO WAY WARRANTED TO INDICATE THE CONDITIONS OF ACTUAL QUANTITIES OF WORK WHICH WILL BE REQUIRED.

Plotted: 10/14/2011

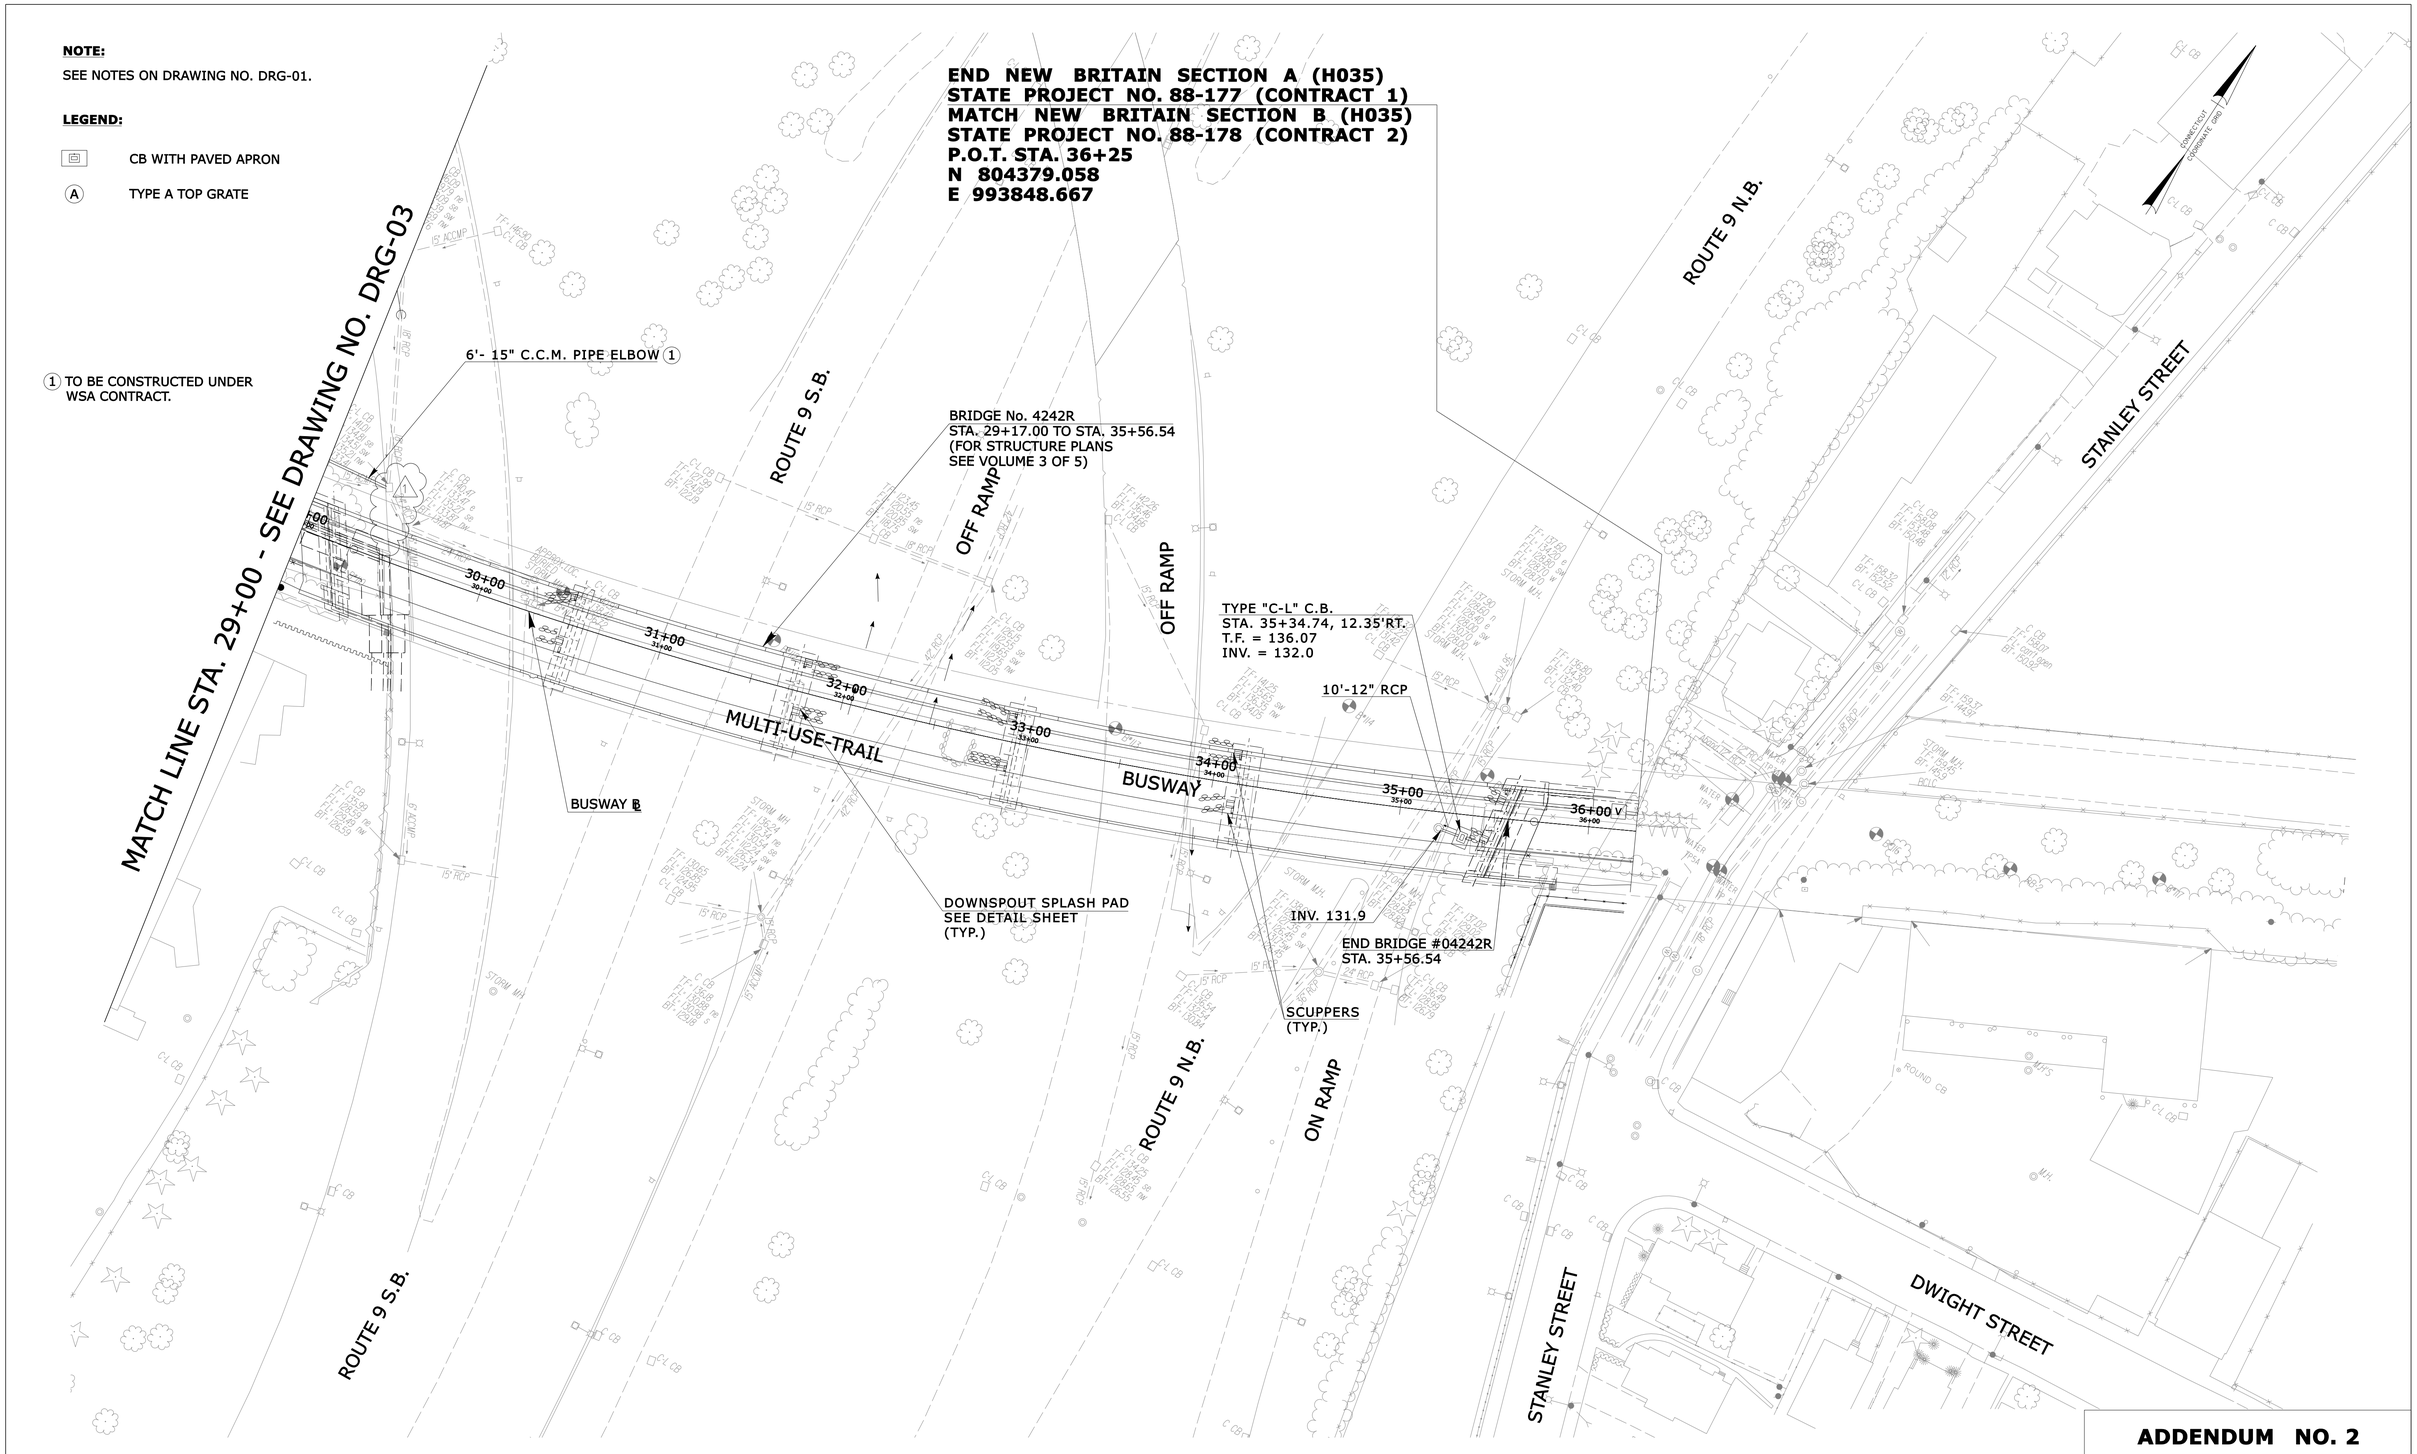DESIGNER/DRAFTER: D. SHI

CHECKED BY: B. KONUK

SCALE IN FEET 0 40 80

SCALE 1"=40'

**STATE OF CONNECTICUT**
**DEPARTMENT OF TRANSPORTATION**

Filename: ...\HW_MSH_088_H035_DRG-04-1.dgn

SIGNATURE/ BLOCK:

STATE OF CONNECTICUT DAVID G. GEISSER No. 17425 LICENSED PROFESSIONAL ENGINEER

URS CORPORATION
800 ENTERPRISE DRIVE
ROCKY HILL, CT 06067

PROJECT TITLE:

**NEW BRITAIN - HARTFORD BUSWAY**
**NEW BRITAIN SECTION A**

TOWN: **NEW BRITAIN**

DRAWING TITLE: **DRAINAGE PLAN**

PROJECT NO. **088-177**

DRAWING NO. **DRG-04**

SHEET NO. **02.14.004.A2**