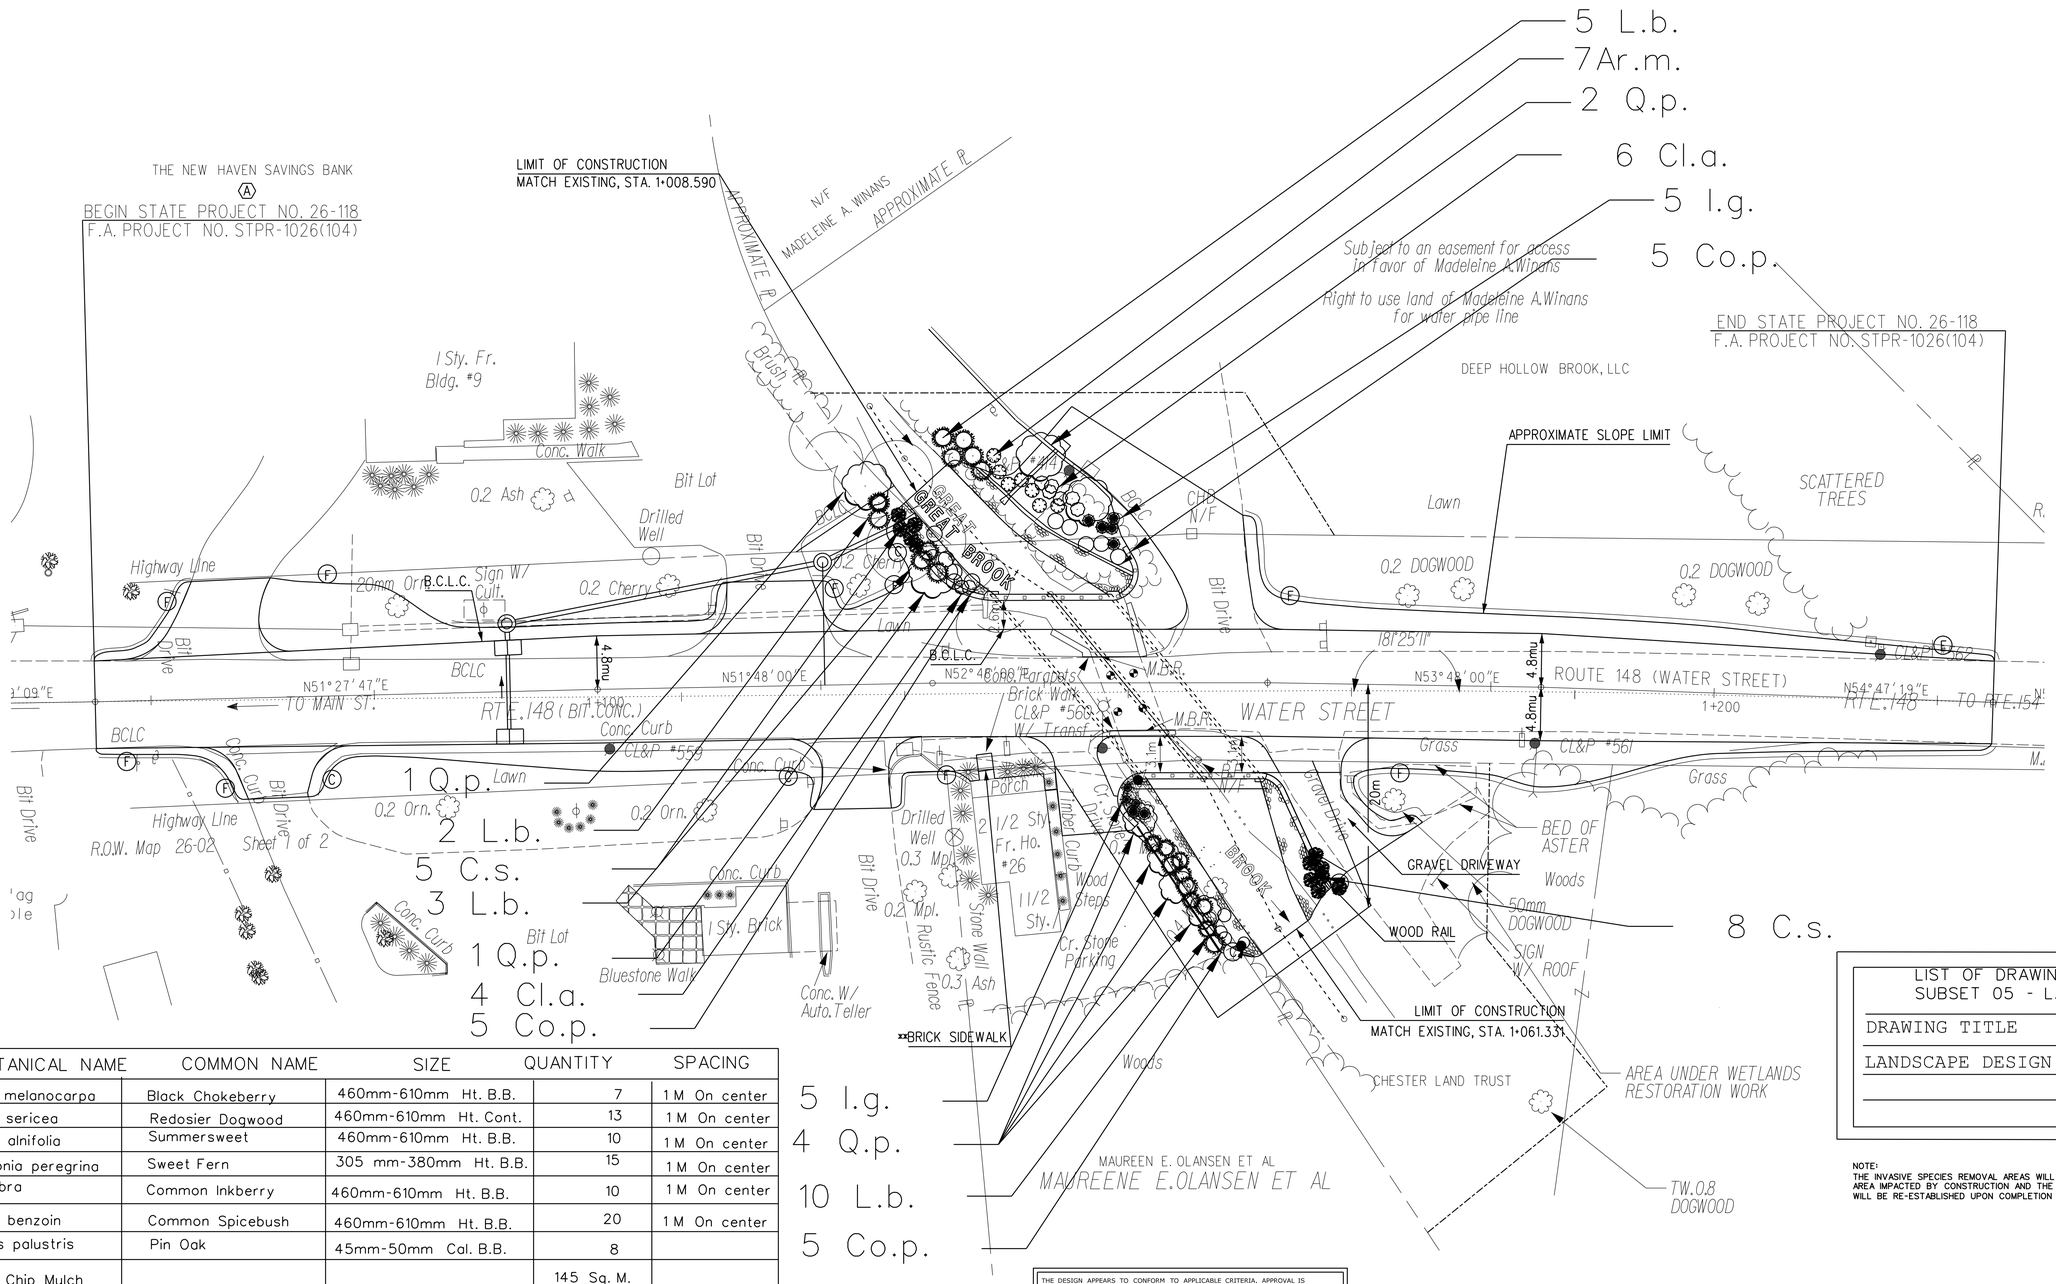

KEY	BOTANICAL NAME	COMMON NAME	SIZE	QUANTITY	SPACING
Ar.m.	Aronia melanocarpa	Black Chokeberry	460mm-610mm Ht. B.B.	7	1 M On center
C.s.	Cornus sericea	Redosier Dogwood	460mm-610mm Ht. Cont.	13	1 M On center
Cl.a.	Clethra alnifolia	Summersweet	460mm-610mm Ht. B.B.	10	1 M On center
Co. p.	Comptonia peregrina	Sweet Fern	305 mm-380mm Ht. B.B.	15	1 M On center
I.g.	Ilex glabra	Common Inkberry	460mm-610mm Ht. B.B.	10	1 M On center
L.b.	Lindera benzoin	Common Spicebush	460mm-610mm Ht. B.B.	20	1 M On center
Q.p.	Quercus palustris	Pin Oak	45mm-50mm Cal. B.B.	8	
	Wood Chip Mulch			145 Sq. M.	

LIST OF DRAWINGS SUBSET 05 - LANDSCAPE	
DRAWING TITLE	DRAWING NO.
LANDSCAPE DESIGN	PLAN LDS-01

NOTE:
THE INVASIVE SPECIES REMOVAL AREAS WILL BE COMPRISED OF THE AREA IMPACTED BY CONSTRUCTION AND THE AREA IN WHICH PLANTINGS WILL BE RE-ESTABLISHED UPON COMPLETION OF CONSTRUCTION

THE DESIGN APPEARS TO CONFORM TO APPLICABLE CRITERIA, APPROVAL IS NOT TO BE CONSTRUED TO MEAN THAT ALL ASPECTS OF THE DESIGN HAVE BEEN PERSONALLY CHECKED BY THE UNDERSIGNED.

William Britnell
2011.08.24 08:53:00 -04'00'

TRANSPORTATION PRINCIPAL ENGINEER

REV.	DATE	DESCRIPTION	SHEET. NO.

REVISIONS

SCALE IN METERS
0 2 4 6 8 10
SCALE 1:200

DESIGNER: D. Barnes
DRAFTER: D. Barnes
CHECKED BY: R. Zbrozek
DATE CHECKED:

STATE OF CONNECTICUT
DEPARTMENT OF TRANSPORTATION

ENGINEER: OFFICE OF ENGINEERING
APPROVED BY:
DATE:

OFFICE OF ENGINEERING

PROJECT TITLE:
RT 148 OVER GREAT BROOK
REPLACEMENT OF
BRIDGE NO. 02695

CADD
PLOTTED

TOWN: CHESTER

DRAWING TITLE:
LANDSCAPE DESIGN PLAN

PROJECT NO.: 026-0118
DRAWING NO.: LDS-001
SHEET NO.: 05.01