06 - LANDSCAPE
INDEX OF DRAWINGS

DRAWING NUMBER	DRAWING TITLE	DRAWING NUMBER	DRAWING TITLE
LDS-01	INDEX OF DRAWINGS		
LDS-02	LANDSCAPE DESIGN SHEET		

THE DESIGN APPEARS TO CONFORM TO APPLICABLE CRITERIA. APPROVAL IS NOT TO BE CONSTRUED TO MEAN THAT ALL ASPECTS OF THE DESIGN HAVE BEEN PERSONALLY CHECKED BY THE UNDERSIGNED.

TRANSPORTATION PRINCIPAL ENGINEER

REV.	DATE	REVISION DESCRIPTION	SHEET NO.
-	-	-	-
-	-	-	-
-	-	-	-
-	-	-	-
-	-	-	-
-	-	-	-

THE INFORMATION, INCLUDING ESTIMATED QUANTITIES OF WORK, SHOWN ON THESE SHEETS IS BASED ON LIMITED INVESTIGATIONS BY THE STATE AND IS IN NO WAY WARRANTED TO INDICATE THE CONDITIONS OF ACTUAL QUANTITIES OF WORK WHICH WILL BE REQUIRED.

Plotted Date: 8/15/2012

DESIGNER/DRAFTER: **M. Rylander**

CHECKED BY: **D. Barnes**

SCALE IN FEET 0 20 40

SCALE 1"=20'

STATE OF CONNECTICUT
DEPARTMENT OF TRANSPORTATION

Filename: ...\HW_MSH_0092_0549_LDS-01.dgn

SIGNATURE/ BLOCK:

OFFICE OF ENGINEERING

APPROVED BY: DATE:

PROJECT TITLE:

SEA STREET
SALT STORAGE FACILITY

TOWN: **NEW HAVEN**

DRAWING TITLE: **INDEX OF DRAWINGS**

PROJECT NO. **92-549**

DRAWING NO. **LDS-01**

SHEET NO. **06.01**

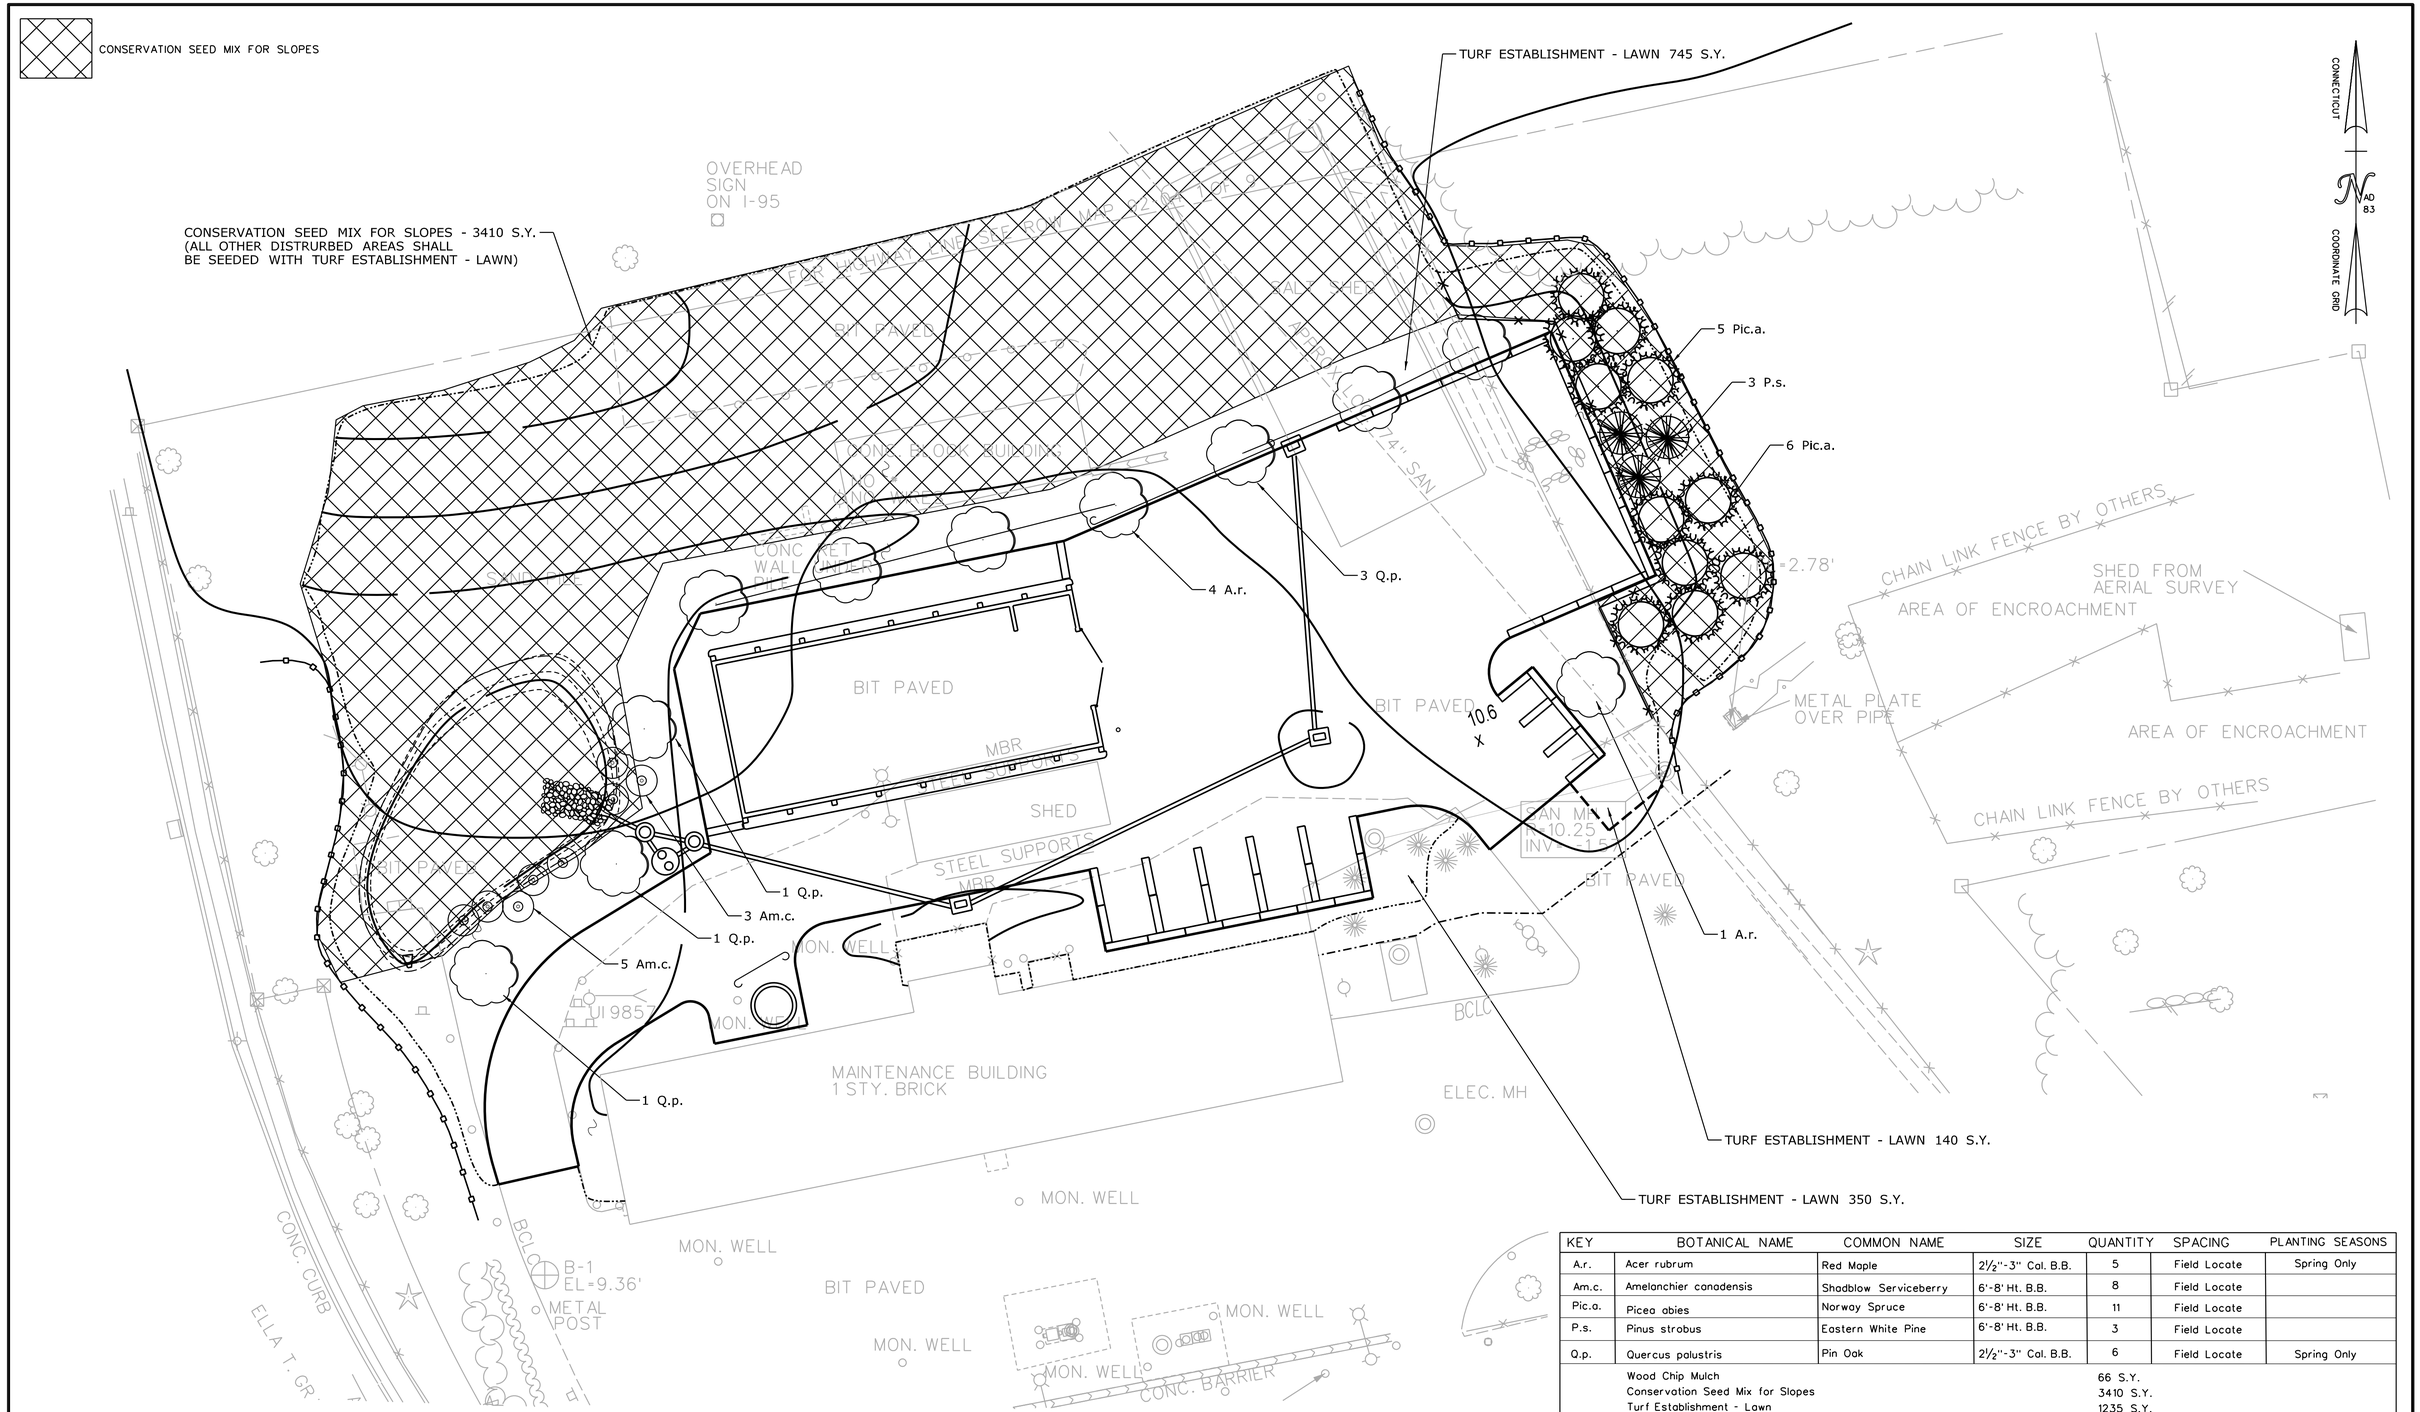

KEY	BOTANICAL NAME	COMMON NAME	SIZE	QUANTITY	SPACING	PLANTING SEASONS
A.r.	Acer rubrum	Red Maple	2½"-3" Cal. B.B.	5	Field Locate	Spring Only
Am.c.	Amelanchier canadensis	Shadblow Serviceberry	6'-8' Ht. B.B.	8	Field Locate	
Pic.a.	Picea abies	Norway Spruce	6'-8' Ht. B.B.	11	Field Locate	
P.s.	Pinus strobus	Eastern White Pine	6'-8' Ht. B.B.	3	Field Locate	
Q.p.	Quercus palustris	Pin Oak	2½"-3" Cal. B.B.	6	Field Locate	Spring Only
	Wood Chip Mulch			66 S.Y.		
	Conservation Seed Mix for Slopes			3410 S.Y.		
	Turf Establishment - Lawn			1235 S.Y.		

REV.	DATE	REVISION DESCRIPTION	SHEET NO.
-	-	-	-
-	-	-	-
-	-	-	-
-	-	-	-
-	-	-	-
-	-	-	-

THE INFORMATION, INCLUDING ESTIMATED QUANTITIES OF WORK, SHOWN ON THESE SHEETS IS BASED ON LIMITED INVESTIGATIONS BY THE STATE AND IS IN NO WAY WARRANTED TO INDICATE THE CONDITIONS OF ACTUAL QUANTITIES OF WORK WHICH WILL BE REQUIRED.

Plotted Date: 8/15/2012

DESIGNER/DRAFTER: **M. Rylander**

CHECKED BY: **D. Barnes**

SCALE IN FEET 0 20 40

SCALE 1"=20'

STATE OF CONNECTICUT
DEPARTMENT OF TRANSPORTATION

Filename: ...\HW_MSH_0092_0549_LDS-02.dgn

SIGNATURE/ BLOCK:

OFFICE OF ENGINEERING

APPROVED BY: DATE:

PROJECT TITLE:

SEA STREET
SALT STORAGE FACILITY

TOWN: **NEW HAVEN**

DRAWING TITLE: **LANDSCAPE DESIGN SHEET**

PROJECT NO. **92-549**

DRAWING NO. **LDS-02**

SHEET NO. **06.02**