04 - DEMOLITION
INDEX OF DRAWINGS

DRAWING NUMBER	DRAWING TITLE	DRAWING NUMBER	DRAWING TITLE
D-001	SITE DEMOLITION PLAN		
D-002	ELECTRICAL DEMOLITION PLAN		

THE DESIGN APPEARS TO CONFORM TO APPLICABLE CRITERIA. APPROVAL IS NOT TO BE CONSTRUED TO MEAN THAT ALL ASPECTS OF THE DESIGN HAVE BEEN PERSONALLY CHECKED BY THE UNDERSIGNED.

Theodore H. Nezames
2012.09.11 16:14:51 -04'00'

TRANSPORTATION PRINCIPAL ENGINEER

REV.	DATE	REVISION DESCRIPTION	SHEET NO.
-	-	-	-
-	-	-	-
-	-	-	-
-	-	-	-
-	-	-	-
-	-	-	-

THE INFORMATION, INCLUDING ESTIMATED QUANTITIES OF WORK, SHOWN ON THESE SHEETS IS BASED ON LIMITED INVESTIGATIONS BY THE STATE AND IS IN NO WAY WARRANTED TO INDICATE THE CONDITIONS OF ACTUAL QUANTITIES OF WORK WHICH WILL BE REQUIRED.

Plotted Date: 8/30/2012

DESIGNER/DRAFTER:

CHECKED BY:

SCALE AS NOTED

STATE OF CONNECTICUT
DEPARTMENT OF TRANSPORTATION

Filename: ...\FD_MSH_DMO_092_0549_D000.dgn

SIGNATURE/ BLOCK:

OFFICE OF ENGINEERING

APPROVED BY:

PROJECT TITLE:

SEA STREET
SALT STORAGE FACILITY

TOWN: NEW HAVEN

DRAWING TITLE: DEMOLITION LIST OF DRAWINGS

PROJECT NO. 92-549

DRAWING NO. D-000

SHEET NO. 04.01

NOTES:

1. SALT SHALL BE REMOVED FROM SHED BY OTHERS PRIOR TO CONSTRUCTION.

2. EXISTING SALT SHED IS CONSTRUCTED OF CONCRETE BLOCKS WITH A STEEL SUPERSTRUCTURE AND FABRIC ROOF. REMOVE AND DISPOSE OF FABRIC AND STEEL SUPERSTRUCTURE AND CONCRETE BLOCKS.

3. PRE-LOADING AREA CONSISTS OF SAND. REMOVE AND DISPOSE OF SAND.

4. REMOVE BLOCK WALL. BLOCKS SHALL BE RELOCATED TO A STATE FACILITY WITHIN A 40 MILE RADIUS, AS DIRECTED BY THE ENGINEER.

5. INSTALL ANTI-TRACKING PAD AT POINT WHERE TRUCKS PASS FROM BITUMINOUS PAVEMENT TO DISTURBED SOIL.

6. REFER TO D-002 FOR DEMOLITION OF ELECTRICAL ITEMS.

7. REMOVAL OF EXISTING PAVEMENT TO BE PAID AS EARTH EXCAVATION. REMOVAL OF CATCH BASIN AND PIPE TO BE PAID AS TRENCH EXCAVATION.

8. THE CONTRACTOR IS RESPONSIBLE FOR PROTECTING ITEMS INDICATED. ANY DAMAGE TO THESE ITEMS WILL BE REPAIRED BY THE CONTRACTOR AT HIS EXPENSE. THERE WILL BE NO ADDITIONAL COMPENSATION.

9. REFER TO ENV-1 FOR DISPOSAL OF CONTAMINATED MATERIALS.

LEGEND

REMOVE EXISTING PAVEMENT

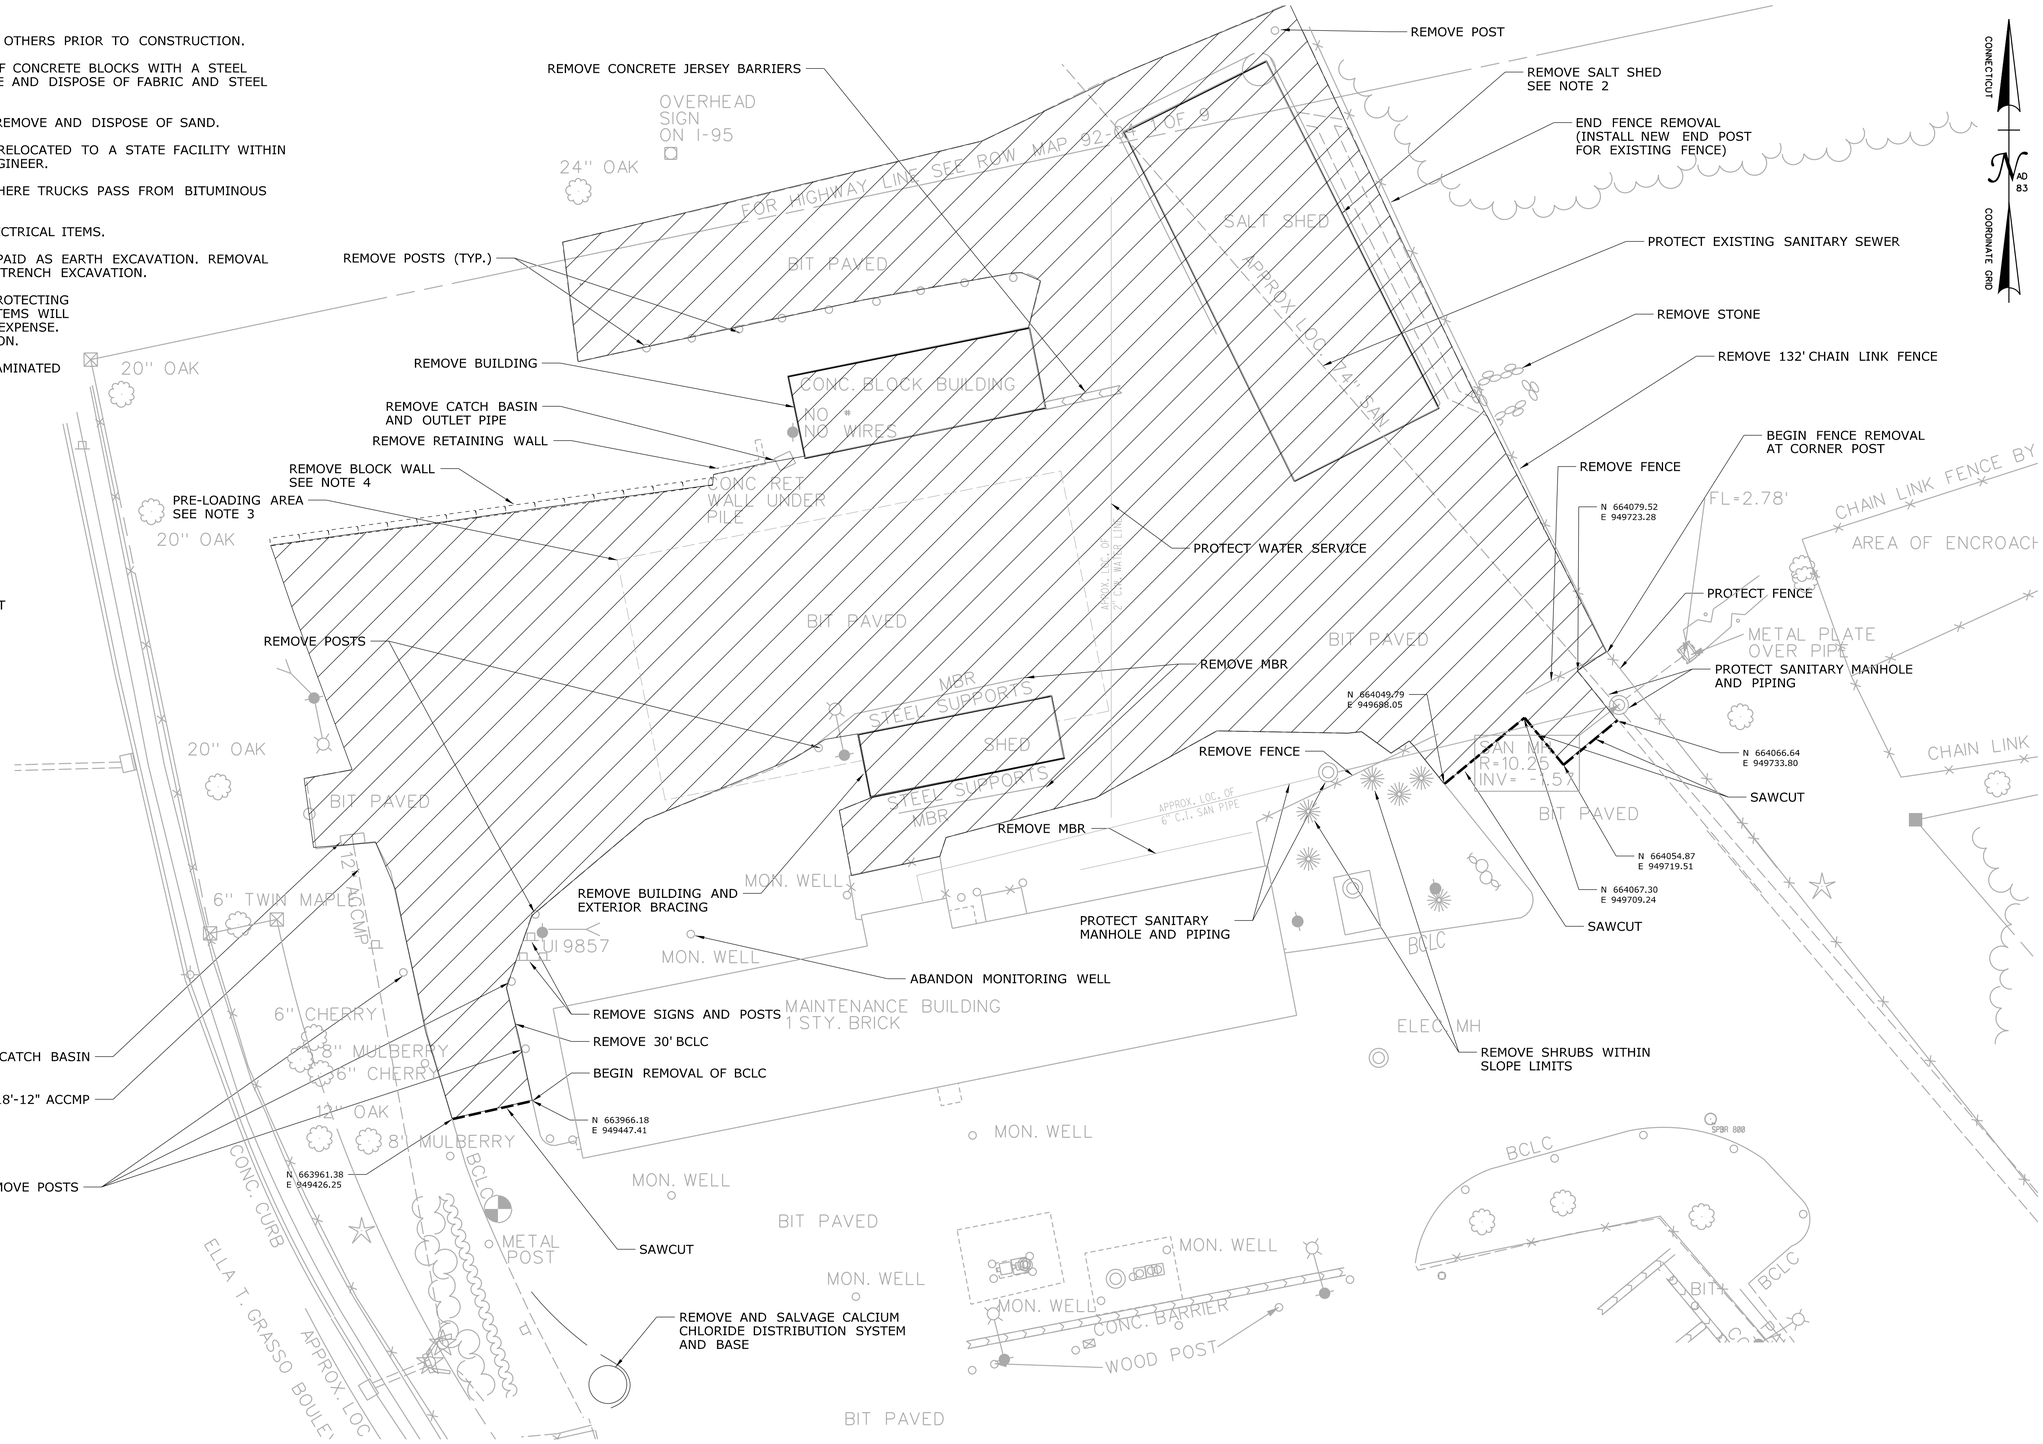

REV.	DATE	REVISION DESCRIPTION	SHEET NO.
-	-	-	-
-	-	-	-
-	-	-	-
-	-	-	-
-	-	-	-
-	-	-	-

THE INFORMATION, INCLUDING ESTIMATED QUANTITIES OF WORK, SHOWN ON THESE SHEETS IS BASED ON LIMITED INVESTIGATIONS BY THE STATE AND IS IN NO WAY WARRANTED TO INDICATE THE CONDITIONS OF ACTUAL QUANTITIES OF WORK WHICH WILL BE REQUIRED.

Plotted Date: 8/28/2012

DESIGNER/DRAFTER: **SLM**

CHECKED BY: **LM**

SCALE IN FEET 0 20 40

SCALE 1"=20'

STATE OF CONNECTICUT
DEPARTMENT OF TRANSPORTATION

Filename: ...\FD_MSH_DMO_0092_0549_D001.dgn

SIGNATURE/BLOCK: **OFFICE OF ENGINEERING**

APPROVED BY: DATE:

PROJECT TITLE: **SEA STREET SALT STORAGE FACILITY**

TOWN: **NEW HAVEN**

DRAWING TITLE: **SITE DEMOLITION PLAN**

PROJECT NO. **92-549**

DRAWING NO. **D-001**

SHEET NO. **04.02**

DRAWING NOTES:

1. THE CONTRACTOR SHALL COORDINATE THE REMOVAL OF THE UTILITIES WITH THE REMOVAL OF THE STRUCTURES. REFER TO DRAWING NO. D-001 FOR CIVIL DEMOLITION PLAN.
2. THE CONTRACTOR IS RESPONSIBLE FOR CONTACTING UI FOR THE REMOVAL OF EXISTING UI POLE #9857. COORDINATE REMOVAL WITH UI AND AT&T. UI POLE SHOULD NOT BE REMOVED UNTIL PROPOSED POLE AND CONDUCTORS HAVE BEEN INSTALLED. SEE DRAWING NO. E-002 FOR LOCATION OF PROPOSED UTILITY POLES. THE CONTRACTOR SHALL COORDINATE THE INTERRUPTION OF THE EXISTING ELECTRICAL SERVICE WITH ENGINEER. THE CONTRACTOR SHALL NOT PROCEED WITH INTERRUPTION WITHOUT WRITTEN PERMISSION.
3. THE CONTRACTOR IS RESPONSIBLE FOR THE REMOVAL OF WOODEN UTILITY POLE. COORDINATE THE REMOVAL OF UTILITY POLE WITH AT&T FOR THE COMMUNICATIONS RELOCATION.
4. THE CONTRACTOR IS RESPONSIBLE FOR THE REMOVAL OF OVERHEAD CONDUCTORS.
5. REMOVE CALCIUM CHLORIDE TANK RECEPTACLE, INDICATOR LIGHT, RECEPTACLE PEDESTAL AND SWITCH. THE CONTRACTOR SHALL REMOVE ASSOCIATED CONDUCTORS. THE UNDERGROUND CONDUIT SHALL BE ABANDONED. ALL EQUIPMENT SHALL BE SALVAGED.
6. REMOVE EXISTING WALLPACKS AND RECEPTACLES. REMOVE ALL CONDUCTORS, CONDUIT, AND LIGHT SWITCHES ASSOCIATED WITH THE EQUIPMENT. EQUIPMENT SHALL BE PROPERLY DISPOSED.

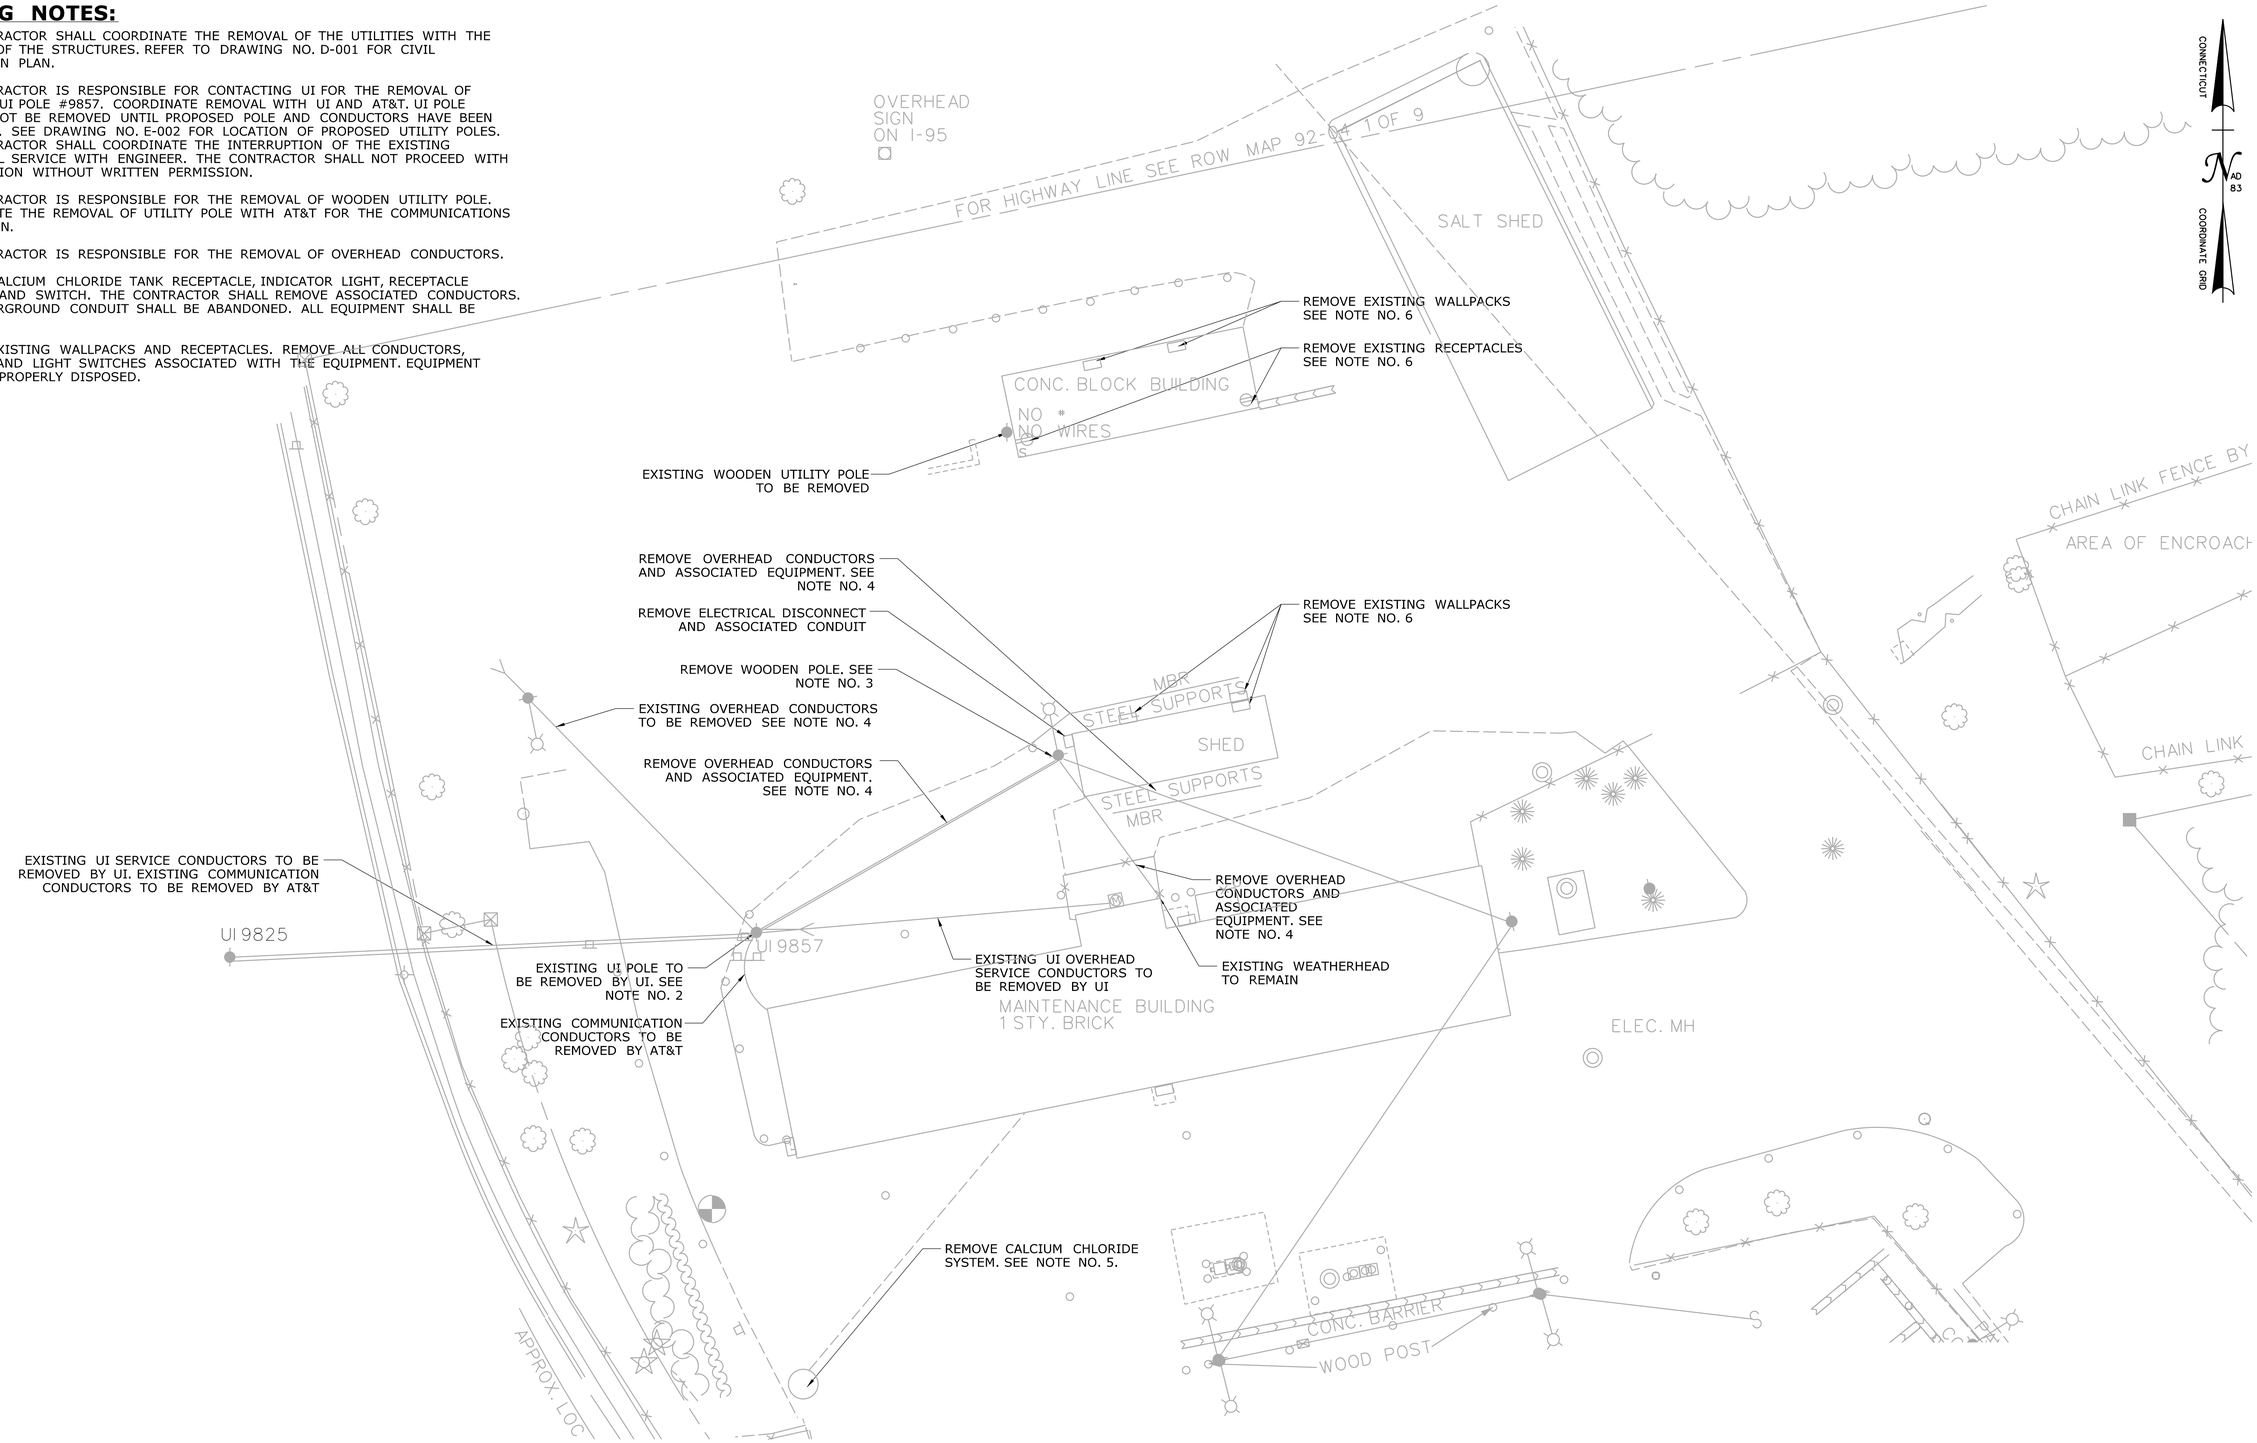

REV.	DATE	REVISION DESCRIPTION	SHEET NO.
-	-	-	-
-	-	-	-
-	-	-	-
-	-	-	-
-	-	-	-
-	-	-	-

THE INFORMATION, INCLUDING ESTIMATED QUANTITIES OF WORK, SHOWN ON THESE SHEETS IS BASED ON LIMITED INVESTIGATIONS BY THE STATE AND IS IN NO WAY WARRANTED TO INDICATE THE CONDITIONS OF ACTUAL QUANTITIES OF WORK WHICH WILL BE REQUIRED.

Plotted Date: 8/15/2012

DESIGNER/DRAFTER: **SKW**

CHECKED BY: **JMK**

SCALE IN FEET 0 20 40

SCALE 1"=20'

STATE OF CONNECTICUT
DEPARTMENT OF TRANSPORTATION

Filename: ...\Elec\FD_DMO_0092_0549_D002.dgn

SIGNATURE/ BLOCK: **OFFICE OF ENGINEERING**

APPROVED BY: DATE:

PROJECT TITLE: **SEA STREET SALT STORAGE FACILITY**

TOWN: **NEW HAVEN**

DRAWING TITLE: **ELECTRICAL DEMOLITION PLAN**

PROJECT NO. **92-549**

DRAWING NO. **D-002**

SHEET NO. **04.03**