09-ENVIRONMENTAL
INDEX OF DRAWINGS

DRAWING NUMBER	DRAWING TITLE	DRAWING NUMBER	DRAWING TITLE
ENV-01	ENVIRONMENTAL INDEX		
ENV-02	AREAS OF ENVIRONMENTAL CONCERN		

DESIGNED BY:
CONSULTANT COMPANY NAME

David R. Stock
2012.08.15 12:15:09 -04'00'

REV.	DATE	REVISION DESCRIPTION	SHEET NO.
-	-	-	-
-	-	-	-
-	-	-	-
-	-	-	-
-	-	-	-
-	-	-	-

THE INFORMATION, INCLUDING ESTIMATED QUANTITIES OF WORK, SHOWN ON THESE SHEETS IS BASED ON LIMITED INVESTIGATIONS BY THE STATE AND IS IN NO WAY WARRANTED TO INDICATE THE CONDITIONS OF ACTUAL QUANTITIES OF WORK WHICH WILL BE REQUIRED.

Plotted Date: 8/15/2012

DESIGNER/DRAFTER: CAD
CHECKED BY: DRS

STATE OF CONNECTICUT
DEPARTMENT OF TRANSPORTATION

Filename: ...\HW_MSH_0092_0549_ENV-01.dgn

SIGNATURE/
BLOCK:

PROJECT TITLE:
SEA STREET
SALT STORAGE FACILITY

TOWN: NEW HAVEN

DRAWING TITLE: ENVIRONMENTAL INDEX

PROJECT NO. 92-549
DRAWING NO. ENV-1
SHEET NO. 09.01

ENVIRONMENTAL NOTES:

1. ENTIRE PROJECT SITE IS A GROUNDWATER AREA OF ENVIRONMENTAL CONCERN.
2. WASTE STOCKPILE AREA (WSA) IS LOCATED INSIDE THE EXISTING SALT SHED. THE CONTRACTOR SHALL DESIGNATE TWO AREAS INSIDE SHED, AS DIRECTED BY THE ENGINEER, TO BE USED FOR AOEC SOIL AND LLAOEC SOIL STORAGE. OPERATION AND MAINTENANCE OF THE WSA SHALL BE INCLUDED IN ITEM NO.0101117A "CONTROLLED MATERIAL HANDLING".

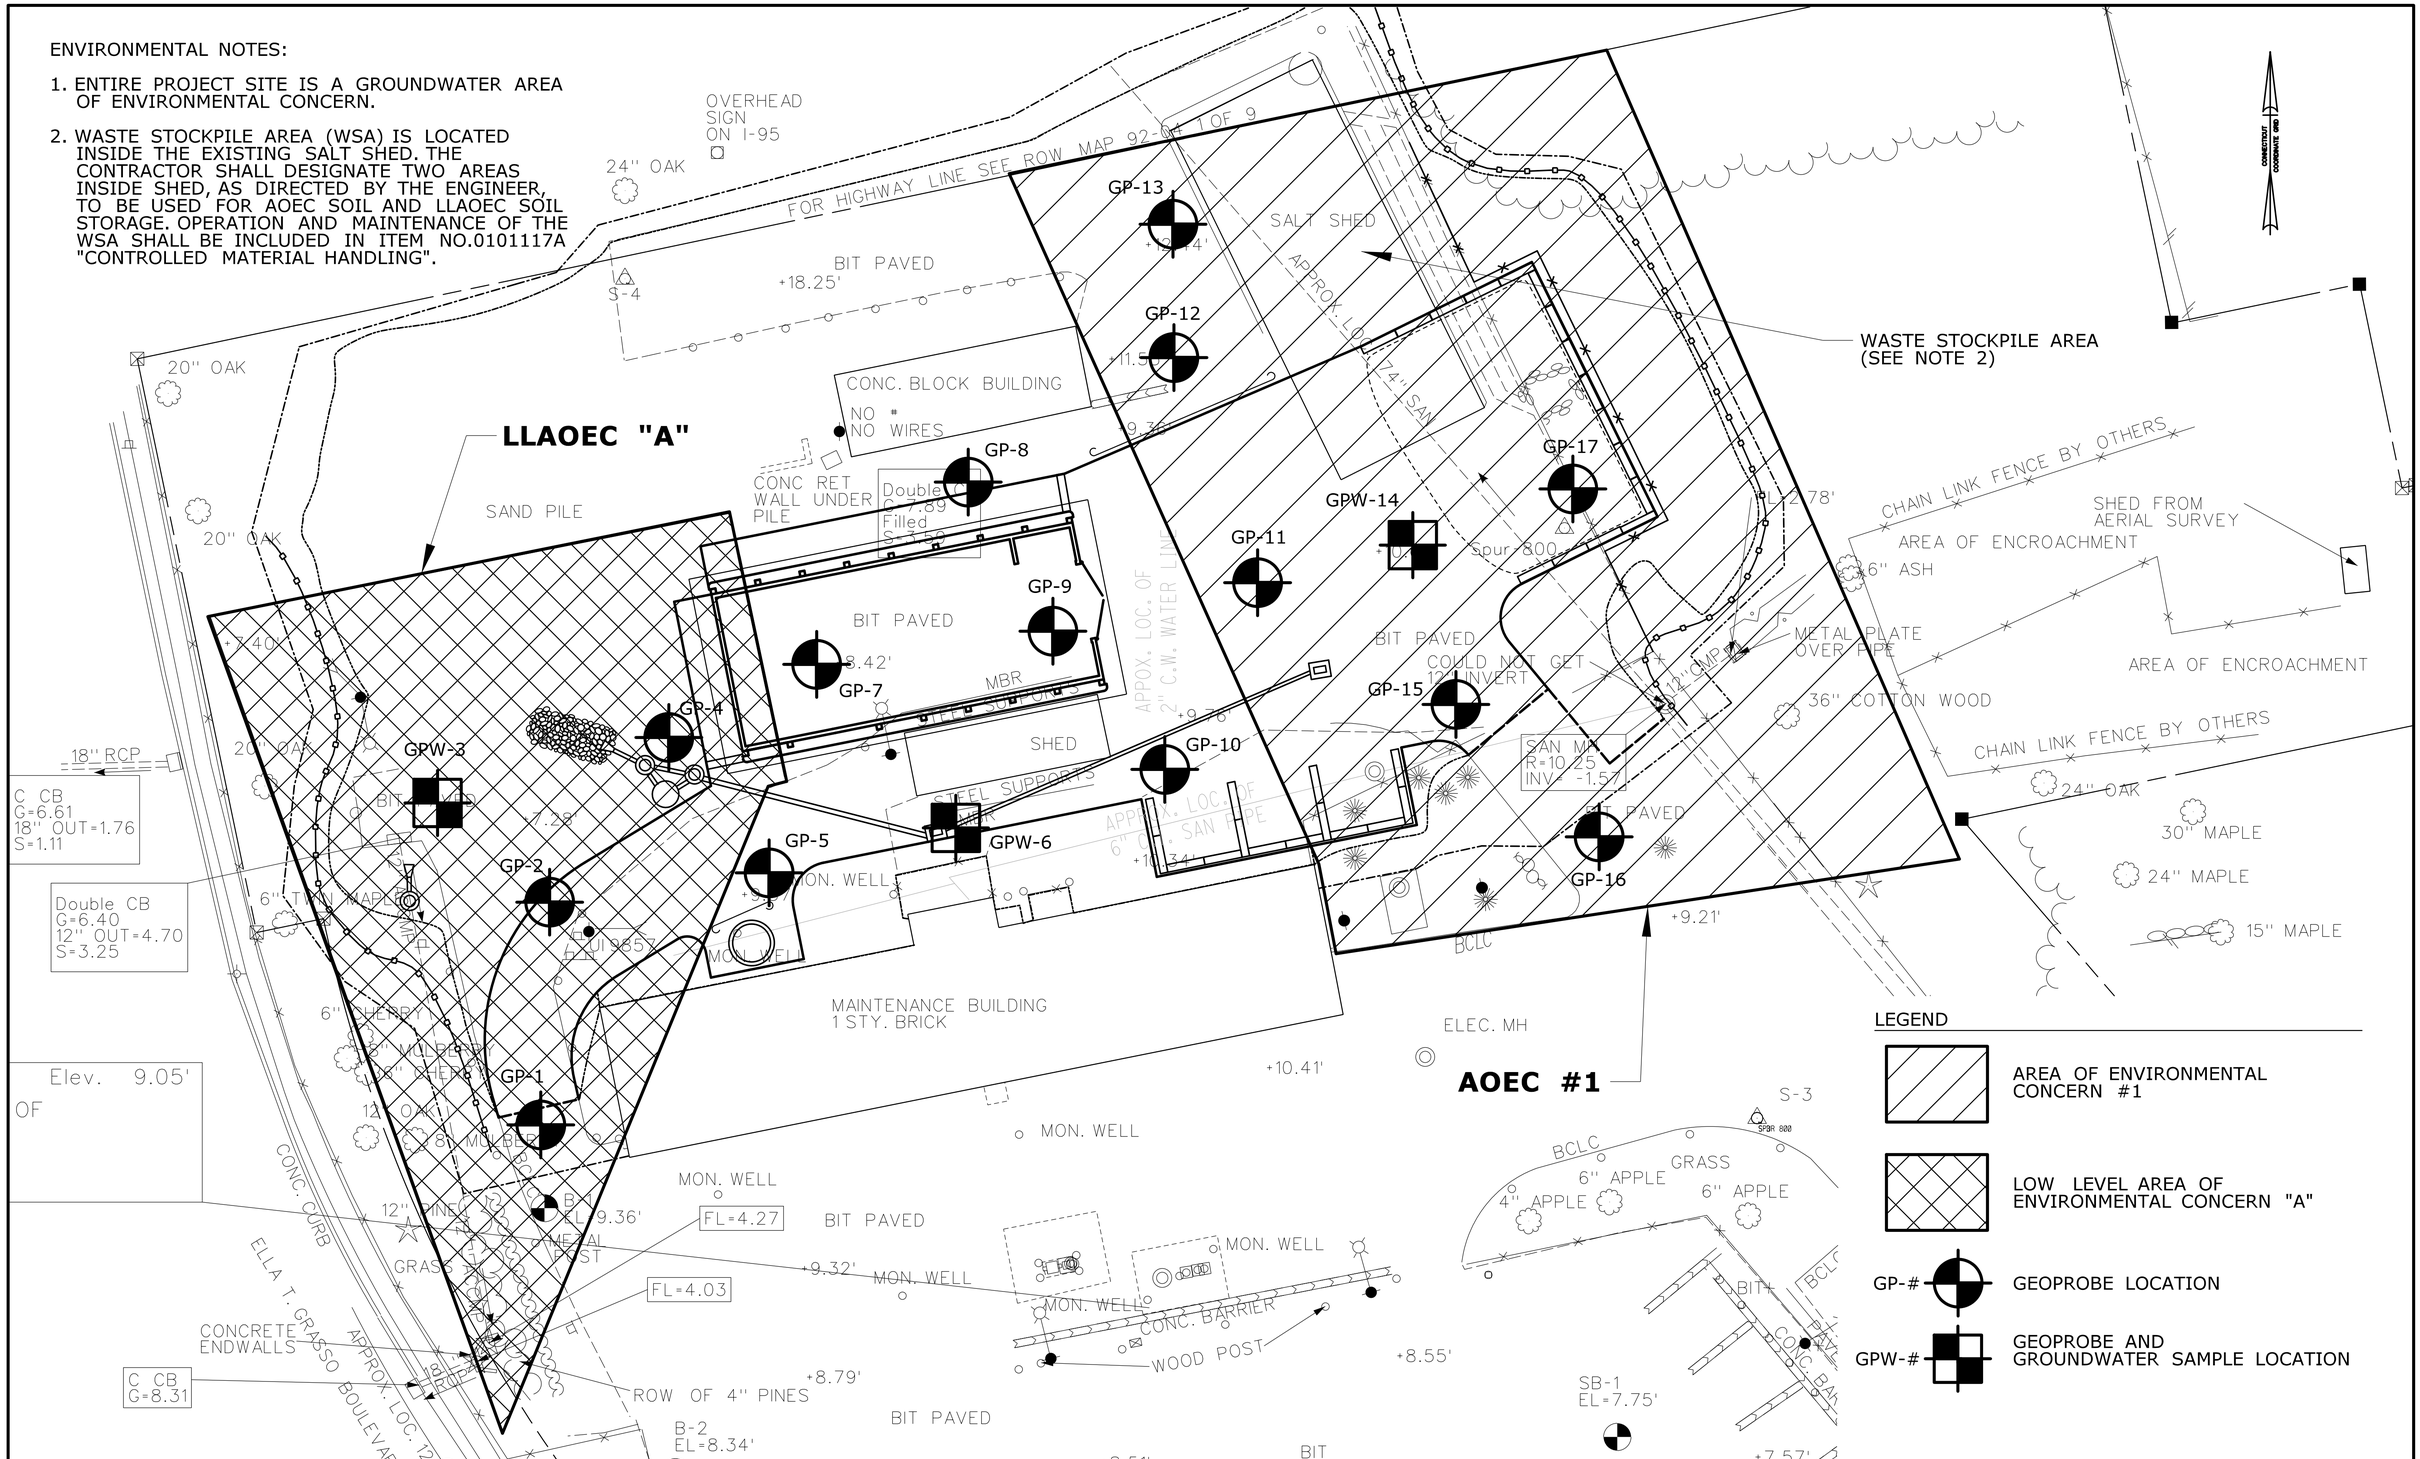

LEGEND

- AREA OF ENVIRONMENTAL CONCERN #1
- LOW LEVEL AREA OF ENVIRONMENTAL CONCERN "A"
- GP-# GEOPROBE LOCATION
- GPW-# GEOPROBE AND GROUNDWATER SAMPLE LOCATION

REV.	DATE	REVISION DESCRIPTION	SHEET NO.
-	-	-	-
-	-	-	-
-	-	-	-
-	-	-	-
-	-	-	-
-	-	-	-

THE INFORMATION, INCLUDING ESTIMATED QUANTITIES OF WORK, SHOWN ON THESE SHEETS IS BASED ON LIMITED INVESTIGATIONS BY THE STATE AND IS IN NO WAY WARRANTED TO INDICATE THE CONDITIONS OF ACTUAL QUANTITIES OF WORK WHICH WILL BE REQUIRED.

Plotted Date: 8/7/2012

DESIGNER/DRAFTER: CAD
CHECKED BY: DRS
SCALE IN FEET 0 20 40
SCALE 1"=20'

STATE OF CONNECTICUT
DEPARTMENT OF TRANSPORTATION

Filename: ...\HW_MSH_0092_0549_ENV-02.dgn

SIGNATURE/BLOCK:
Maguire Group, Inc.
2080 Silas Deane Highway
Rocky Hill, CT 06067

PROJECT TITLE: SEA STREET SALT STORAGE FACILITY

TOWN: NEW HAVEN

DRAWING TITLE: AREAS OF ENVIRONMENTAL CONCERN

PROJECT NO. 92-549
DRAWING NO. ENV-2
SHEET NO. 09.02

Border Version: 11/14/08