SUBSET 05 - HIGHWAY DESIGN
INDEX OF DRAWINGS

DRAWING NUMBER	DRAWING TITLE	DRAWING NUMBER	DRAWING TITLE
HWY-01	INDEX OF DRAWINGS		
HWY-02	SITE 1- BRIDGEPORT		
HWY-03	SITE 2- NORTH HAVEN		
HWY-04	SITE 8 - MANCHESTER		

THE DESIGN APPEARS TO CONFORM TO APPLICABLE CRITERIA. APPROVAL IS NOT TO BE CONSTRUED TO MEAN THAT ALL ASPECTS OF THE DESIGN HAVE BEEN PERSONALLY CHECKED BY THE UNDERSIGNED.

TRANSPORTATION PRINCIPAL ENGINEER

REV.	DATE	REVISION DESCRIPTION	SHEET NO.
-	-	-	-
-	-	-	-
-	-	-	-
-	-	-	-
-	-	-	-
-	-	-	-

THE INFORMATION, INCLUDING ESTIMATED QUANTITIES OF WORK, SHOWN ON THESE SHEETS IS BASED ON LIMITED INVESTIGATIONS BY THE STATE AND IS IN NO WAY WARRANTED TO INDICATE THE CONDITIONS OF ACTUAL QUANTITIES OF WORK WHICH WILL BE REQUIRED.

Plotted Date: 11/2/2012

DESIGNER/DRAFTER: **AES**

CHECKED BY: **PBM**

STATE OF CONNECTICUT
DEPARTMENT OF TRANSPORTATION

Filename: ...\HW_MSH_0170_3065_COV-01.dgn

SIGNATURE/ BLOCK:

OFFICE OF ENGINEERING

APPROVED BY:

PROJECT TITLE:

REPLACEMENT OF OVERHEAD SIGN SUPPORTS ON VARIOUS ROUTES STATEWIDE

TOWN: **VARIOUS**

DRAWING TITLE: **HIGHWAY COVER SHEET**

PROJECT NO. **170-3065**

DRAWING NO. **HWY-01**

SHEET NO. **05.01**

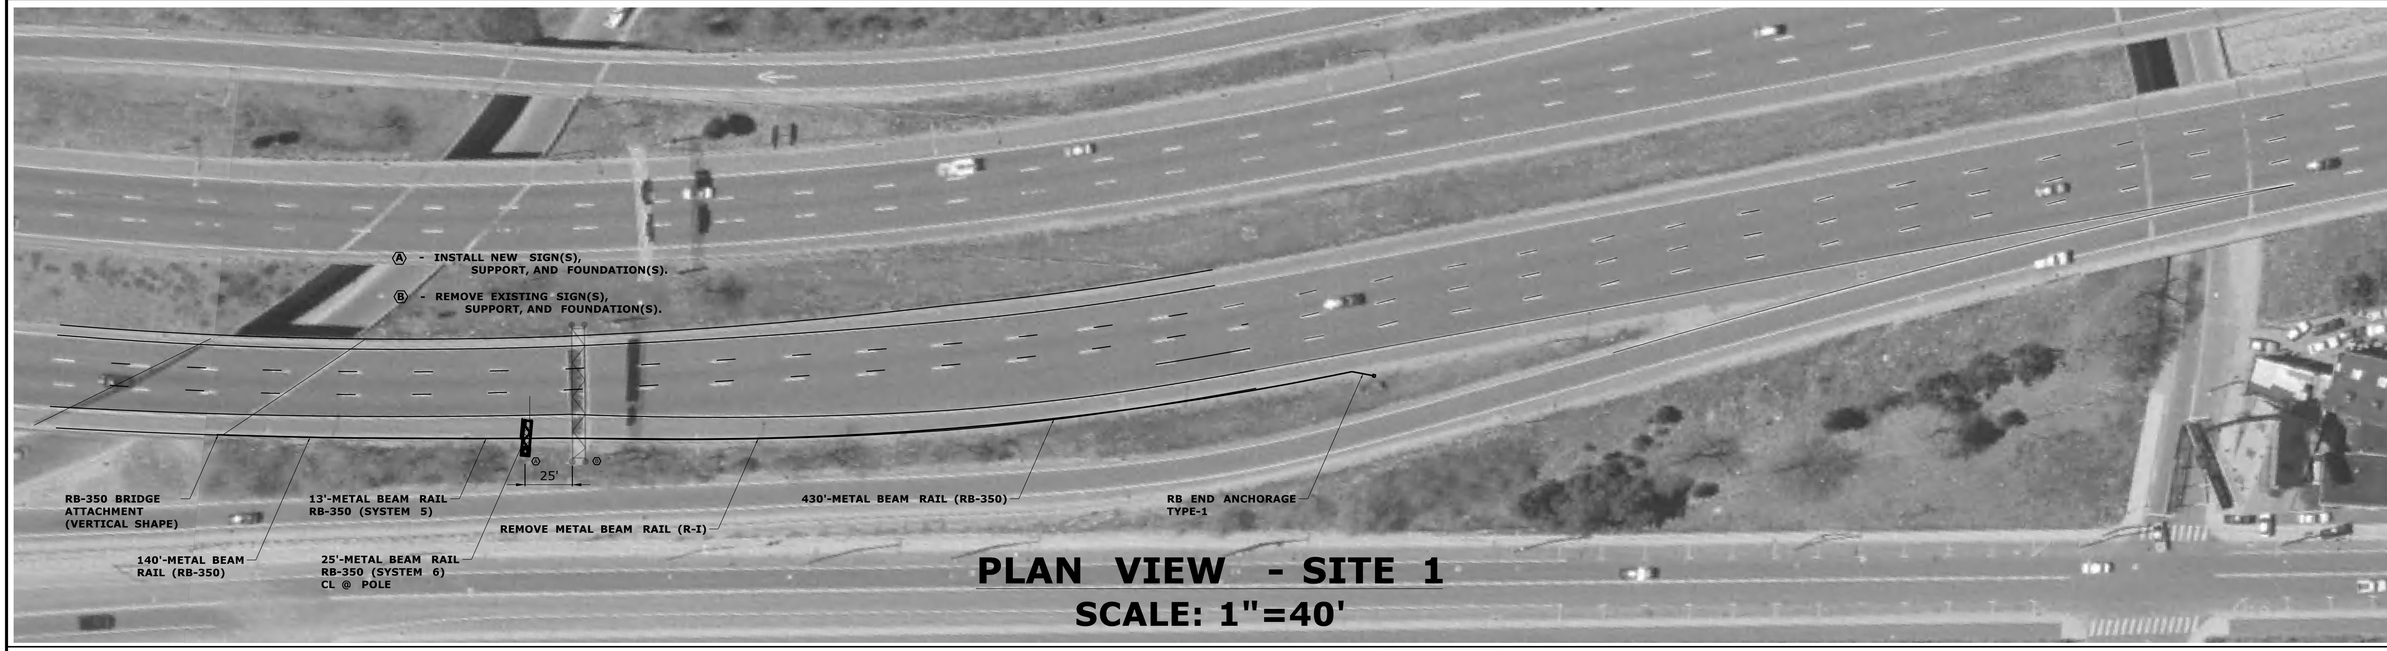

PLAN VIEW - SITE 1

SCALE: 1"=40'

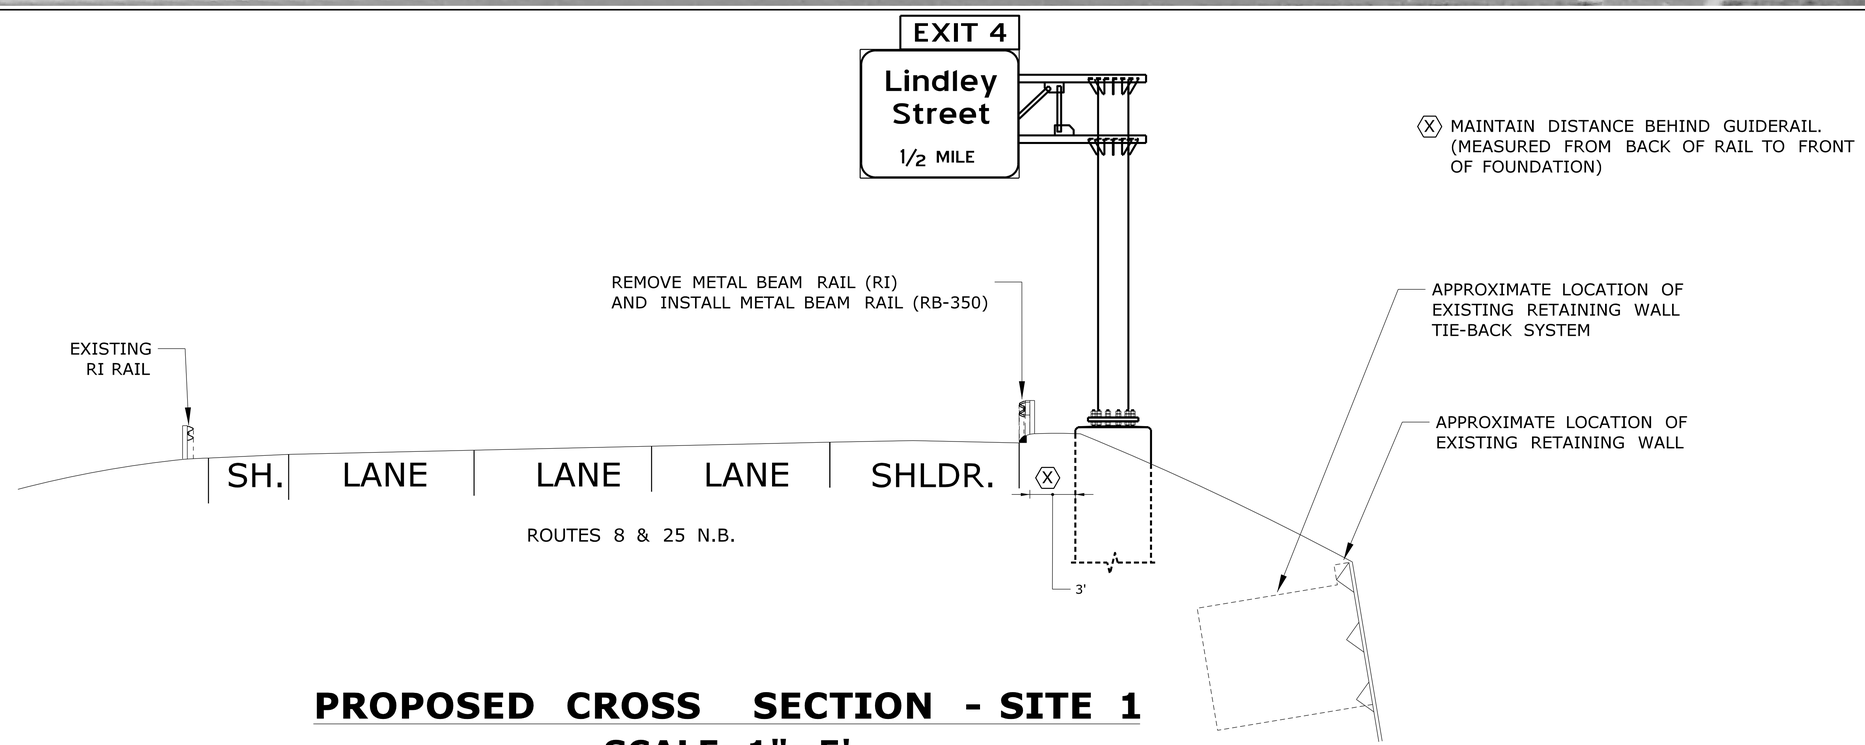

PROPOSED CROSS SECTION - SITE 1

SCALE: 1"=5'

REV.	DATE	REVISION DESCRIPTION	SHEET NO.
-	-	-	-
-	-	-	-
-	-	-	-
-	-	-	-
-	-	-	-
-	-	-	-

THE INFORMATION, INCLUDING ESTIMATED QUANTITIES OF WORK, SHOWN ON THESE SHEETS IS BASED ON LIMITED INVESTIGATIONS BY THE STATE AND IS IN NO WAY WARRANTED TO INDICATE THE CONDITIONS OF ACTUAL QUANTITIES OF WORK WHICH WILL BE REQUIRED.

Plotted Date: 10/22/2012

DESIGNER/DRAFTER: **AES**

CHECKED BY: **PBM**

SCALE AS NOTED

STATE OF CONNECTICUT
DEPARTMENT OF TRANSPORTATION

Filename: ...\MSta_Design\Site 1 plan.dgn

SIGNATURE/ BLOCK:

OFFICE OF ENGINEERING

APPROVED BY:

PROJECT TITLE:

REPLACEMENT OF OVERHEAD SIGN SUPPORTS ON VARIOUS ROUTES STATEWIDE

TOWN: **BRIDGEPORT**

DRAWING TITLE: **SITE 1**

PROJECT NO. **170-3065**

DRAWING NO. **HWY-02**

SHEET NO. **05.02**

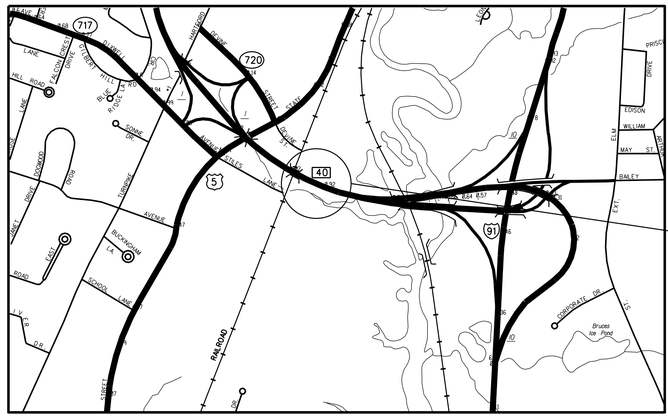

SITE NO. 2
TOWN OF NORTH HAVEN
ROUTE 40 S.B.
MILEAGE FROM DIGITAL HIGHWAY 0.99 (NEW LOCATION MP 1.30)
SIGN LOCATION NO. 040-100-090-A,B
OLD SIGN SUPPORT STRUCTURE NO. 21345
NEW SIGN SUPPORT STRUCTURE NO. TBD

LOCATION PLAN - SITE 2

SCALE: NONE

PLAN VIEW - SITE 2

SCALE: 1"=80'

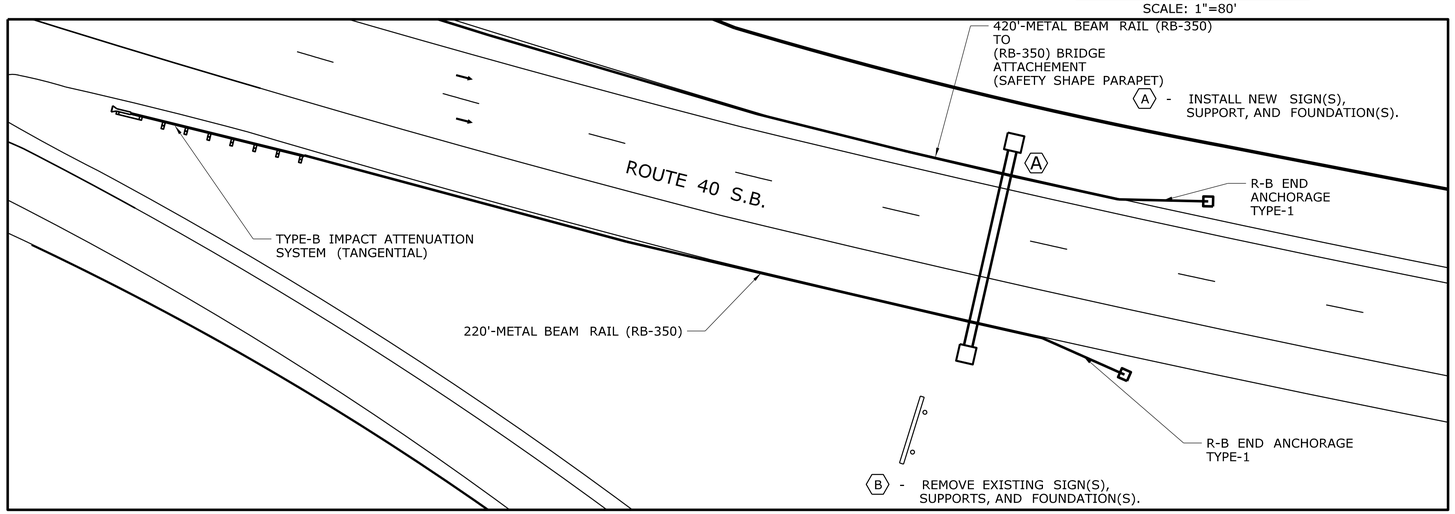

DETAIL PLAN VIEW - SITE 2

SCALE: 1"=20'

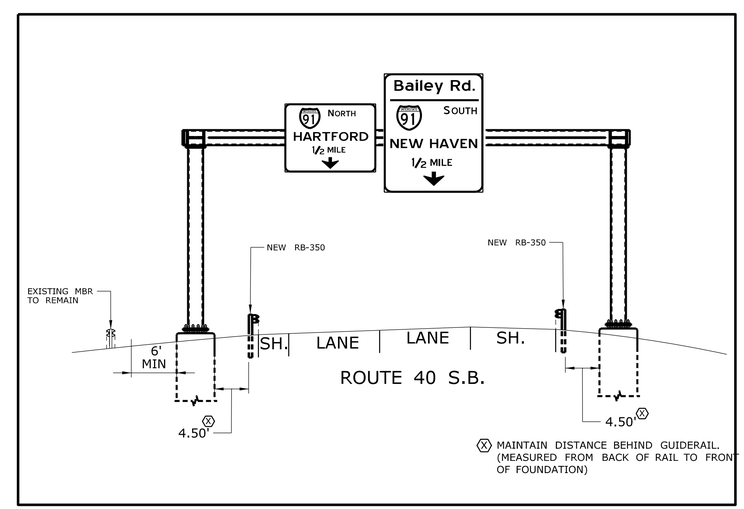

PROPOSED CROSS SECTION - SITE 2

SCALE: 1"=10'

REV.	DATE	REVISION DESCRIPTION	SHEET NO.
-	-	-	-
-	-	-	-
-	-	-	-
-	-	-	-
-	-	-	-
-	-	-	-

THE INFORMATION, INCLUDING ESTIMATED QUANTITIES OF WORK, SHOWN ON THESE SHEETS IS BASED ON LIMITED INVESTIGATIONS BY THE STATE AND IS IN NO WAY WARRANTED TO INDICATE THE CONDITIONS OF ACTUAL QUANTITIES OF WORK WHICH WILL BE REQUIRED.

Plotted Date: 10/22/2012

DESIGNER/DRAFTER: **AES**
CHECKED BY: **PBM**
SCALE AS NOTED

STATE OF CONNECTICUT
DEPARTMENT OF TRANSPORTATION

Filename: ...\MSta..Design\Site 2 _plan.dgn

SIGNATURE/ BLOCK:
OFFICE OF ENGINEERING
APPROVED BY:

PROJECT TITLE:
REPLACEMENT OF OVERHEAD SIGN SUPPORTS ON VARIOUS ROUTES STATEWIDE

TOWN: **NORTH HAVEN**
DRAWING TITLE: **SITE 2**

PROJECT NO. **170-3065**
DRAWING NO. **HWY-03**
SHEET NO. **05.03**

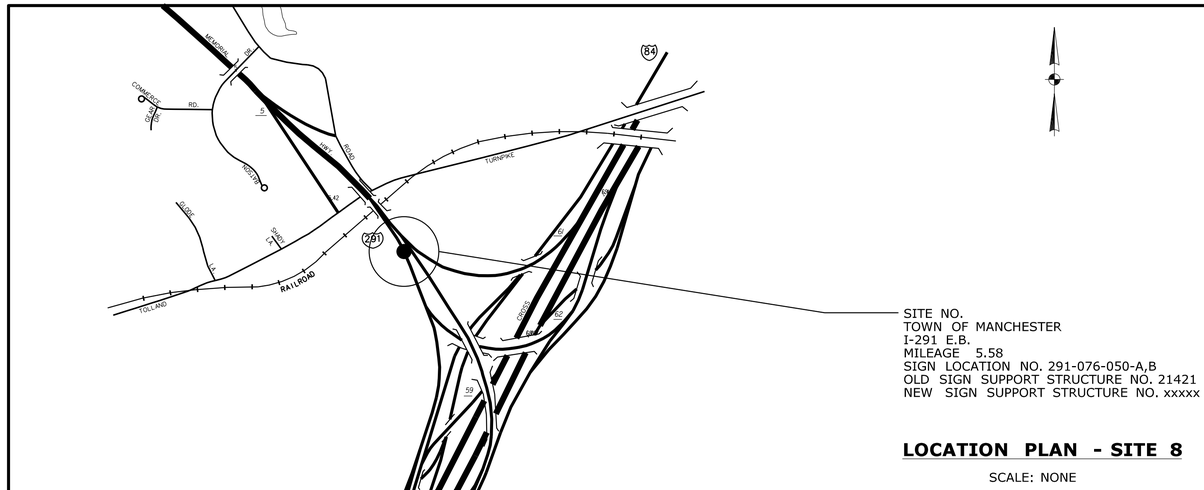

SITE NO.
TOWN OF MANCHESTER
I-291 E.B.
MILEAGE 5.58
SIGN LOCATION NO. 291-076-050-A,B
OLD SIGN SUPPORT STRUCTURE NO. 21421
NEW SIGN SUPPORT STRUCTURE NO. xxxxx

LOCATION PLAN - SITE 8

SCALE: NONE

PLAN VIEW - SITE 8

SCALE: 1"=20'

X MAINTAIN DISTANCE BEHIND GUIDERAIL. (MEASURED FROM BACK OF RAIL TO FRONT OF FOUNDATION)

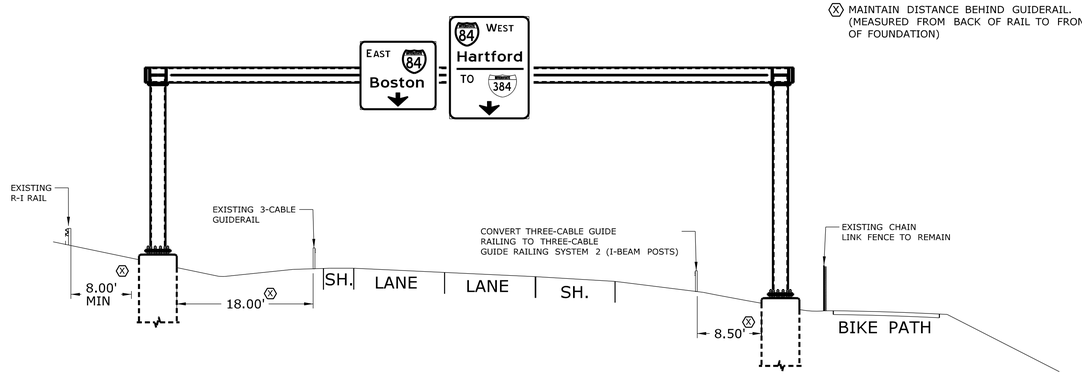

PROPOSED CROSS SECTION - SITE 8

SCALE: 1"=10'

REV.	DATE	REVISION DESCRIPTION	SHEET NO.
-	-	-	-
-	-	-	-
-	-	-	-
-	-	-	-
-	-	-	-
-	-	-	-

THE INFORMATION, INCLUDING ESTIMATED QUANTITIES OF WORK, SHOWN ON THESE SHEETS IS BASED ON LIMITED INVESTIGATIONS BY THE STATE AND IS IN NO WAY WARRANTED TO INDICATE THE CONDITIONS OF ACTUAL QUANTITIES OF WORK WHICH WILL BE REQUIRED.

Plotted Date: 11/2/2012

DESIGNER/DRAFTER: AES
CHECKED BY: PBM
SCALE AS NOTED

STATE OF CONNECTICUT
DEPARTMENT OF TRANSPORTATION

Filename: ...\MSta_Design\Site 8 plan.dgn

SIGNATURE/ BLOCK:
OFFICE OF ENGINEERING
APPROVED BY:

PROJECT TITLE:
REPLACEMENT OF OVERHEAD SIGN SUPPORTS ON VARIOUS ROUTES STATEWIDE

TOWN: MANCHESTER
DRAWING TITLE: SITE 8

PROJECT NO. 170-3065
DRAWING NO. HWY-04
SHEET NO. 05.04