PERMANENT VARIABLE MESSAGE SIGN (VMS) SIGN LEGEND

VMS ID	MESSAGE
4	I-84 EAST CLOSED ROAD WORK
14	I-84 CLOSED SOUTHINGTON EXIT 30
20	I-84 CLOSED SOUTHINGTON EXIT 30
21	I-84 WEST CLOSED AT EXIT 30
105	I-84 WEST CLOSED SOUTHINGTON
135	I-84 WEST CLOSED SOUTHINGTON
200	I-84 EAST CLOSED AT EXIT 30

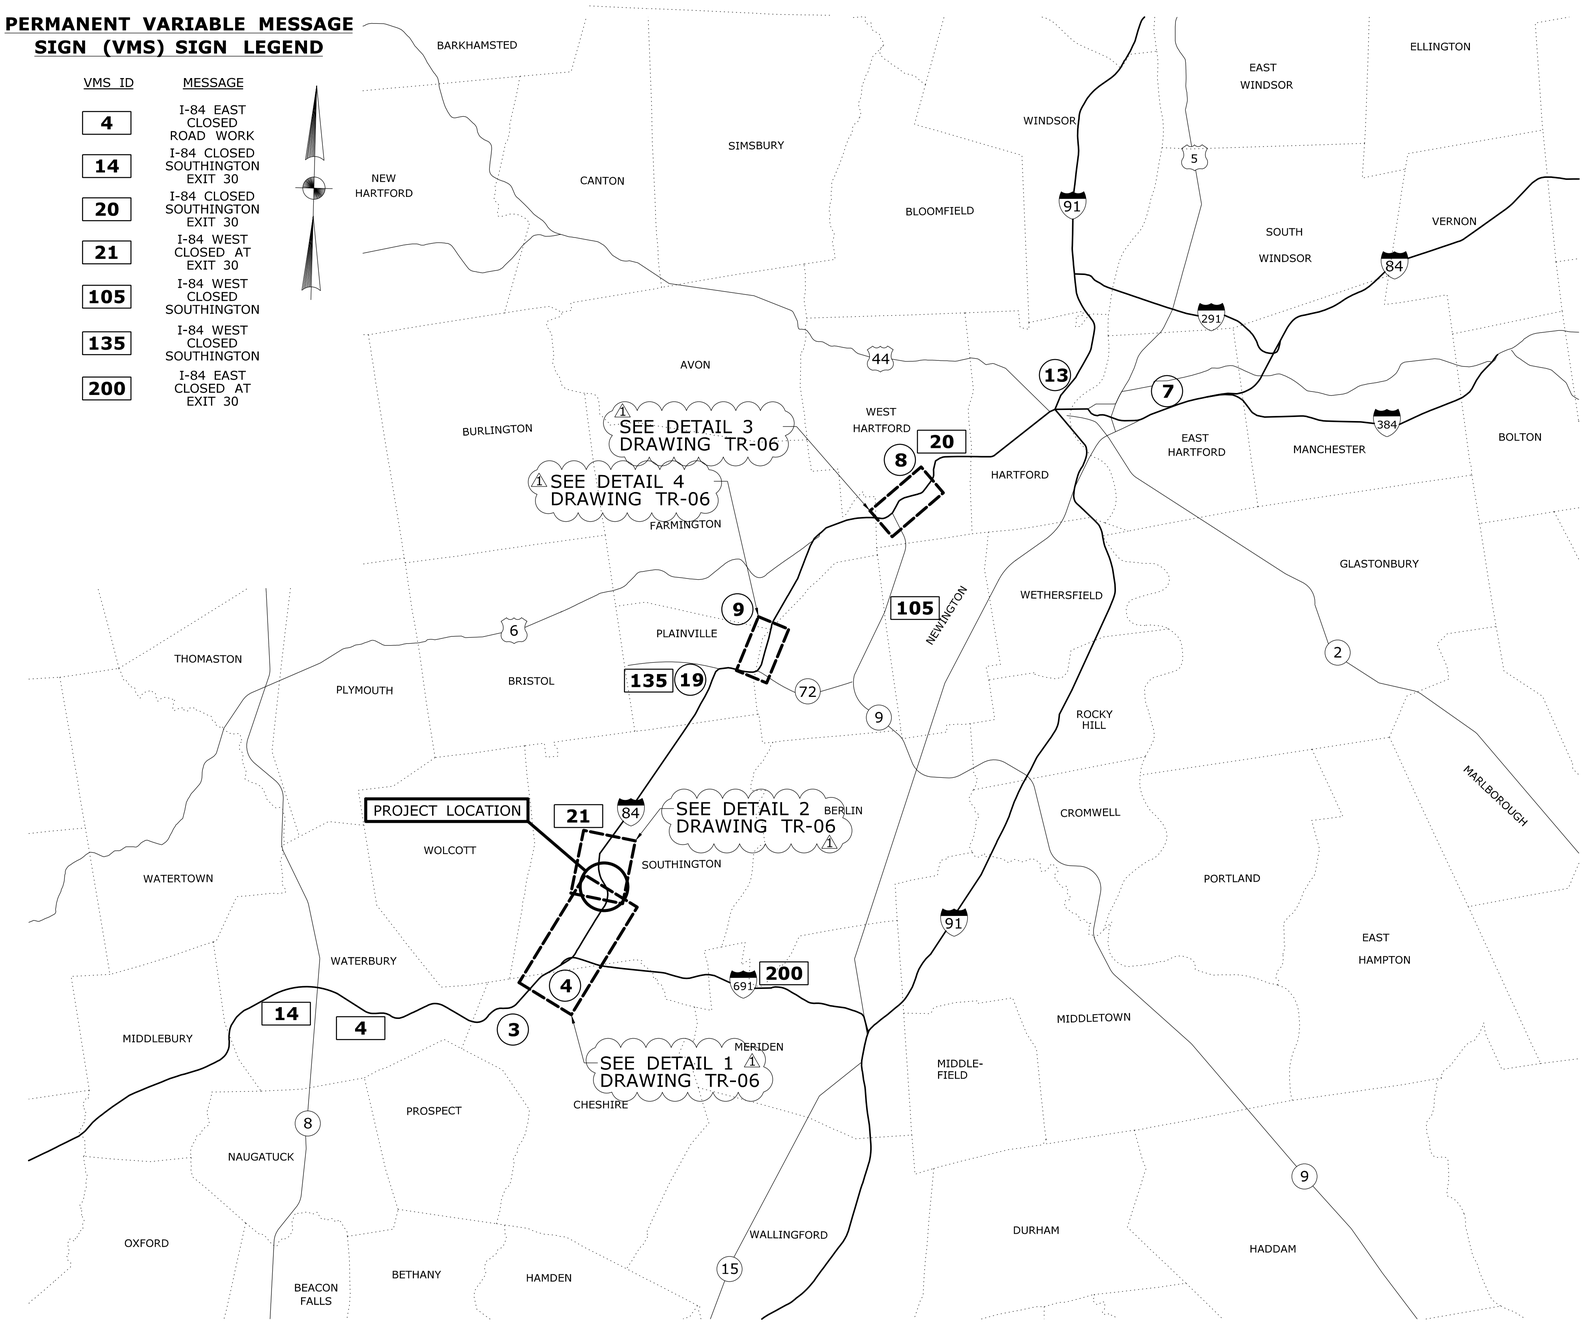

REGIONAL DETOUR SIGN LEGEND

SIGN	TYPE	ROUTE	DIRECTION	LOCATION	MESSAGE 1	MESSAGE 2
3	CMS	I-84	EASTBOUND	0.5 MILE BEFORE EXIT 26 OFF RAMP	I-84 CLOSED AT EX 30	
4	CMS	I-84	EASTBOUND	1000 FEET BEFORE EXIT 27 OFF RAMP	I-84 CLOSED AT EX 30	
7	CMS	I-84	WESTBOUND	0.5 MILE BEFORE EXIT 57 OFF RAMP	I-84 CLOSED AT EX 30	
8	CMS	I-84	WESTBOUND	0.5 MILE BEFORE EXIT 39A OFF RAMP	I-84 CLOSED AT EX 30	
9	CMS	I-84	WESTBOUND	0.5 MILE BEFORE EXIT 35 OFF RAMP	I-84 CLOSED AT EX 30	
10	CMS	I-84	EASTBOUND	SEE DRAWING TR-06 FOR LOCATION	ALL TRAFFIC	TO USE EX 30
11	CMS	I-84	WESTBOUND	SEE DRAWING TR-06 FOR LOCATION	ALL TRAFFIC	TO USE EX 30
12	CMS	I-84	EASTBOUND	SEE DRAWING TR-06 FOR LOCATION	MARION AVE CLOSED	USE EX 31
13	CMS	I-91	SOUTHBOUND	0.5 MILE BEFORE EXIT 32 OFF RAMP	I-84 CLOSED AT EX 30	
14	CMS	I-84	WESTBOUND	SEE DRAWING TR-07 FOR LOCATION	MARION AVE CLOSED	USE EX 31
19	CMS	72	EASTBOUND	1000 FEET BEFORE EXIT 3 OFF RAMP	I-84 CLOSED AT EX 30	

CMS = CHANGEABLE MESSAGE SIGN
CONST. SIGN = CONSTRUCTION SIGN - BRIGHT FLUORESCENT SHEETING

NOTES

1. SEE DRAWING TR-08 FOR I-84 EXIT RAMP BYPASS SIGNING AND CONFIGURATION AT MARION AVENUE AND ATWATER STREET.
2. SEE DRAWING TR-07 FOR LOCAL DETOUR PLAN AND SIGNING.
3. VMS MESSAGES ARE SHOWN FOR INFORMATION ONLY. VMS MESSAGES WILL BE CONTROLLED BY CTDOT HIGHWAY OPERATIONS CENTER AND MAY BE SUBJECT TO CHANGE AT ANY TIME DEPENDING ON TRAFFIC CONDITIONS OR OTHER FACTORS.

ADVANCED NOTIFICATION AND REGIONAL DETOUR PLAN

N.T.S.

Digitally signed by Andrew Lessard
Date: 2013.03.26 16:13:01-04'00'

ADDENDUM NO. 3

REV.	DATE	REVISION DESCRIPTION	SHEET NO.
-	-	-	-
-	-	-	-
-	-	-	-
-	-	-	-
-	-	-	-
1	3/26/13	REVISE CALLOUTS	05.05

THE INFORMATION, INCLUDING ESTIMATED QUANTITIES OF WORK, SHOWN ON THESE SHEETS IS BASED ON LIMITED INVESTIGATIONS BY THE STATE AND IS IN NO WAY WARRANTED TO INDICATE THE CONDITIONS OF ACTUAL QUANTITIES OF WORK WHICH WILL BE REQUIRED.

Plotted Date: 3/26/2013

DESIGNER/DRAFTER: -
CHECKED BY: -

STATE OF CONNECTICUT
DEPARTMENT OF TRANSPORTATION

Filename: ...\HW_MSH_131-0194_05_REG_DTR_A3.dgn

SIGNATURE/BLOCK

Stantec Consulting Services Inc.
2321 Whitney Ave.
Hamden, CT 06518

PROJECT TITLE:
REHABILITATION OF BRIDGES 01235 & 01236 I-84 EB & WB OVER MARION AVENUE

TOWN: **SOUTHINGTON**

DRAWING TITLE: **REGIONAL DETOUR STAGE 3**

PROJECT NO. 131-194 131-195
DRAWING NO. TR-05
SHEET NO. 05.05.A3

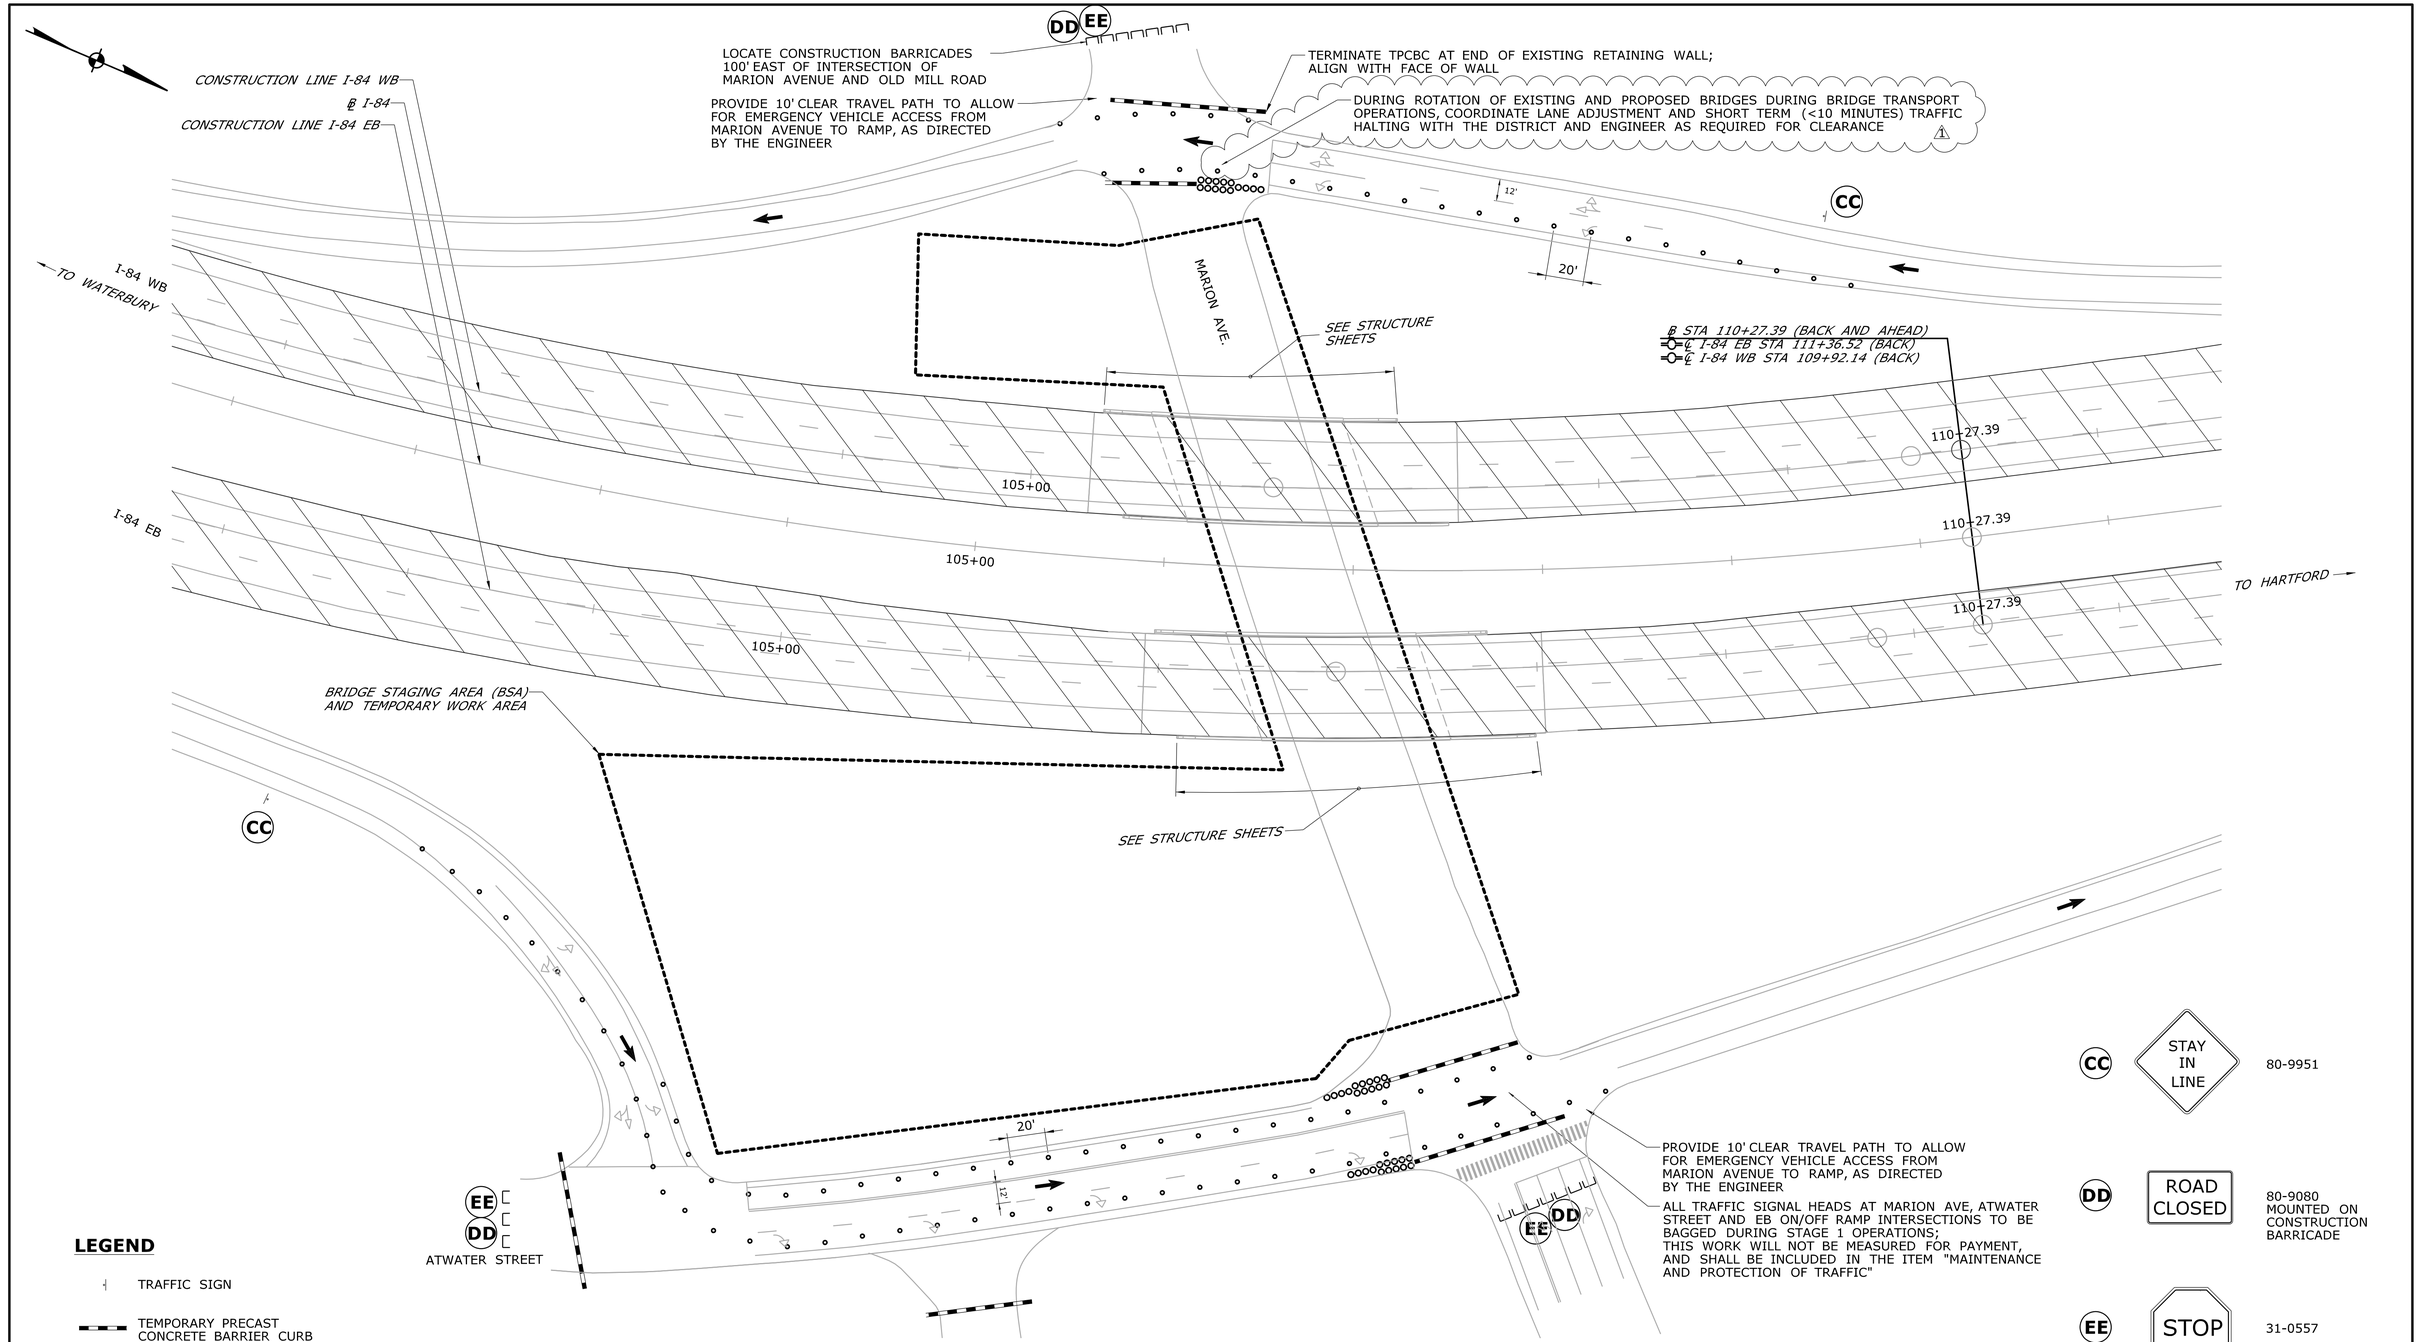

STAGE 1

SCALE: 1"=40'

ADDENDUM NO. 3

REV.	DATE	REVISION DESCRIPTION	SHEET NO.
-	-	-	-
-	-	-	-
-	-	-	-
-	-	-	-
-	-	-	-
1	3/26/13	ADD CALLOUT	05.08

THE INFORMATION, INCLUDING ESTIMATED QUANTITIES OF WORK, SHOWN ON THESE SHEETS IS BASED ON LIMITED INVESTIGATIONS BY THE STATE AND IS IN NO WAY WARRANTED TO INDICATE THE CONDITIONS OF ACTUAL QUANTITIES OF WORK WHICH WILL BE REQUIRED.

Plotted Date: 3/26/2013

DESIGNER/DRAFTER: **MJM**

CHECKED BY: **AML**

SCALE IN FEET 0 100 200

SCALE 1"=80'

STATE OF CONNECTICUT
DEPARTMENT OF TRANSPORTATION

Filename: ...\HW_MSH_131-0194_08_STG-3_A3.dgn

SIGNATURE/BLOCK:

Stantec Consulting Services Inc.
2321 Whitney Ave.
Hamden, CT 06518

PROJECT TITLE:

REHABILITATION OF BRIDGES 01235 & 01236 I-84 EB & WB OVER MARION AVENUE

TOWN: **SOUTHINGTON**

DRAWING TITLE: **MAINT. & PROTECTION OF TRAFFIC - STAGE 3**

PROJECT NO. **131-194 131-195**

DRAWING NO. **TR-08**

SHEET NO. **05.08.A3**