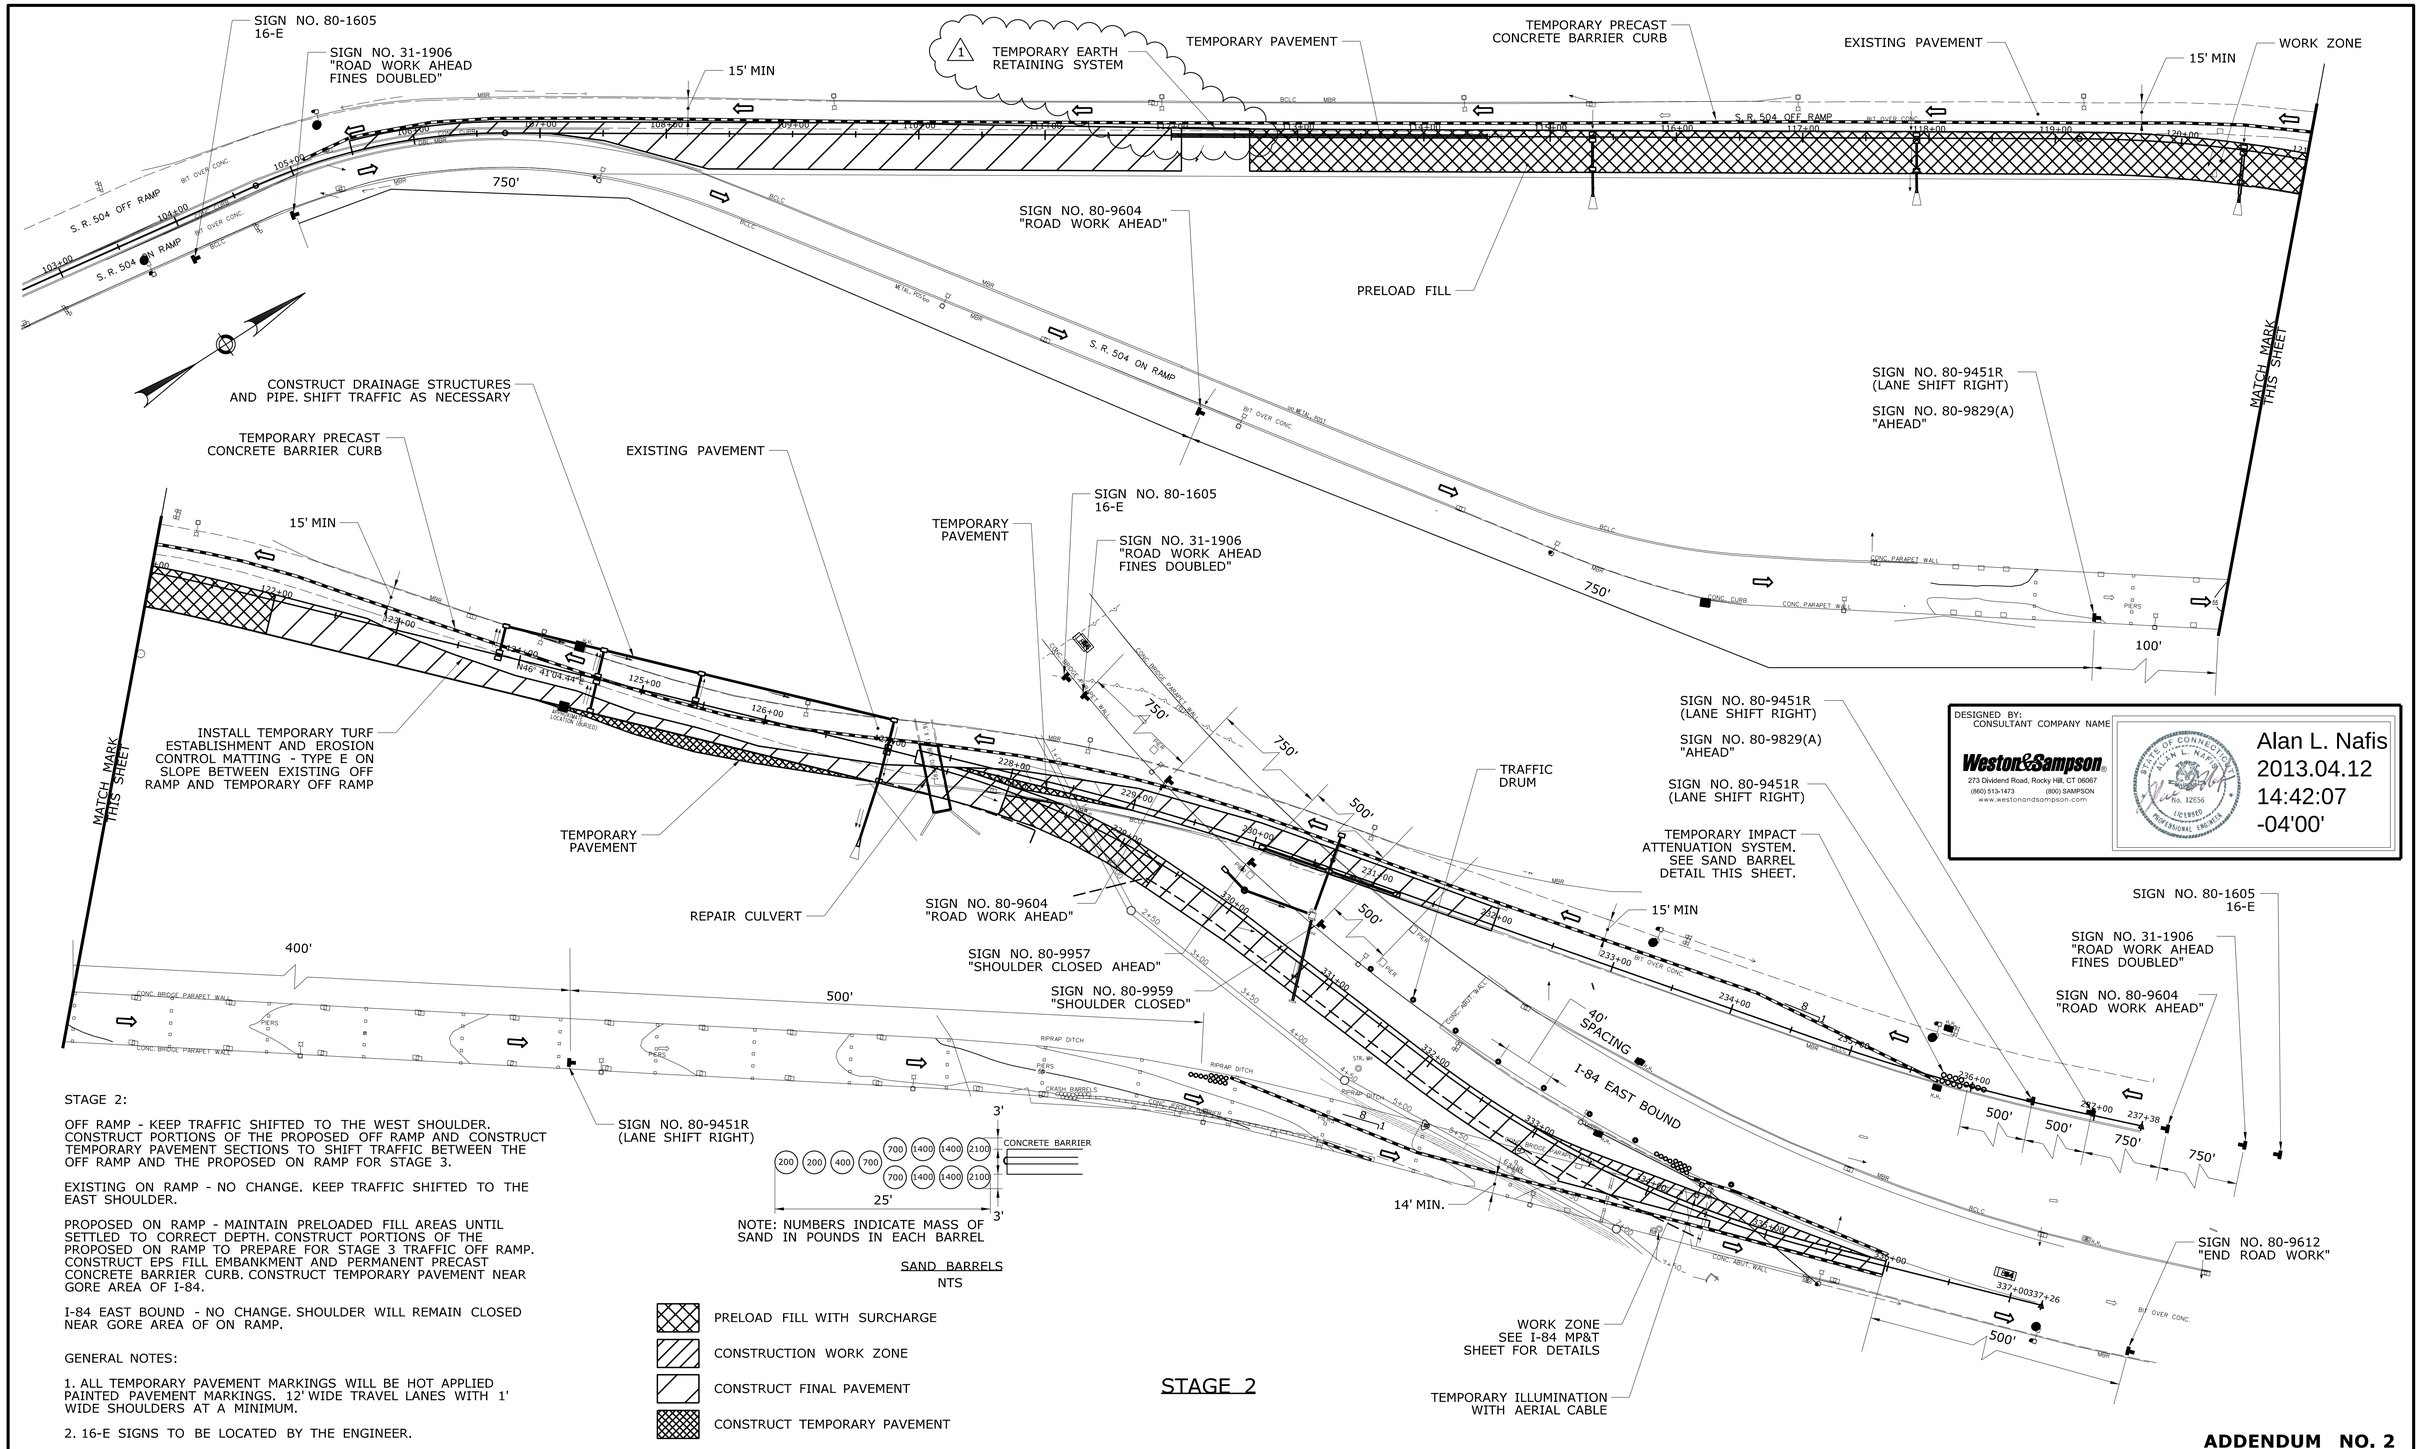

STAGE 2:

OFF RAMP - KEEP TRAFFIC SHIFTED TO THE WEST SHOULDER. CONSTRUCT PORTIONS OF THE PROPOSED OFF RAMP AND CONSTRUCT TEMPORARY PAVEMENT SECTIONS TO SHIFT TRAFFIC BETWEEN THE OFF RAMP AND THE PROPOSED ON RAMP FOR STAGE 3.

EXISTING ON RAMP - NO CHANGE. KEEP TRAFFIC SHIFTED TO THE EAST SHOULDER.

PROPOSED ON RAMP - MAINTAIN PRELOADED FILL AREAS UNTIL SETTLED TO CORRECT DEPTH. CONSTRUCT PORTIONS OF THE PROPOSED ON RAMP TO PREPARE FOR STAGE 3 TRAFFIC OFF RAMP. CONSTRUCT EPS FILL EMBANKMENT AND PERMANENT PRECAST CONCRETE BARRIER CURB. CONSTRUCT TEMPORARY PAVEMENT NEAR GORE AREA OF I-84.

I-84 EAST BOUND - NO CHANGE. SHOULDER WILL REMAIN CLOSED NEAR GORE AREA OF ON RAMP.

GENERAL NOTES:

1. ALL TEMPORARY PAVEMENT MARKINGS WILL BE HOT APPLIED PAINTED PAVEMENT MARKINGS. 12' WIDE TRAVEL LANES WITH 1' WIDE SHOULDERS AT A MINIMUM.

2. 16-E SIGNS TO BE LOCATED BY THE ENGINEER.

ADDENDUM NO. 2

REV.	DATE	REVISION DESCRIPTION	SHEET NO.
-	-	-	-
-	-	-	-
-	-	-	-
-	-	-	-
-	-	-	-
1	4/13	ADDENDUM NO. 2	-

THE INFORMATION, INCLUDING ESTIMATED QUANTITIES OF WORK, SHOWN ON THESE SHEETS IS BASED ON LIMITED INVESTIGATIONS BY THE STATE AND IS IN NO WAY WARRANTED TO INDICATE THE CONDITIONS OF ACTUAL QUANTITIES OF WORK WHICH WILL BE REQUIRED.

Plotted Date: 4/12/2013

DESIGNER/DRAFTER: **T. LOPATA**
CHECKED BY: **A. NAFIS**
SCALE IN FEET
0 60 120
SCALE 1"=60'

STATE OF CONNECTICUT
DEPARTMENT OF TRANSPORTATION

Filename: ...\HW_MST_0063_0601_04_02_MPT-SR 504_STAGE 2.dgn

SIGNATURE/BLOCK:
Weston&Sampson
273 Dividend Road, Rocky Hill, CT 06067
(860) 513-1473 (800) SAMPSON
www.westonandsampson.com

PROJECT TITLE:
RECONSTRUCTION OF THE FLATBUSH AVENUE CONNECTOR (STATE ROAD 504)

TOWN: **HARTFORD**

DRAWING TITLE: **MPT ALONG SR 504 STAGE 2**

PROJECT NO. **63-601**
DRAWING NO. **TRA-02**
SHEET NO. **01.04.02.A2**

Border Version: 11/14/08