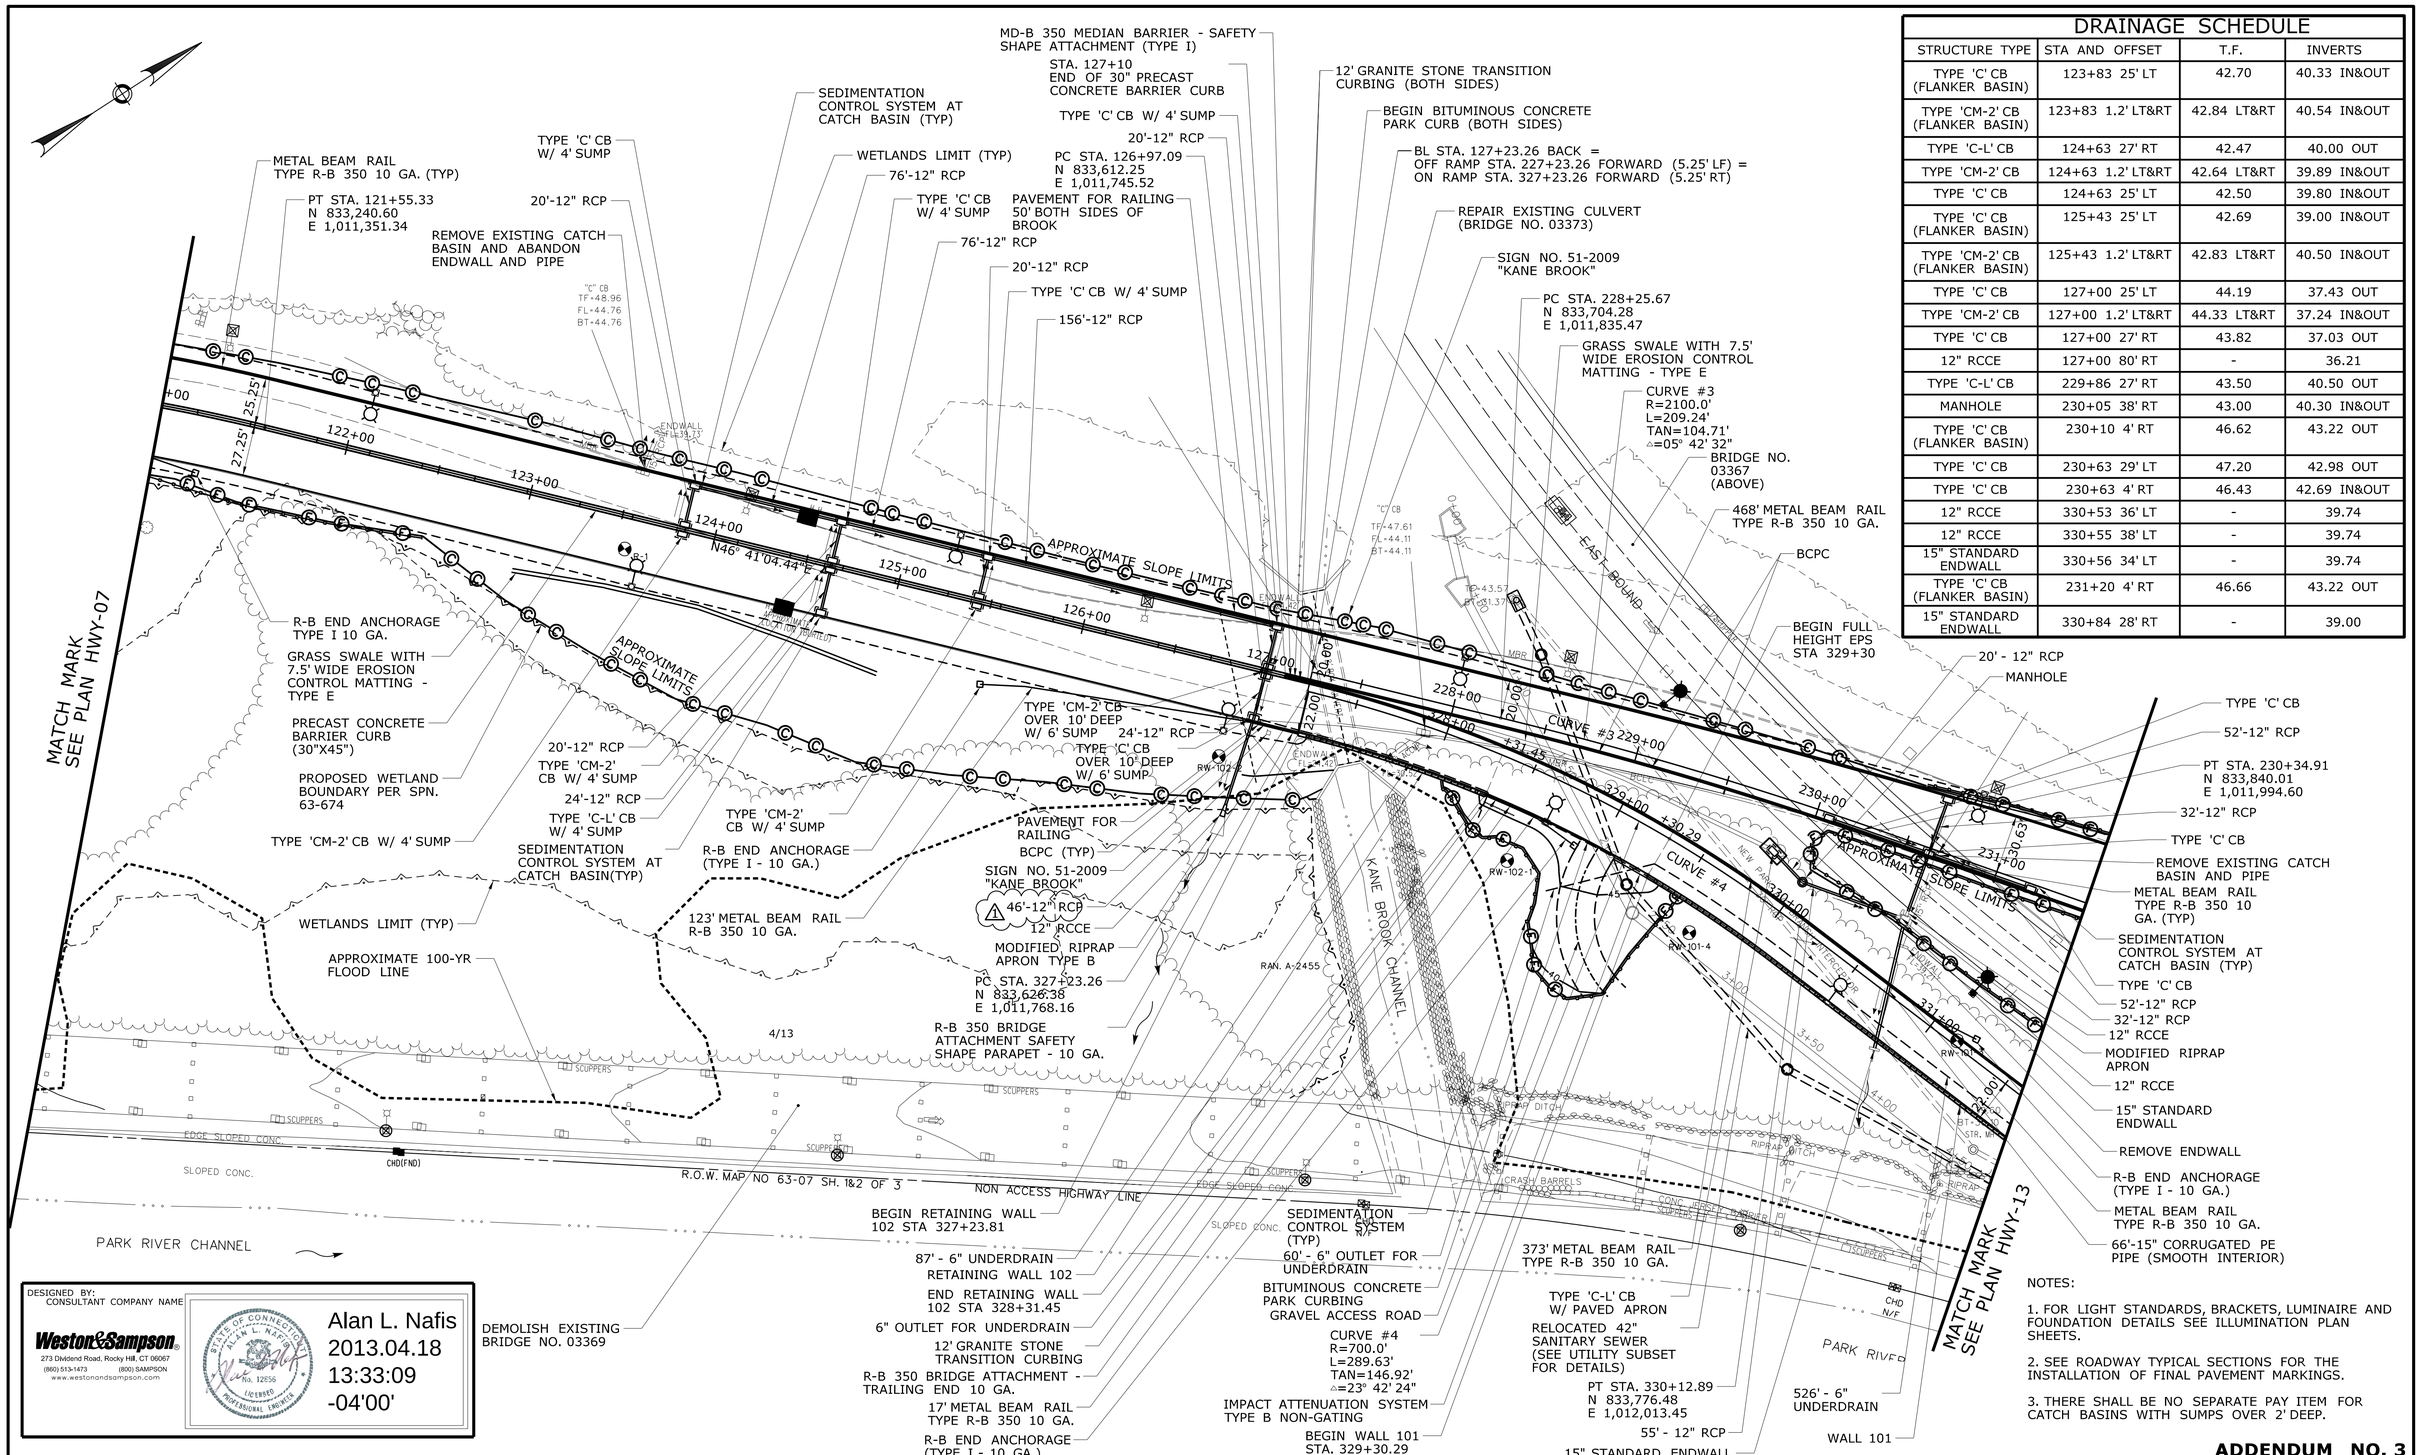

DRAINAGE SCHEDULE

STRUCTURE TYPE	STA AND OFFSET	T.F.	INVERTS
TYPE 'C' CB (FLANKER BASIN)	123+83 25' LT	42.70	40.33 IN&OUT
TYPE 'CM-2' CB (FLANKER BASIN)	123+83 1.2' LT&RT	42.84 LT&RT	40.54 IN&OUT
TYPE 'C-L' CB	124+63 27' RT	42.47	40.00 OUT
TYPE 'CM-2' CB	124+63 1.2' LT&RT	42.64 LT&RT	39.89 IN&OUT
TYPE 'C' CB	124+63 25' LT	42.50	39.80 IN&OUT
TYPE 'C' CB (FLANKER BASIN)	125+43 25' LT	42.69	39.00 IN&OUT
TYPE 'CM-2' CB (FLANKER BASIN)	125+43 1.2' LT&RT	42.83 LT&RT	40.50 IN&OUT
TYPE 'C' CB	127+00 25' LT	44.19	37.43 OUT
TYPE 'CM-2' CB	127+00 1.2' LT&RT	44.33 LT&RT	37.24 IN&OUT
TYPE 'C' CB	127+00 27' RT	43.82	37.03 OUT
12" RCCE	127+00 80' RT	-	36.21
TYPE 'C-L' CB	229+86 27' RT	43.50	40.50 OUT
MANHOLE	230+05 38' RT	43.00	40.30 IN&OUT
TYPE 'C' CB (FLANKER BASIN)	230+10 4' RT	46.62	43.22 OUT
TYPE 'C' CB	230+63 29' LT	47.20	42.98 OUT
TYPE 'C' CB	230+63 4' RT	46.43	42.69 IN&OUT
12" RCCE	330+53 36' LT	-	39.74
12" RCCE	330+55 38' LT	-	39.74
15" STANDARD ENDWALL	330+56 34' LT	-	39.74
TYPE 'C' CB (FLANKER BASIN)	231+20 4' RT	46.66	43.22 OUT
15" STANDARD ENDWALL	330+84 28' RT	-	39.00

NOTES:

1. FOR LIGHT STANDARDS, BRACKETS, LUMINAIRE AND FOUNDATION DETAILS SEE ILLUMINATION PLAN SHEETS.

2. SEE ROADWAY TYPICAL SECTIONS FOR THE INSTALLATION OF FINAL PAVEMENT MARKINGS.

3. THERE SHALL BE NO SEPARATE PAY ITEM FOR CATCH BASINS WITH SUMPS OVER 2' DEEP.

ADDENDUM NO. 3

DESIGNED BY: CONSULTANT COMPANY NAME
Weston&Sampson
273 Dividend Road, Rocky Hill, CT 06067
(860) 513-1473 (800) SAMPSON
www.westonandsampson.com

STATE OF CONNECTICUT ALAN L. NAFIS No. 12656 LICENSED PROFESSIONAL ENGINEER

Alan L. Nafis
2013.04.18
13:33:09
-04'00'

REV.	DATE	REVISION DESCRIPTION	SHEET NO.
-	-	-	
-	-	-	
-	-	-	
-	-	-	
-	-	-	
1	4/13	ADDENDUM NO. 3	-

THE INFORMATION, INCLUDING ESTIMATED QUANTITIES OF WORK, SHOWN ON THESE SHEETS IS BASED ON LIMITED INVESTIGATIONS BY THE STATE AND IS IN NO WAY WARRANTED TO INDICATE THE CONDITIONS OF ACTUAL QUANTITIES OF WORK WHICH WILL BE REQUIRED.

Plotted Date: 4/18/2013

DESIGNER/DRAFTER: S.T.WEIER
CHECKED BY: A.L.NAFIS
SCALE IN FEET 0 40 80
SCALE 1"=40'

STATE OF CONNECTICUT
DEPARTMENT OF TRANSPORTATION

Filename: ...\HW_MST_0063_0601_03_09_PLN 3.dgn

SIGNATURE/BLOCK:
Weston&Sampson
273 Dividend Road, Rocky Hill, CT 06067
(860) 513-1473 (800) SAMPSON
www.westonandsampson.com

PROJECT TITLE:
RECONSTRUCTION OF THE FLATBUSH AVENUE CONNECTOR (STATE ROAD 504)

TOWN: **HARTFORD**

DRAWING TITLE: **ROADWAY PLAN STA 121+00 TO 231+50 & 331+59**

PROJECT NO. **63-601**
DRAWING NO. **HWY-09**
SHEET NO. **01.03.09.A3**

Border Version: 11/14/08