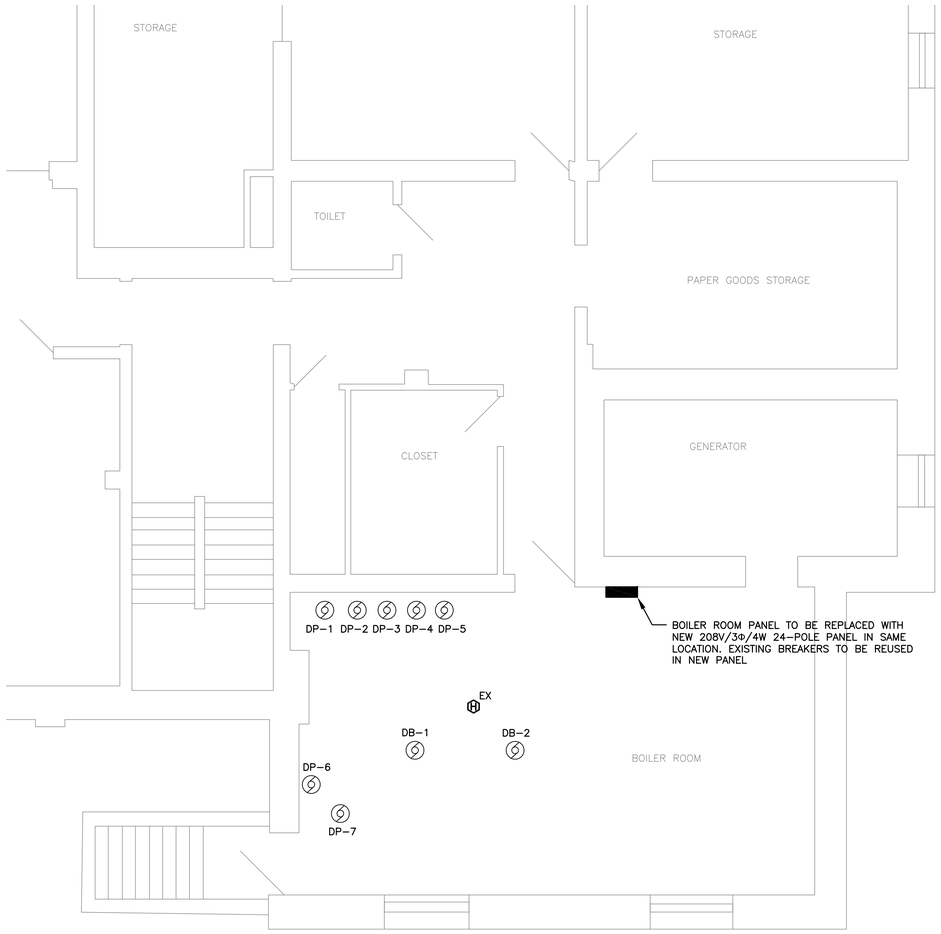

GENERAL NOTES – DEMOLITION
1. UNLESS OTHERWISE NOTED, REMOVE SHOWN ELECTRICAL DEVICES INCLUDING MOTORS AND PANELBOARDS.

1 BOILER ROOM DEMO ELECTRICAL WORK PLAN
SCALE: 1/4" = 1'-0"

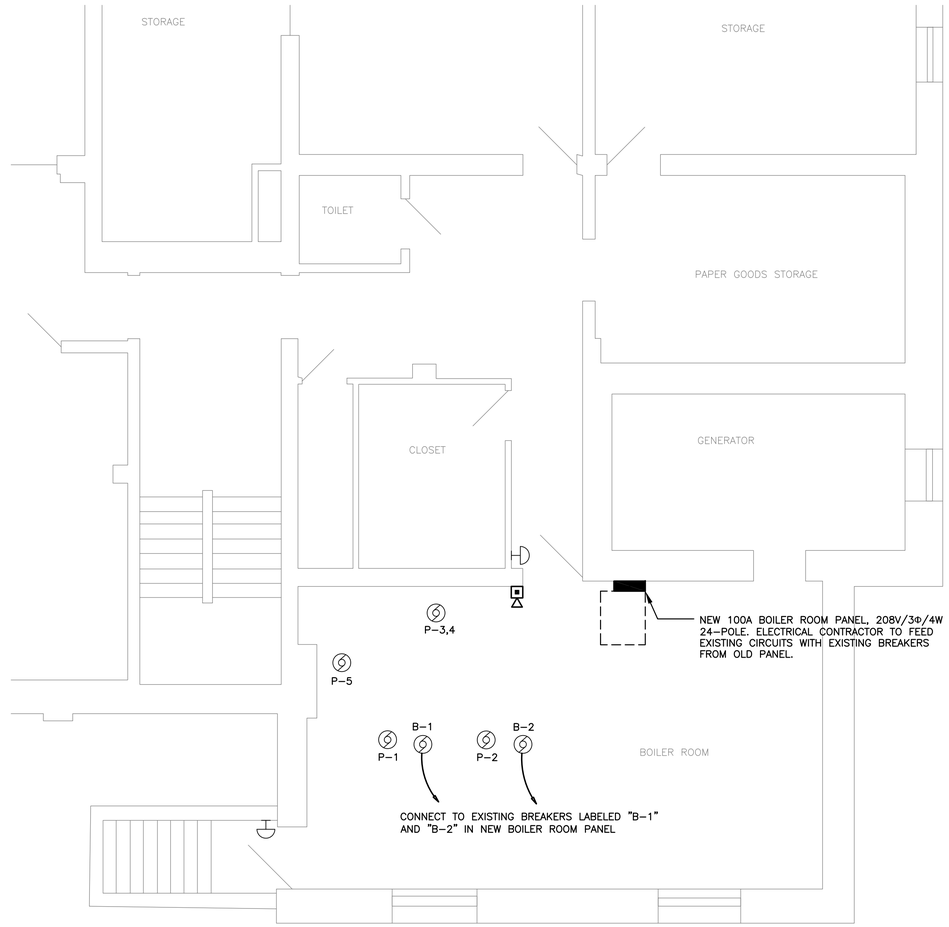

2 BOILER ROOM NEW ELECTRICAL WORK PLAN
SCALE: 1/4" = 1'-0"

NOTES:

REVISIONS

DIVERSIFIED TECHNOLOGY CONSULTANTS
2321 Whitney Avenue - Hamden Center II - Hamden CT 06518
Ph: 203 239 4200 Fax: 203 234 7376
www.teamdtc.com

GUILFORD TOWN HALL
BOILER REPLACEMENT

31 PARK STREET
GUILFORD, CT

DTC PROJECT NUMBER: 12441

SCALE: 1/4"=1'-0"	DRAWN BY: WPK
DATE: 6-14-2013	CHECKED BY: SGG

SHEET:
BOILER ROOM DEMO & NEW WORK ELECTRICAL PLAN

E-101