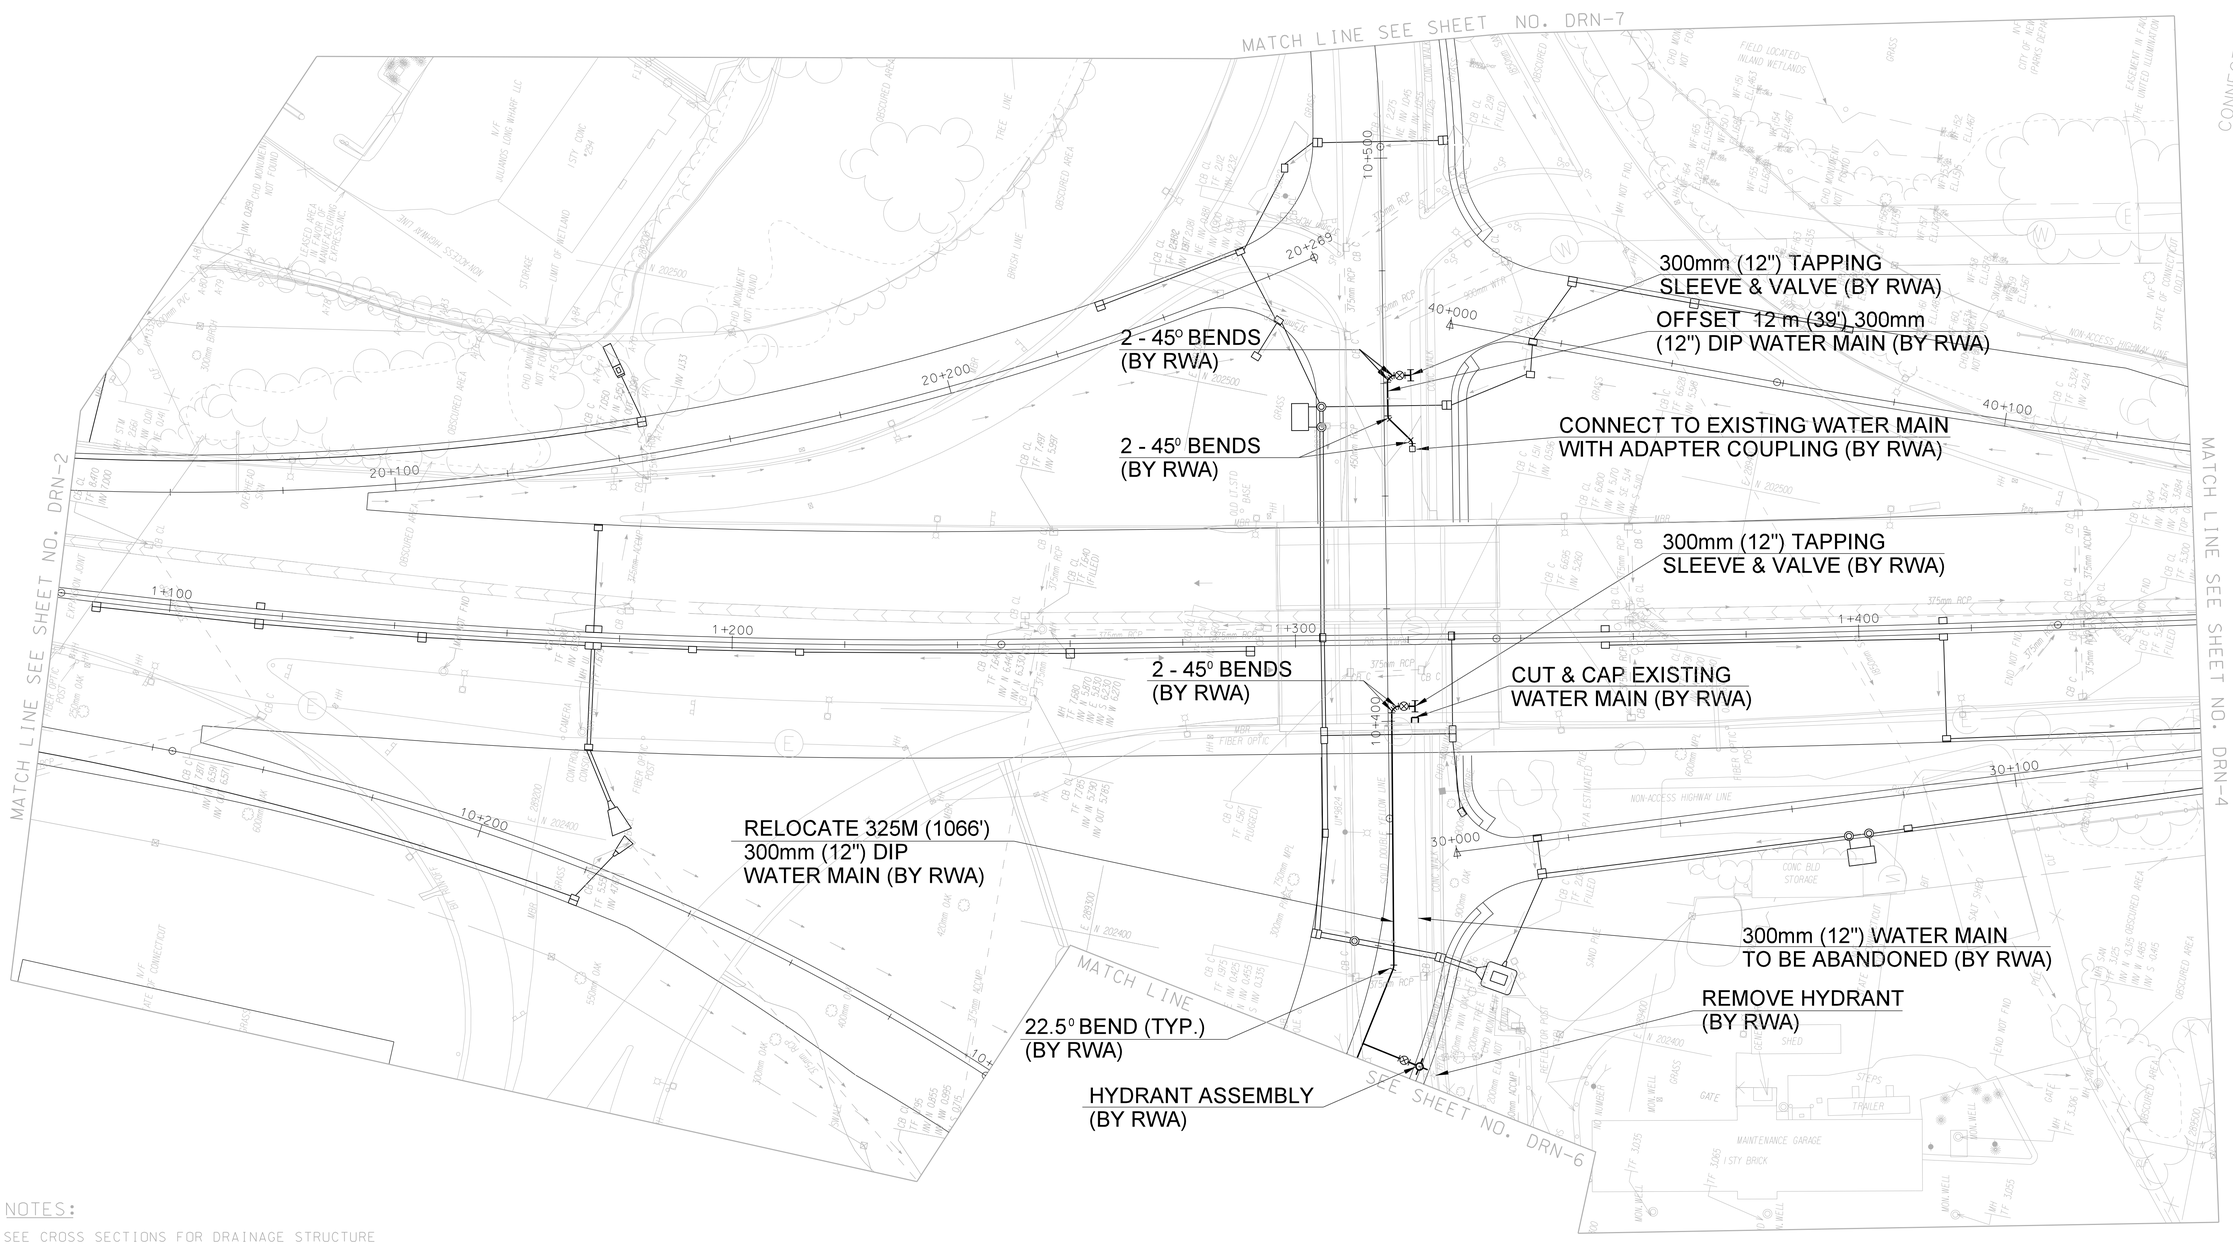

NOTES:

1. SEE CROSS SECTIONS FOR DRAINAGE STRUCTURE STATIONS AND OFFSETS.
2. ALL EXISTING DRAINAGE STRUCTURES, PIPES AND BRIDGE SCUPPERS WITHIN THE PROJECT LIMITS, WHICH ARE PLUGGED, SHALL BE CLEANED PRIOR TO THE START OF CONSTRUCTION.
3. WHERE ALUMINUM PIPE IS CALLED FOR ON THE PLANS, IT SHALL BE CORRUGATED ALUMINUM PIPE (SMOOTH INTERIOR).

Regional Water Authority

REV.	DATE	DESCRIPTION	SHEET. NO.
		REVISIONS	

SCALE IN METERS
0 5 10 15 20 25
SCALE 1:500

DESIGNER:
DRAFTER:
CHECKED BY:

STATE OF CONNECTICUT
DEPARTMENT OF TRANSPORTATION

ENGINEER: LUCHS CONSULTING ENGINEERS, LLC.
APPROVED BY: DATE:

OFFICE OF ENGINEERING

PROJECT TITLE: RECONSTRUCTION OF I-95 OVER WEST RIVER

CADD FILE: RWA-3.dgn PLOTTED: 5/14/2012

TOWN: NEW HAVEN / WEST HAVEN

DRAWING TITLE: WATER MAIN RELOCATION PLAN

PROJECT NO.: 92-522
DRAWING NO.:
SHEET NO.: RWA - 3

...\PB Drainage 4-4-08\RWA-3.dgn