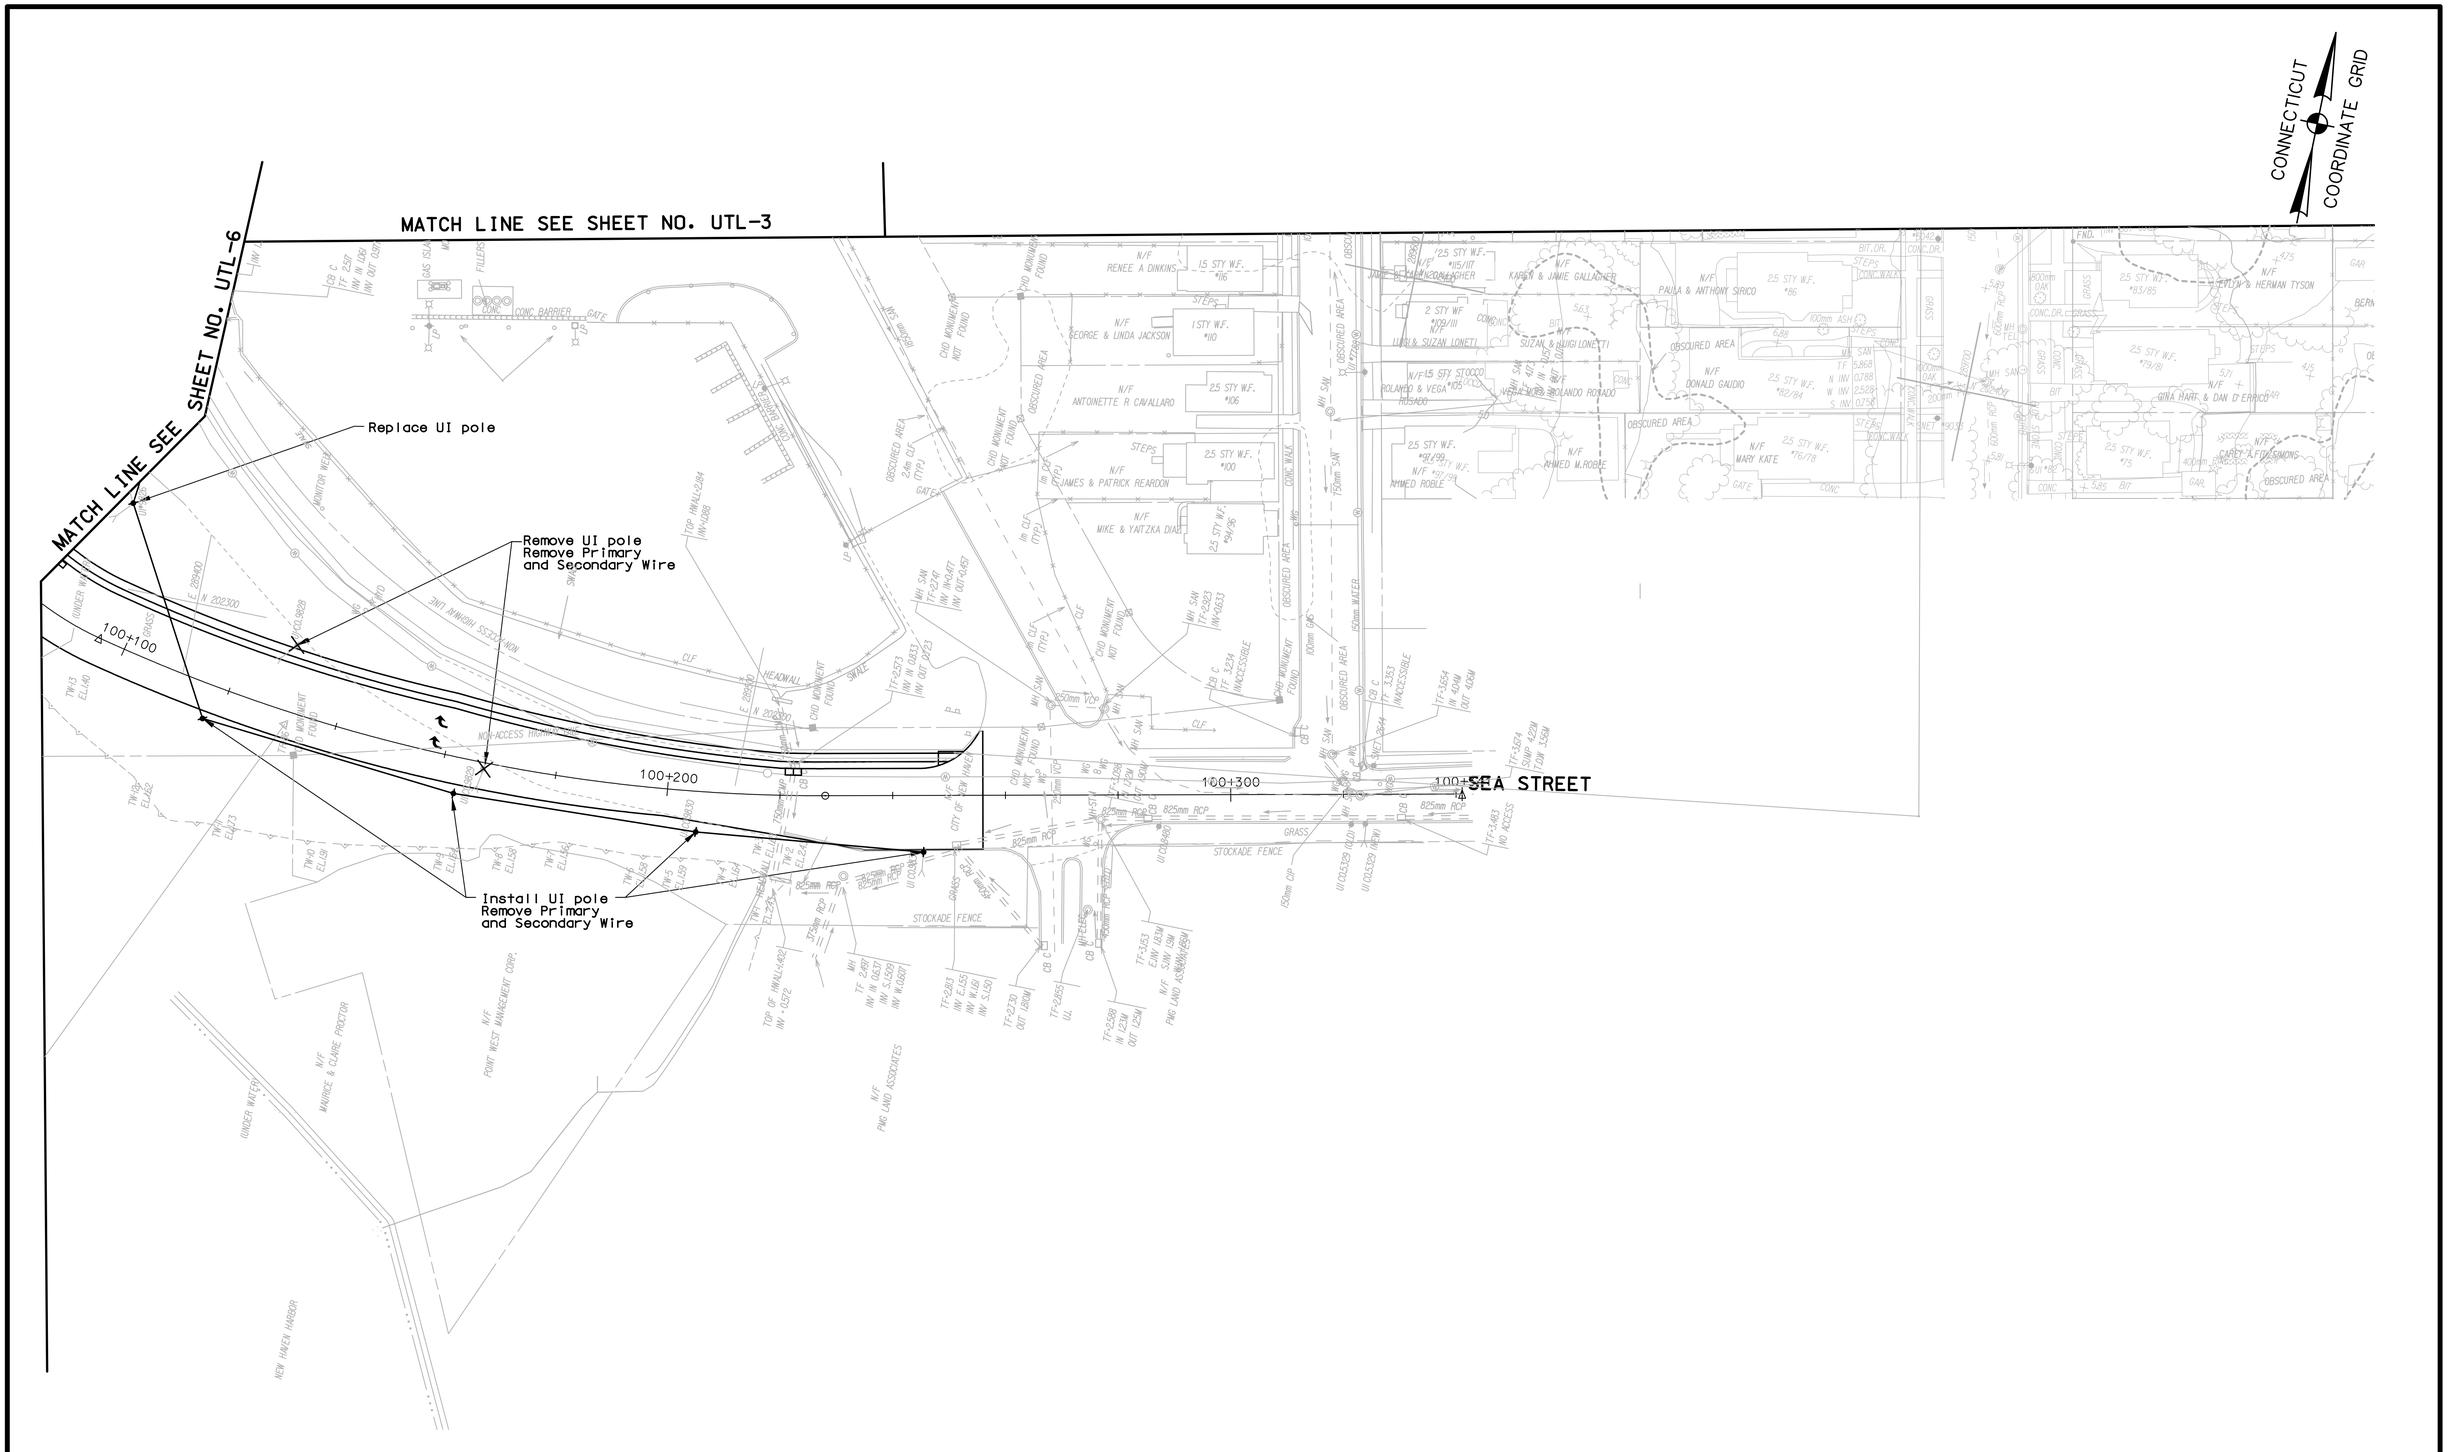

REV.	DATE	DESCRIPTION	SHEET. NO
		REVISIONS	

SCALE IN METERS
0 5 10 15 20 25
SCALE 1:500

DESIGNER:
DRAFTER:
CHECKED BY: ALM
DATE CHECKED: 02/05/13

STATE OF CONNECTICUT
DEPARTMENT OF TRANSPORTATION

ENGINEER: PB AMERICAS, INC.
APPROVED BY: DATE:

PROJECT TITLE:
RECONSTRUCTION OF I-95 OVER WEST RIVER

CADD FILE NAME: 92522008.DRN
PLOTTED 6/5/2013

TOWN: NEW HAVEN / WEST HAVEN

DRAWING TITLE: UTILITY PLAN

PROJECT NO.: 92-522
DRAWING NO.: UTL-8
SHEET NO.:

11:46:20 AM
6/5/2013
P:\UI_ATT_08.dgn