05-ARCHITECTURAL
INDEX OF DRAWINGS

DRAWING NUMBER	DRAWING TITLE	DRAWING NUMBER	DRAWING TITLE
A-001	INDEX OF DRAWINGS		
A-002	CODE SHEET		
A-003	GRAPHIC SYMBOLS, MATERIAL LEGEND & ARCHITECTURAL ABBREVIATIONS		
A-100	FLOOR PLAN		
A-110	REFLECTED CEILING PLAN & ROOF PLAN		
A-200	BUILDING ELEVATIONS		
A-201	BUILDING ELEVATIONS		
A-300	SECTIONS/DETAILS/INTERIOR ELEVATIONS		

THE DESIGN APPEARS TO CONFORM TO APPLICABLE CRITERIA. APPROVAL IS NOT TO BE CONSTRUED TO MEAN THAT ALL ASPECTS OF THE DESIGN HAVE BEEN PERSONALLY CHECKED BY THE UNDERSIGNED.

Theodore H. Nezames
2013.05.08 08:32:25-04'00'

TRANSPORTATION PRINCIPAL ENGINEER

REV.	DATE	REVISION DESCRIPTION	SHEET NO.
-	-	-	-
-	-	-	-
-	-	-	-
-	-	-	-
-	-	-	-
-	-	-	-

THE INFORMATION, INCLUDING ESTIMATED QUANTITIES OF WORK, SHOWN ON THESE SHEETS IS BASED ON LIMITED INVESTIGATIONS BY THE STATE AND IS IN NO WAY WARRANTED TO INDICATE THE CONDITIONS OF ACTUAL QUANTITIES OF WORK WHICH WILL BE REQUIRED.

Plotted Date: 01/13

DESIGNER/DRAFTER: **MDS**

CHECKED BY: **MJS**

SCALE AS NOTED

STATE OF CONNECTICUT
DEPARTMENT OF TRANSPORTATION

Filename: ...\FD_MSH_ARC_0118_0163_A-001.dgn

SIGNATURE/ BLOCK:

OFFICE OF ENGINEERING

APPROVED BY:

PROJECT TITLE:

ROCKY HILL-GLASTONBURY FERRY OFFICE BUILDING

TOWN: **ROCKY HILL**

DRAWING TITLE: **INDEX OF DRAWINGS**

PROJECT NO. **118-0163**

DRAWING NO. **A-001**

SHEET NO. **05.01**

Connecticut Department of Transportation
QA/QC Format Check
PASS

CODE SUMMARY

SECTION NO.	DESCRIPTION	
	CHAPTER 3 - USE OR OCCUPANCY	
302.1	B	
302.3.2	REQUIRED SEPARATION OF OCCUPANCIES B NOT REQ'D (TABLE 302.3.2)	
304	B BUSINESS GROUP- OFFICE	
	CHAPTER 5 - GENERAL BUILDING LIMITATIONS	
503	B BUILDING AREA = 862 SQ. FT	
	B ALLOWABLE AREA BUILDING = 9540 SQ. FT B ALLOWABLE BUILDING HT 3 STORIES-55FT.	
	B-ACTUAL HT BUILDING PROVIDED 1 STORY 27'-0" (INCLUDES FLOOD PLAIN DIMENSION)	
	EXIT ACCESS OF TRAVEL DISTANCE, 200 FT. UNSPRINKLED B	
	CHAPTER 6 - TYPES OF CONSTRUCTION	
	B- CONSTRUCTION TYPE VB	
T-601	FIRE-RESISTANCE RATING REQUIREMENTS FOR BUILDING ELEMENTS (HRS)	
	STRUCTURAL FRAME/COLUMNS, GIRDERS, TRUSSES	0 HR(S)
	BEARING WALLS	
	INTERIOR	0 HR(S)
	EXTERIOR	0 HR(S)
T-602	NONBEARING WALLS & PARTITIONS -EXTERIOR	0 HR(S)
	NONBEARING WALLS & PARTITIONS -INTERIOR	0 HR(S)
	FLOOR CONSTRUCTION-INCL. SUPPORTING BEAMS & JOISTS	0 HR(S)
T-602	ROOF CONSTRUCTION-INCL. SUPPORTING BEAMS & JOISTS	0 HR(S)
	EXIT ACCESS CORRIDORS	0 HR
	ENCLOSURES OF EXITS	N.A.
	CHAPTER 7 - FIRE RESISTANT MATERIALS & CONSTRUCTION	
707.4	FIRE WALL FIRE-RESISTANCE RATING	N/A

	CHAPTER 9 - FIRE PROTECTION SYSTEMS
903.2	SUPPRESSION SYSTEM NO
	NOTIFICATION/ALARMS 100%
	DETECTION 100%
903.2	N/A
	CHAPTER 10 - MEANS OF EGRESS
1004.1.2	OCCUPANT LOAD - 8 (100 GROSS BUSINESS)
T-1005.1	EGRESS WIDTH PER OCCUPANT SERVED (INCHES PER OCCUPANT)
	DOOR & CORRIDOR CAPACITY 0.2
	STAIRWAYS N.A.
	ACCESSIBLE BUILDING - DESIGNATED N/A
T-1014.1	SPACES WITH ONE MEANS OF EGRESS B, 1 STORY, 50 OCC. & 75 FEET T.D.
T-1015.1	
T-1018.1	MINIMUM NUMBER OF EXITS FOR OCCUPANT LOAD, 1-500 OCCUPANTS, 2 EXITS REQD.
T-1018.2	BUILDINGS WITH ONE EXIT, B 2 STORY, 30 OCCUPANTS AND 75 FT. TRAVEL DISTANCE
	NUMBER OF EXITS FOR OCCUPANT 1 REQ.D B, 1 PROVIDED, REPAIR
	NUMBER OF EXITS FOR OCCUPANT 2 REQ.D B, 2 PROVIDED, OFFICE

KEY:

TRAVEL PATH

AREA MODIFICATIONS TO IBC - TABLE 503

TOTAL PERIMETER (P) 134 FT. TOTAL OPEN FRONTAGE (F) 45 FT.

WIDTH OF OPEN SPACE (W) W= 20

% FRONTAGE INCREASE (I_f) I_f=100[F/P-0.25]W/30 = 100[45/134-0.25]20'/30' = 6.03%

% OF ALLOWABLE TABULAR AREA (A_t) (TABLE 503)	100%
% INCREASE FOR FRONTAGE, I_f(506.2)	6.03%
% INCREASE FOR SPRINKLERS, I_s(506.3)	0%
TOTAL PERCENTAGE FACTOR	106.3%
CONVERSION FACTOR	1.063

NONSEPARATED USE IBC - (302.3.1)

ALLOWABLE AREA	B-USE=9,540x1.5=14,310 SF	$\sum$=1.47+7.17=8.65≤1.00
ACTUAL AREA	B-USE=862 SF	

OCCUPANCY LOAD

OCCUPANCY USE	S.F./PERSON	SF	OCCUPANCY LOAD
B	100	862	8
TOTAL:		862	8

OVERALL GROSS BUILDING AREA (IBC-1002)

FLOORS \ BLDG. PART	TOTAL
1 OFF. & RPR.	862 SF
TOTAL:	862 SF

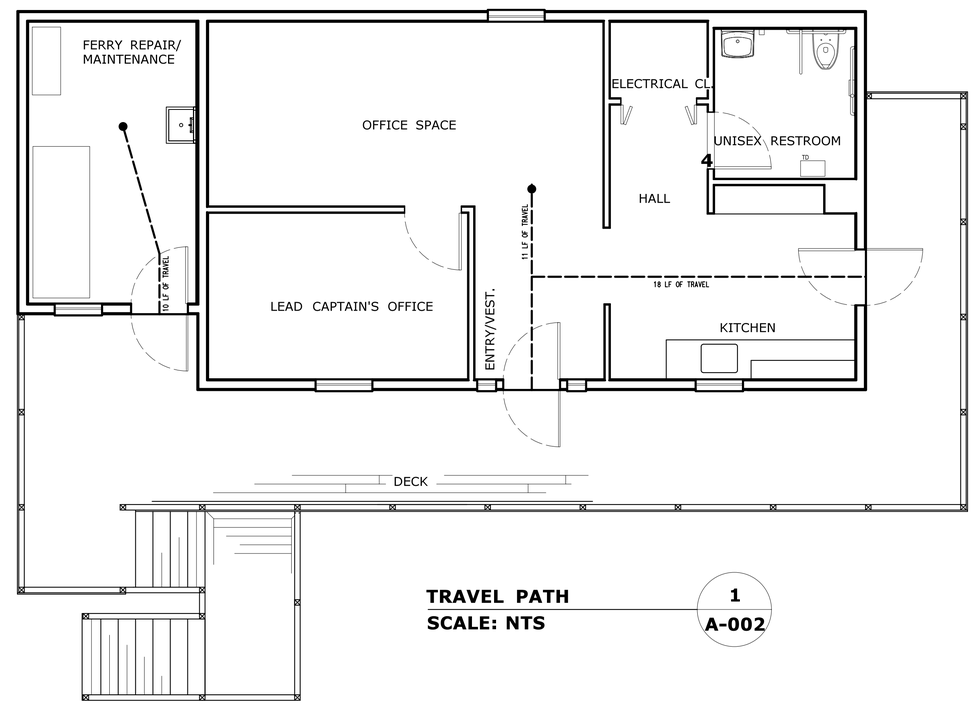

TRAVEL PATH 1

SCALE: NTS A-002

REV.	DATE	REVISION DESCRIPTION	SHEET NO.
-	-	-	
-	-	-	-
-	-	-	-
-	-	-	-
-	-	-	-
-	-	-	-

THE INFORMATION, INCLUDING ESTIMATED QUANTITIES OF WORK, SHOWN ON THESE SHEETS IS BASED ON LIMITED INVESTIGATIONS BY THE STATE AND IS IN NO WAY WARRANTED TO INDICATE THE CONDITIONS OF ACTUAL QUANTITIES OF WORK WHICH WILL BE REQUIRED.

Plotted Date: 01/13

DESIGNER/DRAFTER: **MDS**

CHECKED BY: **MJS**

SCALE AS NOTED

STATE OF CONNECTICUT
DEPARTMENT OF TRANSPORTATION

Filename: FD_MSH_ARC_0118_0163_A-002.dgn

SIGNATURE/ BLOCK: **OFFICE OF ENGINEERING**

APPROVED BY:

PROJECT TITLE: **ROCKY HILL-GLASTONBURY FERRY OFFICE BUILDING**

TOWN: **ROCKY HILL**

DRAWING TITLE: **CODE SHEET**

PROJECT NO. **118-0163**

DRAWING NO. **A-002**

SHEET NO. 05.02

GRAPHIC SYMBOLS

SECTIONS:

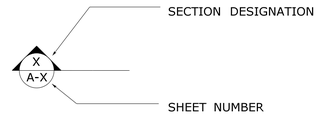

DETAILS:

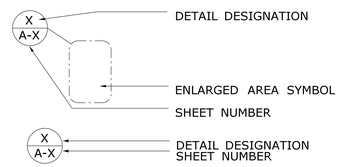

INTERIOR ELEVATIONS

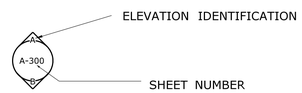

ROOM TITLE	VEST.
DOOR NUMBER	3
WINDOW LETTER	B
BREAK LINES	
WALL TYPES/DETAILS	1A

MATERIAL LEGEND

EXISTING MASONRY	GYPSUM	EARTH
BRICK MASONRY	INSULATION	GRANULAR FILL
CONCRETE BLOCK	INSULATION (RIGID)	BITUMINOUS
CONCRETE	SEALANT/JOINT FILLER	
BRICK (ELEVATION)	CMU (ELEVATION)	
PLYWOOD		

ARCHITECTURAL ABBREVIATIONS

A.B.	ANCHOR BOLT
ACT	ACOUSTICAL
AD	ACCESS DOOR
AFF	ABOVE FINISHED FLOOR
AGG.	AGGREGATE
ALUM.	ALUMINUM
APPROX.	APPROXIMATE
ARCH.	ARCHITECTURAL
AVG.	AVERAGE
ASS'Y	ASSEMBLY
B/	BOTTOM OF
BOT.	BOTTOM
BODL	BOTTOM OF DOOR LINTEL
BITUM.	BITUMINOUS
B.C.	BOTTOM OF CURB
B.L.	BUILDING LINE
BLDG.	BUILDING
BLKG.	BLOCK, BLOCKING
BM.	BENCHMARK
BRG.	BEARING
BRK.	BRICK
BR&S	BACKER ROD & SEALANT
BSMT	BASEMENT
C	CURTAIN
C - C	CENTER TO CENTER
CAB.	CABINET
C.B.	CATCH BASIN
CEM.	CEMENT
CFA	CALL FOR ASSISTANCE
C.F.B	CERAMIC FACING BRICK
C.I.P.	CAST IRON PIPE
C.J.	CONSTRUCTION JOINT
℄	CENTER LINE
CLG.	CEILING
CLO.	CLOSET
CLR.	CLEAR
CMU	CONCRETE MASONRY UNIT
COL.	COLUMN
CONC.	CONCRETE
CONN.	CONNECTION
CONST.	CONSTRUCTION
CONT.	CONTINUOUS
CT.JT.	CONTROL JOINT
CTR.	CENTER
CTSK.	COUNTERSINK, COUNTERSUNK
DBLE	DOUBLE
DEMO.	DEMOLITION
DEPT.	DEPARTMENT
DF	DRINKING FOUNTAIN
DTL.	DETAIL
DIA.	DIAMETER
DIAG.	DIAGONAL
DIM.	DIMENSION
DL	DEAD LOAD
DN.	DOWN
DO.	DITTO
DR.	DOOR
D.S.	DOWNSPOUT
DWG.	DRAWING
DTTD	DOUBLE TOILET TISSUE DISPENSER
EA.	EACH
EL.	ELEVATION
ELEC.	ELECTRICAL
ELEV.	ELEVATOR
ENT.	ENTRANCE
EQ.	EQUAL
EQUIP.	EQUIPMENT
ESC.	ESCALATOR
EW	EYE WASH
EXH.	EXHAUST
E. JT.	EXPANSION JOINT
EXIST.	EXISTING
F. BRK.	FACE BRICK
F F	FINISHED FLOOR
FD	FLOOR DRAIN
FE	FIRE EXTINGUISHER
FDN.	FOUNDATION
FWORK	FLOURESCENT
FT	FOOT
FTG.	FOOTING
FURN.	FURNISH
FLSHG	FLASHING
FP	FIREPROTECTION
FRMG	FRAMING
GMU	GROUND FACE CMU
GALV.	GALVANIZED
GB	GRAB BAR
GL.	GLASS
GLD.	GLAZED BLOCK/CMU
GR.	GRADE
GR. BM.	GRADE BEAM
GA.	GAUGE
GYP. BD.	GYPSUM BOARD
H.B.	HOSE BIBB
HC	HANDICAP
HDW.	HARDWARE
HDWD	HARDWOOD
HOLMTL	HOLLOW METAL
HORIZ.	HORIZONTAL
HP	HIGH POINT
HR	HANDRAIL
HT.	HEIGHT
HTR.	HEATER
HYD.	HYDRAULIC
H.S.	HEAT STRENGTHENED
I.D.	INSIDE DIAMETER
(")IN.	INCH(ES)
INCL.	INCLUDING
INSUL.	INSULATE, INSULATION
INSMTL	INSULATED METAL
INT.	INTERIOR
I.E.	INVERT ELEVATION
J.C.	JANITOR'S CLOSET
JT.	JOINT
K	KIP
K.O.	KNOCK OUT
KPL.	KICKPLATE
LAV	LAVATORY
LAM.	LAMINATED
LBS	POUNDS
L.H.	LEFT HAND
L.H.R.	LEFT HAND REVERSE
LKS	LOCKERS
LL	LIVE LOAD
LP	LOW POINT
LT.	LIGHT
LT. STD.	LIGHT STANDARD
L	ANGLE
LLV	LONG LEG VERTICAL
M	MIRROR
M/BH	MOP AND BROOM HOLDER
MATL.	MATERIAL
MAX	MAXIMUM
MBR.	MEMBER
M.C.B.	METAL CORNER BEAD
MECH.	MECHANICAL
MEMB.	MEMBRANE
MTL.	METAL
MEZZ.	MEZZANINE
MFR.	MANUFACTURER
M.H.	MANHOLE
MIN.	MINIMUM
MISC.	MISCELLANEOUS
MTD.	MOUNTED
NEOP.	NEOPRENE
NIC	NOT IN CONTRACT
No.(#)	NUMBER
NOM.	NOMINAL
NRP	NON-REMOVABLE PIN
NTS	NOT TO SCALE
OA.	OVERALL
O.C.	ON CENTER
OFF.	OFFICE
OPP. H.	OPPOSITE HAND
OPNG.	OPENING
O.H.	OVERHEAD
PASS.	PASSENGER
PERF.	PERFORATED
PC	PRECAST CONCRETE
PL../øP	PLATE
P.L.	PROPERTY LINE
PLAS.	PLASTER
PLG.	PLUMBING
PNL	PANEL
PREFAB.	PREFABRICATED
P.S.F.	POUNDS PER SQUARE FOOT
PT.	POINT
PTD	PAPER TOWEL DISPENSER
PTN.	PARTITION
PVMT.	PAVEMENT
PWR.	POWER
QTY.	QUANTITY
RS.	RISER
R.	RADIUS
R.D.	ROOF DRAIN
REINF.	REINFORCED
REQD.	REQUIRED
REST.	RESTROOM
RF	REFRIGERATOR
RGB	REAR GRAB BAR
RH	ROBE HOOK
R.H.	RIGHT HAND
R.H.R.	RIGHT HAND REVERSE
RM.	ROOM
RND.	ROUND
RO	ROUGH OPENING
R.O.W.	RIGHT OF WAY
RR	RAILROAD
SC	SHOWER CURTAIN
SCHED.	SCHEDULE
SD	SOAP DISPENSER
SECT.	SECTION
SHT.	SHEET
SGFT	STRUCTURAL GLAZED FACING TILE
SIM.	SIMILAR
SND/V	SANITARY NAPKIN DISPENSER/VENDOR
SPEC.	SPECIFICATION
SQ.	SQUARE
SF	SQUARE FOOT
SR	SHOWER CURTAIN ROD
SS	STAINLESS STEEL
STA.	STATION
STD.	STANDARD
STL.	STEEL
STOR.	STORAGE
STR'L	STRUCTURAL
SUGB	SWING UP GRAB BAR
SWR	SHOWER
TB	TACKBOARD
TM	TILTED MIRROR
T0B	TOP OF BEAM
T0C	TOP OF CURB
T0ExB	TOP OF EXIST. BRICK
T0J	TOP OF JOIST
T0S	TOP OF STEEL
T0W	TOP OF WALL
TOKW	TOP OF KNEE WALL
TOM	THRESHOLD
TR.	TREAD
TTD	TOILET TOWEL DISPENSER
TYP	TYPICAL
T/	TOP OF
UC.	UNDERCUT
UC.	UNDERCUT
UNEX.	UNEXCAVATED
UNFIN.	UNFINISHED
UON	UNLESS OTHERWISE NOTED
UR	URINAL
US	UTILITY SHELF
VERT.	VERTICAL
VIF	VERIFY IN FIELD
VOL.	VOLUME
VOL.	VOLUME
VM	VENDING MACHINE
W	WATER COOLER
WC	WATER CLOSET
W/	WITH
W/O	WITHOUT
WD.	WOOD
WDW	WINDOW
WK.PT./WP	WORK POINT
WP.	WEATHERPROOF
W.R.	WATER RESISTANT
WR	WASTE RECEPTACLE
WSHR	WASHER
WWF	WELDED WIRE FABRIC
YD	YARD

REV.	DATE	REVISION DESCRIPTION	SHEET NO.
-	-	-	-
-	-	-	-
-	-	-	-
-	-	-	-
-	-	-	-
-	-	-	-

THE INFORMATION, INCLUDING ESTIMATED QUANTITIES OF WORK, SHOWN ON THESE SHEETS IS BASED ON LIMITED INVESTIGATIONS BY THE STATE AND IS IN NO WAY WARRANTED TO INDICATE THE CONDITIONS OF ACTUAL QUANTITIES OF WORK WHICH WILL BE REQUIRED.

Plotted Date: 01/13

DESIGNER/DRAFTER: **MDS**

CHECKED BY: **MJS**

SCALE AS NOTED

STATE OF CONNECTICUT
DEPARTMENT OF TRANSPORTATION

Filename: FD_MSH_ARC_0474_0073_A-003.dgn

SIGNATURE/BLOCK:

OFFICE OF ENGINEERING

APPROVED BY:

PROJECT TITLE:

ROCKY HILL-GLASTONBURY FERRY OFFICE BUILDING

TOWN: **ROCKY HILL**

DRAWING TITLE:

GRAPHIC SYMS, MAT. LEG. & ARCH. ABBREVS.

PROJECT NO. **118-0163**

DRAWING NO. **A-003**

SHEET NO. **05.03**

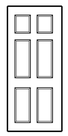

EXTERIOR DOOR NO. 1
6'-8"X3'-0"
BRICK MOLD FRAME

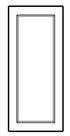

EXTERIOR DOOR NO. 2
6'-8"X3'-0" STORM TYPE

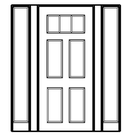

EXTERIOR DOOR NO. 3
6'-8"X3'-0" ENTRY TYPE WITH SIDE LIGHTS
BRICK MOLD FRAME

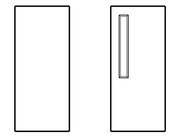

INTERIOR DOOR NO. 4
6'-8"X3'-0" FLUSH TYPE

INTERIOR DOOR NO. 4A
6'-8"X3'-0" FLUSH TYPE WITH NARROW LIGHT
CASINGS TYP.

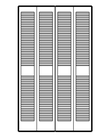

INTERIOR DOOR NO. 5
6'-8"X4'-0" FULL-LOUVER BI-FOLD TYPE
CASINGS TYP.

GENERAL NOTES

1. REFERENCE DRAWING NO. 1/A-110 REFLECTED CEILING PLAN FOR ATTIC ACCESS DETAIL.
2. SPACE HAS BEEN PROVIDED FOR FUTURE ADT SECURITY RACK.

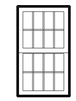

WINDOW (A)
33"X57" SH
CASINGS TYP.

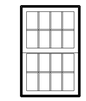

WINDOW (B)
37"X57" SH

WINDOW (C)
33"X41" FIXED

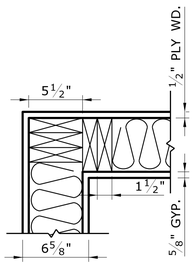

EXT. WALL DETAIL A

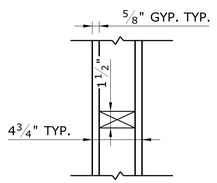

INTERIOR WALL DETAIL B

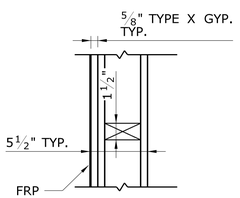

INTERIOR WALL DETAIL C

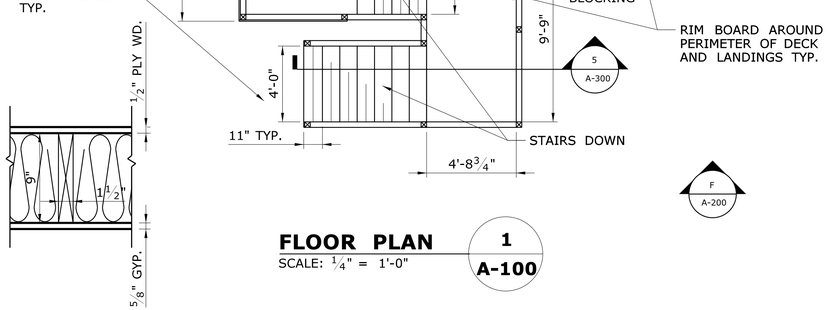

BWV BELOW DECKING

REMOVABLE ACCESS PANEL CONSTRUCTED FROM DECKING MAT. REF. A-200, P-000 & THE STRUCTURAL DOCS. FOR FRAMING

FRAMED LEDGE BELOW

SCAB SCREWED & GLUED FROM BACK SIDE OF PANEL

FLOOR PLAN (1 / A-100)
SCALE: ¼" = 1'-0"

EXT. WALL DETAIL D

WINDOW SCHEDULE

WINDOW NO.	TYPE: SH	TYPE: FIXED	WIDTH: 33"	WIDTH: 37"	HD HT: 6'-10-1/2" +/-	MTRL.: VINYL	OPER: MANUAL	FNSH: FACTORY WHT	REMARKS
A	●		●		●	●	●	●	
B	●			●	●	●	●	●	
C		●	●		●	●		●	

FINISH SCHEDULE

ROOM NAMES	FLOORS: RUBBER	FLOORS: CERAMIC	BASE: RUBBER	BASE: CERAMIC	N. WALL: PAINT	N. WALL: FRP	S. WALL: PAINT	S. WALL: FRP	E. WALL: PAINT	E. WALL: FRP	W. WALL: PAINT	W. WALL: FRP	CEILING: ACOUSTC	CEILING: FRP	REMARKS
FERRY REPAIR/ MAINT.	●		●		●		●		●		●		●		
OFFICE SPACE	●		●		●		●		●		●		●		
CAPTAIN OFFICE	●		●		●		●		●		●		●		
ENTRY/ HALL	●		●		●		●		●		●		●		
KITCHN.	●		●		●		●		●		●		●		
ELECTRL CLOSET	●		●		●		●		●		●		●		
UNISEX RESTRM.		●		●		●		●		●		●		●	

DOOR SCHEDULE

DOOR NO.	SWING: RH	SWING: RHR	SWING: BI-FOLD	WIDTH: 36"	WIDTH: 48"	WIDTH: 12" SIDE LTS	DOOR: SINGLE	DOOR: DOUBLE	HT: 6'-8"	TH: 1-3/4"	DMATL.: ALUMINUM	DMATL.: WD. VENEER	DMATL.: INS. STEEL	DMATL.: WOOD	TYPE: ENTRY/PANELS	TYPE: ENTRY/GLASS	TYPE: PLASTIC GLZG	TYPE: N LIGHT	TYPE: FLUSH	TYPE: LOUVER	PAINT: DOOR	PAINT: FRAME	REMARKS
1	●			●			●		●	●			●		●						●	●	2 NO. 1 DOORS
2		●		●			●		●	●	●						●					●	2 NO. 2 DOORS
3	●			●		●	●		●	●			●			●					●	●	2 SIDE LIGHTS, DOOR TRANSOM
4	●			●			●		●	●		●							●			●	
4A		●		●			●		●	●		●						●				●	NARROW LIGHT
5			●		●			●	●	●				●						●		●	

REV.	DATE	REVISION DESCRIPTION	SHEET NO.
-	-	-	-
-	-	-	-
-	-	-	-
-	-	-	-
-	-	-	-
-	-	-	-

THE INFORMATION, INCLUDING ESTIMATED QUANTITIES OF WORK, SHOWN ON THESE SHEETS IS BASED ON LIMITED INVESTIGATIONS BY THE STATE AND IS IN NO WAY WARRANTED TO INDICATE THE CONDITIONS OF ACTUAL QUANTITIES OF WORK WHICH WILL BE REQUIRED.

Plotted Date: 01/13

DESIGNER/DRAFTER: -MDS
CHECKED BY: -MJS
SCALE AS NOTED

STATE OF CONNECTICUT
DEPARTMENT OF TRANSPORTATION

Filename: FD_MSH_ARC_0118_0163_A100.dgn

SIGNATURE/ BLOCK: OFFICE OF ENGINEERING
APPROVED BY: DATE:

PROJECT TITLE: ROCKY HILL-GLASTONBURY FERRY OFFICE BUILDING

TOWN: ROCKY HILL
DRAWING TITLE: FLOOR PLAN

PROJECT NO. 118-0163
DRAWING NO. A-100
SHEET NO. 05.04

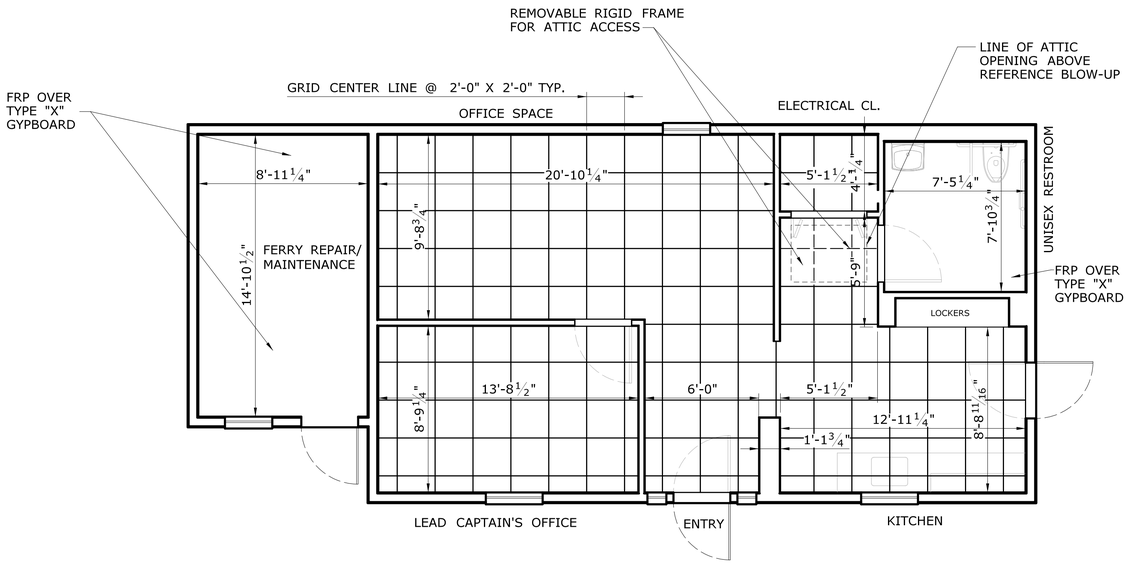

FRONT ELEVATION 1 / A-110
SCALE: ¼" = 1'-0"

NOTE:

1. REFERENCE M-002 FOR MECHANICAL PENETRATIONS
2. REFERENCE E-003 FOR LIGHT INFORMATION

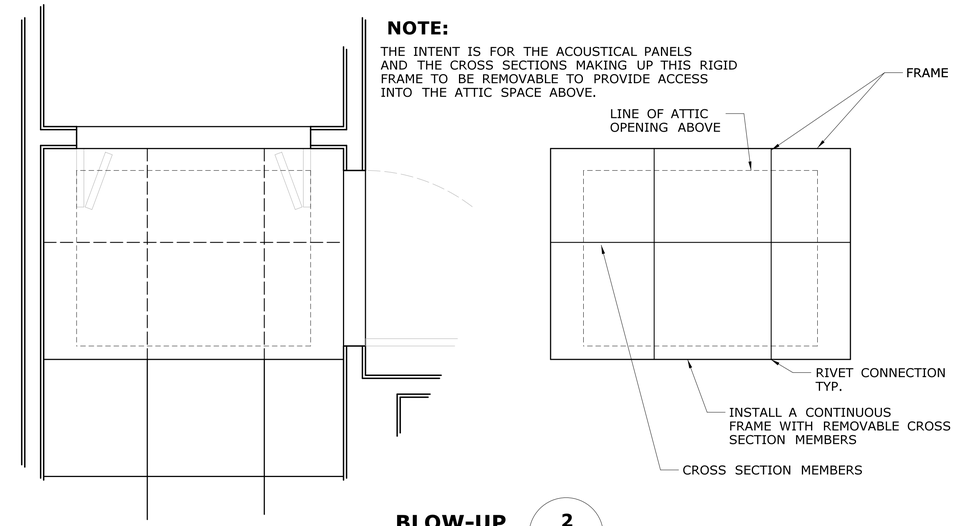

NOTE:

THE INTENT IS FOR THE ACOUSTICAL PANELS AND THE CROSS SECTIONS MAKING UP THIS RIGID FRAME TO BE REMOVABLE TO PROVIDE ACCESS INTO THE ATTIC SPACE ABOVE.

BLOW-UP 2 / A-110
SCALE: NTS

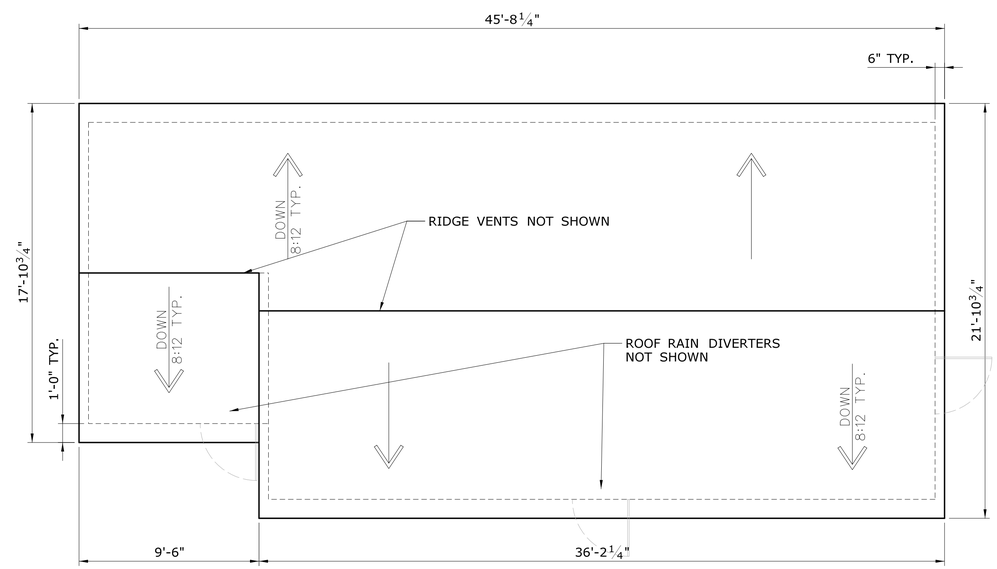

ROOF PLAN 3 / A-110
SCALE: ¼" = 1'-0"

REV.	DATE	REVISION DESCRIPTION	SHEET NO.
-	-	-	-
-	-	-	-
-	-	-	-
-	-	-	-
-	-	-	-
-	-	-	-

THE INFORMATION, INCLUDING ESTIMATED QUANTITIES OF WORK, SHOWN ON THESE SHEETS IS BASED ON LIMITED INVESTIGATIONS BY THE STATE AND IS IN NO WAY WARRANTED TO INDICATE THE CONDITIONS OF ACTUAL QUANTITIES OF WORK WHICH WILL BE REQUIRED.

Plotted Date: 01/13

DESIGNER/DRAFTER: **MDS**
CHECKED BY: **MJS**
SCALE AS NOTED

STATE OF CONNECTICUT
DEPARTMENT OF TRANSPORTATION

Filename: FD_MSH_ARC-0118_0163_A110.dgn

SIGNATURE/ BLOCK:
OFFICE OF ENGINEERING
APPROVED BY: DATE:

PROJECT TITLE:
ROCKY HILL-GLASTONBURY FERRY OFFICE BUILDING

TOWN: **ROCKY HILL**

DRAWING TITLE:
REFLECTED CEILING & ROOF PLAN

PROJECT NO. **118-0163**
DRAWING NO. **A-110**
SHEET NO. 05.05

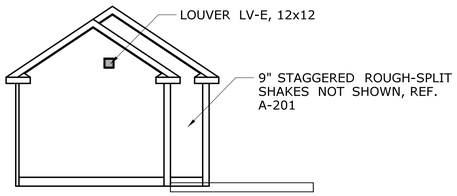

LEFT SIDE

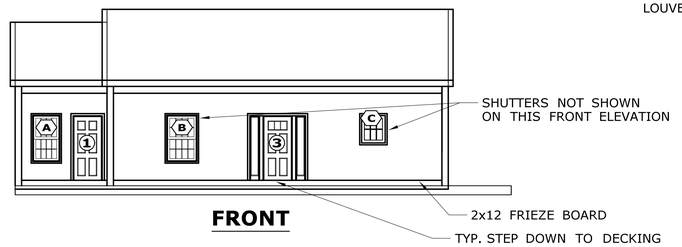

FRONT

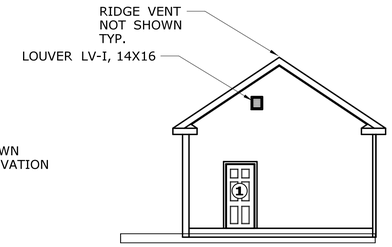

RIGHT SIDE

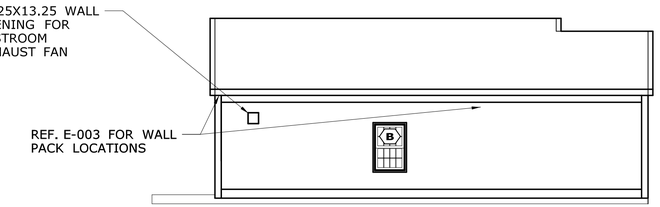

REAR

REFERENCE ELEVATIONS

SCALE: NTS

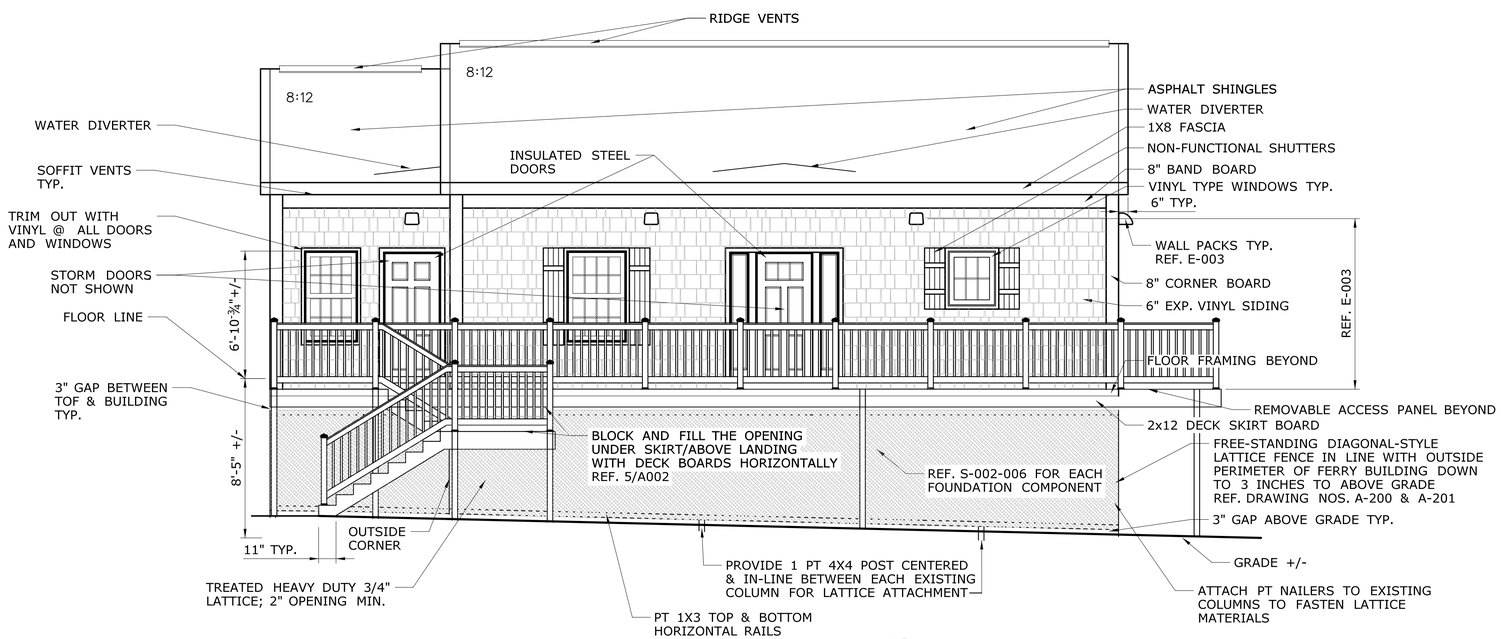

FRONT ELEVATION

SCALE: 1/4" = 1'-0"

F / A-200

NOTE:

1. REFERENCE S-006-007 FOR ALL FRAMING INFORMATION
2. STORM DOORS NOT SHOWN ON REFERENCE ELEVATIONS

REV.	DATE	REVISION DESCRIPTION	SHEET NO.
-	-	-	-
-	-	-	-
-	-	-	-
-	-	-	-
-	-	-	-
-	-	-	-

THE INFORMATION, INCLUDING ESTIMATED QUANTITIES OF WORK, SHOWN ON THESE SHEETS IS BASED ON LIMITED INVESTIGATIONS BY THE STATE AND IS IN NO WAY WARRANTED TO INDICATE THE CONDITIONS OF ACTUAL QUANTITIES OF WORK WHICH WILL BE REQUIRED.

Plotted Date: 02/13

DESIGNER/DRAFTER: MDS

CHECKED BY: MJS

SCALE AS NOTED

STATE OF CONNECTICUT
DEPARTMENT OF TRANSPORTATION

Filename: FD-MSH_ARC_0118_0163_A200.dgn

SIGNATURE/BLOCK: OFFICE OF ENGINEERING

APPROVED BY: DATE:

PROJECT TITLE: ROCKY HILL-GLASTONBURY FERRY OFFICE BUILDING

TOWN: ROCKY HILL

DRAWING TITLE: EXTERIOR ELEVATIONS

PROJECT NO. 118-0163

DRAWING NO. A-200

SHEET NO. 05.06

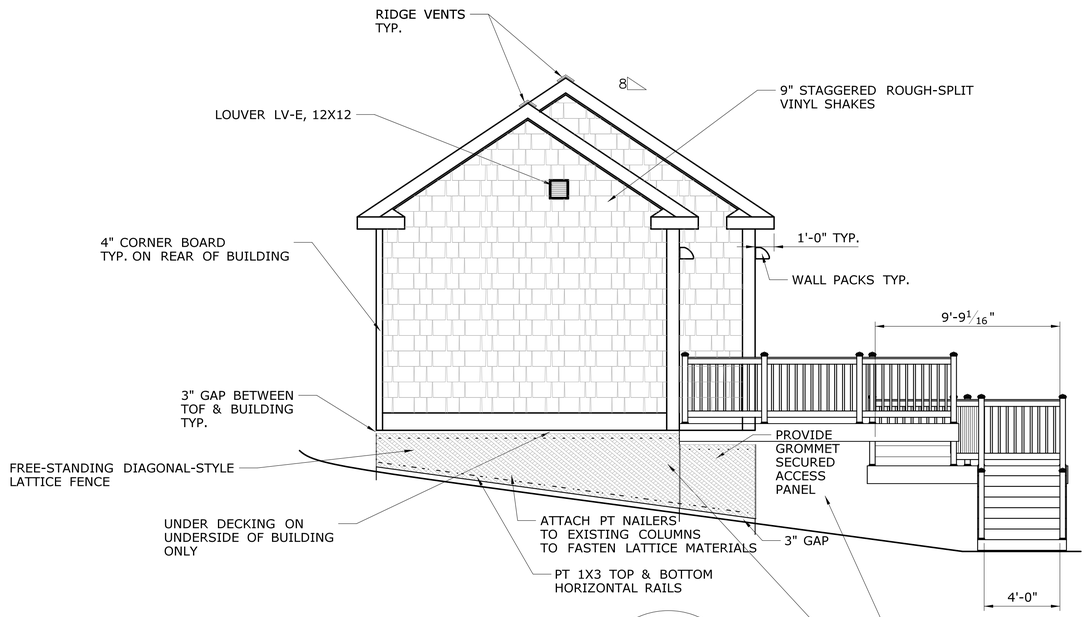

LEFT SIDE ELEVATION

SCALE: 1/4" = 1'-0"

LS / A-201

NOTE:

1. REFERENCE S-006-007 FOR ALL FRAMING INFORMATION

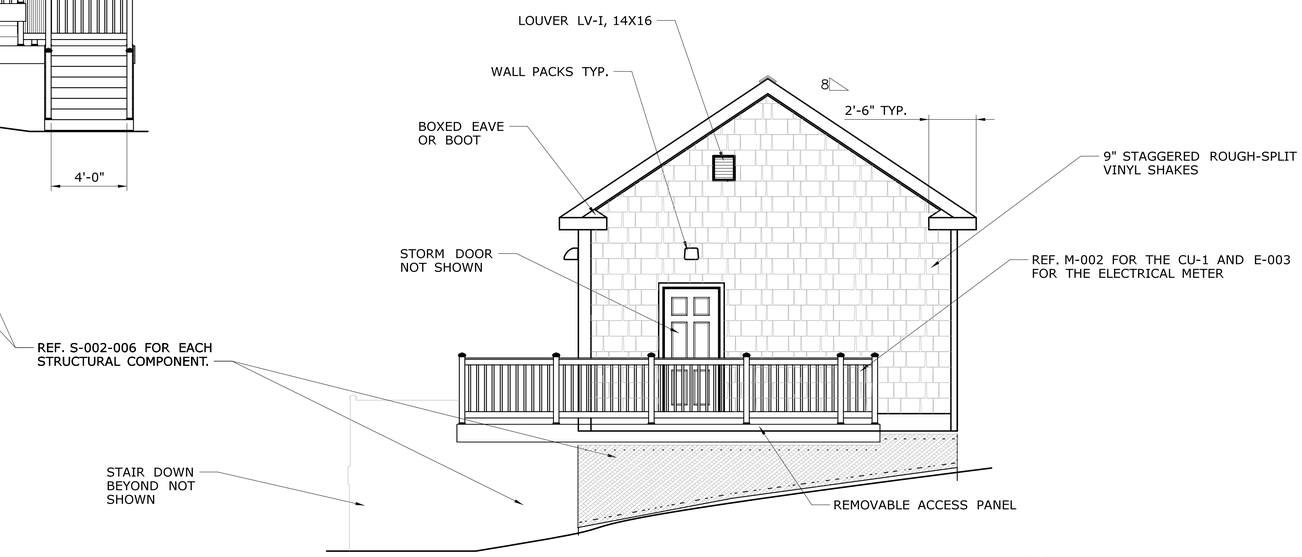

RIGHT SIDE ELEVATION

SCALE: 1/4" = 1'-0"

RS / A-201

REV.	DATE	REVISION DESCRIPTION	SHEET NO.
-	-	-	-
-	-	-	-
-	-	-	-
-	-	-	-
-	-	-	-
-	-	-	-

THE INFORMATION, INCLUDING ESTIMATED QUANTITIES OF WORK, SHOWN ON THESE SHEETS IS BASED ON LIMITED INVESTIGATIONS BY THE STATE AND IS IN NO WAY WARRANTED TO INDICATE THE CONDITIONS OF ACTUAL QUANTITIES OF WORK WHICH WILL BE REQUIRED.

Plotted Date: 02/13

DESIGNER/DRAFTER: MDS

CHECKED BY: MJS

SCALE AS NOTED

STATE OF CONNECTICUT
DEPARTMENT OF TRANSPORTATION

Filename: FD_MSH_ARC_0118-0163_A201.dgn

SIGNATURE/BLOCK: OFFICE OF ENGINEERING

APPROVED BY: DATE:

PROJECT TITLE: ROCKY HILL-GLASTONBURY FERRY OFFICE BUILDING

TOWN: ROCKY HILL

DRAWING TITLE: EXTERIOR ELEVATIONS

PROJECT NO. 118-0163

DRAWING NO. A-201

SHEET NO. 05.07

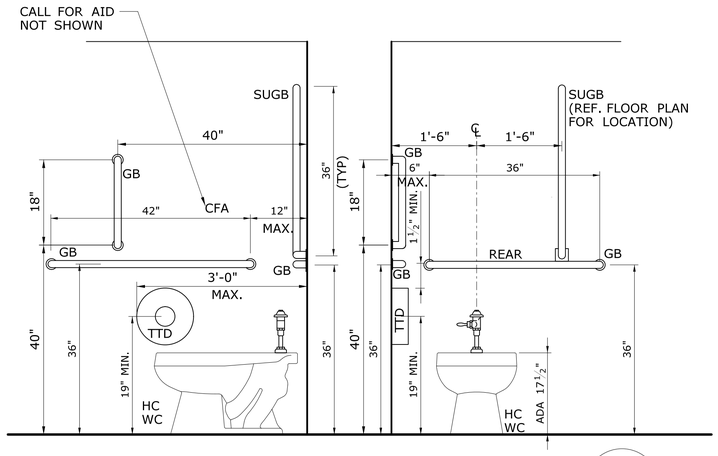

ADA TOILET & URINAL ELEVATIONS STANDARDS

SCALE: ¾" = 1'-0"

1 / A-300

TOILET ROOM ACCESSORY KEY

TTD - DOUBLE TOILET TISSUE DISPENSER

GB - GRAB BAR

HC - HANDICAP

LAV - LAVORATORY

M - MIRROR

SD - SOAP DISPENSER

STD - STANDARD

SUGB - SWING UP GRAB BAR

TD - PAPER TOWEL DISPENSER

WC - WATER CLOSET

CFA - CALL FOR AID

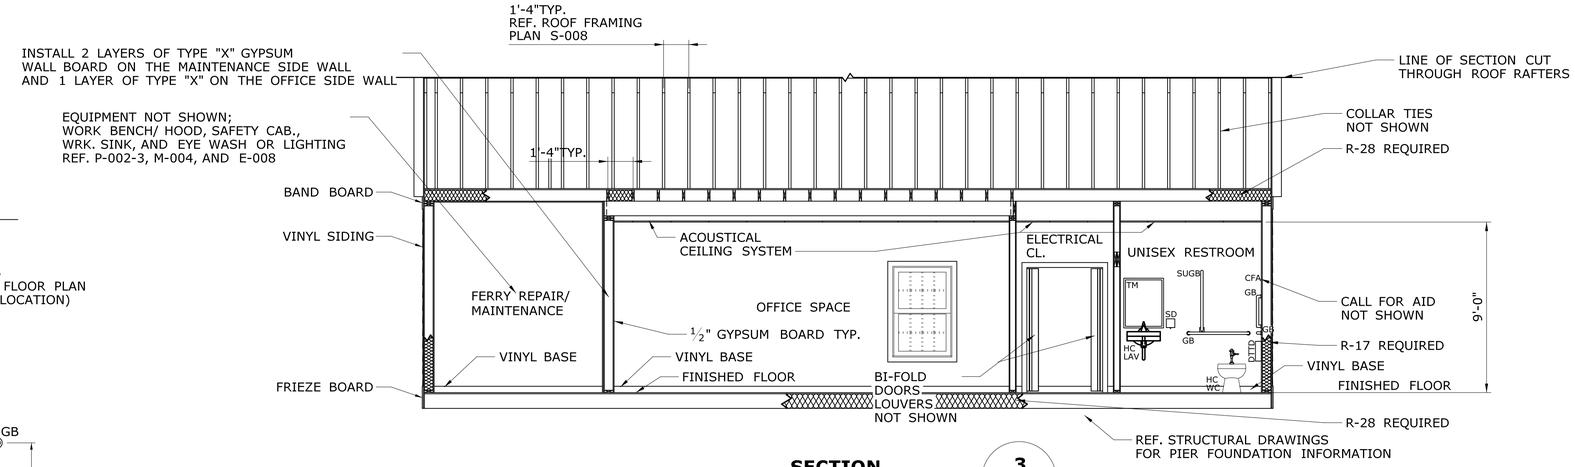

SECTION

SCALE: ¼" = 1'-0"

3 / A-300

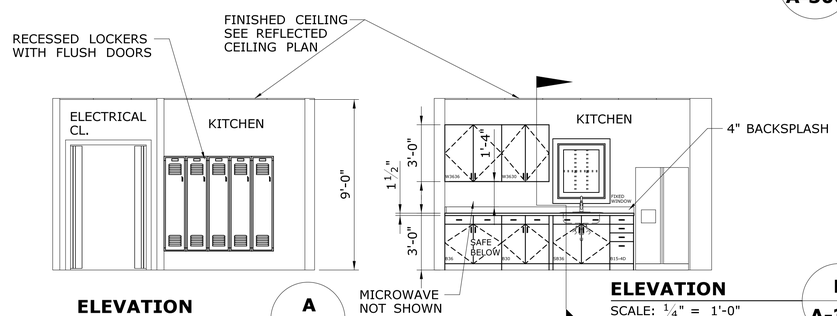

ELEVATION

SCALE: ¼" = 1'-0"

A / A-300

ELEVATION

SCALE: ¼" = 1'-0"

B / A-300

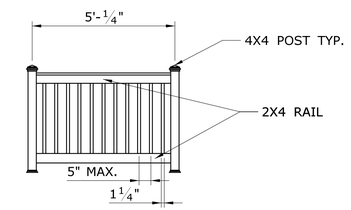

RAILING ELEVATION

SCALE: ⅜" = 1'-0"

4 / A-300

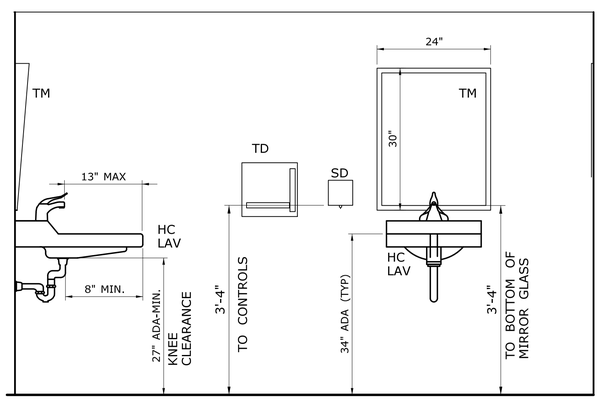

ADA LAVATORIES-FRONT & SIDE ELEVATION STANDARDS

SCALE: ¾" = 1'-0"

2 / A-300

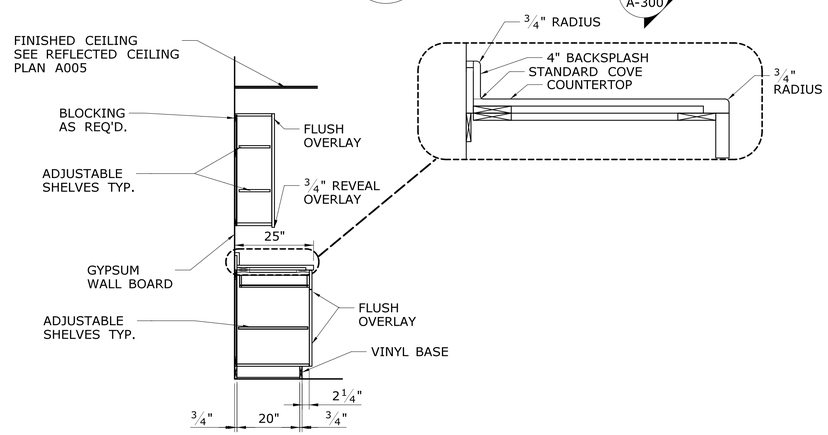

KITCHEN CABINETRY, ELEVATION & SECTIONS

SCALE: ½" = 1'-0"

C / A-300

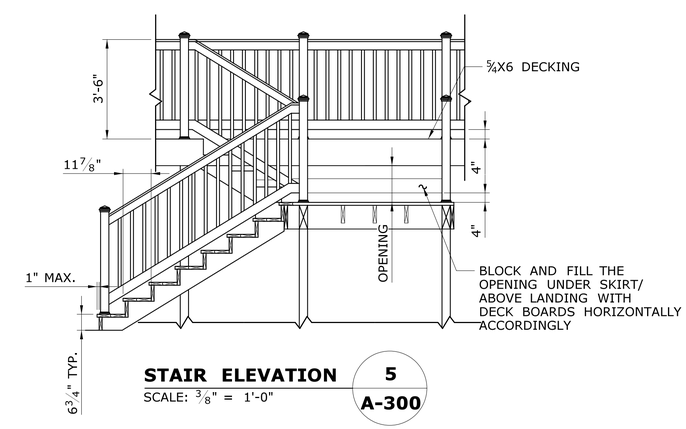

STAIR ELEVATION

SCALE: ⅜" = 1'-0"

5 / A-300

REV.	DATE	REVISION DESCRIPTION	SHEET NO.
-	-	-	-
-	-	-	-
-	-	-	-
-	-	-	-
-	-	-	-
-	-	-	-

THE INFORMATION, INCLUDING ESTIMATED QUANTITIES OF WORK, SHOWN ON THESE SHEETS IS BASED ON LIMITED INVESTIGATIONS BY THE STATE AND IS IN NO WAY WARRANTED TO INDICATE THE CONDITIONS OF ACTUAL QUANTITIES OF WORK WHICH WILL BE REQUIRED.

Plotted Date: 01/13

DESIGNER/DRAFTER: MDS

CHECKED BY: MJS

SCALE AS NOTED

STATE OF CONNECTICUT
DEPARTMENT OF TRANSPORTATION

Filename: FD_MSH_ARC_0118_0163_A300.dgn

SIGNATURE/ BLOCK: OFFICE OF ENGINEERING

APPROVED BY: DATE:

PROJECT TITLE: ROCKY HILL-GLASTONBURY FERRY OFFICE BUILDING

TOWN: ROCKY HILL

DRAWING TITLE: SECTIONS/ DETAILS/ INTERIOR ELEVATIONS

PROJECT NO. 118-0163

DRAWING NO. A-300

SHEET NO. 05.08