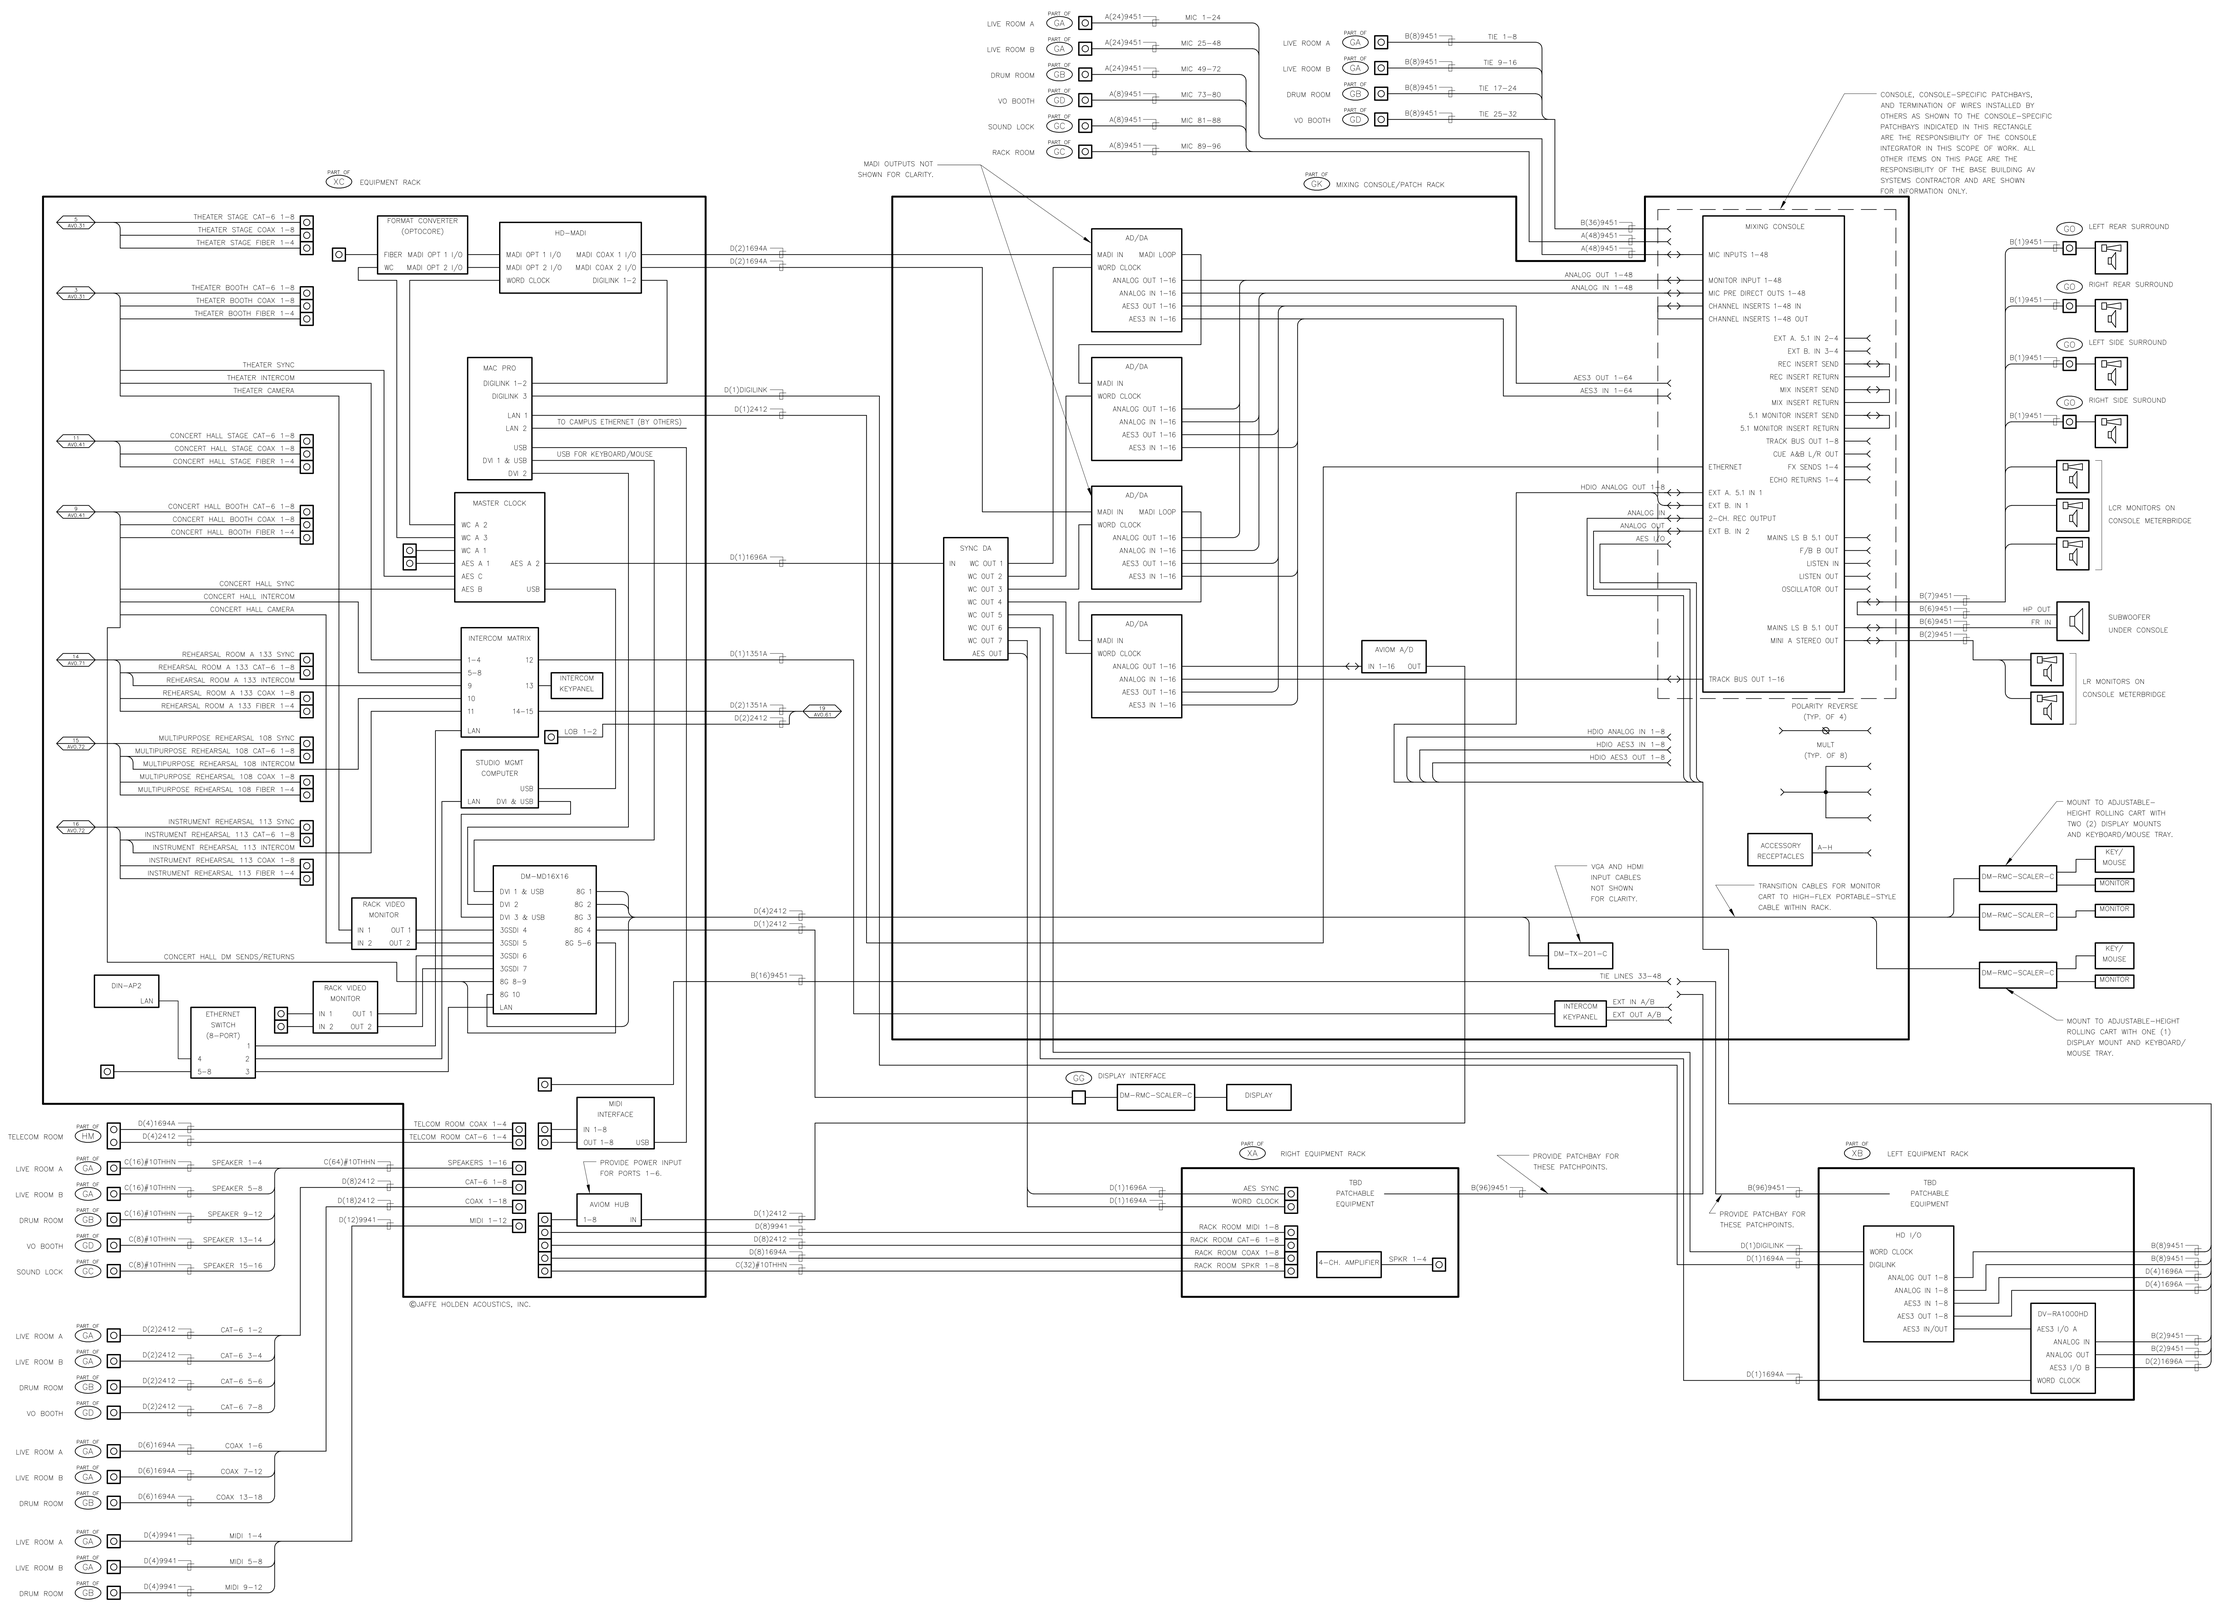

STATE OF CONNECTICUT
DEPARTMENT OF CONSTRUCTION SERVICES

WESTERN CONNECTICUT STATE UNIVERSITY
VISUAL & PERFORMING ARTS CENTER
DANBURY, CONNECTICUT
BHRD-226

PREPARED BY
JaffeHolden
114 Washington St. Norwalk, CT 06854

AE PROJECT NO.	DRAWN BY	REVISION NO.
08022	JH	NA
SCALE NA	DRAWN BHB	DATE 9.24.2013

SHEET TITLE
RECORDING STUDIO SIGNAL FLOW

DRAWING NO.
AV-1