#06- LANDSCAPE

INDEX OF DRAWINGS

LANDSCAPE DRAWINGS	
DRAWING NUMBER	SHEET TITLE
L-400	LANDSCAPE DRAWING INDEX
L-401	OVERALL LANDSCAPE PLAN
L-402	LANDSCAPE PLAN
L-403	LANDSCAPE PLAN
L-404	LANDSCAPE PLAN
L-405	LANDSCAPE PLAN
L-406	MASTER PLANT LIST

DESIGNED BY:

WENDEL ENGINEERING
140 JOHN JAMES AUDUBON
PKWY., SUITE 201
AMHERST, NEW YORK 14228

STATE OF CONNECTICUT
DEAN W. GOWEN
NO. 1303
LICENSED
LANDSCAPE ARCHITECT

Dean Gowen
2014.06.03
17:14:43-04'00'

REV.	DATE	DESCRIPTION	SHEET NO.
		REVISIONS	

FILENAME:

THE INFORMATION, INCLUDING ESTIMATED QUANTITIES OF WORK, SHOWN ON THESE SHEETS IS BASED ON LIMITED INVESTIGATIONS BY THE STATE AND IS IN NO WAY WARRANTED TO INDICATE THE CONDITIONS OF ACTUAL QUANTITIES OF WORK WHICH WILL BE REQUIRED.

DESIGNER/DRAFTER: CML

CHECKED BY: DLK

SCALE: AS NOTED

STATE OF CONNECTICUT
DEPARTMENT OF TRANSPORTATION

ARCHITECT: WENDEL

ENGINEERS: ReSTL DESIGNERS, CLOUGH HARBOUR ASSOC., AI ENGINEERS, WENDEL

APPROVED BY: DCD

DATE: 6/11/14

DESIGNED BY:

WENDEL
140 JOHN JAMES
AUDUBON PKWY.,
SUITE 201
AMHERST, NEW YORK
14228

STATE OF CONNECTICUT
DEAN W. GOWEN
NO. 1303
LICENSED
LANDSCAPE ARCHITECT

PROJECT TITLE:

WATERBURY BUS MAINTENANCE FACILITY REPLACEMENT

ADDRESS:

FROST BRIDGE ROAD
WATERTOWN, CONNECTICUT 06787

DRAWING TITLE:

LANDSCAPE DRAWING INDEX

PROJECT NO. **0431-0006**

DRAWING NO. **L-400**

SHEET NO. 06.001

Connecticut Department of Transportation
QA/QC Format Check

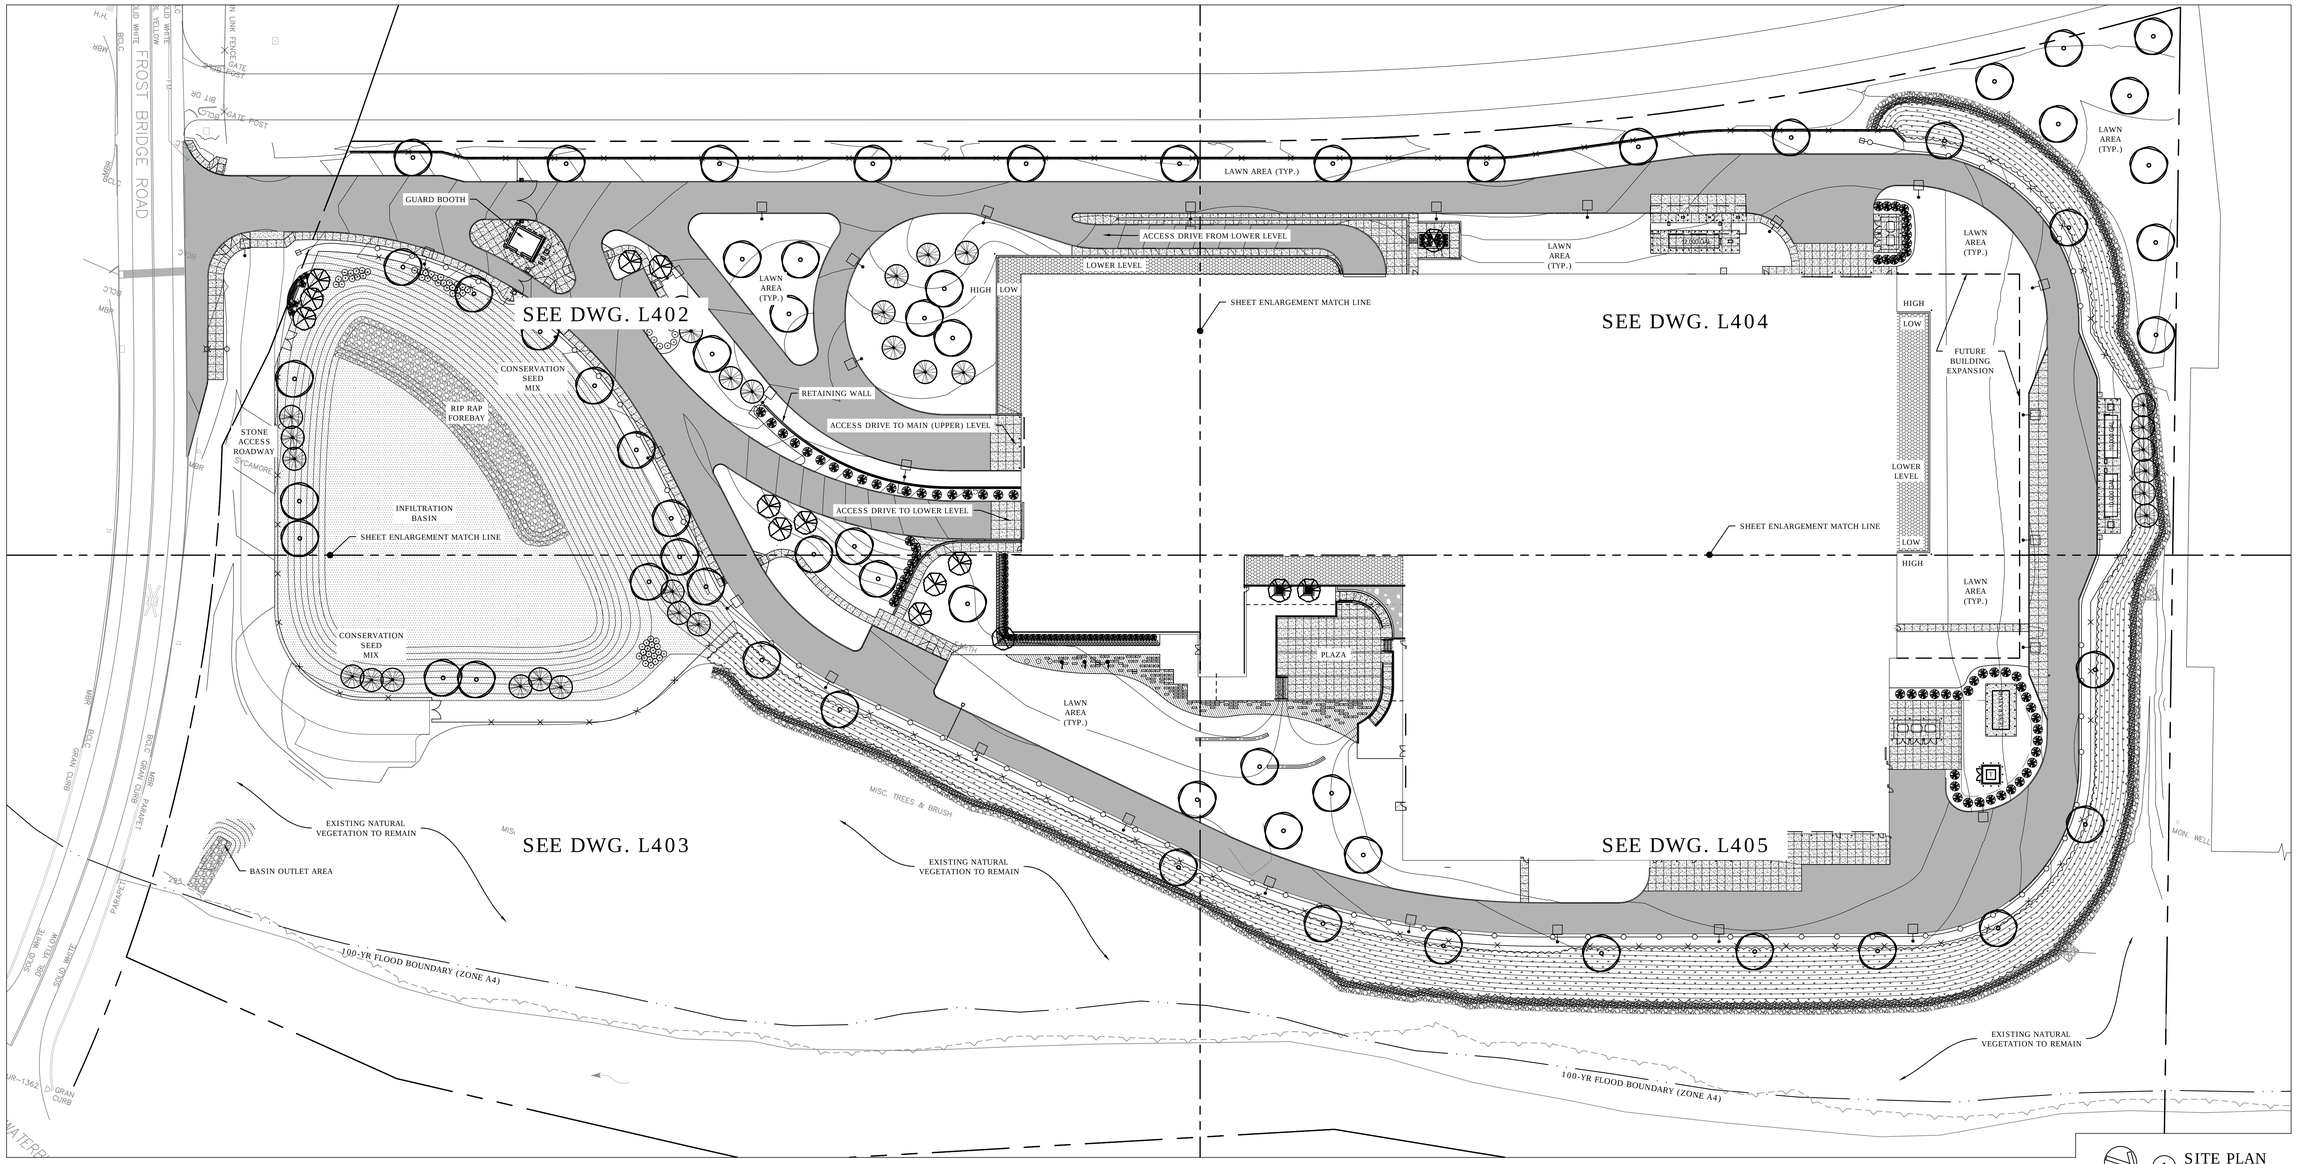

1 SITE PLAN
SCALE: 1" = 40'

0 20 40 80

x SITE PLANTING NOTES

1. PLACE 4" DEPTH TOPSOIL, SEED AND MULCH.
2. FINISHED GRADE OF SOIL AND MULCH TO BE BELOW LEVEL OF BUILDING WEEPS.
3. CONSERVATION SEED MIX SHALL BE USED ON ALL STEEP SLOPES AND INFILTRATION BASIN AREA. GENERAL LAWN SEED MIX SHALL BE USED ON ALL OTHER DISTURBED AREAS NOT NOTED TO BE HARDSCAPED.

PLANTING PLAN KEY

- LARGE SHADE TREE (TYP.)
- ORNAMENTAL TREE (TYP.)
- EVERGREEN TREE (TYP.)
- SHRUB - EVERGREEN (TYP.)
  SHRUB - DECIDUOUS (TYP.)
- CONSERVATION SEED MIXTURE (ALL OTHER AREAS SHALL RECEIVE LAWN GRASS SEED MIX)

REV.	DATE	DESCRIPTION	SHEET NO.
		REVISIONS	

FILENAME:

THE INFORMATION, INCLUDING ESTIMATED QUANTITIES OF WORK, SHOWN ON THESE SHEETS IS BASED ON LIMITED INVESTIGATIONS BY THE STATE AND IS IN NO WAY WARRANTED TO INDICATE THE CONDITIONS OF ACTUAL QUANTITIES OF WORK WHICH WILL BE REQUIRED.

DESIGNER/DRAFTER: CML
CHECKED BY: DLK
SCALE: AS NOTED

STATE OF CONNECTICUT
DEPARTMENT OF TRANSPORTATION

ARCHITECT: WENDEL
APPROVED BY: DCD
ENGINEERS: ReSTL DESIGNERS, CLOUGH HARBOUR ASSOC., AI ENGINEERS, WENDEL
DATE: 6/11/14

DESIGNED BY:
WENDEL
140 JOHN JAMES AUDUBON PKWY.,
SUITE 201
AMHERST, NEW YORK
14228

STATE OF CONNECTICUT
DEAN W. GOVOST
NO. 1303
LICENSED
LANDSCAPE ARCHITECT

PROJECT TITLE:
WATERBURY BUS MAINTENANCE FACILITY REPLACEMENT

ADDRESS:
FROST BRIDGE ROAD
WATERTOWN, CONNECTICUT 06787

DRAWING TITLE:
OVERALL LANDSCAPE PLAN

PROJECT NO. **0431-0006**
DRAWING NO. **L-401**
SHEET NO. 06.002

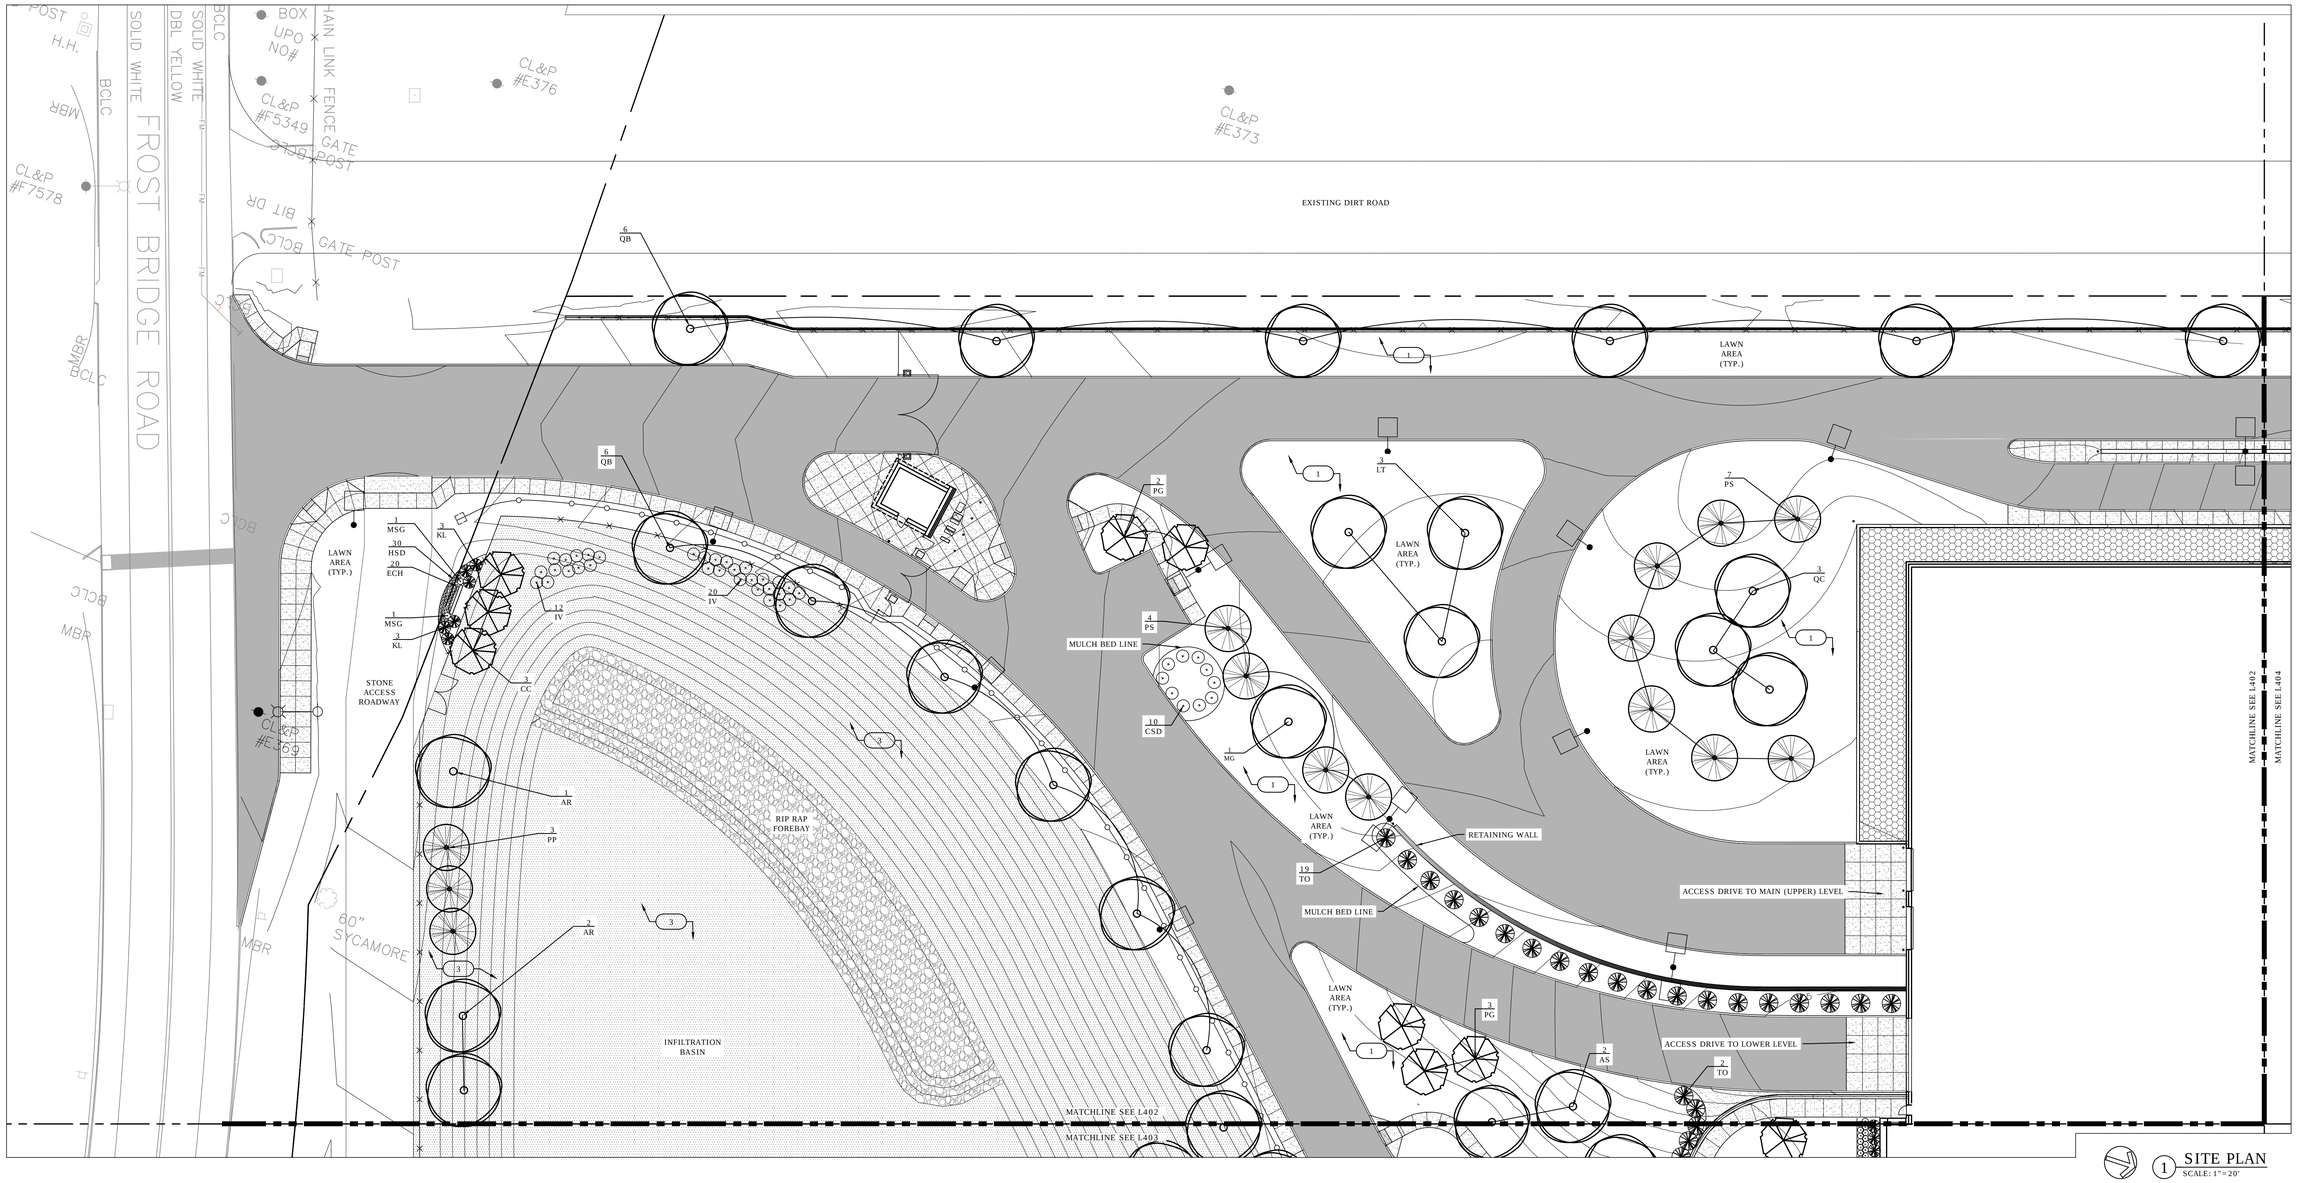

1 SITE PLAN
SCALE: 1"=20'

0 10 20 40

x SITE PLANTING NOTES

1. PLACE 4" DEPTH TOPSOIL, SEED AND MULCH.
2. FINISHED GRADE OF SOIL AND MULCH TO BE BELOW LEVEL OF BUILDING WEEPS.
3. CONSERVATION SEED MIX SHALL BE USED ON ALL STEEP SLOPES AND INFILTRATION BASIN AREA. GENERAL LAWN SEED MIX SHALL BE USED ON ALL OTHER DISTURBED AREAS NOT NOTED TO BE HARDSCAPED.

PLANTING PLAN KEY

- LARGE SHADE TREE (TYP.)
- ORNAMENTAL TREE (TYP.)
- EVERGREEN TREE (TYP.)
- SHRUB - EVERGREEN (TYP.)
  SHRUB - DECIDUOUS (TYP.)
- CONSERVATION SEED MIXTURE (ALL OTHER AREAS SHALL RECEIVE LAWN GRASS SEED MIX)

TREE SCHEDULE (SEE HW-949_01 FOR PLANTING DETAILS)

QTY	KEY	ITEM NUMBER	BOTANICAL NAME	COMMON NAME	SIZE	ROOT	COMMENT
TREES							
3	AR	0949837	Acer rubrum	OCTOBER GLORY MAPLE	2-1/2" - 3" CAL.	B.B.	
2	AS	0949847	Acer saccharum	SUGAR MAPLE	2-1/2" - 3" CAL.	B.B.	
3	CC	0949038	Cercis canadensis	EASTERN REDBUD	1.5" CAL.	B.B.	
3	LT	0949957	Liriodendron tulipifera	TULIP TREE	1-3/4" - 2" CAL.	B.B.	
1	MG	0949342	Metasequoia glyptostroboides	DAWN REDWOOD	6-7' HT.	B.B.	
5	PG	0949823	Picea glauca	WHITE SPRUCE	6-8' HT.	B.B.	
3	PP	0949823	Picea pungens	COLORADO BLUE SPRUCE	6-8' HT.	B.B.	
11	PS	0949630	Pinus strobus	WHITE PINE	6-8' HT.	B.B.	
12	QB	0949090	Quercus bicolor	SWAMP WHITE OAK	2-1/2" - 3" CAL.	B.B.	
3	QC	0949975	Quercus coccinea	SCARLET OAK	2-1/2" - 3" CAL.	B.B.	
21	TO	0949679	Thuja occidentalis	PYRAMIDAL ARBORVITAE	6-8' HT.	B.B.	
67	TOTAL TREES						

SHRUB AND PERENNIAL SCHEDULE (SEE HW-949_02 FOR PLANTING DETAILS)

QTY	KEY	ITEM NUMBER	BOTANICAL NAME	COMMON NAME	SIZE	ROOT	COMMENT
SHRUBS							
6	KL	949278	Kalmia latifolia	DWARF MOUNTAIN LAUREL	15"-18"	B.B.	Per Plan
10	CSD	0949023	Cornus sericea	RED OSIER DOGWOOD	24-36"	B.B.	
32	IV	0949227	Ilex verticillata	COMMON WINTERBERRY	24-36"	B.B.	Alternate male & female plants
48	TOTAL SHRUBS						
PERENNIALS							
20	ECH	0949157	Echinacea purpurea	PURPLE CONE FLOWER	1 gal	CONT.	
30	HSD	0949068	Hemerocallis 'Stella D'Oro'	STELLA D'ORO DAYLILY	1 gal	CONT.	
2	MSG	0949073	Miscanthus sinensis 'Gracillimus'	ORNAMENTAL GRASS	1 gal	CONT.	
52	TOTAL PERENNIALS						

REV.	DATE	DESCRIPTION	SHEET NO.
		REVISIONS	

FILENAME:

THE INFORMATION, INCLUDING ESTIMATED QUANTITIES OF WORK, SHOWN ON THESE SHEETS IS BASED ON LIMITED INVESTIGATIONS BY THE STATE AND IS IN NO WAY WARRANTED TO INDICATE THE CONDITIONS OF ACTUAL QUANTITIES OF WORK WHICH WILL BE REQUIRED.

DESIGNER/DRAFTER: CML

CHECKED BY: DLK

SCALE: AS NOTED

STATE OF CONNECTICUT
DEPARTMENT OF TRANSPORTATION

ARCHITECT: WENDEL

APPROVED BY: DCD

ENGINEERS: ReSTL DESIGNERS, CLOUGH HARBOUR ASSOC., AI ENGINEERS, WENDEL

DATE: 6/11/14

DESIGNED BY:
WENDEL
140 JOHN JAMES AUDUBON PKWY.,
SUITE 201
AMHERST, NEW YORK 14228

STATE OF CONNECTICUT
DEAN W. GOUGHT
NO. 1303
LICENSED
LANDSCAPE ARCHITECT

PROJECT TITLE:
WATERBURY BUS MAINTENANCE FACILITY REPLACEMENT

ADDRESS: FROST BRIDGE ROAD
WATERTOWN, CONNECTICUT 06787

DRAWING TITLE:
LANDSCAPE PLAN

PROJECT NO. 0431-0006

DRAWING NO. L-402

SHEET NO. 06.003

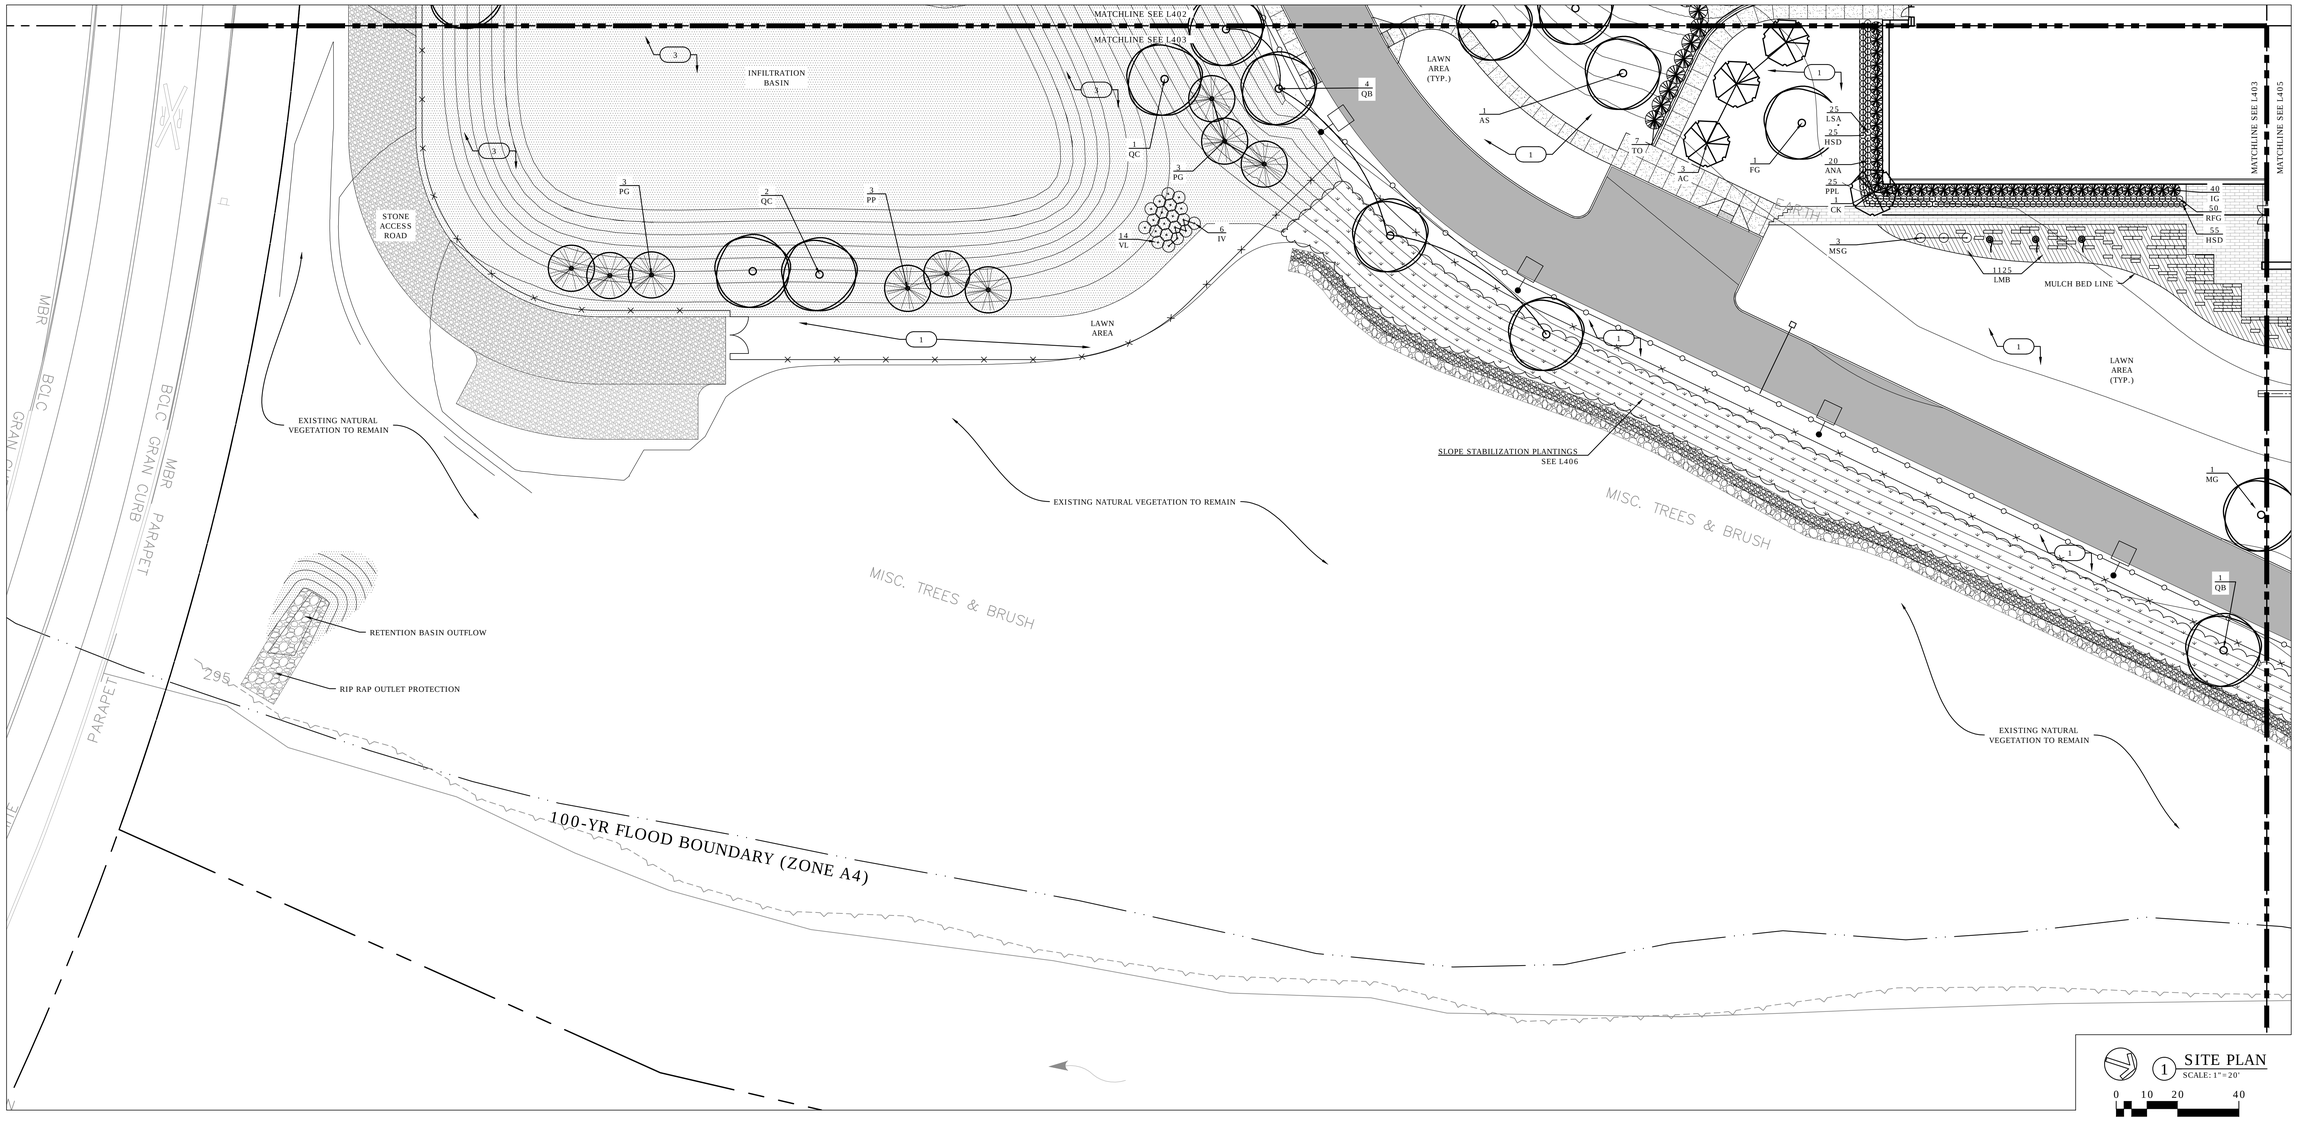

1 SITE PLAN
SCALE: 1" = 20'
0 10 20 40

TREE SCHEDULE (SEE HW-949_01 FOR PLANTING DETAILS)

QTY	KEY	ITEM NUMBER	BOTANICAL NAME	COMMON NAME	SIZE	ROOT	COMMENT
TREES							
3	AC	0949711	Amelanchier canadensis	SHADBLOW SERVICEBERRY	6-8' HT.	B.B.	
1	AS	0949847	Acer saccharum	SUGAR MAPLE	2-1/2" - 3" CAL.	B.B.	
1	CK	0949726	Cornus kousa	KOUSA DOGWOOD	2-1/2" - 3" CAL.	B.B.	
1	FG	0949403	Fagus grandifolia	AMERICAN BEECH	2" - 2-1/2" CAL.	B.B.	
1	MG	0949342	Metasequoia glyptostroboides	DAWN REDWOOD	6-7' HT.	B.B.	
6	PG	0949823	Picea glauca	WHITE SPRUCE	6-8' HT.	B.B.	
3	PP	0949823	Picea pungens	COLORADO BLUE SPRUCE	6-8' HT.	B.B.	
5	QB	0949090	Quercus bicolor	SWAMP WHITE OAK	2-1/2" - 3" CAL.	B.B.	
3	QC	0949975	Quercus coccinea	SCARLET OAK	2-1/2" - 3" CAL.	B.B.	
7	TO	0949679	Thuja occidentalis	PYRAMIDAL ARBORVITAE	6-8' HT.	B.B.	
31	TOTAL TREES						

SHRUB AND PERENNIAL SCHEDULE (SEE HW-949_02 FOR PLANTING DETAILS)

QTY	KEY	ITEM NUMBER	BOTANICAL NAME	COMMON NAME	SIZE	ROOT	COMMENT
SHRUBS							
40	IG	949897	Ilex glabra	INKBERRY	24-36"	B.B.	
6	IV	0949227	Ilex verticillata	COMMON WINTERBERRY	24-36"	B.B.	Alternate male & female plants
14	VL	0949936	Viburnum lentago	NANNYBERRY VIBURNUM	24-36"	B.B.	
60	TOTAL SHRUBS						
PERENNIALS							
20	ANA	0949214	Aster novae 'Angliae'	NEW ENGLAND ASTER	1 gal	CONT.	
80	HSD	0949068	Hemerocallis 'Stella D'Oro'	STELLA D'ORO DAYLILY	1 gal	CONT.	
1125	LMB	0949826	Liriope muscari 'Big Blue'	BIG BLUE LIRIOPE	2 qt.	CONT.	
25	LSA	0949073	Leucanthemum x superbum 'Alaska'	SHASTA DAISY	1 gal	CONT.	
3	MSG	0949073	Miscanthus sinensis 'Gracillimus'	ORNAMENTAL GRASS	1 gal	CONT.	
25	PPL	0949073	Phlox paniculata 'Mary Louise'	MARY LOUISE SUMMER PHLOX	1 gal	CONT.	
50	RFG	0949559	Rudbeckia fulgida 'Goldsturm'	GOLDSTURM BLACK EYED SUSAN	1 gal	CONT.	
1,328	TOTAL PERENNIALS						

(x) SITE PLANTING NOTES

1. PLACE 4" DEPTH TOPSOIL, SEED AND MULCH.
2. FINISHED GRADE OF SOIL AND MULCH TO BE BELOW LEVEL OF BUILDING WEEPS.
3. CONSERVATION SEED MIX SHALL BE USED ON ALL STEEP SLOPES AND INFILTRATION BASIN AREA. GENERAL LAWN SEED MIX SHALL BE USED ON ALL OTHER DISTURBED AREAS NOT NOTED TO BE HARDSCAPED.

PLANTING PLAN KEY

LARGE SHADE TREE (TYP.)

ORNAMENTAL TREE (TYP.)

EVERGREEN TREE (TYP.)

SHRUB - EVERGREEN (TYP.)
SHRUB - DECIDUOUS (TYP.)

CONSERVATION SEED MIXTURE
(ALL OTHER AREAS SHALL RECEIVE
LAWN GRASS SEED MIX)

REV.	DATE	DESCRIPTION	SHEET NO.
		REVISIONS	

FILENAME:

THE INFORMATION, INCLUDING ESTIMATED QUANTITIES OF WORK, SHOWN ON THESE SHEETS IS BASED ON LIMITED INVESTIGATIONS BY THE STATE AND IS IN NO WAY WARRANTED TO INDICATE THE CONDITIONS OF ACTUAL QUANTITIES OF WORK WHICH WILL BE REQUIRED.

DESIGNER/DRAFTER: CML

CHECKED BY: DLK

SCALE: AS NOTED

STATE OF CONNECTICUT
DEPARTMENT OF TRANSPORTATION

ARCHITECT: WENDEL

ENGINEERS: R&STL DESIGNERS, CLOUGH HARBOUR ASSOC., AI ENGINEERS, WENDEL

APPROVED BY: DCD

DATE: 6/11/14

DESIGNED BY:
WENDEL
140 JOHN JAMES
AUDUBON PKWY.,
SUITE 201
AMHERST, NEW YORK
14228

STATE OF CONNECTICUT
DEAN W. GOWDY
NO. 1303
LICENSED
LANDSCAPE ARCHITECT

PROJECT TITLE:
WATERBURY BUS MAINTENANCE FACILITY REPLACEMENT

ADDRESS:
FROST BRIDGE ROAD
WATERTOWN, CONNECTICUT 06787

DRAWING TITLE:
LANDSCAPE PLAN

PROJECT NO. **0431-0006**

DRAWING NO. **L-403**

SHEET NO. 06.004

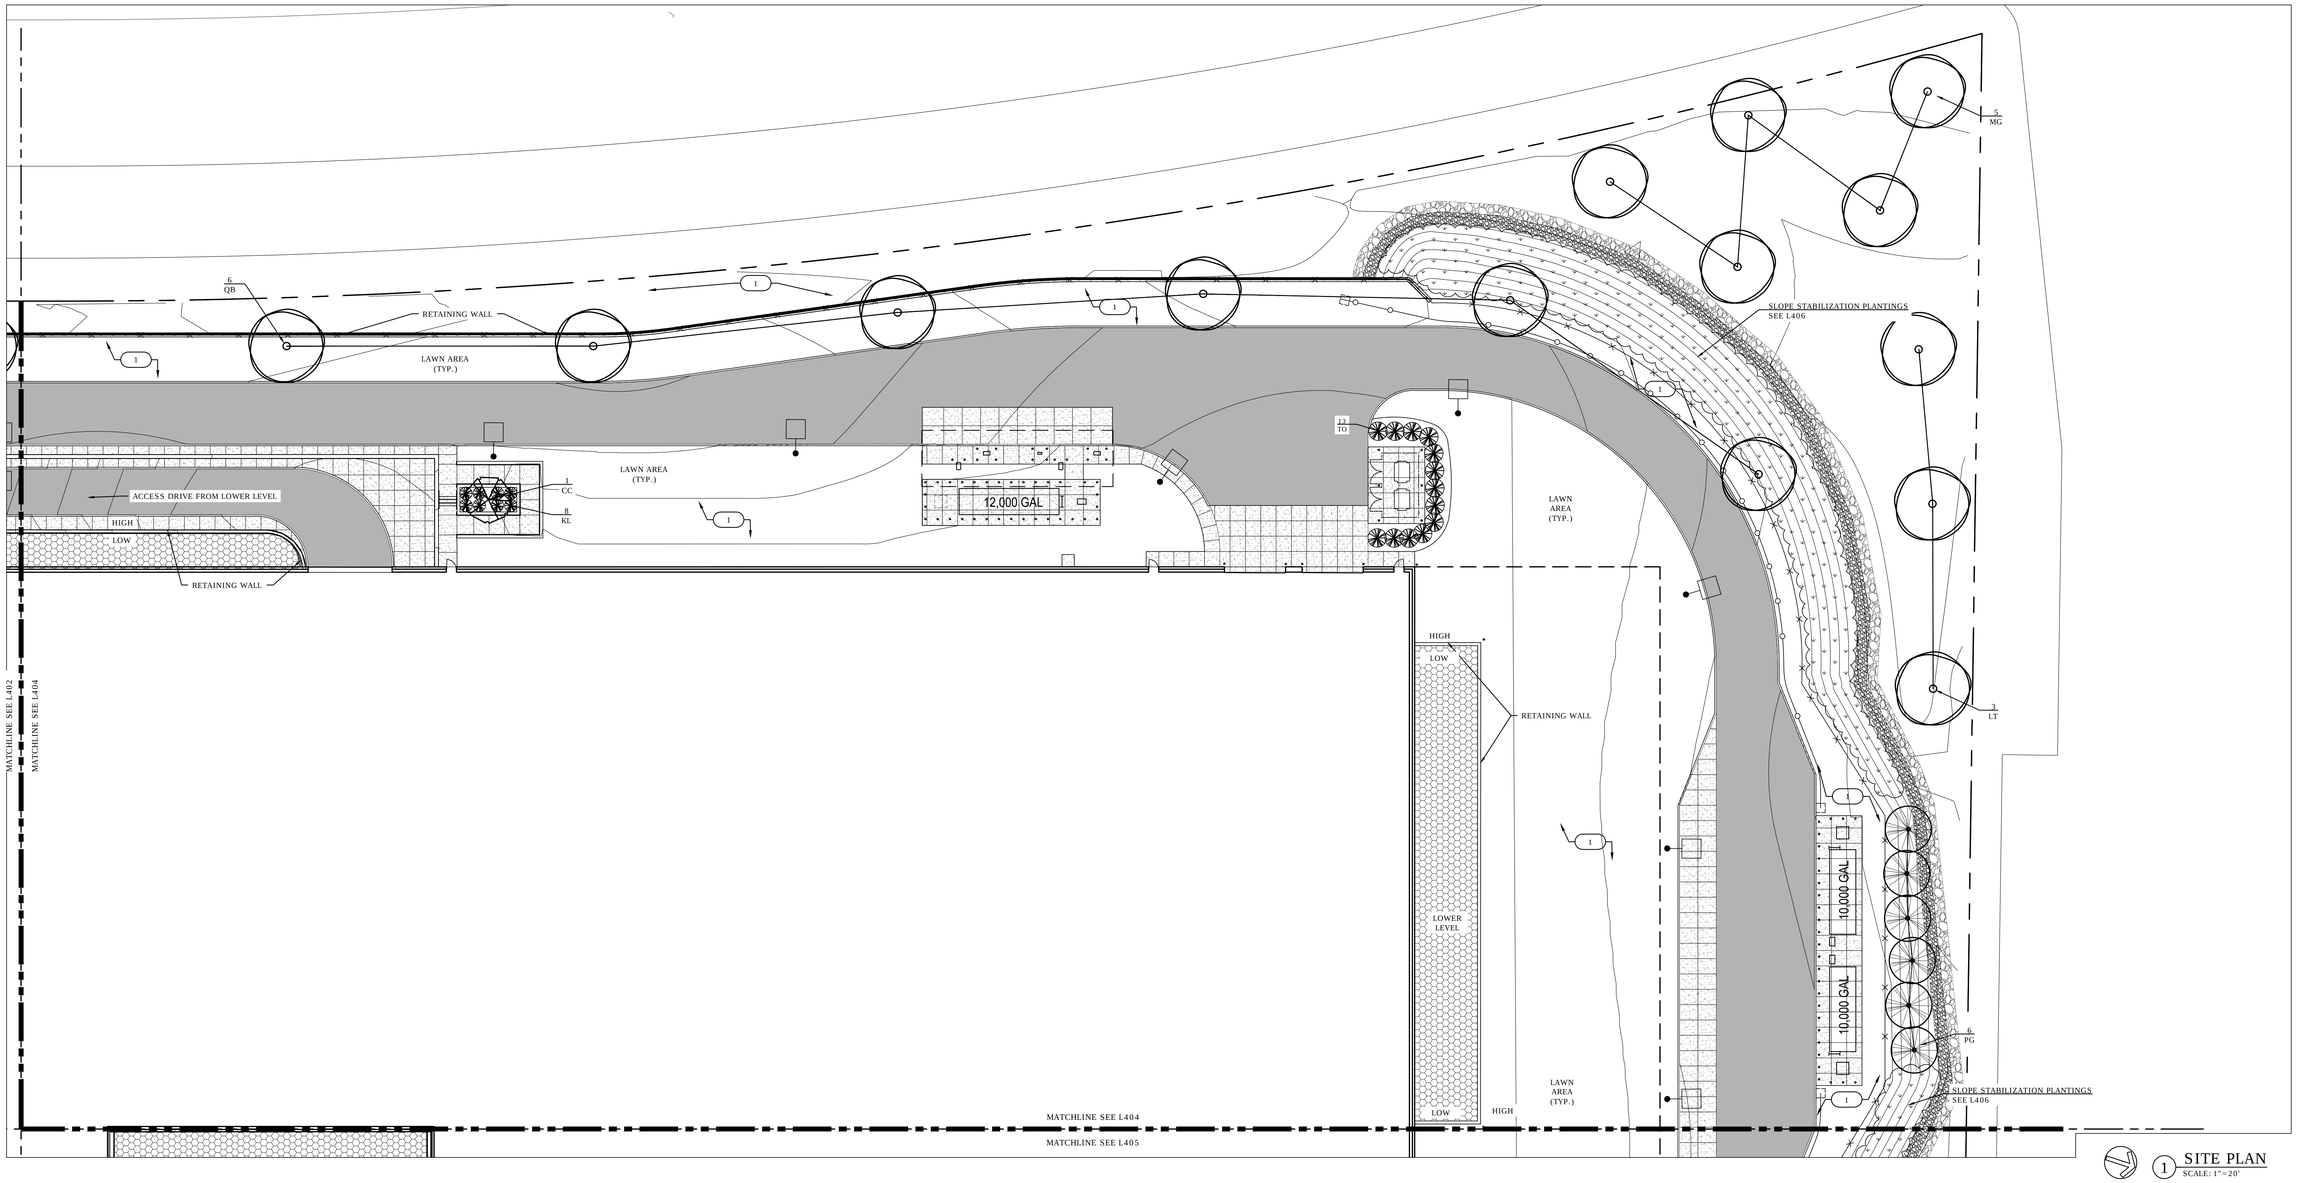

1 SITE PLAN
SCALE: 1"=20'

0 10 20 40

x SITE PLANTING NOTES

1. PLACE 4" DEPTH TOPSOIL, SEED AND MULCH.
2. FINISHED GRADE OF SOIL AND MULCH TO BE BELOW LEVEL OF BUILDING WEEPS.
3. CONSERVATION SEED MIX SHALL BE USED ON ALL STEEP SLOPES AND INFILTRATION BASIN AREA. GENERAL LAWN SEED MIX SHALL BE USED ON ALL OTHER DISTURBED AREAS NOT NOTED TO BE HARDSCAPED.

PLANTING PLAN KEY

LARGE SHADE TREE (TYP.)

ORNAMENTAL TREE (TYP.)

EVERGREEN TREE (TYP.)

SHRUB - EVERGREEN (TYP.)
SHRUB - DECIDUOUS (TYP.)

TREE SCHEDULE (SEE HW-949_01 FOR PLANTING DETAILS)

QTY	KEY	ITEM NUMBER	BOTANICAL NAME	COMMON NAME	SIZE	ROOT	COMMENT
TREES							
1	CC	0949038	Cercis canadensis	EASTERN REDBUD	1.5" CAL.	B.B.	
3	LT	0949957	Liriodendron tulipifera	TULIP TREE	1-3/4" - 2" CAL.	B.B.	
5	MG	0949342	Metasequoia glyptostroboides	DAWN REDWOOD	6-7' HT.	B.B.	
6	PG	0949823	Picea glauca	WHITE SPRUCE	6-8' HT.	B.B.	
6	QB	0949090	Quercus bicolor	SWAMP WHITE OAK	2-1/2" - 3" CAL.	B.B.	
13	TO	0949679	Thuja occidentalis	PYRAMIDAL ARBORVITAE	6-8' HT.	B.B.	
34	TOTAL TREES						

SHRUB AND PERENNIAL SCHEDULE (SEE HW-949_02 FOR PLANTING DETAILS)

QTY	KEY	ITEM NUMBER	BOTANICAL NAME	COMMON NAME	SIZE	ROOT	COMMENT
SHRUBS							
8	KL	949278	Kalmia latifolia	DWARF MOUNTAIN LAUREL	15"-18"	B.B.	Per Plan
8	TOTAL SHRUBS						

REV.	DATE	DESCRIPTION	SHEET NO.

REVISIONS

FILENAME:

THE INFORMATION, INCLUDING ESTIMATED QUANTITIES OF WORK, SHOWN ON THESE SHEETS IS BASED ON LIMITED INVESTIGATIONS BY THE STATE AND IS IN NO WAY WARRANTED TO INDICATE THE CONDITIONS OF ACTUAL QUANTITIES OF WORK WHICH WILL BE REQUIRED.

DESIGNER/DRAFTER: CML

CHECKED BY: DLK

SCALE: AS NOTED

STATE OF CONNECTICUT
DEPARTMENT OF TRANSPORTATION

ARCHITECT: WENDEL

APPROVED BY: DCD

ENGINEERS: ReSTL DESIGNERS, CLOUGH HARBOUR ASSOC., AI ENGINEERS, WENDEL

DATE: 6/11/14

DESIGNED BY:
WENDEL
140 JOHN JAMES
AUDUBON PKWY.,
SUITE 201
AMHERST, NEW YORK
14228

STATE OF CONNECTICUT
DEAN W. GUNTHER
NO. 1303
LICENSED
LANDSCAPE ARCHITECT

PROJECT TITLE:
WATERBURY BUS MAINTENANCE FACILITY REPLACEMENT

ADDRESS:
FROST BRIDGE ROAD
WATERTOWN, CONNECTICUT 06787

DRAWING TITLE:
LANDSCAPE PLAN

PROJECT NO. **0431-0006**

DRAWING NO. **L-404**

SHEET NO. 06.005

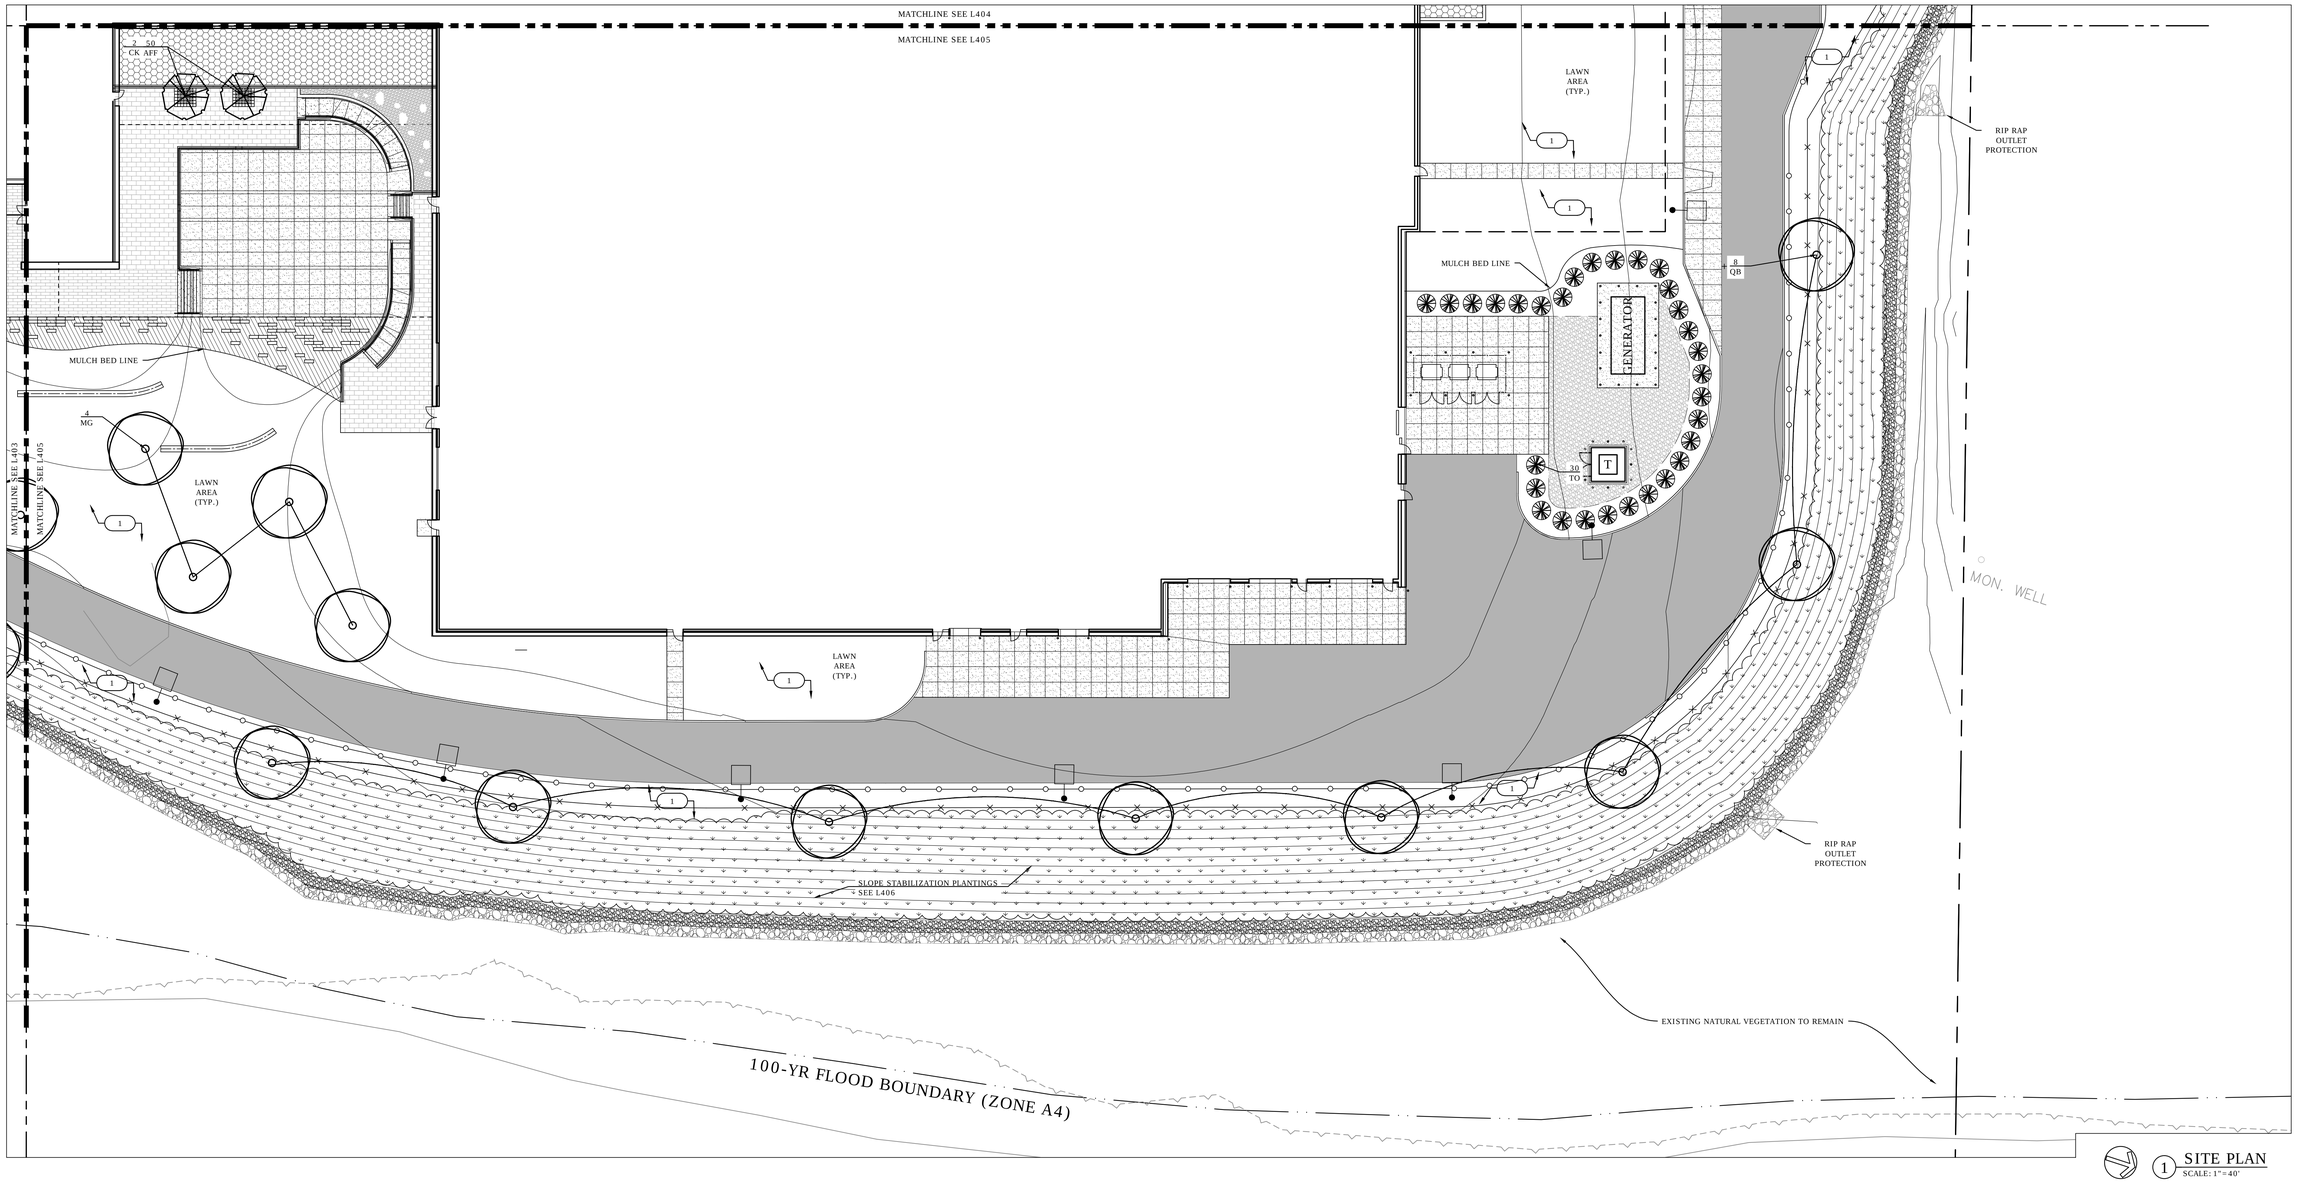

1 SITE PLAN
SCALE: 1"=40'

0 10 20 40

X SITE PLANTING NOTES

1. PLACE 4" DEPTH TOPSOIL, SEED AND MULCH.
2. FINISHED GRADE OF SOIL AND MULCH TO BE BELOW LEVEL OF BUILDING WEEPS.
3. CONSERVATION SEED MIX SHALL BE USED ON ALL STEEP SLOPES AND INFILTRATION BASIN AREA. GENERAL LAWN SEED MIX SHALL BE USED ON ALL OTHER DISTURBED AREAS NOT NOTED TO BE HARDSCAPED.

PLANTING PLAN KEY

LARGE SHADE TREE (TYP.)

ORNAMENTAL TREE (TYP.)

EVERGREEN TREE (TYP.)

SHRUB - EVERGREEN (TYP.)
SHRUB - DECIDUOUS (TYP.)

TREE SCHEDULE (SEE HW-949_01 FOR PLANTING DETAILS)

QTY	KEY	ITEM NUMBER	BOTANICAL NAME	COMMON NAME	SIZE	ROOT	COMMENT
TREES							
2	CK	0949726	Cornus kousa	KOUSA DOGWOOD	2-1/2" - 3" CAL.	B.B.	
4	MG	0949342	Metasequoia glyptostroboides	DAWN REDWOOD	6-7' HT.	B.B.	
8	QB	0949090	Quercus bicolor	SWAMP WHITE OAK	2-1/2" - 3" CAL.	B.B.	
30	TO	0949679	Thuja occidentalis	PYRAMIDAL ARBORVITAE	6-8' HT.	B.B.	
44	TOTAL TREES						

SHRUB AND PERENNIAL SCHEDULE (SEE HW-949_02 FOR PLANTING DETAILS)

QTY	KEY	ITEM NUMBER	BOTANICAL NAME	COMMON NAME	SIZE	ROOT	COMMENT
PERENNIALS							
50	AFF	0949323	Athyrium felix-femina	LADY FERN	1 gal	CONT.	
50	TOTAL PERENNIALS						

REV.	DATE	DESCRIPTION	SHEET NO.
		REVISIONS	

FILENAME:

THE INFORMATION, INCLUDING ESTIMATED QUANTITIES OF WORK, SHOWN ON THESE SHEETS IS BASED ON LIMITED INVESTIGATIONS BY THE STATE AND IS IN NO WAY WARRANTED TO INDICATE THE CONDITIONS OF ACTUAL QUANTITIES OF WORK WHICH WILL BE REQUIRED.

DESIGNER/DRAFTER: CML

CHECKED BY: DLK

SCALE: AS NOTED

STATE OF CONNECTICUT
DEPARTMENT OF TRANSPORTATION

ARCHITECT: WENDEL

ENGINEERS: ReSTL DESIGNERS, CLOUGH HARBOUR ASSOC., AI ENGINEERS, WENDEL

APPROVED BY: DCD

DATE: 6/11/14

DESIGNED BY:
WENDEL
140 JOHN JAMES
AUDUBON PKWY.,
SUITE 201
AMHERST, NEW YORK
14228

STATE OF CONNECTICUT
DEAN W. GOVERT
NO. 1303
LICENSED
LANDSCAPE ARCHITECT

PROJECT TITLE:
WATERBURY BUS MAINTENANCE FACILITY REPLACEMENT

ADDRESS:
FROST BRIDGE ROAD
WATERTOWN, CONNECTICUT 06787

DRAWING TITLE:
LANDSCAPE PLAN

PROJECT NO. **0431-0006**

DRAWING NO. **L-405**

SHEET NO. 06.006

SLOPE STABILIZATION PLANT SCHEDULE (SEE HW-949_01 FOR PLANTING DETAILS)

QTY	BOTANICAL NAME	COMMON NAME	SIZE (HT. - HEIGHT)	ROOT (B.R. - BARE ROOT	COMMENT
TREES - SLOPE RESTORATION					
150	Acer rubrum	RED MAPLE	3-4' HT.	B.R.	48" O.C.
150	Acer saccharum	SUGAR MAPLE	3-4' HT.	B.R.	48" O.C.
150	Amelanchier canadensis	SHADBLOW SERVICEBERRY	3-4' HT.	B.R.	48" O.C.
150	Cercis canadensis	EASTERN REDBUD	3-4' HT.	B.R.	48" O.C.
150	Chamaecyparis thyoides	WHITE CEDAR	3-4' HT.	B.R.	48" O.C., PLANT ALONG TOE OF SLOPE
150	Cornus florida	FLOWERING DOGWOOD	3-4' HT.	B.R.	48" O.C.
150	Fagus grandifolia	AMERICAN BEECH	3-4' HT.	B.R.	48" O.C.
150	Hamamelis virginia	WITCH HAZEL	3-4' HT.	B.R.	48" O.C.
150	Larix laricina	AMERICAN LARCH	3-4' HT.	B.R.	48" O.C., PLANT ALONG TOE OF SLOPE
150	Liriodendron tulipifera	TULIP POPLAR	3-4' HT.	B.R.	48" O.C.
150	Picea glauca	WHITE SPRUCE	3-4' HT.	B.R.	48" O.C.
150	Pinus strobus	EASTERN WHITE PINE	3-4' HT.	B.R.	48" O.C.
150	Quercus alba	WHITE OAK	3-4' HT.	B.R.	48" O.C.
150	Quercus rubra	RED OAK	3-4' HT.	B.R.	48" O.C.
150	Tsuga canadensis	EASTERN HEMLOCK	3-4' HT.	B.R.	48" O.C.
2,250	Total bare root whips				
SHRUBS - SLOPE RESTORATION					
400	Alnus serrulata	SMOOTH ALDER	2-3' HT.	B.R.	30" O.C.
400	Cephalanthus occidentalis	BUTTONBUSH	2-3' HT.	B.R.	30" O.C.
400	Clethra alnifolia	SUMMER SWEET	2-3' HT.	B.R.	30" O.C.
400	Cornus racemosa	GRAY DOGWOOD	2-3' HT.	B.R.	30" O.C.
400	Ilex verticillata	WINTERBERRY	2-3' HT.	B.R.	30" O.C.
400	Prunus virgiana	CHOKEBERRY	2-3' HT.	B.R.	30" O.C.
400	Rhododendron periclymenoides	PINXTERBLOOM AZALEA	2-3' HT.	B.R.	30" O.C.
400	Rhus aromatica	FRAGRANT SUMAC	2-3' HT.	B.R.	30" O.C.
400	Rose carolina	CAROLINA ROSE	2-3' HT.	B.R.	30" O.C.
400	Spirea tomentosa	STEEPLEBUSH	2-3' HT.	B.R.	30" O.C.
400	Viburnum acerifolium	MAPLE LEAF VIBURNUM	2-3' HT.	B.R.	30" O.C.
400	Viburnum nudum	WILD RASIN	2-3' HT.	B.R.	30" O.C.
4,800	Total bare root whips				

MASTER TREE SCHEDULE (SEE HW-949_01 FOR PLANTING DETAILS)

QTY	KEY	ITEM NUMBER	BOTANICAL NAME	COMMON NAME	SIZE	ROOT	COMMENT
TREES							
3	AC	0949711	Amelanchier canadensis	SHADBLOW SERVICEBERRY	6-8' HT.	B.B.	
3	AR	0949837	Acer rubrum	OCTOBER GLORY MAPLE	2-1/2" - 3" CAL.	B.B.	
3	AS	0949847	Acer saccharum	SUGAR MAPLE	2-1/2" - 3" CAL.	B.B.	
4	CC	0949038	Cercis canadensis 'Oklahoma'	OKLAHOMA REDBUD	1.5" CAL.	B.B.	
3	CK	0949726	Cornus kousa	KOUSA DOGWOOD	2-1/2" - 3" CAL.	B.B.	
1	FG	0949403	Fagus grandifolia	AMERICAN BEECH	2" - 2-1/2" CAL.	B.B.	
6	LT	0949957	Liriodendron tulipifera	TULIP TREE	1-3/4" - 2" CAL.	B.B.	
11	MG	0949342	Metasequoia glyptostroboides	DAWN REDWOOD	6-7' HT.	B.B.	
17	PG	0949823	Picea glauca	WHITE SPRUCE	6-8' HT.	B.B.	
6	PP	0949823	Picea pungens	COLORADO BLUE SPRUCE	6-8' HT.	B.B.	
11	PS	0949630	Pinus strobus	WHITE PINE	6-8' HT.	B.B.	
31	QB	0949090	Quercus bicolor	SWAMP WHITE OAK	2-1/2" - 3" CAL.	B.B.	
6	QC	0949975	Quercus coccinea	SCARLET OAK	2-1/2" - 3" CAL.	B.B.	
71	TO	0949679	Thuja occidentalis	PYRAMIDAL ARBORVITAE	6-8' HT.	B.B.	
176	TOTAL TREES						

MASTER SHRUB AND PERENNIAL SCHEDULE (SEE HW-949_02 FOR PLANTING DETAILS)

QTY	KEY	ITEM NUMBER	BOTANICAL NAME	COMMON NAME	SIZE	ROOT	COMMENT
SHRUBS							
10	CSD	0949023	Cornus sericea	RED OSIER DOGWOOD	24-36"	B.B.	
40	IG	0949897	Ilex glabra	INKBERRY	24-36"	B.B.	
38	IV	0949227	Ilex verticillata	COMMON WINTERBERRY	24-36"	B.B.	Alternate male & female plants
14	KL	949278	Kalmia latifolia	DWARF MOUNTAIN LAUREL	15"-18"	B.B.	Per Plan
12	TW	949066	Thuja occidentalis 'Woodwardii'	WOODWARD'S GLOBE ABRBORVIATE	15-18"	B.B.	
18	VL	0949936	Viburnum lentago	NANNYBERRY VIBURNUM	24-36"	B.B.	
132	TOTAL SHRUBS						
PERENNIALS							
50	AFF	0949323	Athyrium felix-femina	LADY FERN	1 gal	C.G.	
20	ANA	0949214	Aster novae 'Angliae'	NEW ENGLAND ASTER	1 gal	C.G.	
20	ECH	0949157	Echinacea purpurea	PURPLE CONE FLOWER	1 gal	C.G.	
110	HSD	0949068	Hemerocallis 'Stella D'Oro'	STELLA D'ORO DAYLILY	1 gal	C.G.	
1125	LMB	0949826	Liriope muscari 'Big Blue'	BIG BLUE LIRIOPE	2 qt.	C.G.	
25	LSA	0949073	Leucanthemum x superbum 'Alaska'	SHASTA DAISY	1 gal	C.G.	
5	MSG	0949073	Miscanthus sinensis 'Gracillimus'	ORNAMENTAL GRASS	1 gal	C.G.	
25	PPL	0949073	Phlox paniculata 'Mary Louise'	MARY LOUISE SUMMER PHLOX	1 gal	C.G.	
50	RFG	0949559	Rudbeckia fulgida 'Goldsturm'	GOLDSTURM BLACK EYED SUSAN	1 gal	C.G.	
1430	TOTAL PERENNIALS						

REV.	DATE	DESCRIPTION	SHEET NO.
		REVISIONS	

FILENAME:

THE INFORMATION, INCLUDING ESTIMATED QUANTITIES OF WORK, SHOWN ON THESE SHEETS IS BASED ON LIMITED INVESTIGATIONS BY THE STATE AND IS IN NO WAY WARRANTED TO INDICATE THE CONDITIONS OF ACTUAL QUANTITIES OF WORK WHICH WILL BE REQUIRED.

DESIGNER/DRAFTER: CML

CHECKED BY: DLK

SCALE: AS NOTED

STATE OF CONNECTICUT
DEPARTMENT OF TRANSPORTATION

ARCHITECT: WENDEL

ENGINEERS: ReSTL DESIGNERS, CLOUGH HARBOUR ASSOC., AI ENGINEERS, WENDEL

APPROVED BY: DCD

DATE: 6/11/14

DESIGNED BY:
WENDEL
140 JOHN JAMES AUDUBON PKWY., SUITE 201
AMHERST, NEW YORK 14228

STATE OF CONNECTICUT
DEAN W. GOVEIA
NO. 1303
LICENSED
LANDSCAPE ARCHITECT

PROJECT TITLE:
WATERBURY BUS MAINTENANCE FACILITY REPLACEMENT

ADDRESS:
FROST BRIDGE ROAD
WATERTOWN, CONNECTICUT 06787

DRAWING TITLE:
MASTER PLANT LIST

PROJECT NO. **0431-0006**

DRAWING NO. **L-406**

SHEET NO. 06.007