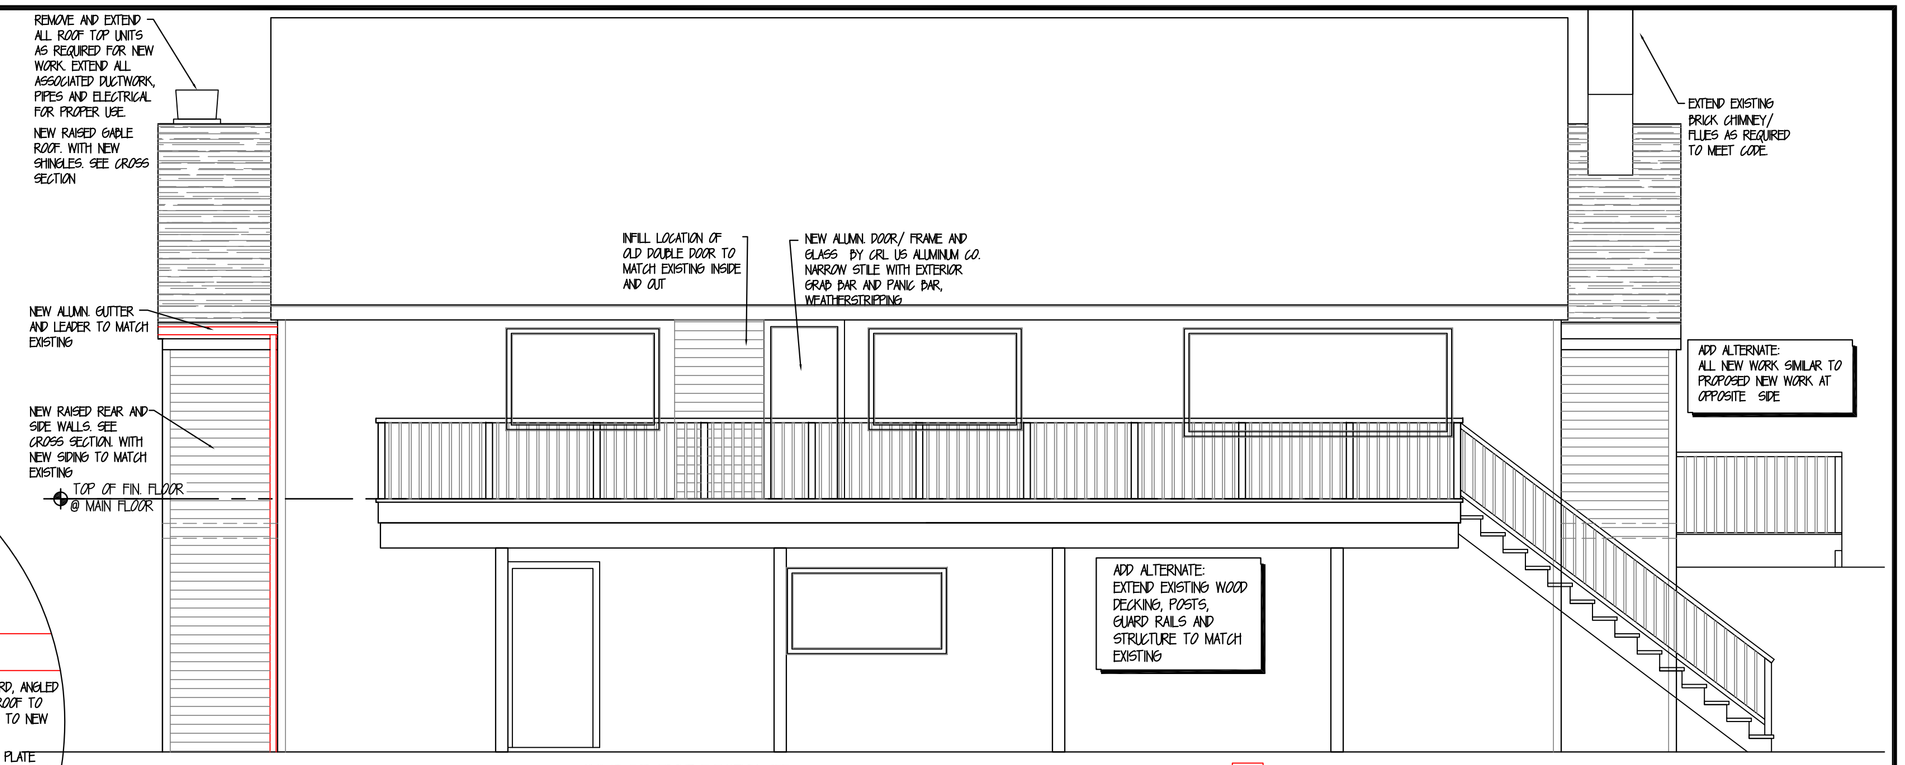

PRPOSED REAR ELEVATION
SCALE: 1/4" = 1'-0"

SIMILAR FOR FRONT ELEVATION. SEE CROSS SECTION FOR ADDITIONAL INFORMATION

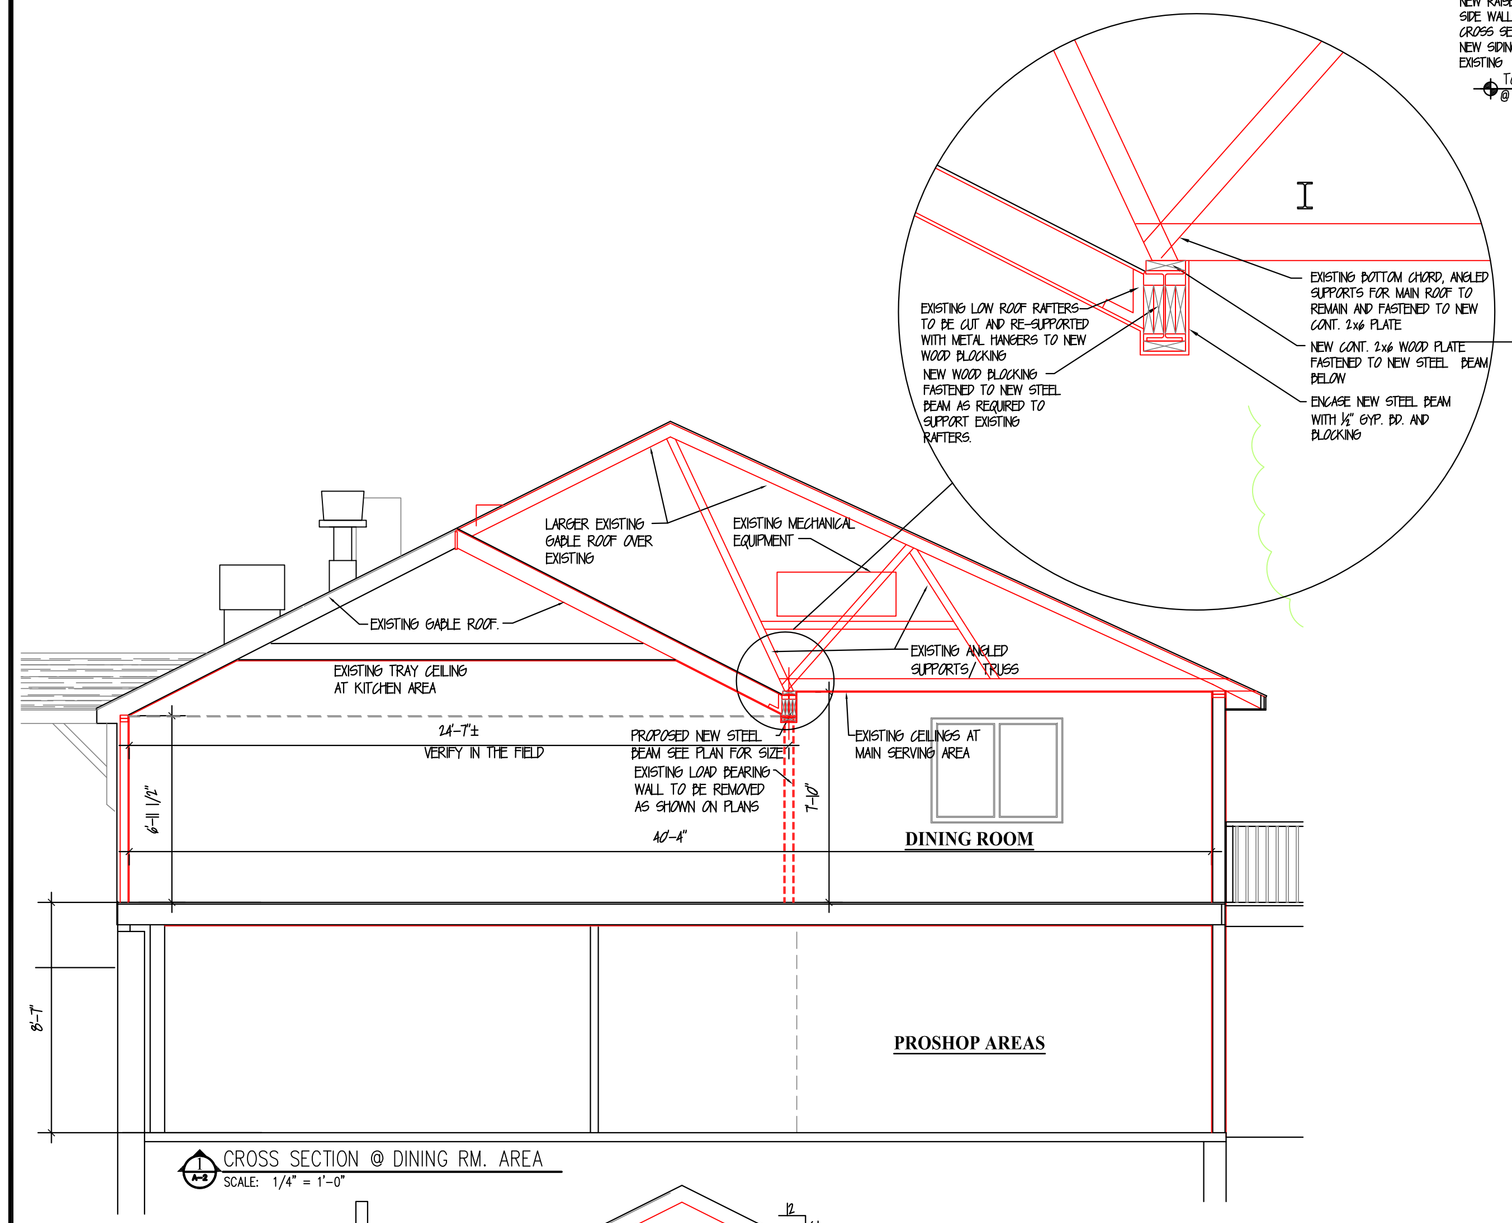

A-3 CROSS SECTION @ DINING RM. AREA
SCALE: 1/4" = 1'-0"

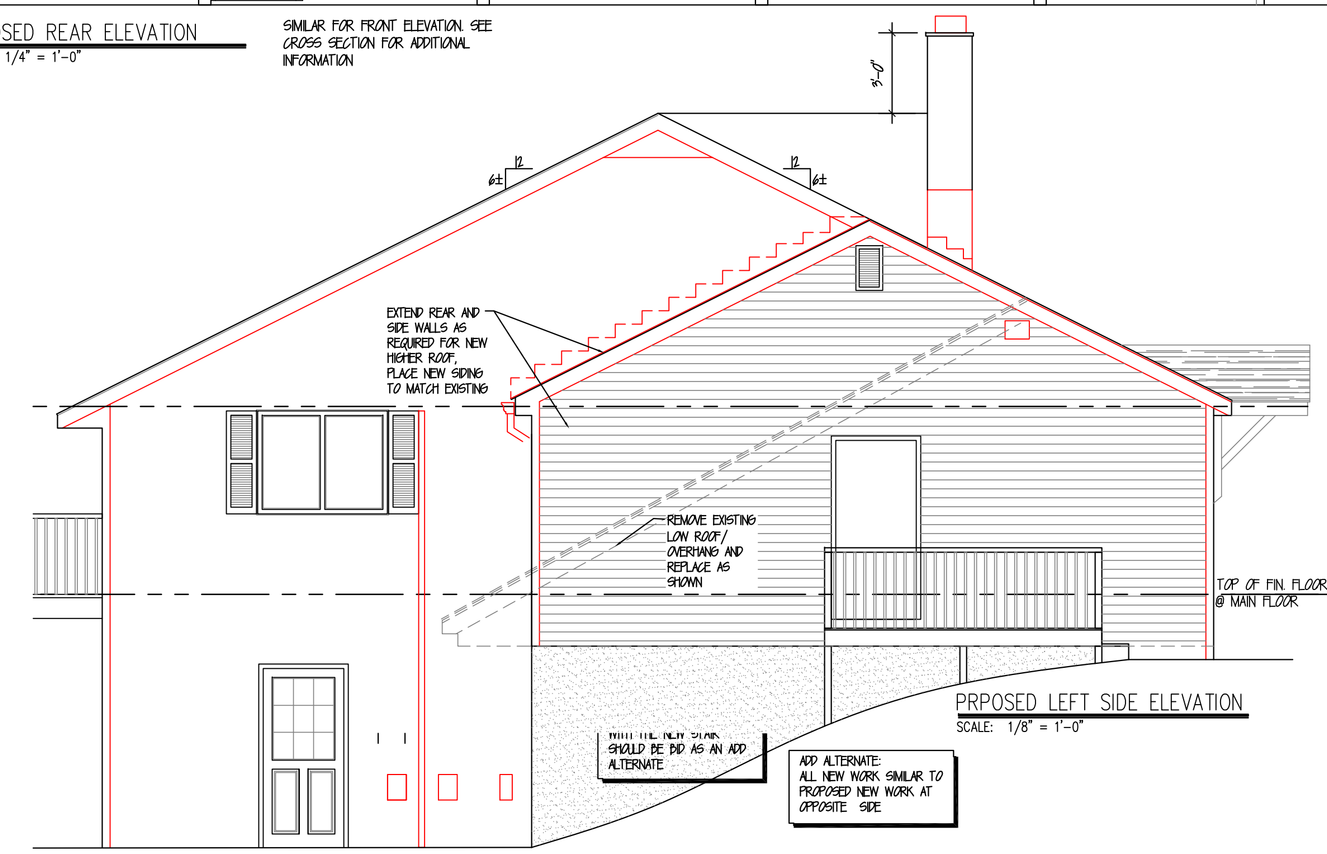

PRPOSED LEFT SIDE ELEVATION
SCALE: 1/8" = 1'-0"

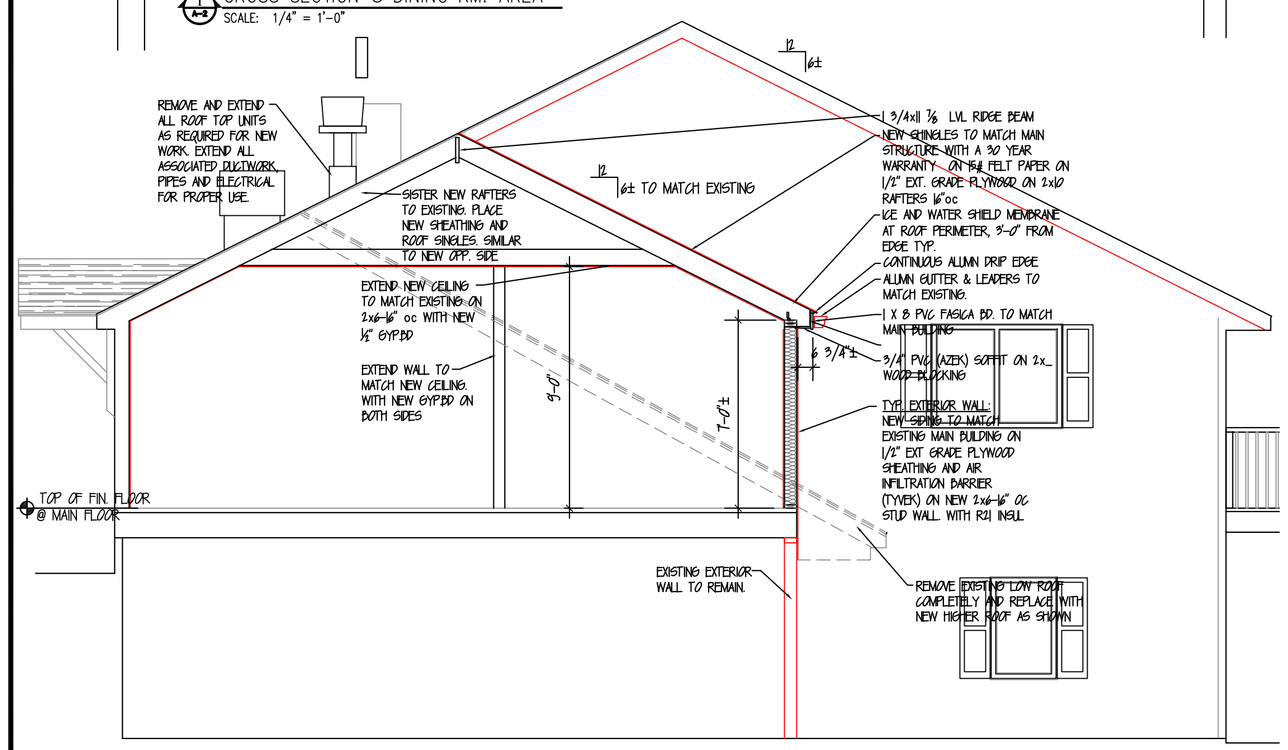

A-3 CROSS SECTION @ END EXTENSIONS
SCALE: 1/4" = 1'-0"

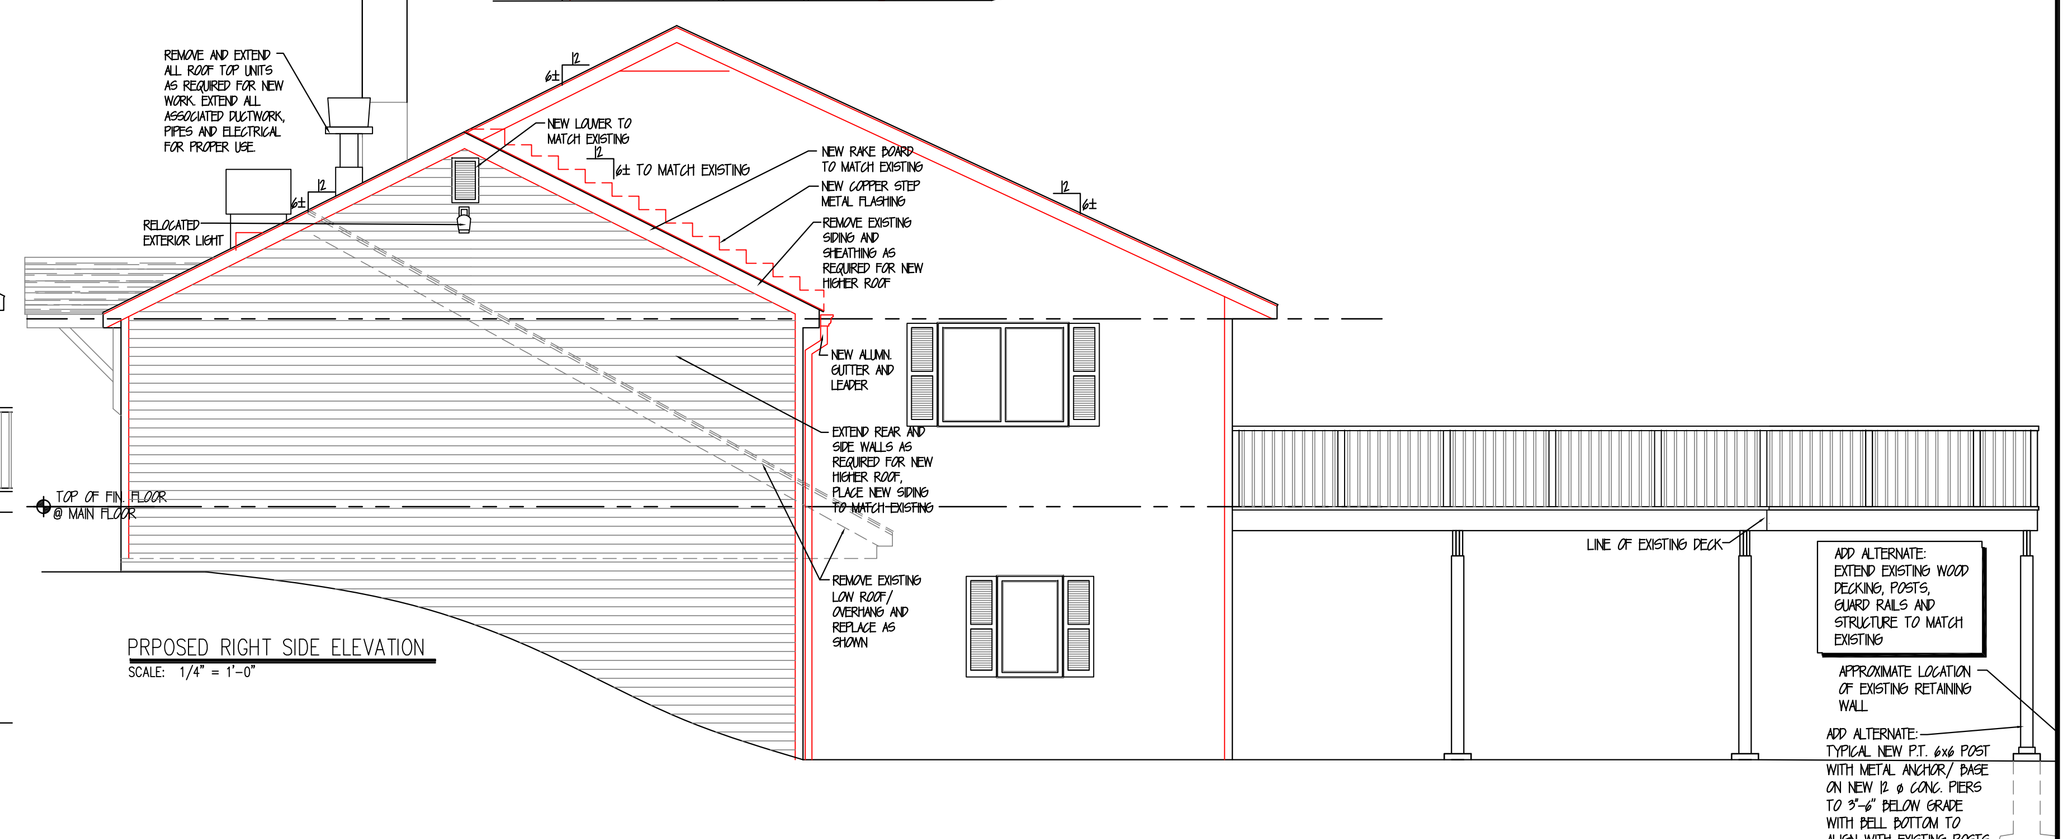

PRPOSED RIGHT SIDE ELEVATION
SCALE: 1/4" = 1'-0"

PROJECT NAME & LOCATION:

PROPOSED RENOVATIONS FOR:
Ridgefield Golf Course Restaurant
545 Ridgebury Rd.
Ridgefield,CT 06877
C/O
Frank Sergiovanni

PREPARED BY:

L.F. GARCIA ARCHITECTS LLC.

15 BOND ST
E. NORWALK CT. 06855
PHONE (203) 981-5800

THIS DRAWING IS THE PROPERTY OF L.F. GARCIA ARCHITECTS LLC. ANY REPRODUCTION OR USE OF THIS DRAWING MUST BE APPROVED BY THE ARCHITECT.

REVISION	DATE	COMMENTS

DRAWING TITLE:

PROPOSED EXTERIOR ELEVATIONS & CROSS SECTION

SCALE: AS SHOWN

DRAWING NO.

A-2

DATE: 11-13-2014