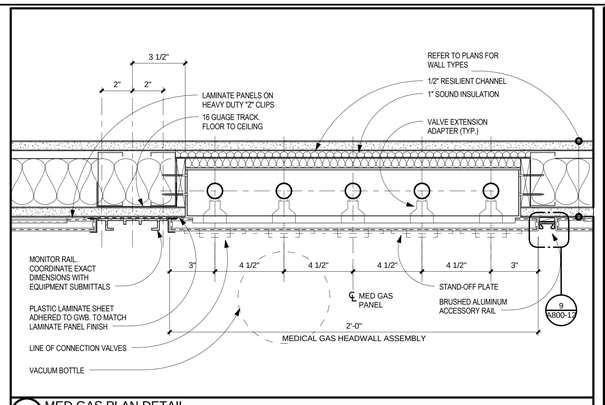

3 MED GAS PLAN DETAIL
3" = 1'-0"

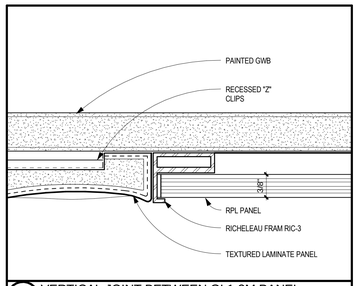

8 VERTICAL JOINT BETWEEN GL1-3M PANEL AND TEXTURED PANEL
12" = 1'-0"

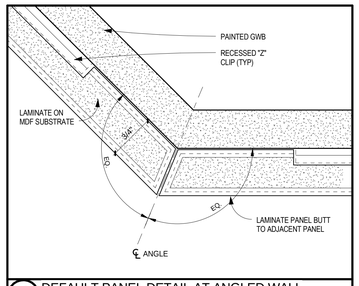

4 DEFAULT PANEL DETAIL AT ANGLED WALL
12" = 1'-0"

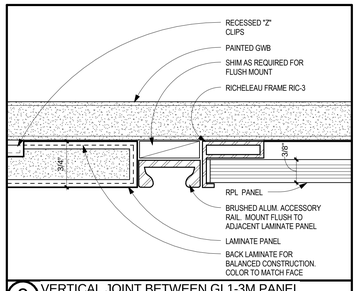

9 VERTICAL JOINT BETWEEN GL1-3M PANEL AND FLAT PANEL
12" = 1'-0"

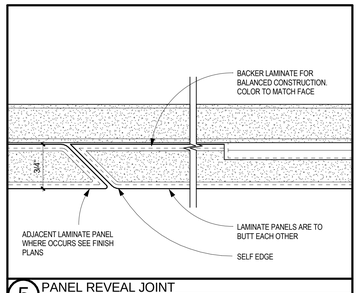

5 PANEL REVEAL JOINT
12" = 1'-0"

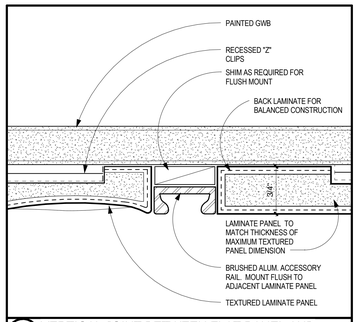

10 VERTICAL JOINT BETWEEN FLAT PANEL AND TEXTURED PANEL
12" = 1'-0"

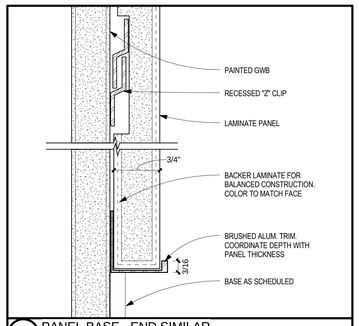

6 PANEL BASE - END SIMILAR
12" = 1'-0"

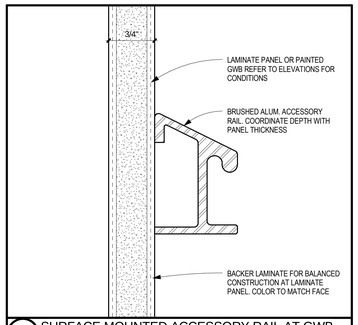

11 SURFACE MOUNTED ACCESSORY RAIL AT GWB AND LP PANELS
12" = 1'-0"

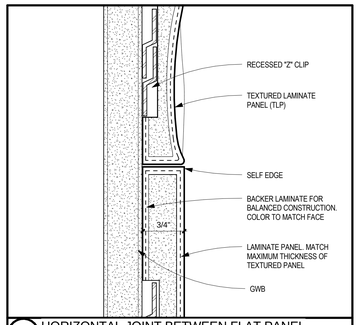

7 HORIZONTAL JOINT BETWEEN FLAT PANEL AND TEXTURED PANEL
12" = 1'-0"

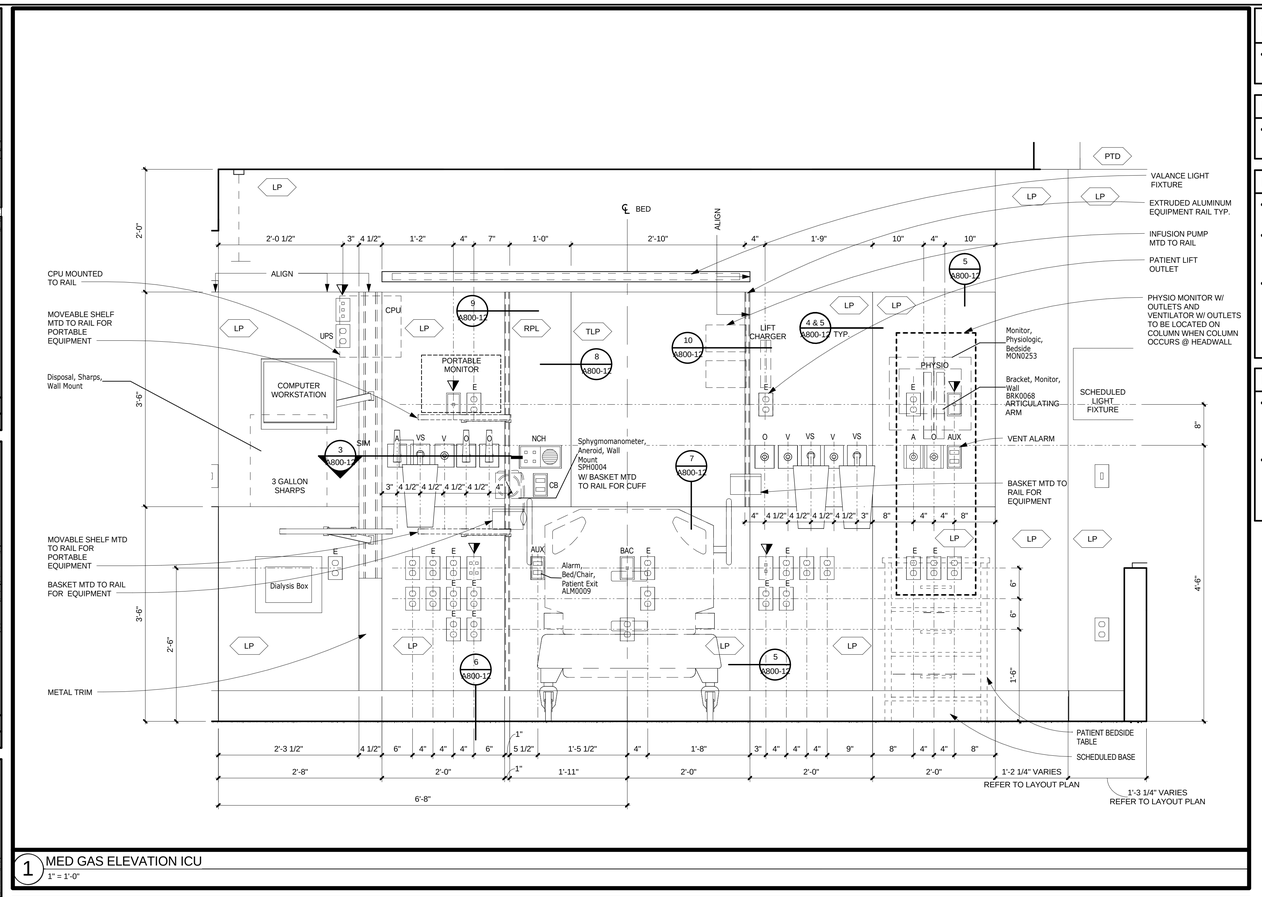

1 MED GAS ELEVATION ICU
1" = 1'-0"

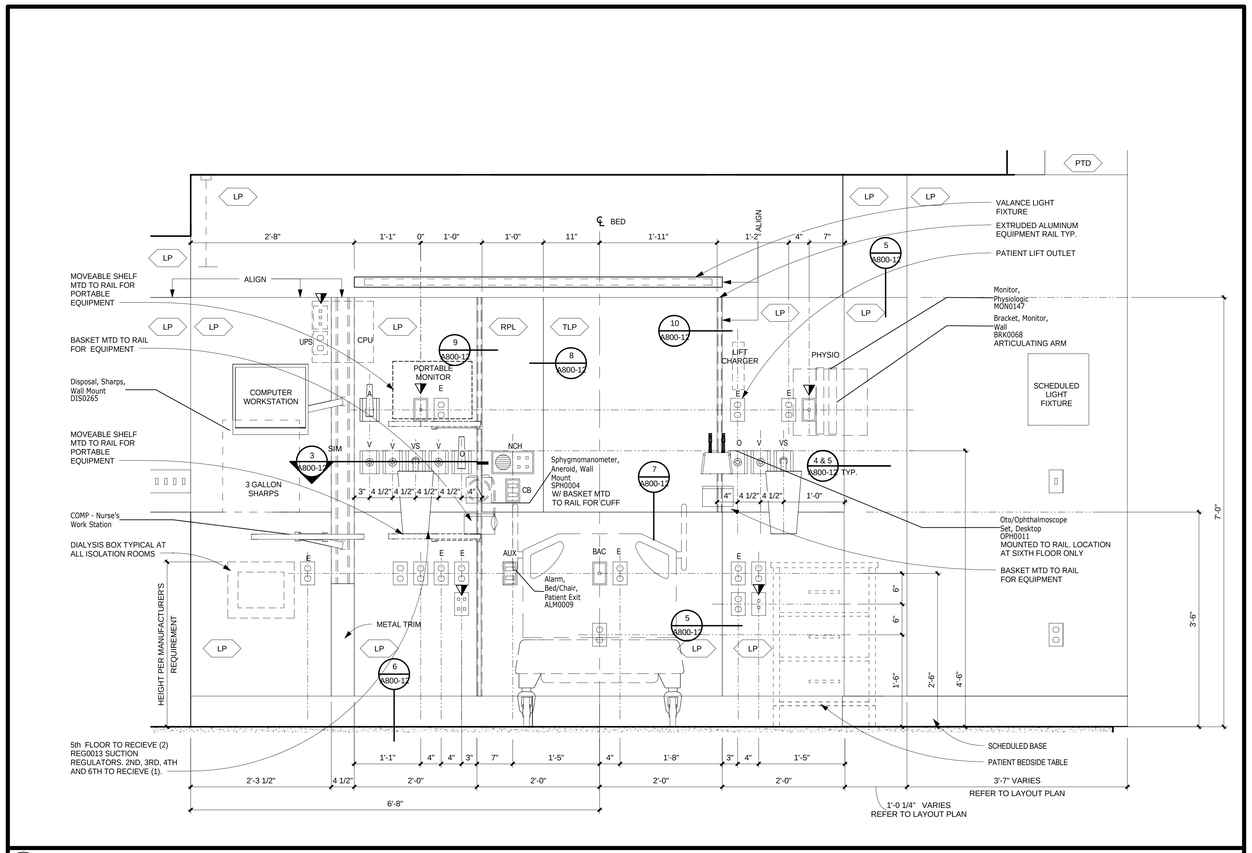

2 MED GAS ELEVATION TYPICAL INPATIENT
1" = 1'-0"

GENERAL NOTES AND LEGENDS INTERIOR ELEVATIONS

- REFER TO DRAWING A800-11 FOR "INTERIOR ELEVATIONS" DRAWING SERIES GENERAL NOTES, REFERENCE SYSTEMS AND LEGENDS

INTERIOR FINISH LEGEND

- REFER TO DRAWING A800-11 FOR "INTERIOR ELEVATIONS" DRAWING SERIES FINISH MATERIAL LEGEND

HEADWALL ASSEMBLY - OPTION - 1

- COMBINATION CUSTOM MILLWORK WITH MECHANICAL SUBCONTRACTOR SHOP FABRICATED GAS COLUMNS
- SECTION A: WOOD LOOK LAMINATE PANELS APPLIED TO DRYWALL. PROVIDE MOUNTING RAIL THE FULL HEIGHT OF THE PANEL WHERE INDICATED. RAIL SHALL INTEGRATE WITH THE TWO ADJACENT PANELS.
- SECTION B-B.1 AND D-D.1: MECHANICAL SUB TO PROVIDE SHOP MANUFACTURED GAS COLUMN TO THE LAYOUT INDICATED. ALL GAS OUTLETS SHALL REQUIRE EXTENSION FITTINGS. ALL ELECTRICAL OUTLETS SHALL BE COORDINATED TO THE FINAL PANEL DIMENSION AND BE FLUSH WITH IT. PANEL SHALL BE REMOVABLE FOR ACCESSIBILITY TO GAS COLUMN.

HEADWALL ASSEMBLY - OPTION - 2

- CUSTOM MANUFACTURED HEADWALL THE FULL LENGTH OFFERING FULL ACCESS TO ALL SERVICES, AND PRODUCED COORDINATED AND INSTALLED BY A SINGLE SOURCE. POSSIBLE MANUFACTURERS INCLUDE AMICO, HILL-ROM, MODULAR SERVICES, OR EQUAL.
- ANY MANUFACTURER MUST MEET THE CONSTRUCTION GUIDELINES SET ABOVE AS OUTLINED IN THE SECTION AND DETAIL DESCRIPTIONS. VISIBLE METAL REVEALS AND TRIMS ARE NOT ACCEPTABLE UNLESS SPECIFICALLY DESCRIBED IN DETAILS ABOVE.

ARCHITECTS STEFFIAN BRADLEY sba HKS

ARCHITECT(JOINT VENTURE)
HKS ARCHITECTS, INC.
1919 MckINNEY AVENUE
DALLAS, TX 75201-1753
SBA
88 Black Falcon Avenue
East Lobby, Suite 353
BOSTON, MA 02210

STRUCTURAL ENGINEER
HKS ARCHITECTS, INC.
1919 MckINNEY AVENUE
DALLAS, TX 75201-1753

MEP ENGINEER
BR+A
311 ARSENAL STREET
WATERTOWN, MA 02472
BVH
50 GRIFFIN ROAD SOUTH
BLOOMFIELD, CT 06002

CIVIL ENGINEER
BVH
50 GRIFFIN ROAD SOUTH
BLOOMFIELD, CT 06002

LANDSCAPE ARCHITECT
RICHTER & CEGAN, INC.
AVON PARK NORTH, BOX 567
88 CANAL COURT
AVON, CT 06001

UCHC New Construction and Renovation Inpatient Tower

OWNER
UNIVERSITY OF CONNECTICUT HEALTH CENTER
31 LEDOYT ROAD, UNIT 3047
STORRS, CT 06269-3047

CONSTRUCTION MANAGER
TURNER CONSTRUCTION
440 WHEELERS FARM ROAD, SUITE 301
MILFORD, CT 06460

KEY PLAN

REVISION

NO.	DESCRIPTION	DATE

UCONN PROJECT NUMBER: 901590
SBA PROJECT NUMBER: 002005
HKS PROJECT NUMBER: 13793.001

DATE 05/01/2013 SCALE

ISSUE
CONFORMANCE SET

SHEET TITLE
MED GAS COLUMN MILLWORK DETAILS

SHEET NO.
A800-12

© 2012 SBA/HKS, INC.

PLOT DATE: 5/2/2013 4:27:43 PM TEMPLATE VERSION: 2.3.0.20100809