# SUBSET 10 - ENVIRONMENTAL
# INDEX OF DRAWINGS


| DRAWING NUMBER | DRAWING TITLE | DRAWING NUMBER | DRAWING TITLE |
|---|---|---|---|
| ENV-001 | INDEX OF DRAWINGS | | |
| ENV-002 | AREA OF ENVIRONMNETAL CONCERN | | |


DESIGNED BY:
BL COMPANIES

Michael G. Fisher

Digitally signed by Michael G. Fisher
DN: CN=Michael G. Fisher, O="BL Companies, Inc.", E=mfisher@blcompanies.com, OU=Engineering Dept., L=Meriden, S=CT, C=US
Reason: I am approving this document
Date: 2015.08.31 16:19:57-04'00'

| REV. | DATE | REVISION DESCRIPTION | SHEET NO. |
|---|---|---|---|

THE INFORMATION, INCLUDING ESTIMATED QUANTITIES OF WORK, SHOWN ON THESE SHEETS IS BASED ON LIMITED INVESTIGATIONS BY THE STATE AND IS IN NO WAY WARRANTED TO INDICATE THE CONDITIONS OF ACTUAL QUANTITIES OF WORK WHICH WILL BE REQUIRED.

Plotted Date: 8/31/2015

DESIGNER/DRAFTER: JO/JK
CHECKED BY: MF
SCALE AS NOTED

STATE OF CONNECTICUT
DEPARTMENT OF TRANSPORTATION

Filename: ...\HW_MSH_14EC0016_INDEX - 10.dgn

SIGNATURE/BLOCK:

BL Companies
BL COMPANIES, INC.
355 RESEARCH PARKWAY
MERIDEN, CT 06450

PROJECT TITLE:
POMFRET MAINTENANCE FACILITY REHABILITATION

TOWN: POMFRET

DRAWING TITLE:
INDEX OF DRAWINGS ENVIRONMENTAL

PROJECT NO. 111-121
DRAWING NO. ENV-001
SHEET NO. 10.01

LEGEND

B-X SOIL BORING

B-X/GW SOIL BORING/GROUNDWATER SAMPLE

## NOTES:

1. THIS SHEET IS FOR ENVIRONMENTAL WORK ASSOCIATED WITH THE POMFRET MAINTENANCE FACILITY REHABILITATION PROJECT. FOR ALL OTHER INFORMATION, SEE CONSTRUCTION PLANS PREPARED BY OTHERS
2. THE BASE MAP FOR THIS ENVIRONMENTAL PLAN WAS PROVIDED TO BL COMPANIES BY CONNDOT.
3. THE CONTRACTOR SHALL BE RESPONSIBLE FOR CONSTRUCTION, MAINTENANCE, AND REPAIR OF ALL COMPONENTS OF THE TEMPORARY WSA AND DURING WSA OPERATIONS.
4. POLYETHYLENE STOCKPILE UNDERLAYMENT AND COVER SHALL REMAIN IN PLACE AT ALL TIMES OTHER THAN DURING LOAD-IN OR LOAD-OUT OPERATIONS.
5. THE CONTRACTOR SHALL CONSTRUCT AND MAINTAIN A SEDIMENT CONTROL SYSTEM ALONG THE PERIMETER OF THE TEMPORARY WSA, AT ALL TIMES.
6. TEMPORARY WSA LOCATION(S) SHALL BE DETERMINED BY THE ENGINEER DURING CONSTRUCTION.
7. UST = UNDERGROUND STORAGE TANK




1 **WASTE STOCKPILE AREA DETAIL**
NTS

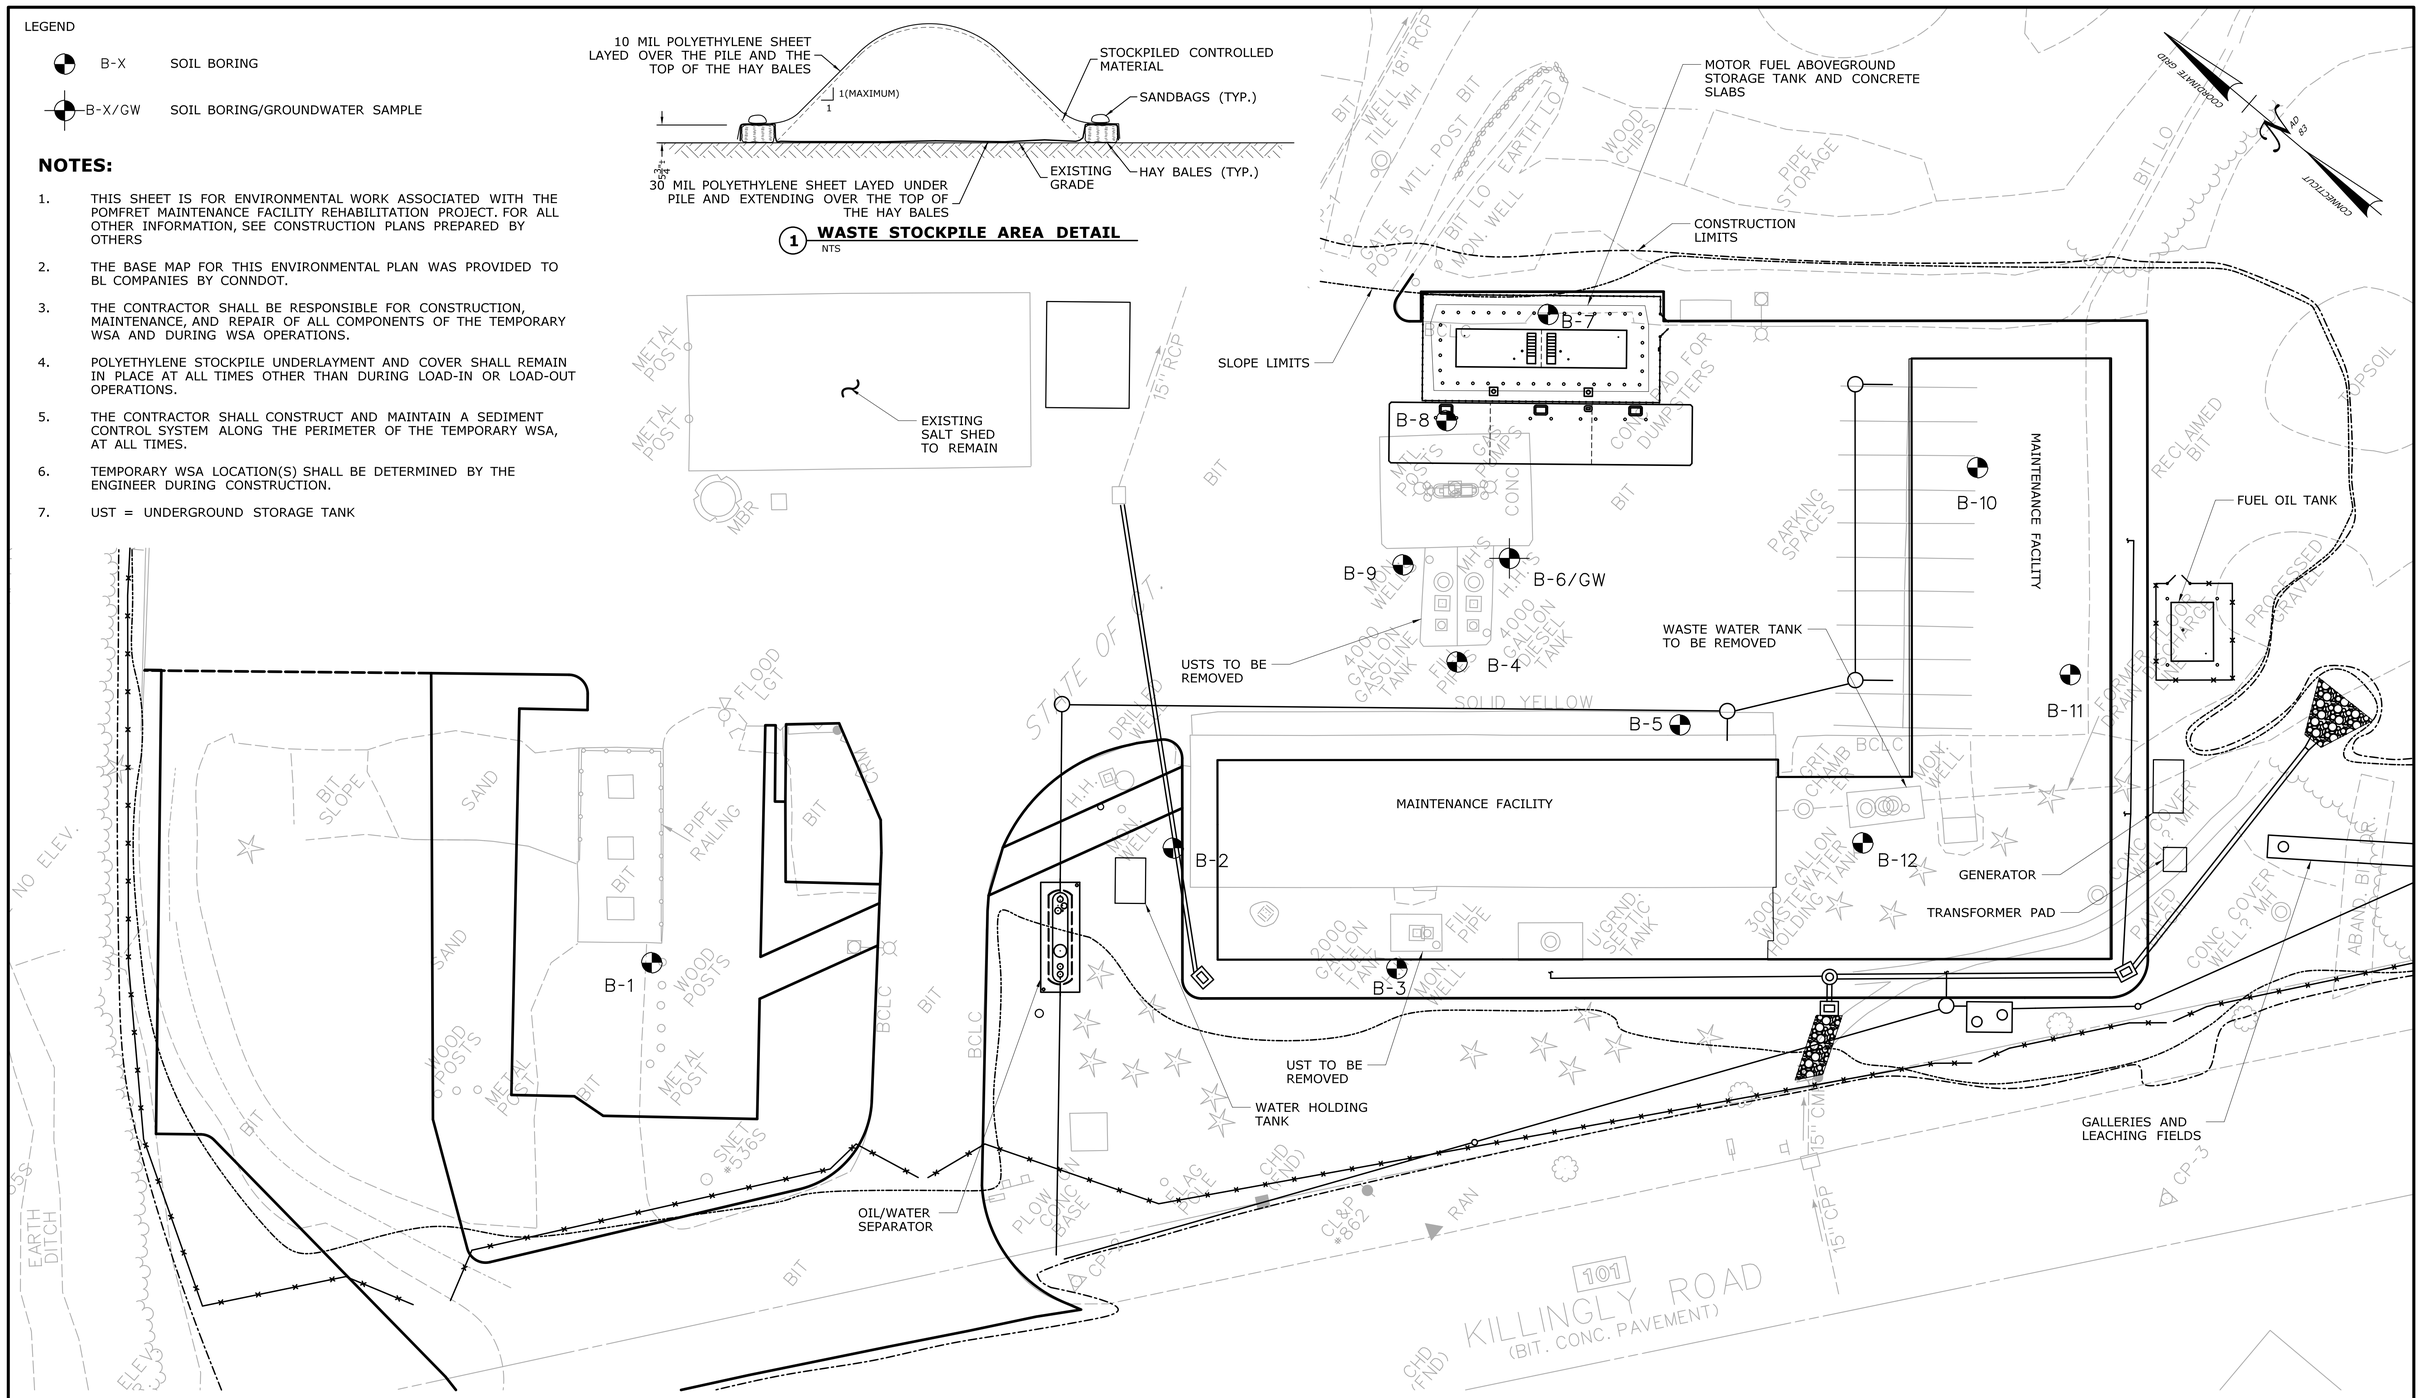


**ENTIRE PROJECT AREA IS AN AREA OF ENVIRONMENTAL CONCERN (AOEC)**

| REV. | DATE | REVISION DESCRIPTION | SHEET NO. |
|---|---|---|---|

THE INFORMATION, INCLUDING ESTIMATED QUANTITIES OF WORK, SHOWN ON THESE SHEETS IS BASED ON LIMITED INVESTIGATIONS BY THE STATE AND IS IN NO WAY WARRANTED TO INDICATE THE CONDITIONS OF ACTUAL QUANTITIES OF WORK WHICH WILL BE REQUIRED.

Plotted Date: 8/31/2015

DESIGNER/DRAFTER: JO/JK
CHECKED BY: MF
SCALE IN FEET 0 20 40
SCALE 1"=20'

STATE OF CONNECTICUT
DEPARTMENT OF TRANSPORTATION

Filename: ...\HW_HWY_14EC0016_BOR_LOC.dgn

SIGNATURE/BLOCK:
BL Companies
BL COMPANIES, INC.
355 RESEARCH PARKWAY
MERIDEN, CT 06450

PROJECT TITLE:
**POMFRET MAINTENANCE FACILITY REHABILITATION**

TOWN: **POMFRET**

DRAWING TITLE: **AREA OF ENVIRONMENTAL CONCERN**

PROJECT NO. **111-121**
DRAWING NO. **ENV-002**
SHEET NO. **10.02**