08 - ENVIRONMENTAL
INDEX OF DRAWINGS

DRAWING NUMBER	DRAWING TITLE	DRAWING NUMBER	DRAWING TITLE
ENV-001	INDEX OF DRAWINGS		
ENV-002	FARMINGTON WASTE AREA & ROUTE MAP		

DESIGNED BY:

TRC
21 GRIFFIN ROAD NORTH
WINDSOR, CT. 06095
860.298.9692

SIGN & CERTIFY
SHEETS No.
ENV-001 AND ENV-002

TRC Environmental Corp.
21 Griffin Rd. North
Windsor, CT 06095

Carl N. Stopper
2015.09.18
11:50:54-04'00'

REV.	DATE	REVISION DESCRIPTION	SHEET NO.
-	-	-	-
-	-	-	-
-	-	-	-
-	-	-	-
-	-	-	-
-	-	-	-

THE INFORMATION, INCLUDING ESTIMATED QUANTITIES OF WORK, SHOWN ON THESE SHEETS IS BASED ON LIMITED INVESTIGATIONS BY THE STATE AND IS IN NO WAY WARRANTED TO INDICATE THE CONDITIONS OF ACTUAL QUANTITIES OF WORK WHICH WILL BE REQUIRED.

Plotted Date: September 18, 2015 10:42 AM

DESIGNER/DRAFTER: REA
CHECKED BY: DM
NTS

STATE OF CONNECTICUT
DEPARTMENT OF TRANSPORTATION

Filename: J:\CAD\193786\005112-Farmington Maint Facility\WSA Plans-000910\21-ENGI_174388_ENV-001.dwg

SIGNATURE/ BLOCK:
TRC Environmental Corp.
21 Griffin Rd. North
Windsor, CT 06095

PROJECT TITLE:
FARMINGTON AND WATERBURY
MAINTENANCE FACILITIES
TANK REPLACEMENT

TOWN: FARMINGTON & WATERBURY

DRAWING TITLE: INDEX OF DRAWINGS

PROJECT NO. 174-0388
DRAWING NO. ENV-001
SHEET NO. 08.01

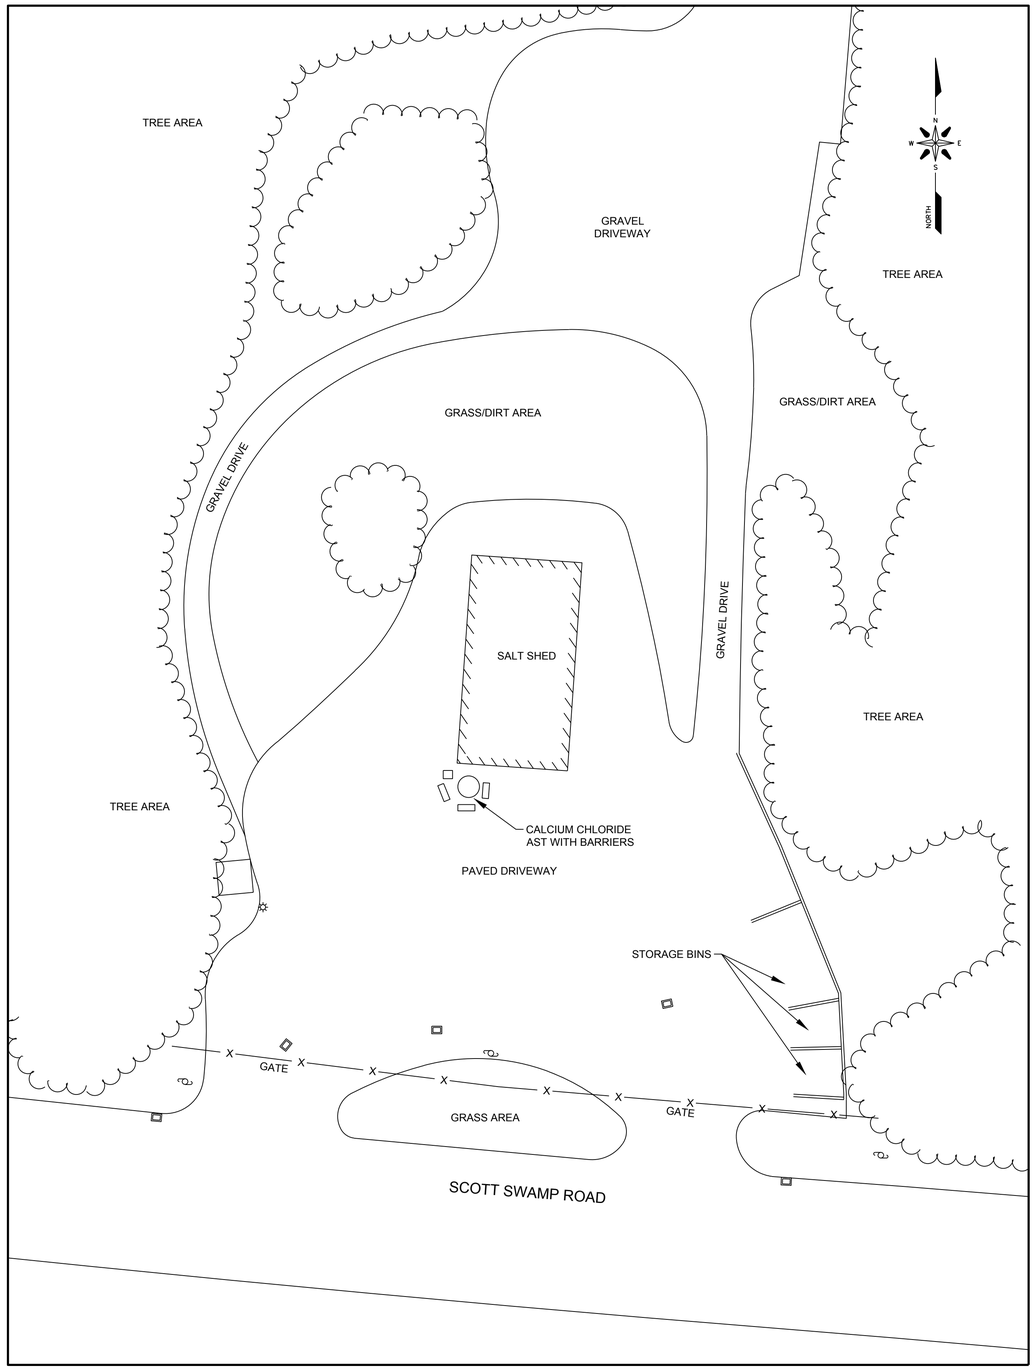

WASTE STOCKPILE AREA SITE PLAN

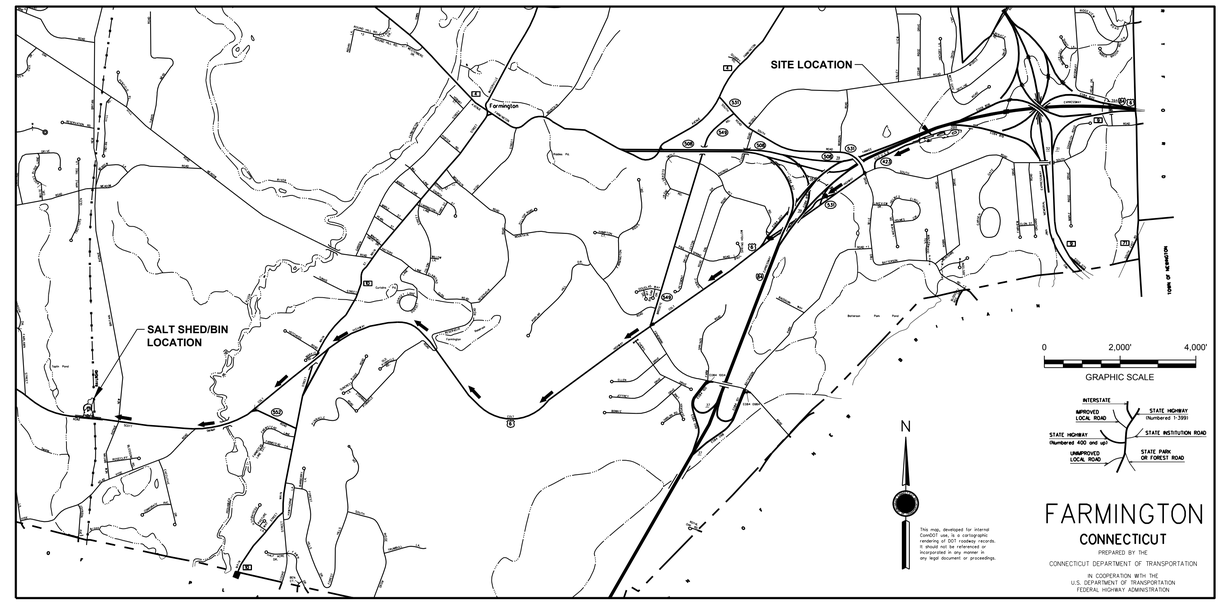

TRUCK ROUTE PLAN

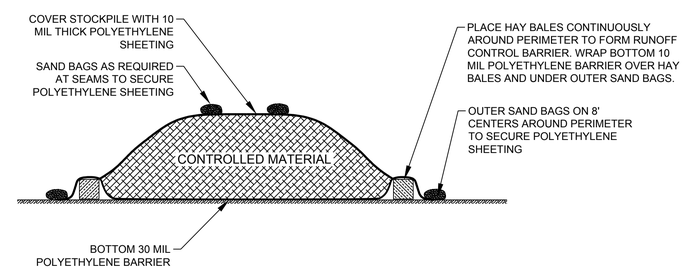

WASTE STOCKPILE AREA

N.T.S

NOTE:
THE LOCATION OF THE CONTROLLED MATERIAL STOCKPILE AT THE FARMINGTON SALT SHED SHALL BE COORDINATED WITH THE FACILITY MANAGER AND ENGINEER ONCE PROJECT ACTIVITIES ARE INITIATED.

REV.	DATE	REVISION DESCRIPTION	SHEET NO.
-	-	-	-
-	-	-	-
-	-	-	-
-	-	-	-
-	-	-	-
-	-	-	-

THE INFORMATION, INCLUDING ESTIMATED QUANTITIES OF WORK, SHOWN ON THESE SHEETS IS BASED ON LIMITED INVESTIGATIONS BY THE STATE AND IS IN NO WAY WARRANTED TO INDICATE THE CONDITIONS OF ACTUAL QUANTITIES OF WORK WHICH WILL BE REQUIRED.

Plotted Date: September 18, 2015 10:45 AM

DESIGNER/DRAFTER: KDH
CHECKED BY: LB
SCALE IN FEET 0 30' 60'
SCALE 1"= 30'

STATE OF CONNECTICUT
DEPARTMENT OF TRANSPORTATION

Filename: J:\CAD\193798\0051\12-Farmington Maint Facility\WSA Plans-0009\0321_ENGI_174388_ENV-002.dwg

SIGNATURE/BLOCK:
TRC Environmental Corp.
21 Griffin Rd. North
Windsor, CT 06095
STATE OF CONNECTICUT · CARL STEPHEN MAYER · NO. 18996 · LICENSED PROFESSIONAL ENGINEER

PROJECT TITLE:
FARMINGTON AND WATERBURY MAINTENANCE FACILITIES TANK REPLACEMENT

TOWN: **FARMINGTON**

DRAWING TITLE: **FARMINGTON WASTE AREA & ROUTE MAP**

PROJECT NO. 174-0388
DRAWING NO. ENV-002
SHEET NO. 08.02