03 - SUPPORTING DOCUMENTS

INDEX OF DRAWINGS

DRAWING NUMBER	DRAWING TITLE	DRAWING NUMBER	DRAWING TITLE
C-001	INDEX OF DRAWINGS		
C-002	EXISTING CONDITIONS- FARMINGTON		
C-003	EXISTING CONDITIONS- WATERBURY		

THE DESIGN APPEARS TO CONFORM TO APPLICABLE CRITERIA. APPROVAL IS NOT TO BE CONSTRUED TO MEAN THAT ALL ASPECTS OF THE DESIGN HAVE BEEN PERSONALLY CHECKED BY THE UNDERSIGNED.

Gregory Dorosh, P.E.
2015.08.12
07:50:36-04'00'

TRANSPORTATION PRINCIPAL ENGINEER

REV.	DATE	REVISION DESCRIPTION	SHEET NO.

THE INFORMATION, INCLUDING ESTIMATED QUANTITIES OF WORK, SHOWN ON THESE SHEETS IS BASED ON LIMITED INVESTIGATIONS BY THE STATE AND IS IN NO WAY WARRANTED TO INDICATE THE CONDITIONS OF ACTUAL QUANTITIES OF WORK WHICH WILL BE REQUIRED.

Plotted Date: 8/11/2015

DESIGNER/DRAFTER: ME

CHECKED BY: SK

STATE OF CONNECTICUT
DEPARTMENT OF TRANSPORTATION

Filename: ...\SD001_CT_Sheet_0174-0388.dgn

SIGNATURE/ BLOCK:

OFFICE OF ENGINEERING

APPROVED BY:

PROJECT TITLE:

FARMINGTON AND WATERBURY MAINTENANCE FACILITIES TANK REPLACEMENT

TOWN: FARMINGTON AND WATERBURY

DRAWING TITLE: INDEX OF DRAWINGS

PROJECT NO. 174-388

DRAWING NO. SD-001

SHEET NO. 03.01

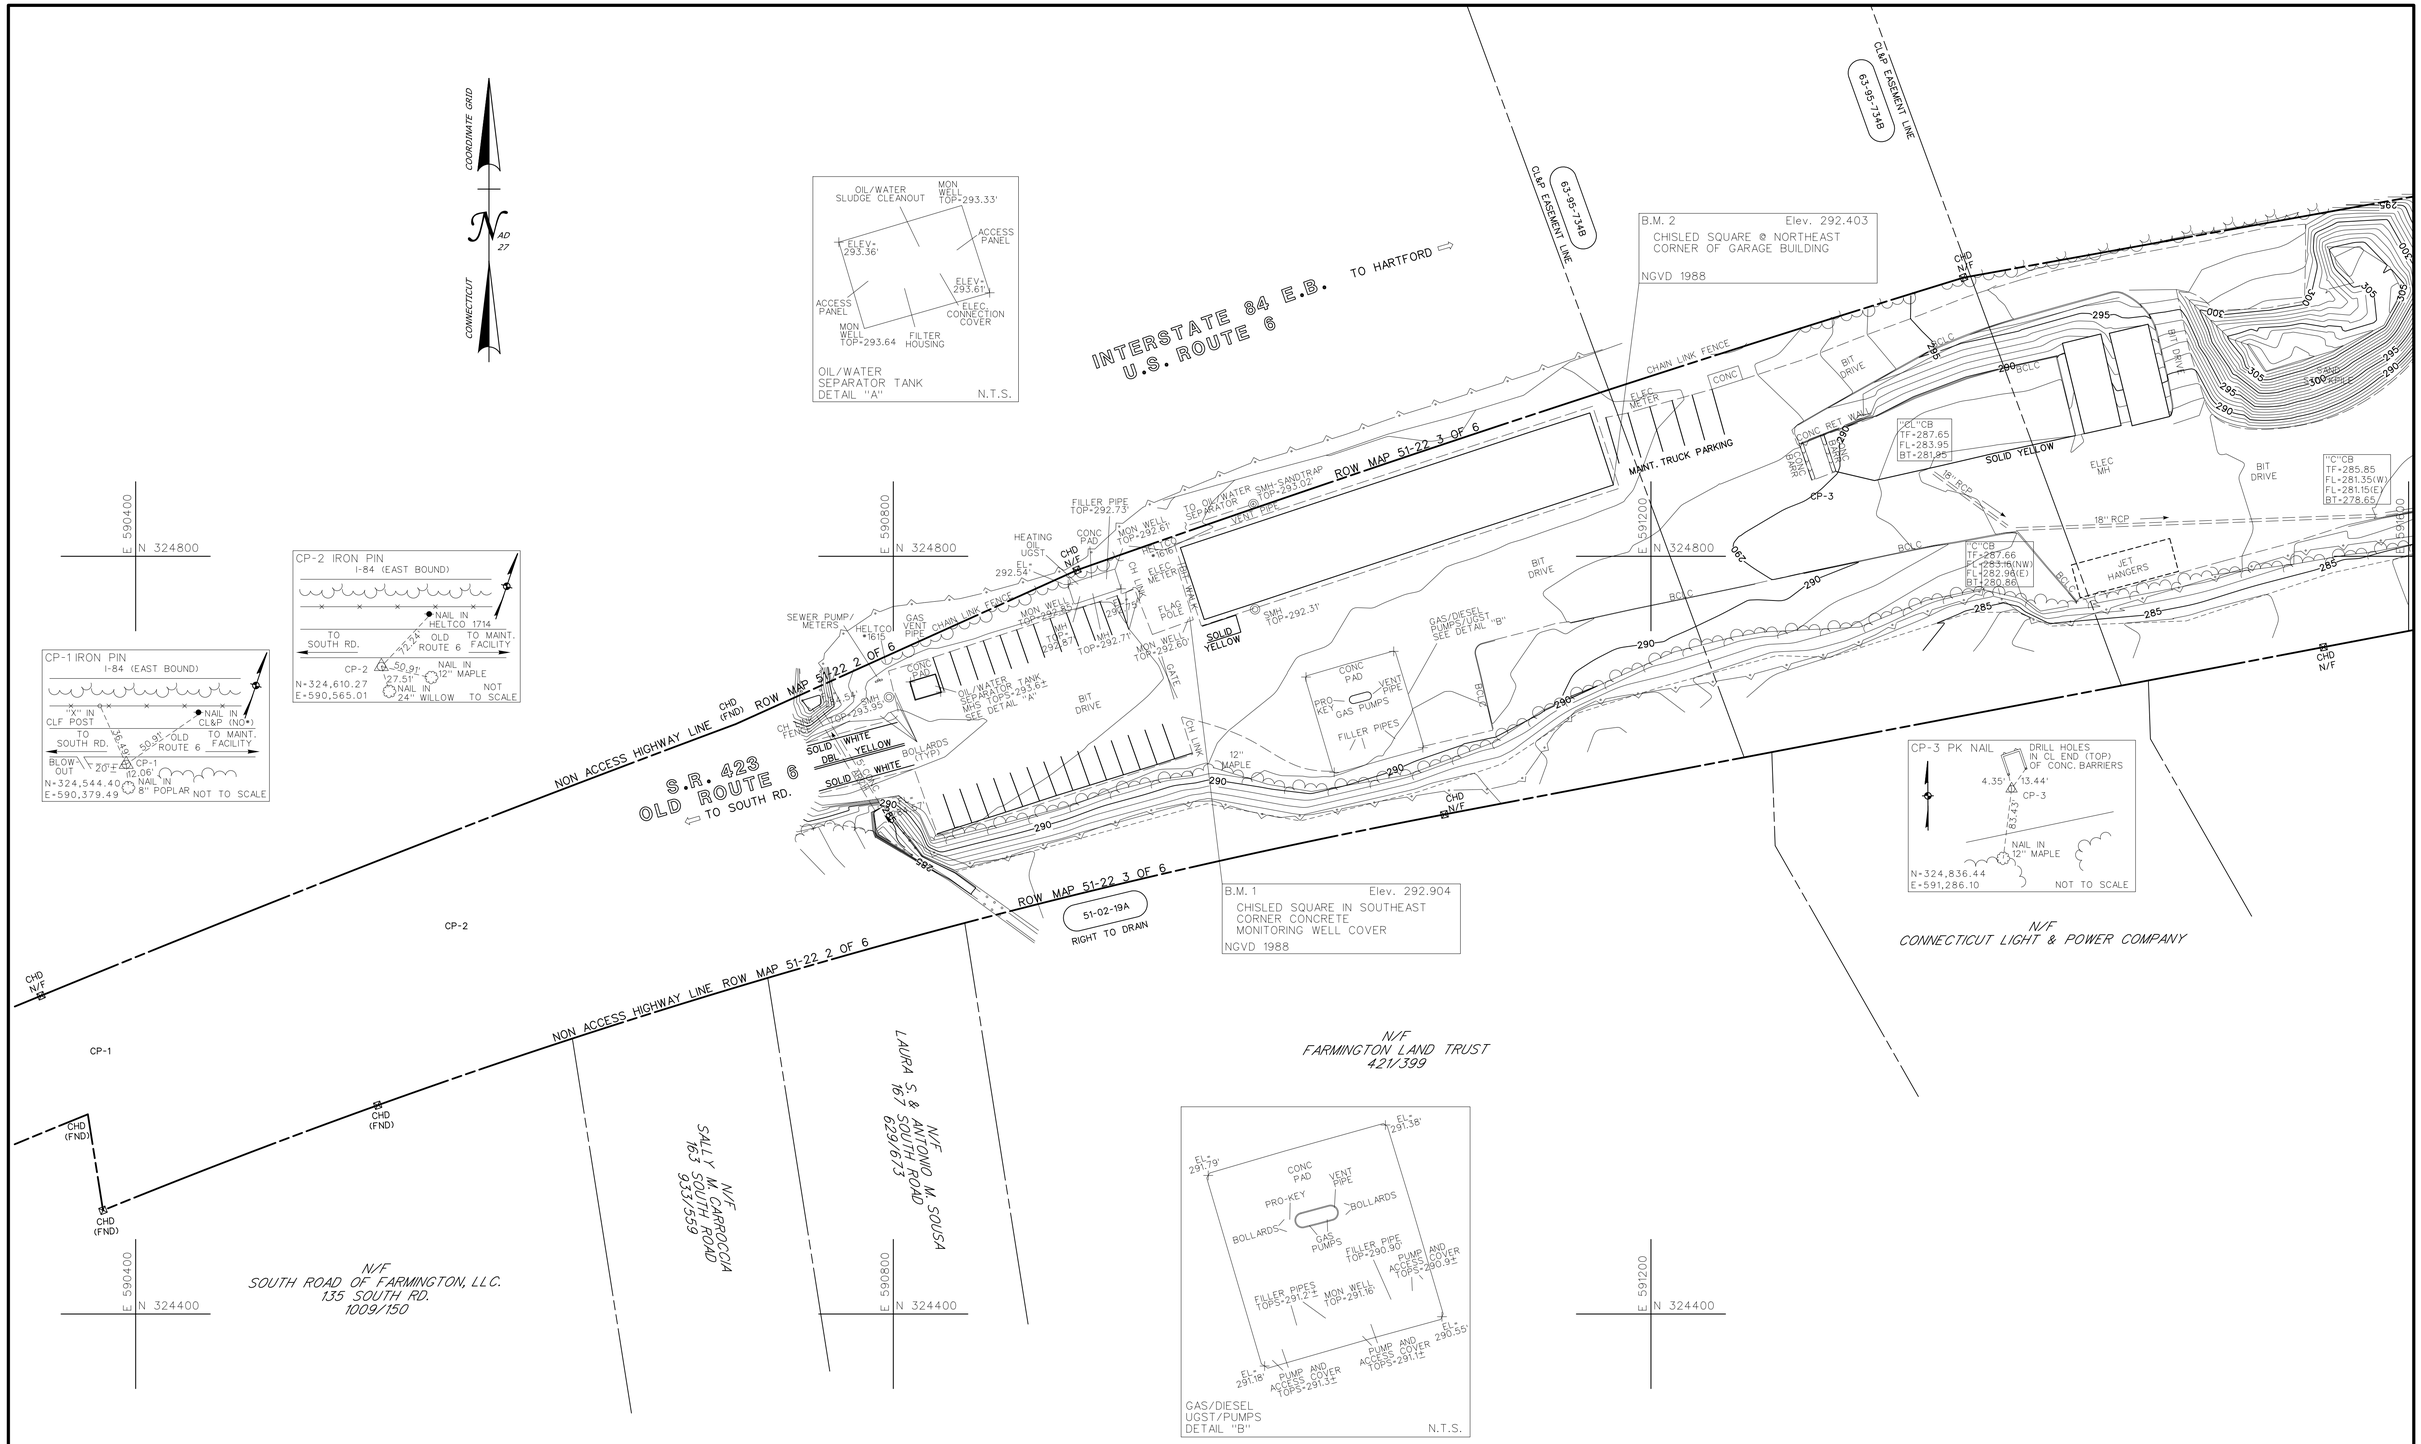

REV.	DATE	REVISION DESCRIPTION	SHEET NO.

THE INFORMATION, INCLUDING ESTIMATED QUANTITIES OF WORK, SHOWN ON THESE SHEETS IS BASED ON LIMITED INVESTIGATIONS BY THE STATE AND IS IN NO WAY WARRANTED TO INDICATE THE CONDITIONS OF ACTUAL QUANTITIES OF WORK WHICH WILL BE REQUIRED.

Plotted Date: 8/11/2015

DESIGNER/DRAFTER: **ME**

CHECKED BY: **SK**

SCALE IN FEET 0 40 80

SCALE 1"=40'

STATE OF CONNECTICUT
DEPARTMENT OF TRANSPORTATION

Filename: ...\SD002_CT_Sheet_0174-0388.dgn

SIGNATURE/ BLOCK: **OFFICE OF ENGINEERING**

APPROVED BY:

PROJECT TITLE:

FARMINGTON AND WATERBURY MAINTENANCE FACILITIES TANK REPLACEMENT

TOWN: **FARMINGTON**

DRAWING TITLE: **EXISTING CONDITIONS**

PROJECT NO. **174-388**

DRAWING NO. **SD-002**

SHEET NO. **03.02**

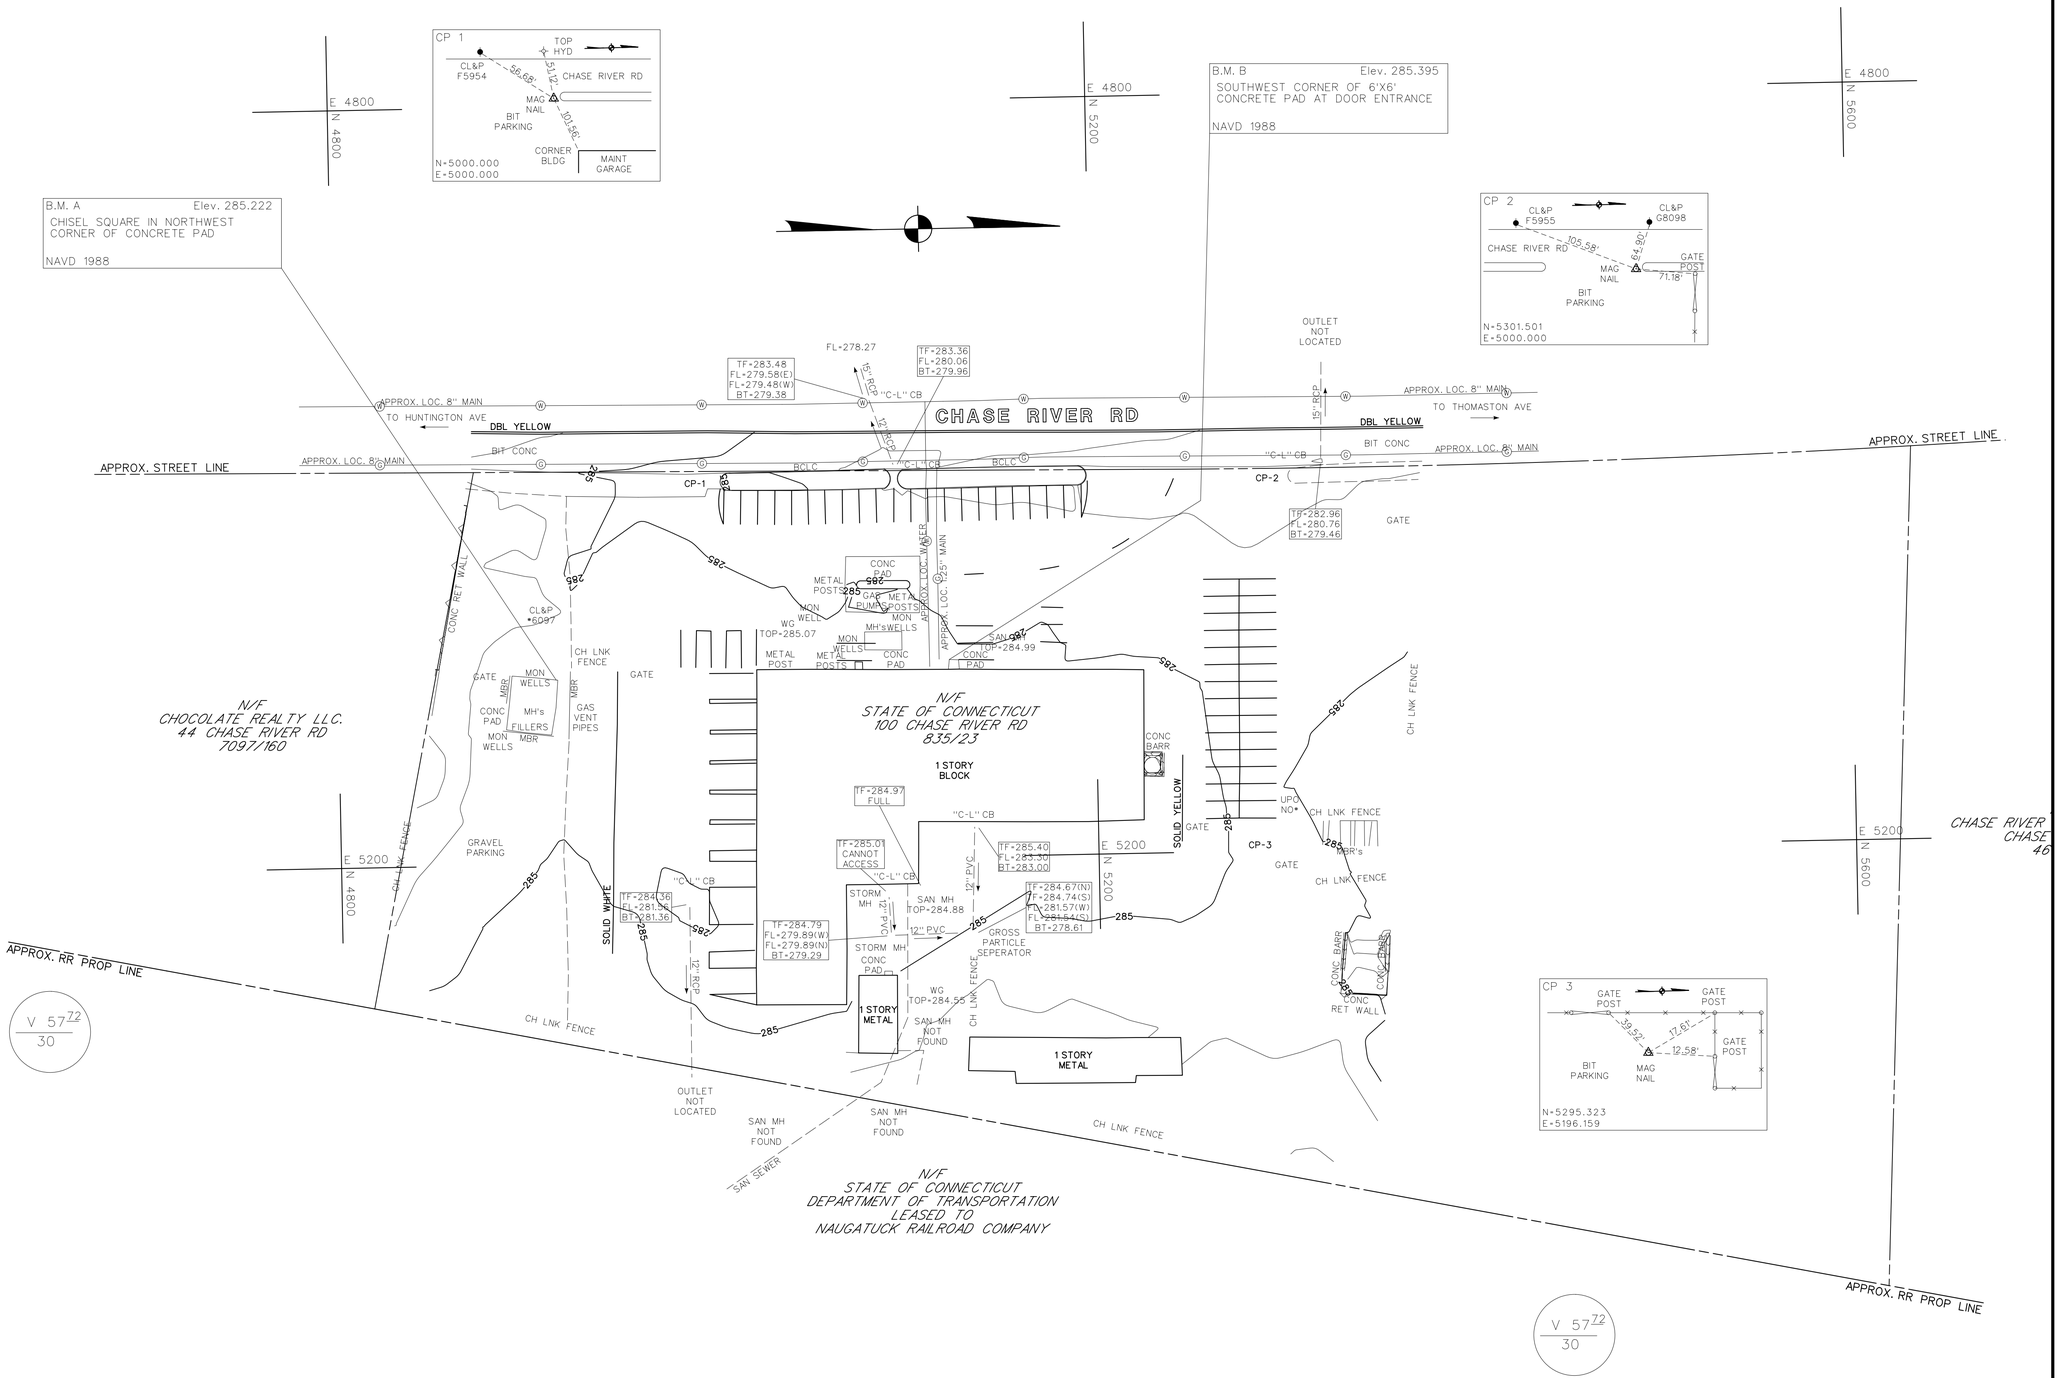

REV.	DATE	REVISION DESCRIPTION	SHEET NO.

THE INFORMATION, INCLUDING ESTIMATED QUANTITIES OF WORK, SHOWN ON THESE SHEETS IS BASED ON LIMITED INVESTIGATIONS BY THE STATE AND IS IN NO WAY WARRANTED TO INDICATE THE CONDITIONS OF ACTUAL QUANTITIES OF WORK WHICH WILL BE REQUIRED.

Plotted Date: 8/11/2015

DESIGNER/DRAFTER: **ME**

CHECKED BY: **SK**

SCALE IN FEET
0 40 80
SCALE 1"=40'

STATE OF CONNECTICUT
DEPARTMENT OF TRANSPORTATION

Filename: ...\SD003_CT_Sheet_0174-0388.dgn

SIGNATURE/BLOCK: **OFFICE OF ENGINEERING**

APPROVED BY:

PROJECT TITLE: **FARMINGTON AND WATERBURY MAINTENANCE FACILITIES TANK REPLACEMENT**

TOWN: **WATERBURY**

DRAWING TITLE: **EXISTING CONDITIONS**

PROJECT NO. **174-388**

DRAWING NO. **SD-003**

SHEET NO. **03.03**