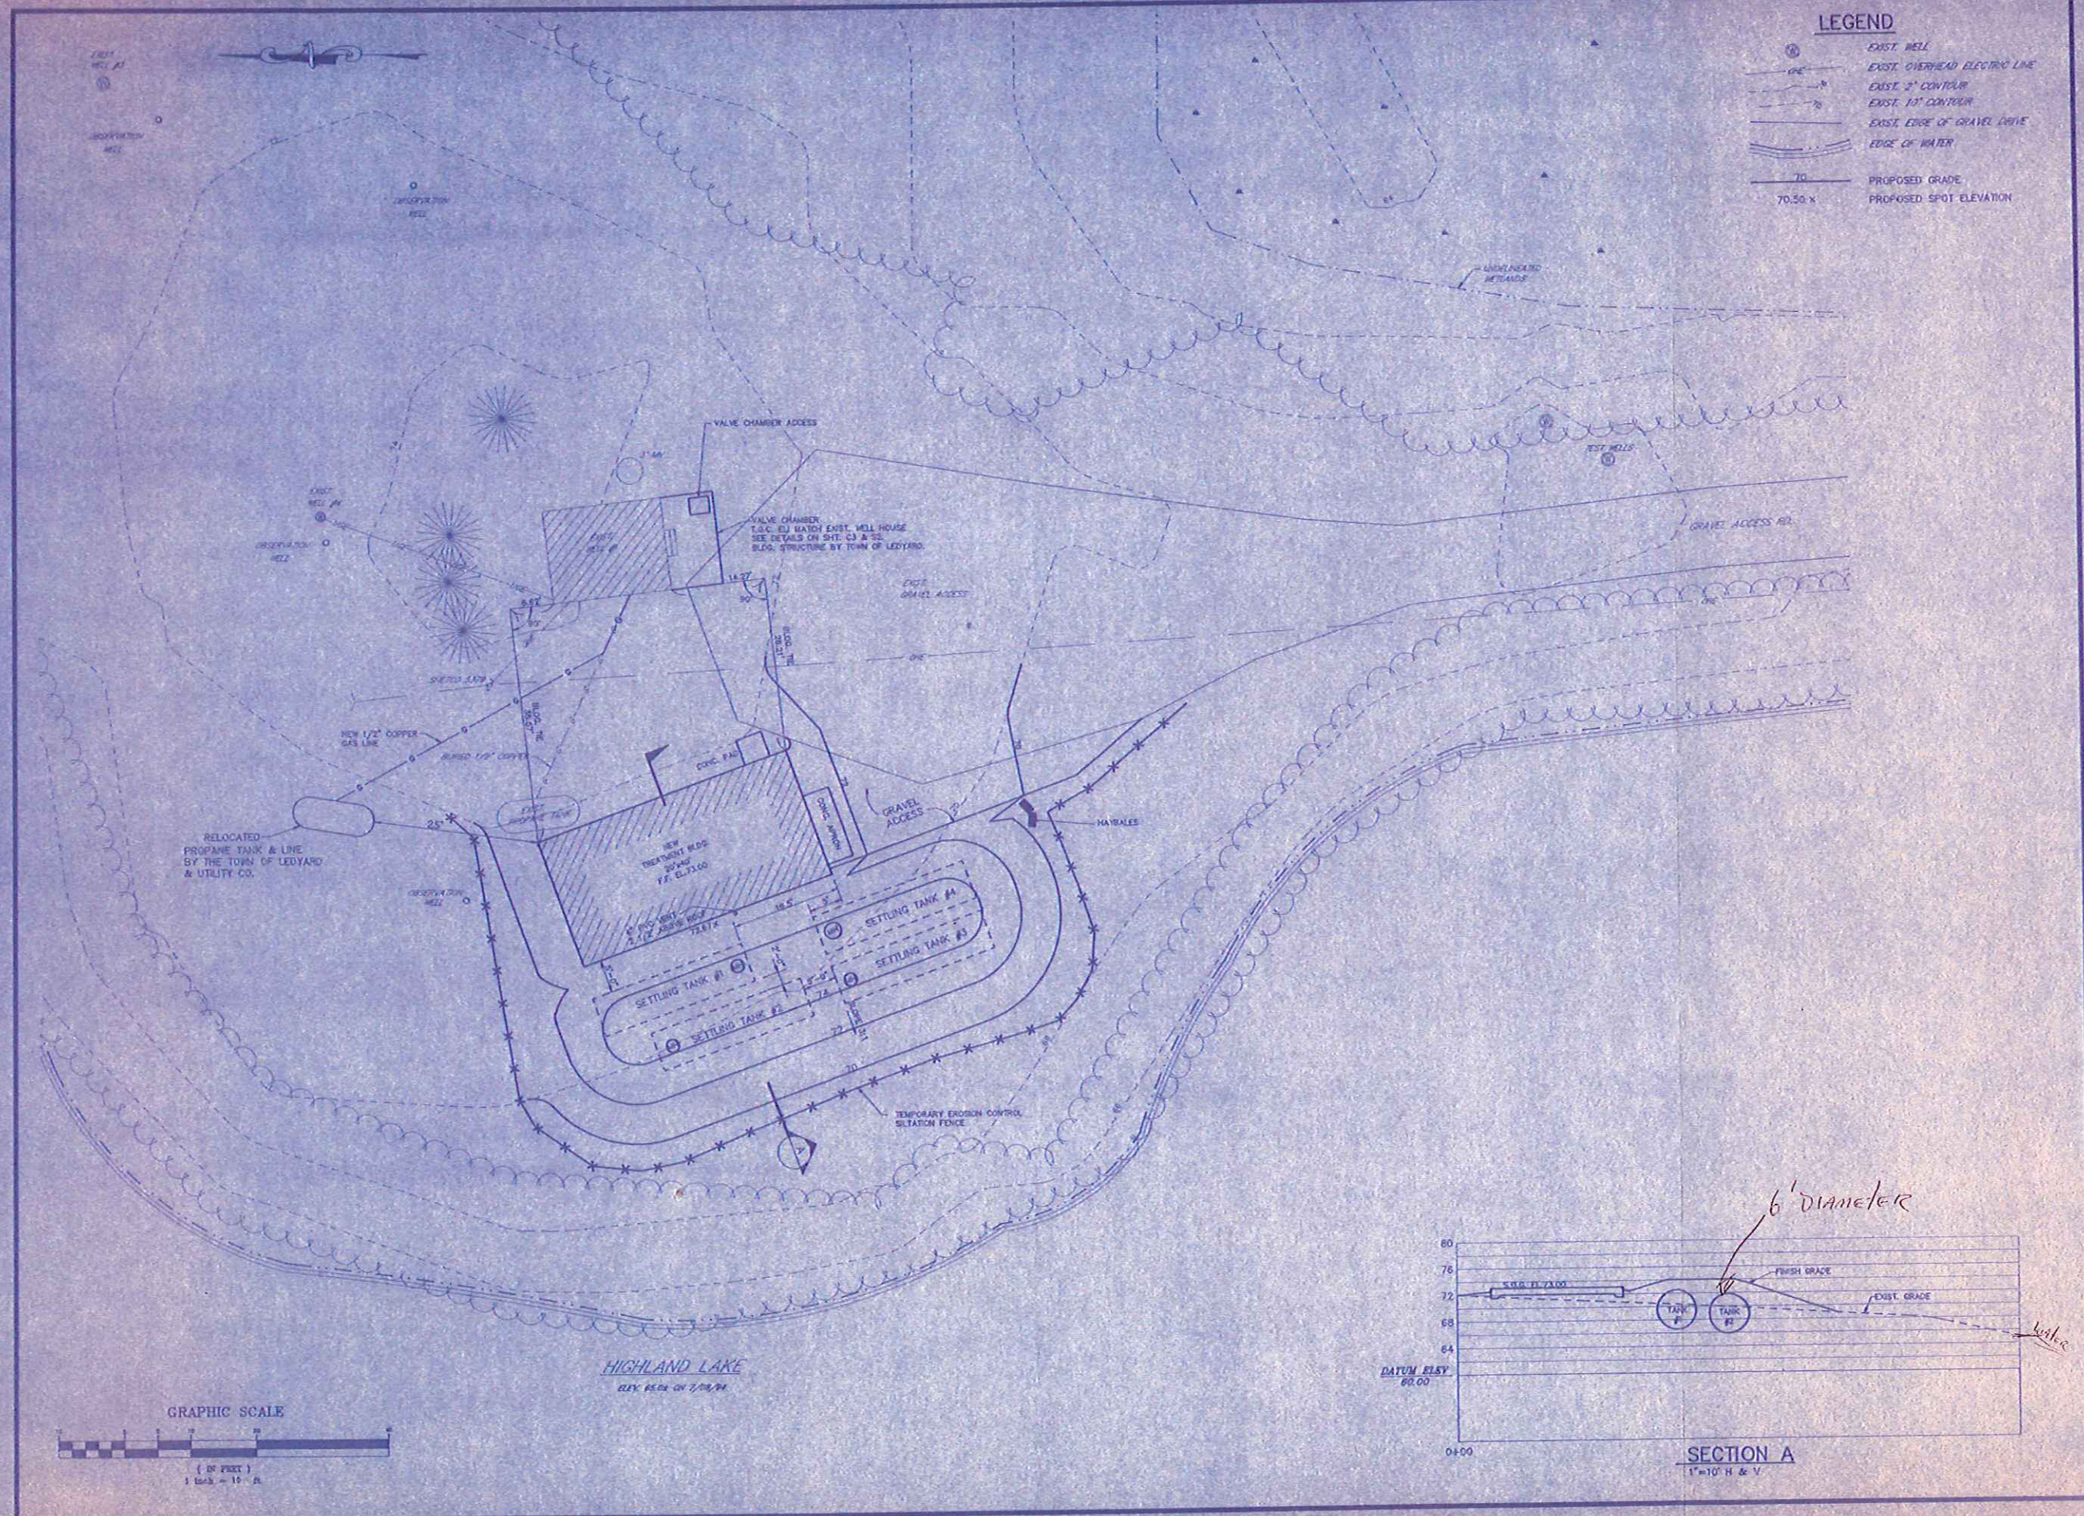

TOWN OF LEDYARD
WATER TREATMENT FACILITIES
ROUTE 117
LEDYARD, CONNECTICUT

THE H.L. TURNER GROUP Inc.
6 LOUDON ROAD, CONCORD NH 03301
ARCHITECTS • CONSTRUCTION MANAGERS
ENGINEERS • ENVIRONMENTAL CONSULTANTS
CONCORD NH HARRISON ME MONTPELIER VT

TURNER GROUP

Project No. 1503-01
Scale 1"=10'
Drawn by DMT
Dwn. by AL
Chkd. by DMT
Appd. by HT
Date 9/2/94

TREATMENT BLDG. SITE PLAN

Drawing No.
C2
1503 \ C2

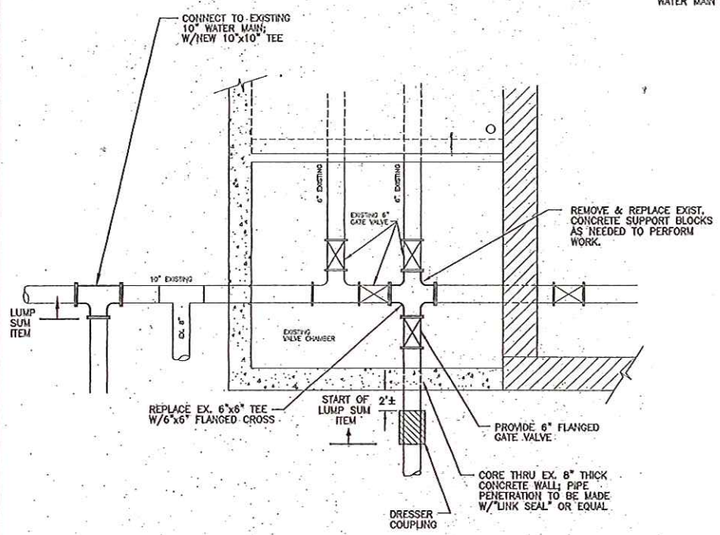

WATER CONNECTION DETAIL
SCALE: 1/2" 1'-0"

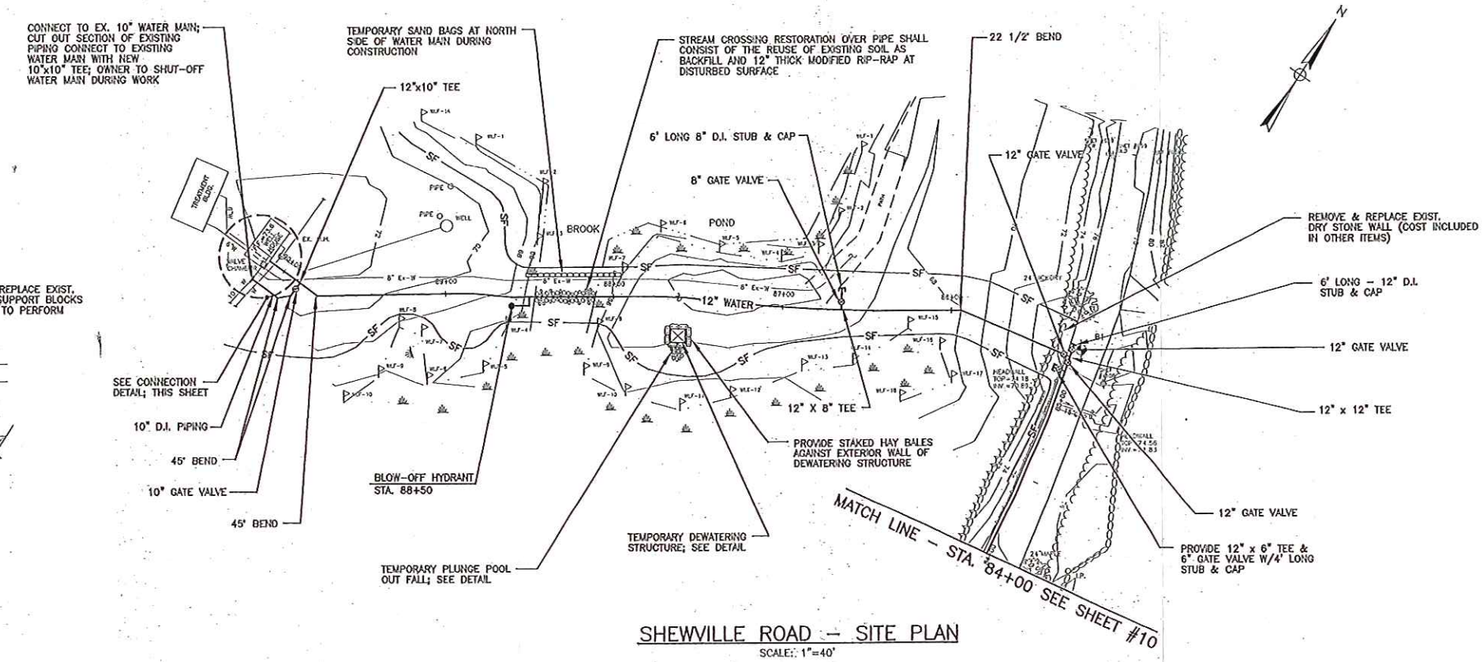

SHEWVILLE ROAD - SITE PLAN
SCALE: 1"=40'

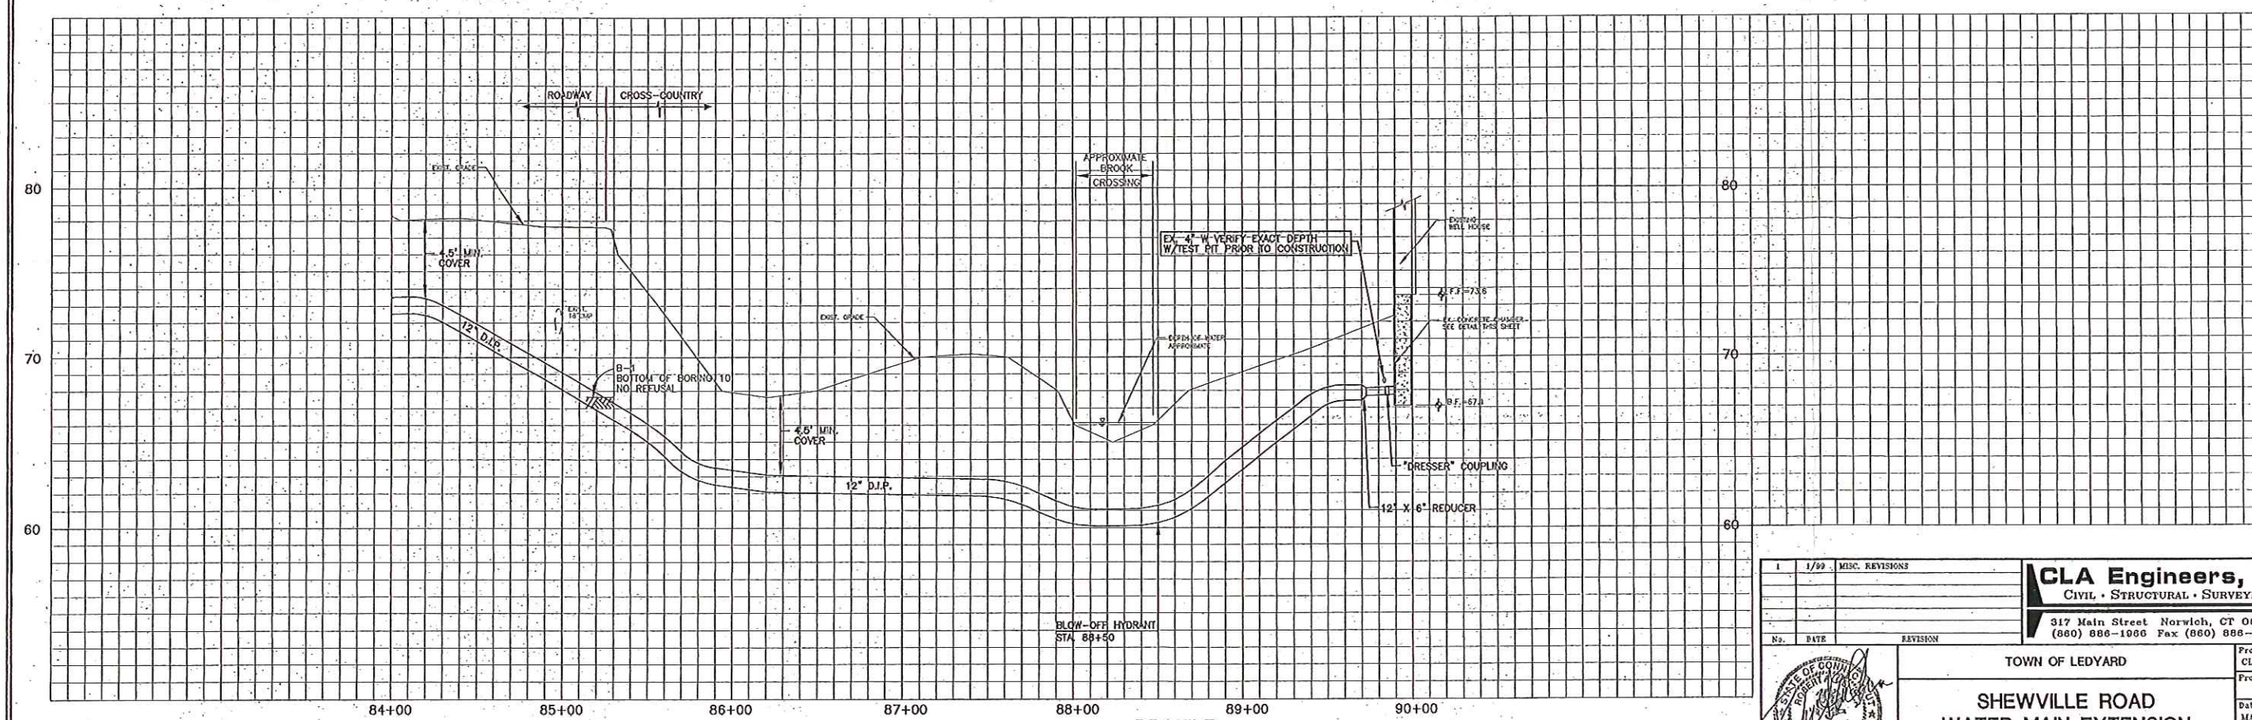

PROFILE
HORIZ. 1"=40'
VERT. 1"=4'

No.	DATE	REVISION
1	1/99	MISC. REVISIONS

CLA Engineers, Inc.
CIVIL · STRUCTURAL · SURVEYING
317 Main Street Norwich, CT 06360
(860) 886-1966 Fax (860) 886-9165

TOWN OF LEDYARD

SHEWVILLE ROAD
WATER MAIN EXTENSION

PLAN & PROFILE

Project No. CL-97-1642
Proj. Engineer R.A.D.
Date: MARCH 1997
Sheet No. 10

CLA

#L0123

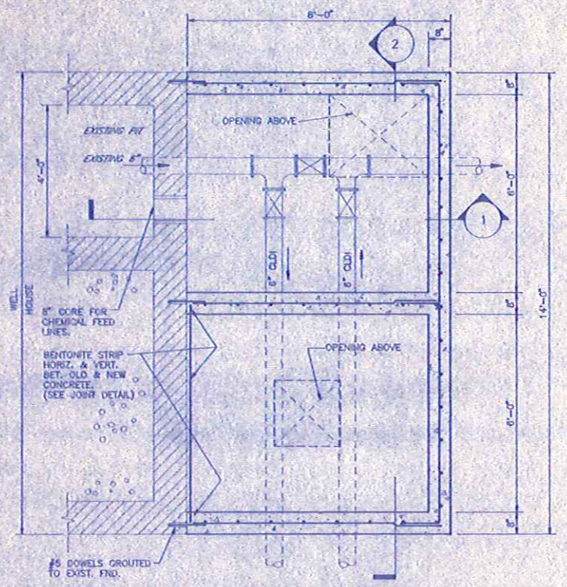

VALVE PIT PLAN
1/2"=1'-0"

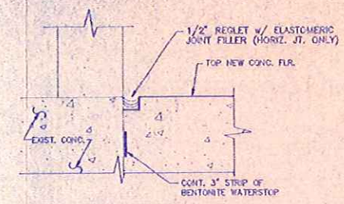

JOINT DETAIL
SCALE: 1 1/2"=1'-0"

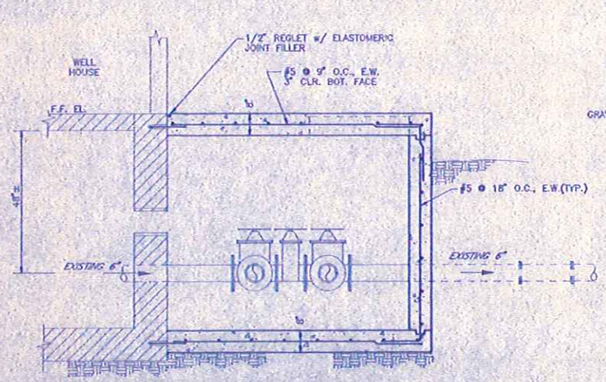

SECTION 1
1/2"=1'-0"

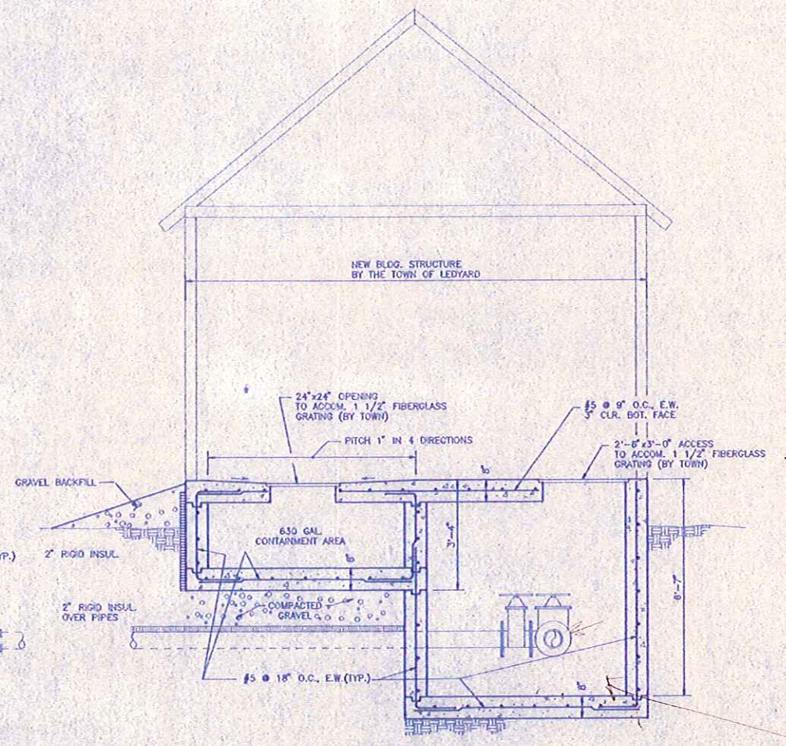

SECTION 2
1/2"=1'-0"

Why is Fiber glass grating supplied by Town — Where Dou we get it? Cost? Will it handle load of 800# Barrels?

No Sump Provided & or No way to drain water to other Sump

TOWN OF LEDYARD
WATER TREATMENT FACILITIES
ROUTE 117
LEDYARD, CONNECTICUT

THE H.L. TURNER GROUP Inc.
6 LOUDON ROAD, CONCORD NH 03301
ARCHITECTS • CONSTRUCTION MANAGERS
ENGINEERS • ENVIRONMENTAL CONSULTANTS
CONCORD NH HARRISON ME MONTPELIER VT

TURNER GROUP

Proj. No. 1503-01
Scale AS SHOWN
Dwn. By DMT
Drn. By AL
Chkd. By DMT
Appd. By HT
Date 9/1/94

VALVE PIT PLAN & DETAILS

Drawing No.
S2
1503 \ S2