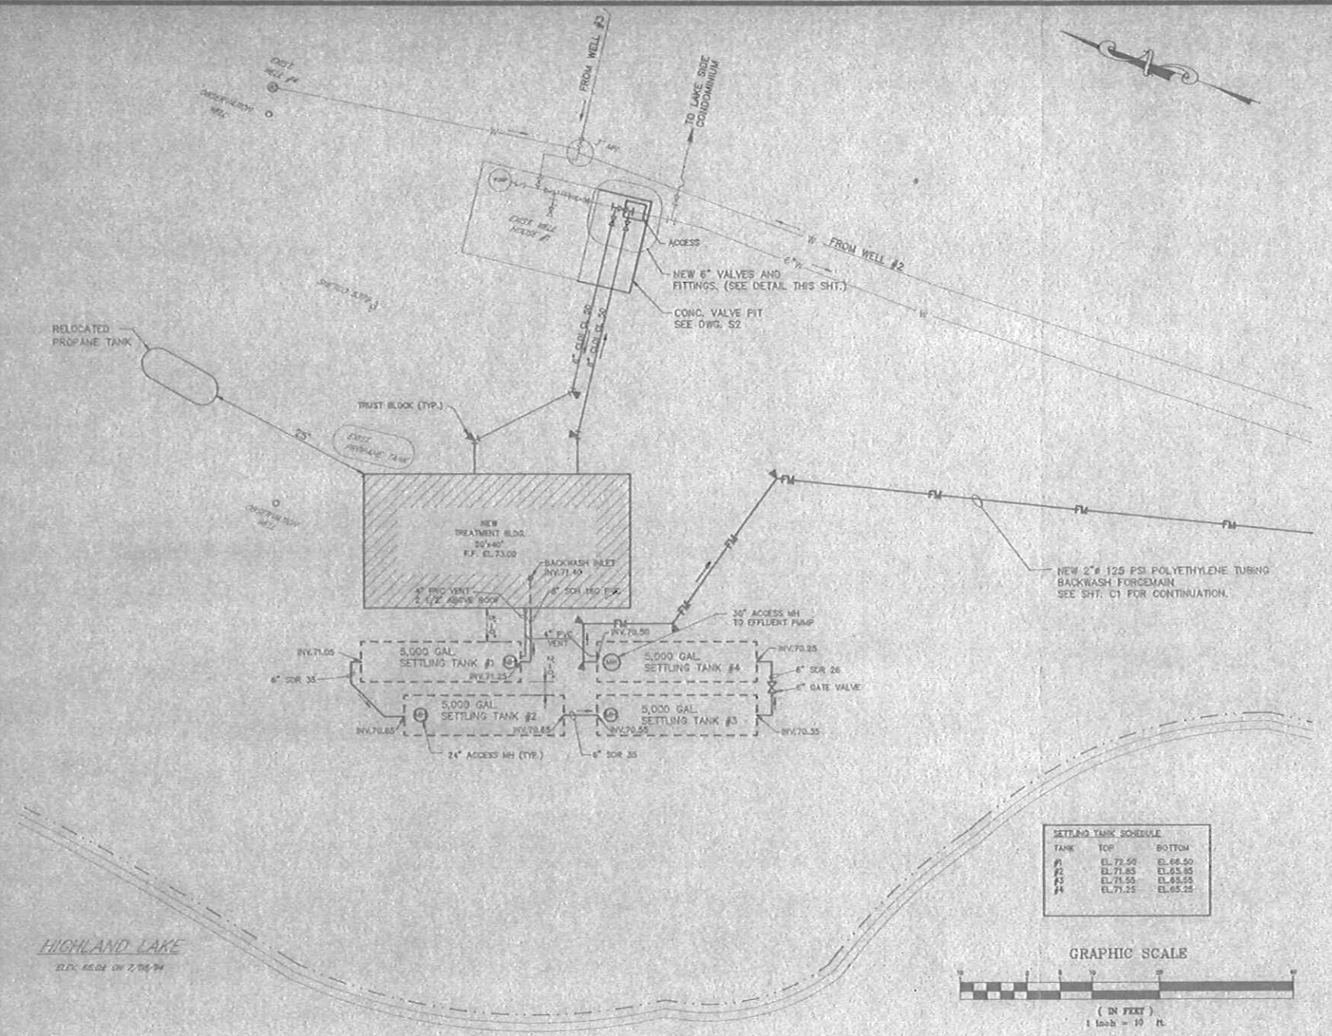

SETTLING TANK SCHEDULE		
TANK	TOP	BOTTOM
#1	EL.72.50	EL.66.50
#2	EL.71.85	EL.65.85
#3	EL.71.55	EL.65.55
#4	EL.71.25	EL.65.25

GRAPHIC SCALE

(IN FEET)
1 inch = 10 ft.

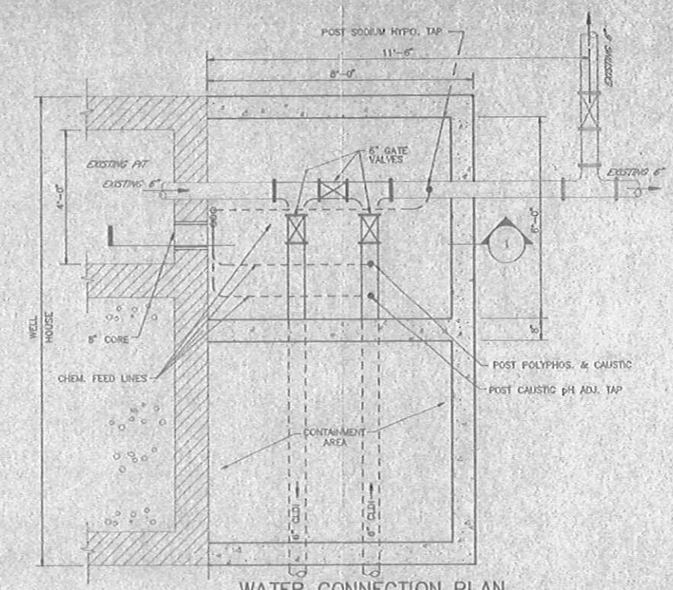

WATER CONNECTION PLAN

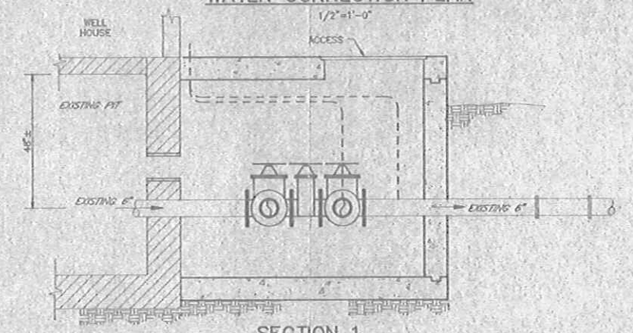

SECTION 1
1/2"=1'-0"

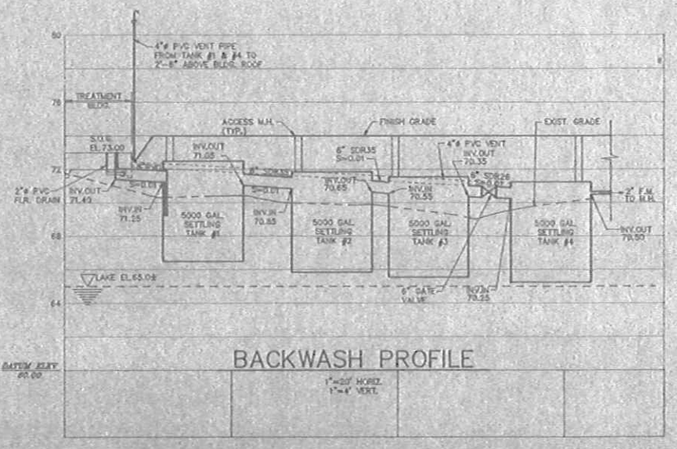

BACKWASH PROFILE
1"=20' HORIZ.
1"=4' VERT.

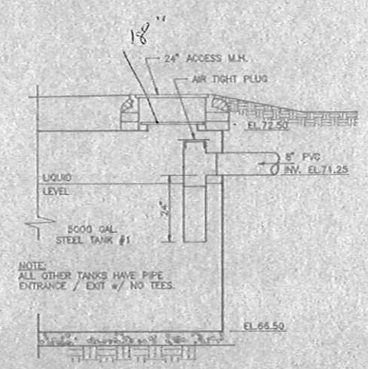

NOTE:
ALL OTHER TANKS HAVE PIPE ENTRANCE / EXIT w/ NO TEES.

TANK #1 INLET TEE DETAIL
1/2"=1'-0"

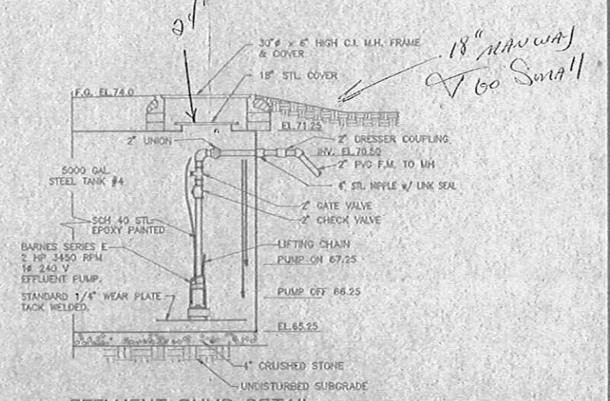

EFFLUENT PUMP DETAIL
1/2"=1'-0"

TOWN OF LEDYARD
WATER TREATMENT FACILITIES
ROUTE 117
LEDYARD, CONNECTICUT

THE H.L. TURNER GROUP Inc.
© COPYRIGHT
ARCHITECTS - CONSTRUCTION MANAGERS
ENGINEERS - ENVIRONMENTAL CONSULTANTS
CONCORD, NH HARRISON, ME MONTPELIER, VT

TURNER GROUP

Project 1503-01
Scale 1"=10'
Drawn by DMT
Chkd. by AL
Appr. by DMT
Date 9/2/94

YARD PIPING PLAN & DETAILS

Drawing No.
C3
1503 \ C3

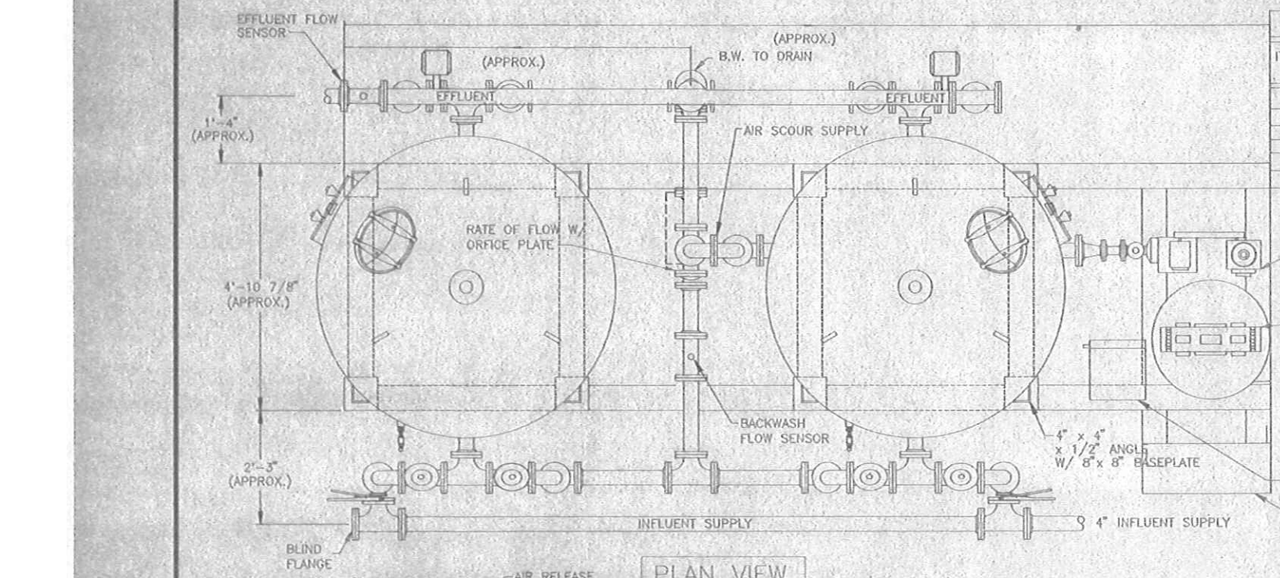

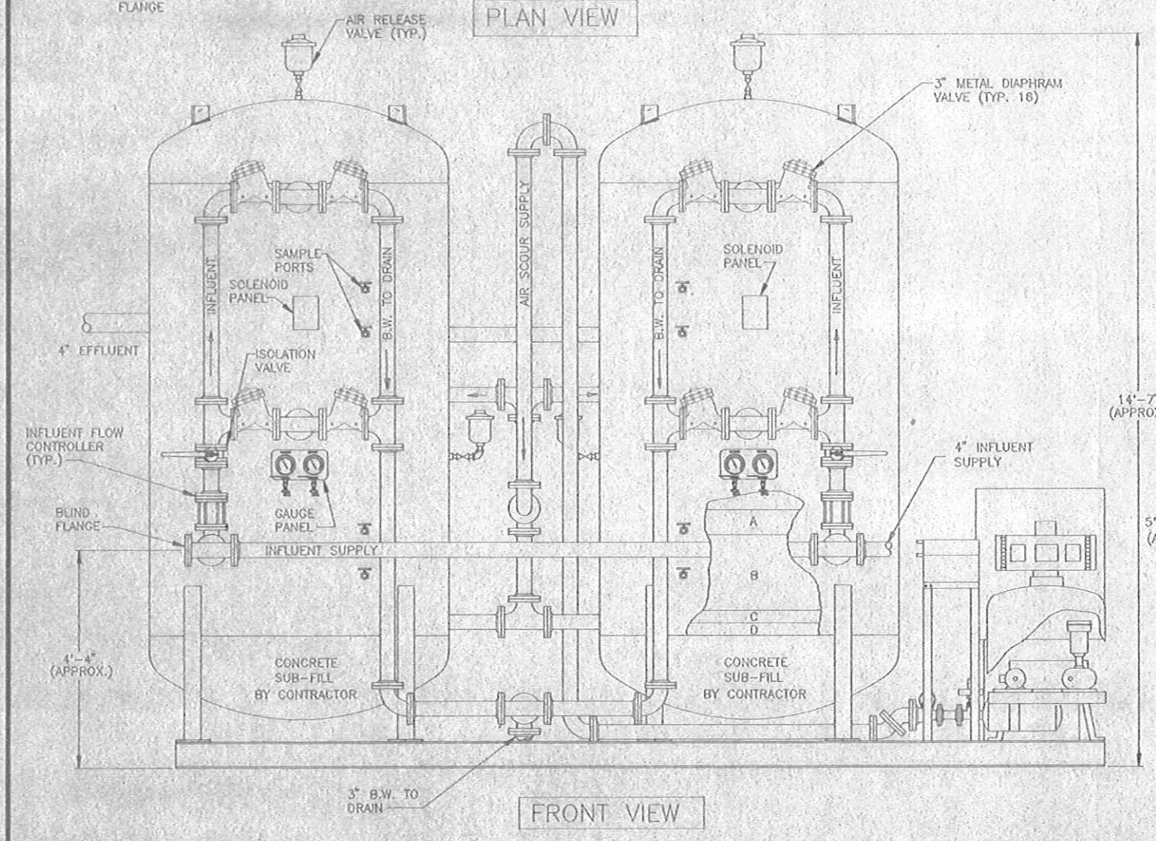

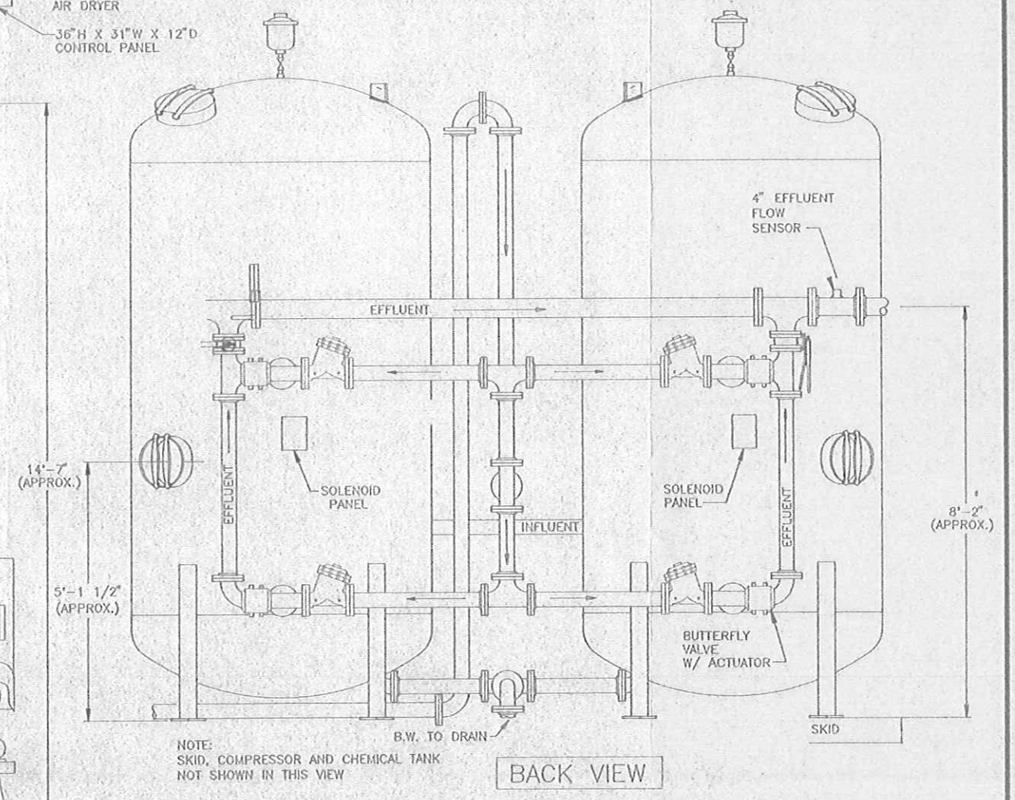

AIR SCOUR BLOWER PACKAGE

VERT. 60 GAL. COMPRESSOR W/ DUAL HEADS

REFRIGERATED AIR DRYER

36"H X 31"W X 12"D CONTROL PANEL

MEDIA SCHEDULE

ITEM	DESCRIPTION	SIZE	DEPTH	UNIFORMITY COEFFICIENT	QTY/CELL (APPROX.)	QTY/ TOTAL
A	ANTHRACITE	.85-.95mm	6"	<1.7	14 CU/FT	56 CU/FT
B	MANGANESE GREENSAND	.30-.35mm	18"	<1.6	42 CU/FT	168 CU/FT
C	TORPEDO SAND	.80-2.0mm	3"	------	7 CU/FT	28 CU/FT
D	GRAVEL	1/8x1/4"	3"	------	7 CU/FT	28 CU/FT
	CONCRETE SUBFILL *	1:2:4	---	------	------	48 CU/FT
	FREEBOARD **	82%	18"	------	------	------

* IN BOTTOM HEAD ONLY
** TOP OF MEDIA TO OVERDRAIN

NOTES

1. DRILLING TO CONFORM TO ANSI B16-5 CLASS 150 WITH BOLT HOLES STRADLING CENTERLINES UNLESS NOTED OTHERWISE.
2. CONSTRUCTION TO BE IN ACCORDANCE WITH ASME UNFIRED PRESSURE VESSEL CODE SECTION VIII DIVISION 1 LATEST ADDENDUM.
3. DIMENSIONS LOCATING OPENINGS MAY VARY +/- 3/8.
4. DESIGN PRESSURE = 150 PSI
   TEST PRESSURE = 225 PSI
5. DESIGN TEMPERATURE = 100° F
6. WEIGHTS: OPERATING WEIGHT = 52,224 LBS/SKID
   MEDIA WEIGHT = 23,244 LBS/SKID
   SHIPPING WEIGHT = 16,196 LBS/SKID
7. CONTRACTOR WILL BE REQUIRED TO MAKE UP LOOSE ENDS IN PIPING WHEN IT IS NECESSARY TO ENSURE A SATISFACTORY FIT.
8. INTERIOR COATING: SANDBLAST TO NEAR WHITE (SSPC-SP10), THEN COATED WITH PLASITE 9133 (PHENOLIC EPOXY) TO 10 MILS DFT. THEN OVEN CURED.
9. EXTERIOR COATING: SANDBLAST TO NEAR WHITE (SSPC-SP10), THEN METALIZE WITH 3 MILS. MIN. OF PURE ZINC AND PRIME WITH AMERLOCK 400 (HIGH SOLIDS EPOXY) TO 5 MILS. DFT. THEN FINISH WITH AMERSHIELD (ALIPHATIC POLYURETHANE) TO 5 MILS. DFT.(COLOR TO BE SELECTED BY ENGINEER)
10. ALL PIPING AND FITTINGS SHOWN AS DOTTED LINES TO BE SUPPLIED BY THE CONTRACTOR. ALL PIPING 3" AND LARGER SHALL BE DUCTILE IRON.

TOWN OF LEDYARD
WATER TREATMENT FACILITIES
ROUTE 117
LEDYARD, CONNECTICUT

THE H.L. TURNER GROUP Inc.
6 LONDON ROAD, CONCORD NH 03301
ARCHITECTS - CONSTRUCTION MANAGERS
ENGINEERS - ENVIRONMENTAL CONSULTANTS
CONCORD NH HARRISON NY MONTPELIER VT

TURNER GROUP

Refinite
WATER CONDITIONING CO.

Project 1503-01
Scale 3/4"=1'-0"
Drawn by DMT
Des. by AL
Check by DMT
Approv. by HT
Date 9/2/94

72" DIA. VERT. FILTER & PIPING LAYOUT

Drawing No.
P2
1503\P2

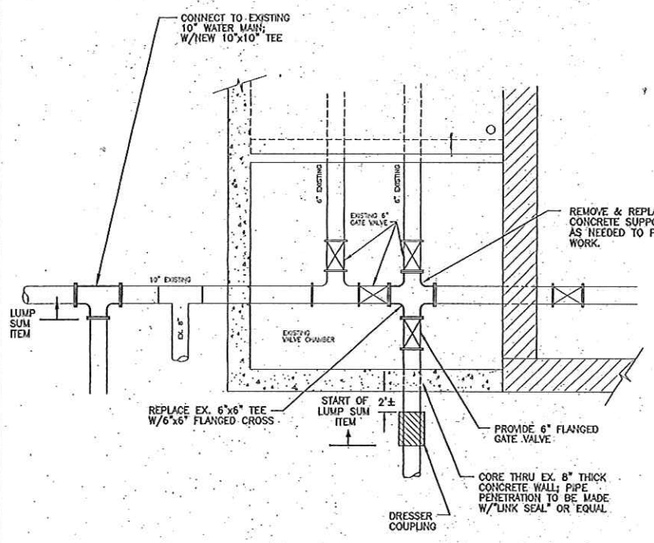

WATER CONNECTION DETAIL

SCALE: 1/2" 1'-0"

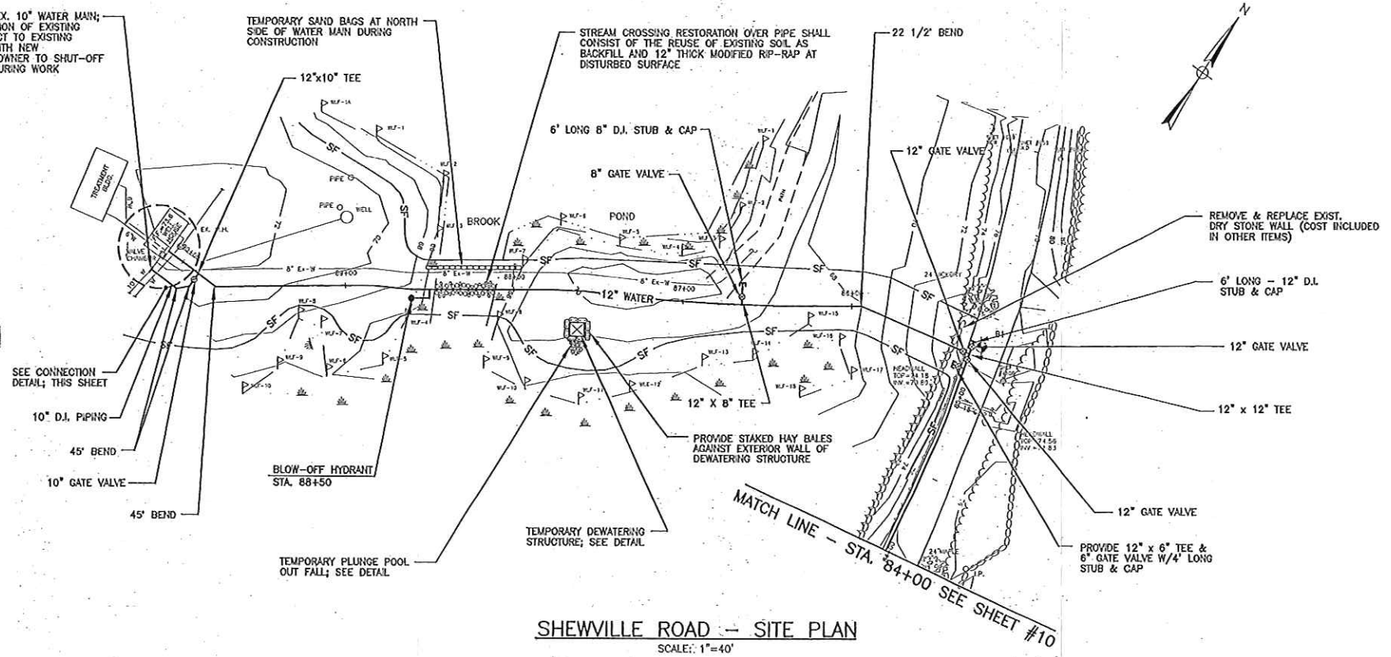

SHEWVILLE ROAD - SITE PLAN

SCALE: 1"=40'

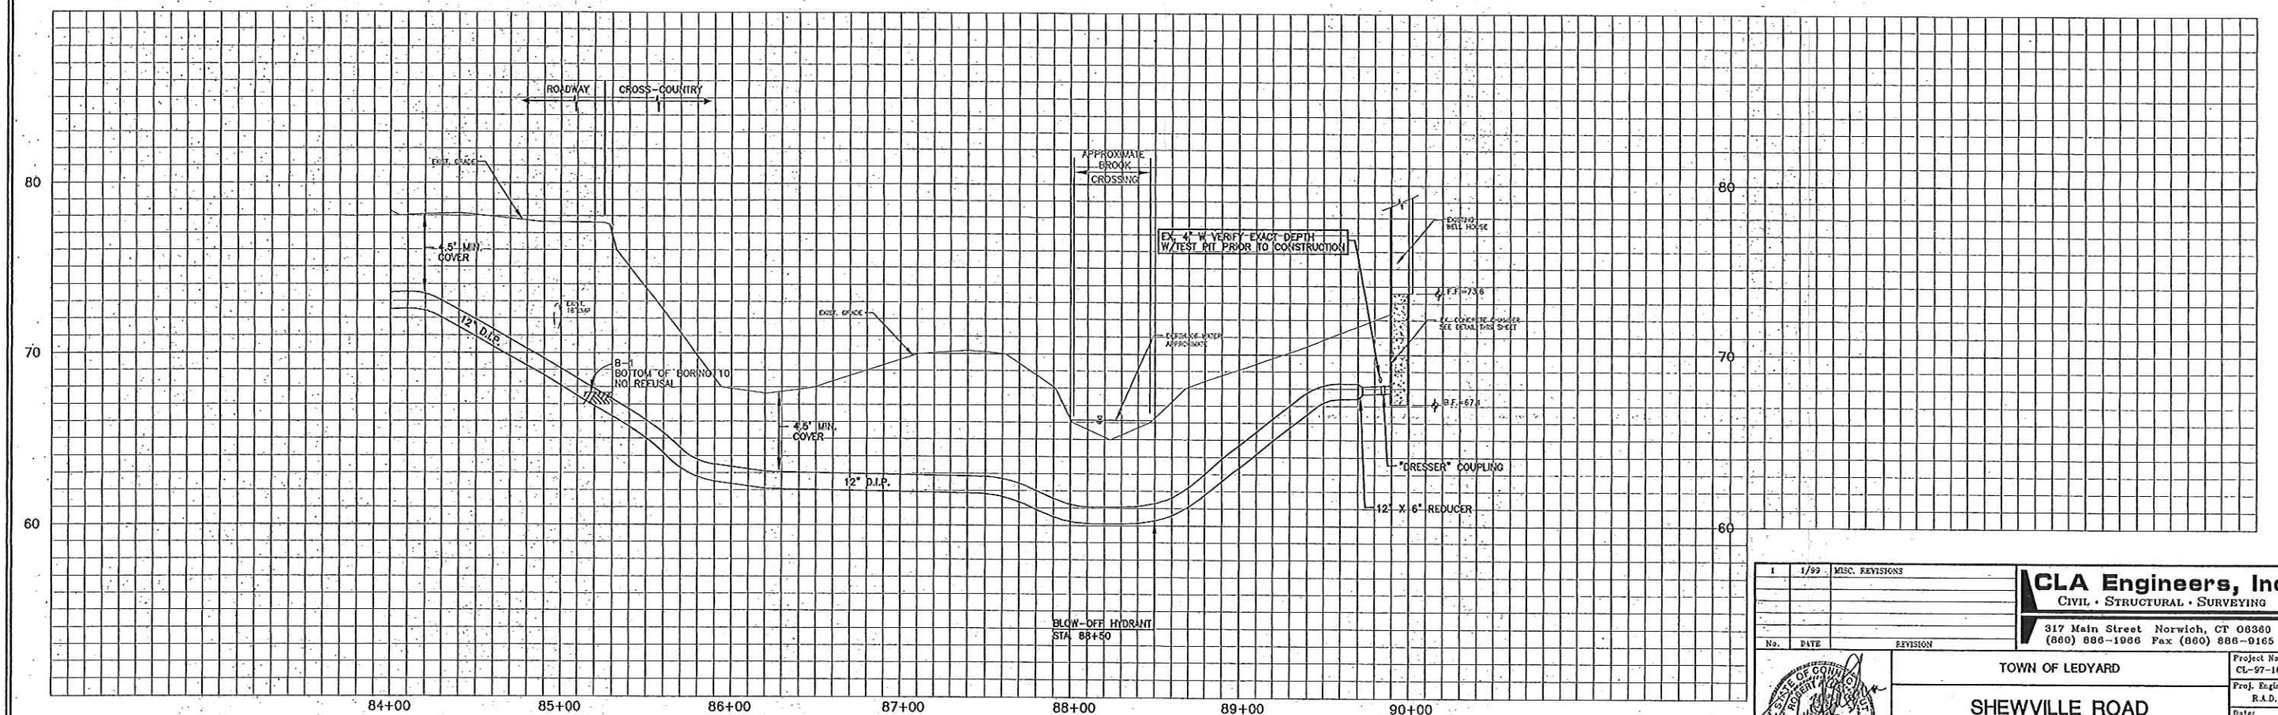

PROFILE

HORIZ. 1"=40'
VERT. 1"=4'

No.	DATE	REVISION
1	1/99	MISC. REVISIONS

CLA Engineers, Inc.
CIVIL • STRUCTURAL • SURVEYING
317 Main Street Norwich, CT 06360
(860) 886-1966 Fax (860) 886-0165

STATE OF CONNECTICUT ROBERT A. DAIGLE No. 10769 LICENSED PROFESSIONAL ENGINEER

TOWN OF LEDYARD

SHEWVILLE ROAD WATER MAIN EXTENSION

PLAN & PROFILE

Project No. CL-97-1642
Proj. Engineer R.A.D.
Date: MARCH 1997
Sheet No. 10

CLA

#L0123

LEGEND

- EXIST. WELL
- EXIST. OVERHEAD ELECTRIC LINE
- EXIST. 2' CONTOUR
- EXIST. 10' CONTOUR
- EXIST. EDGE OF GRAVEL DRIVE
- EDGE OF WATER
- PROPOSED GRADE
- PROPOSED SPOT ELEVATION

VALVE CHAMBER ACCESS

VALVE CHAMBER
S.G.C. EL. MATCH EXIST. WELL HOUSE
SEE DETAILS ON SHT. D3 & D2.
BLDG. STRUCTURE BY TOWN OF LEDYARD

EXIST. GRAVEL ACCESS

EXIST. WELL #4

OBSERVATION WELL

EXIST. WELL #5

OBSERVATION WELL

NEW 1/2" COPPER GAS LINE

RELOCATED PROPANE TANK & LINE BY THE TOWN OF LEDYARD & UTILITY CO.

CONC. PAD

CONC. APRON

FUTURE PROPANE TANK

NEW TREATMENT BLDG. 30'x40' F.F. EL.73.00

GRAVEL ACCESS

HAYBALES

SETTLING TANK #1

SETTLING TANK #2

SETTLING TANK #3

SETTLING TANK #4

TEMPORARY EROSION CONTROL SILTATION FENCE

UNDEVELOPED WETLANDS

TEST HOLES

GRAVEL ACCESS RD.

HIGHLAND LAKE

ELEV. 85.82 ON 7/08/94

GRAPHIC SCALE

(IN FEET)
1 inch = 10 ft.

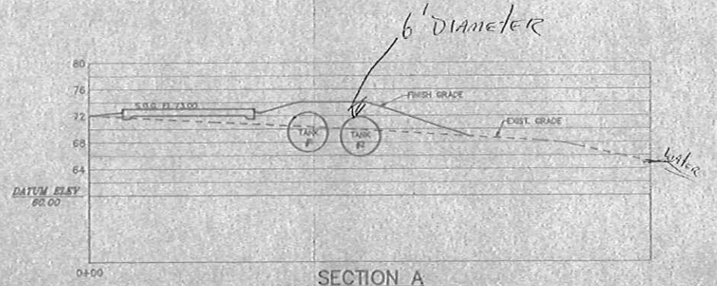

SECTION A
1"=10' H & V.

TOWN OF LEDYARD WATER TREATMENT FACILITIES

ROUTE 117

LEDYARD, CONNECTICUT

THE H.L. TURNER GROUP Inc.

6 LOUDON ROAD, CONCORD, NEW HAMPSHIRE

ARCHITECTS - CONSTRUCTION MANAGERS
ENGINEERS - ENVIRONMENTAL CONSULTANTS

CONCORD, NH | HARRISON, NY | MONTPELIER, VT

TURNER GROUP

Project 1503-01
Date 1"=10'
Des. by DMT
Drn. by AL
Chkd. by DMT
Appd. by HT
Date 9/12/94

TREATMENT BLDG. SITE PLAN

Drawing No.

C2

1503\C2

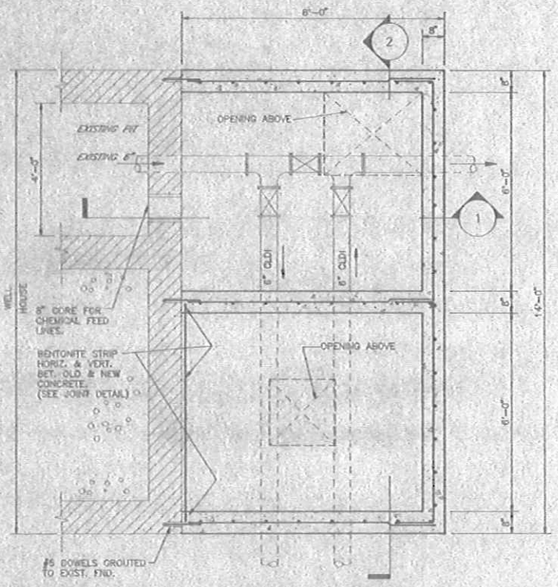

VALVE PIT PLAN
1/2"=1'-0"

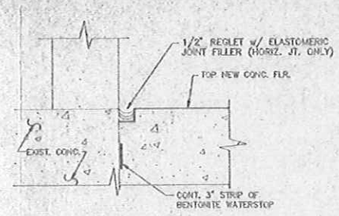

JOINT DETAIL
SCALE: 1 1/2"=1'-0"

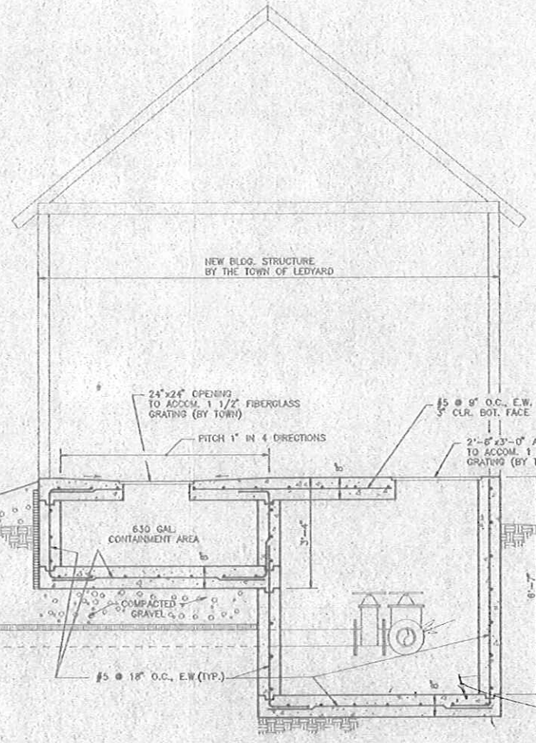

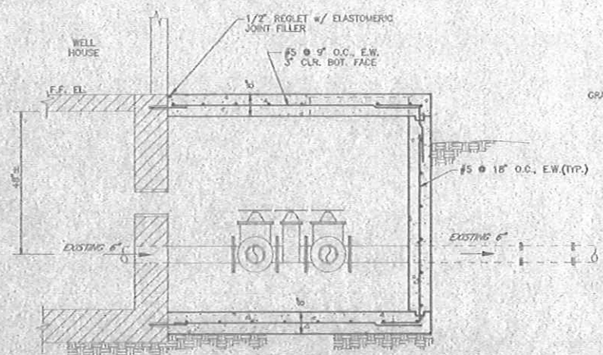

SECTION 1
1/2"=1'-0"

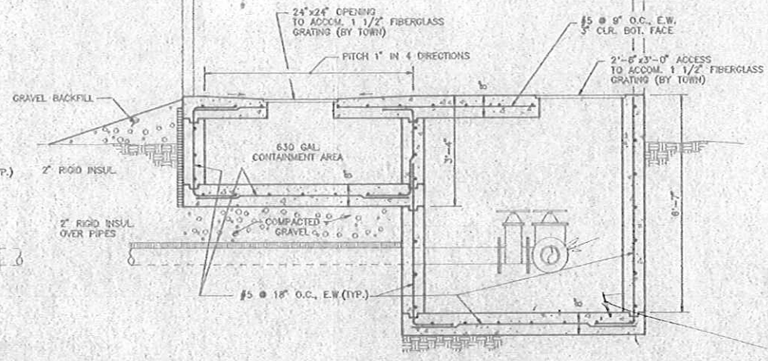

SECTION 2
1/2"=1'-0"

Why Fiber to Glass
GRATING Supplied by
Town — Where Do we
get it? Cost? Will it
HANDLE LOAS of 800 # Barrels?

No Sump Provided
& or No way to Drain
water to other Sump

TOWN OF LEDYARD
WATER TREATMENT FACILITIES
ROUTE 117
LEDYARD, CONNECTICUT

THE H.L. TURNER GROUP Inc.
a LOUDON ROAD, CONCORD NH 03301
ARCHITECTS • CONSTRUCTION MANAGERS
ENGINEERS • ENVIRONMENTAL CONSULTANTS
CONCORD NH HARRISON ME MONTPELIER VT

TURNER GROUP

Project 1503-01
Scale AS SHOWN
Drawn by DMT
Des. by AL
Chkd. by DMT
Appd. by HT
Date 9/1/94

VALVE PIT PLAN & DETAILS

Drawing No.
S2
1503\S2

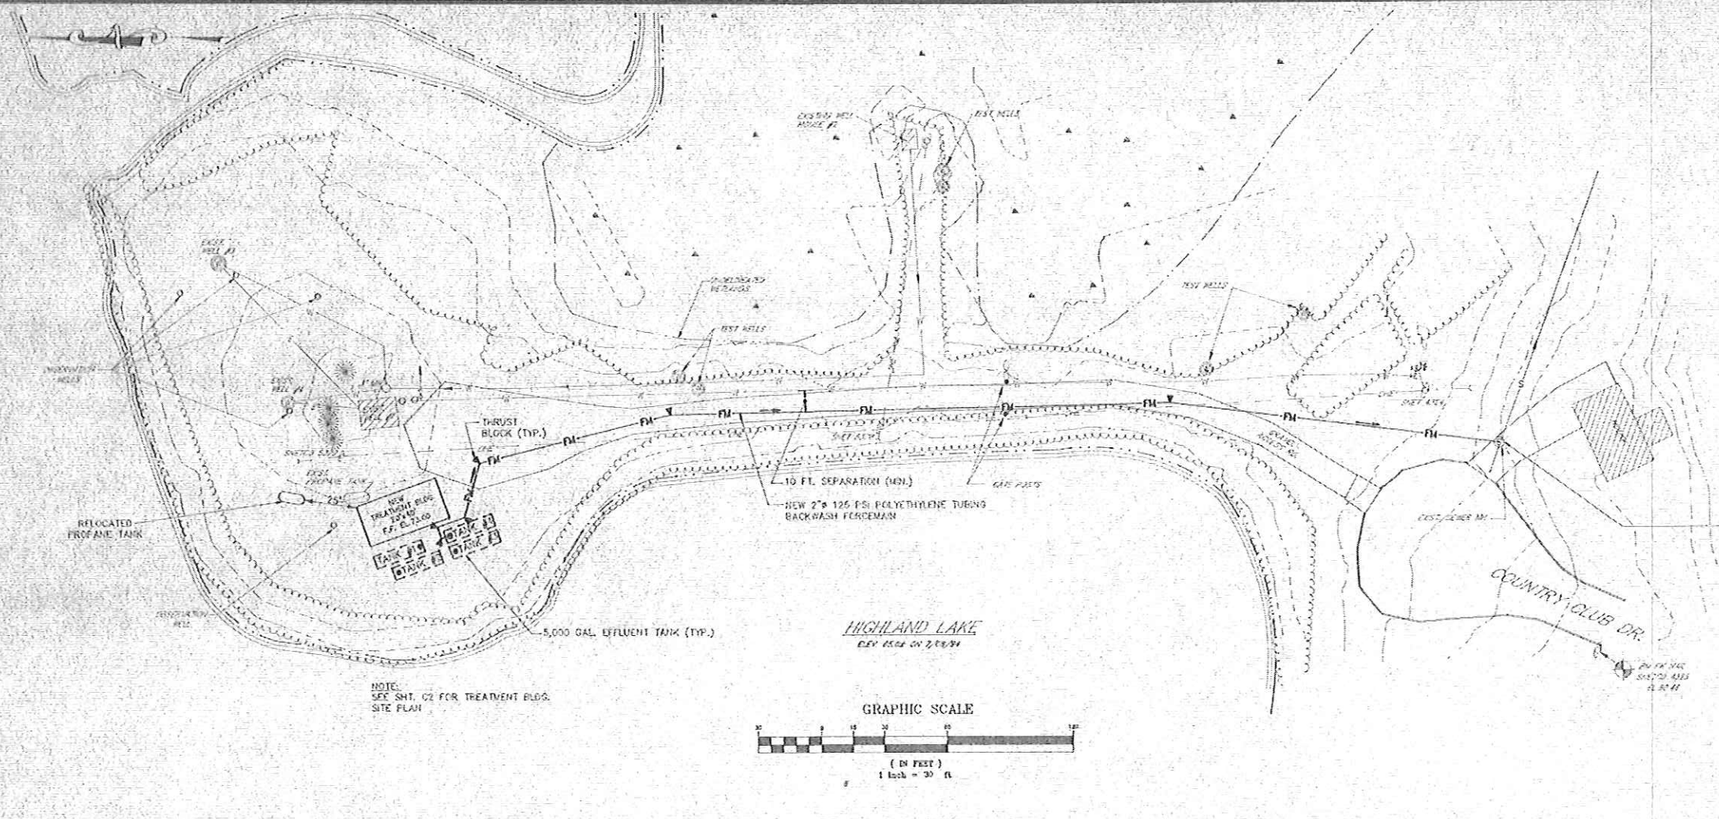
LEGEND
EXIST. WELL
EXIST. SEWER
EXIST. WATER LINE
EXIST. OVERHEAD ELECTRIC LINE
EXIST. 2' CONTOUR
EXIST. 10' CONTOUR
EXIST. EDGE OF GRAVEL DRIVE
EXIST. EDGE OF PAVEMENT
EDGE OF WATER
FM PROPOSED FORCEMAIN
EXIST. WELL #1
EXIST. WELL #2
EXIST. WELL #3
EXIST. WELL #4
EXIST. WELL #5
EXIST. WELL #6
EXIST. WELL #7
EXIST. WELL #8
EXIST. WELL #9
EXIST. WELL #10
EXIST. WELL #11
EXIST. WELL #12
EXIST. WELL #13
EXIST. WELL