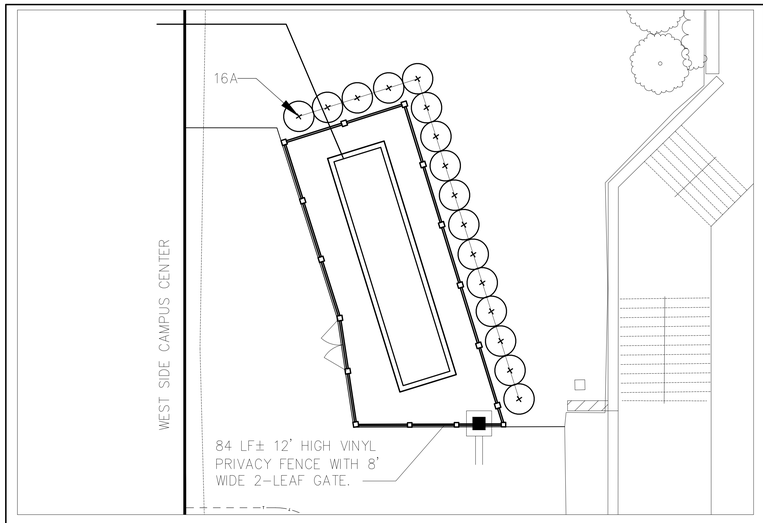

WEST SIDE CAMPUS CENTER - 1"=6'

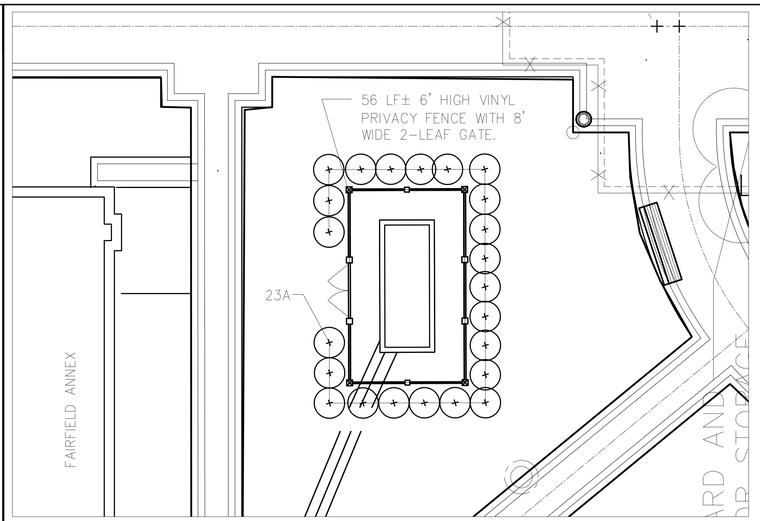

FAIRFIELD ANNEX - 1"=6'

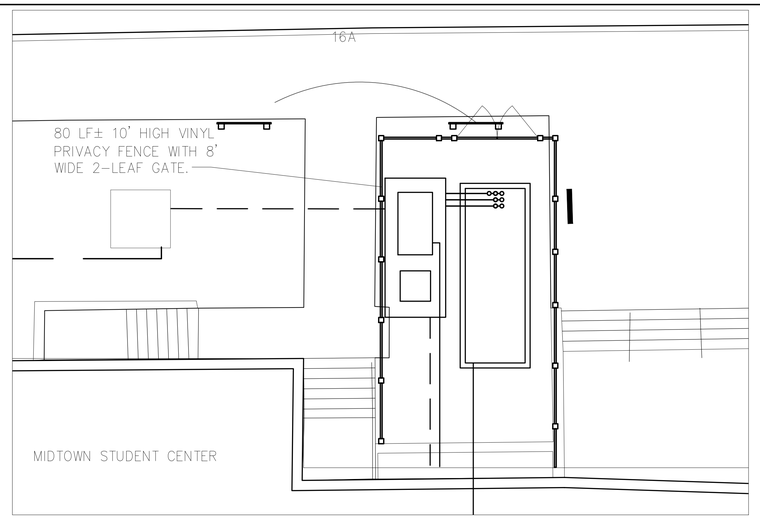

STUDENT CENTER - 1"=6'

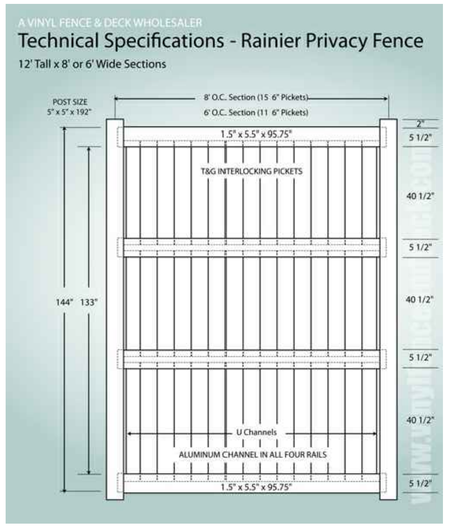

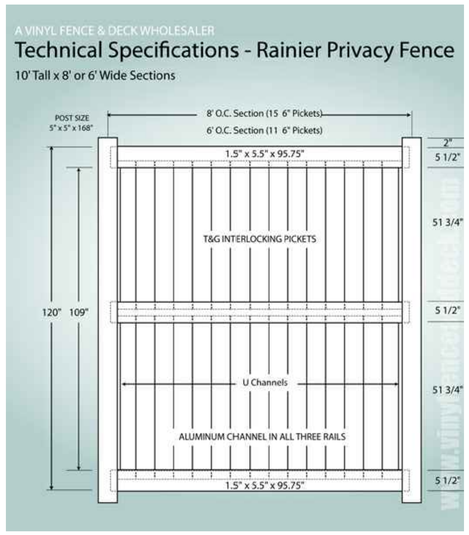

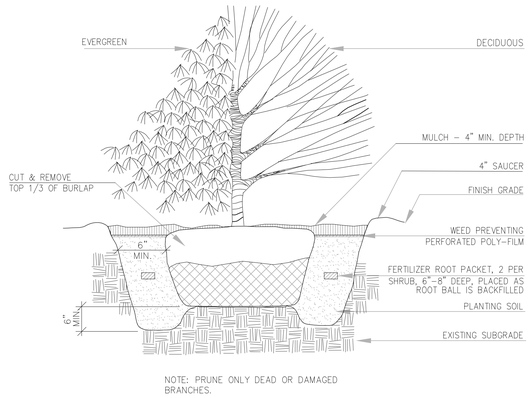

SHRUB PLANTING DETAIL

NOT TO SCALE

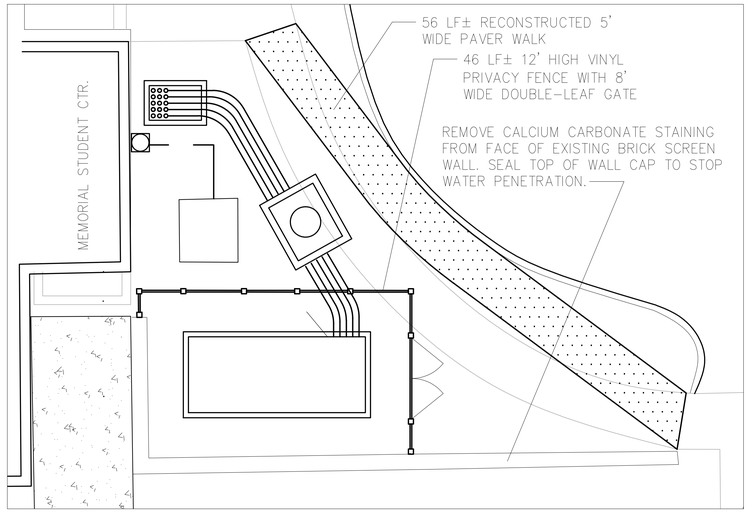

BOILER PLANT - 1"=6'

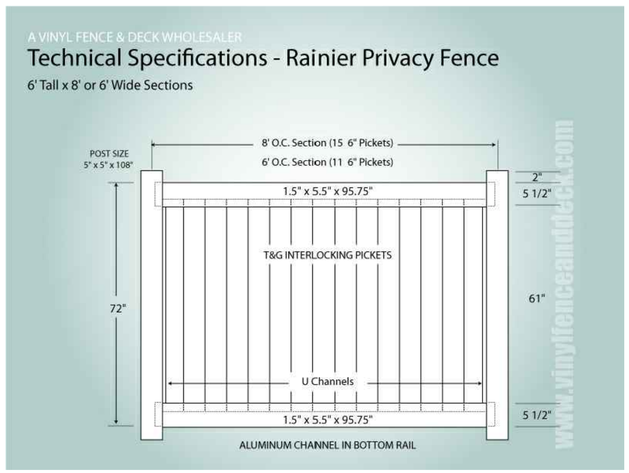

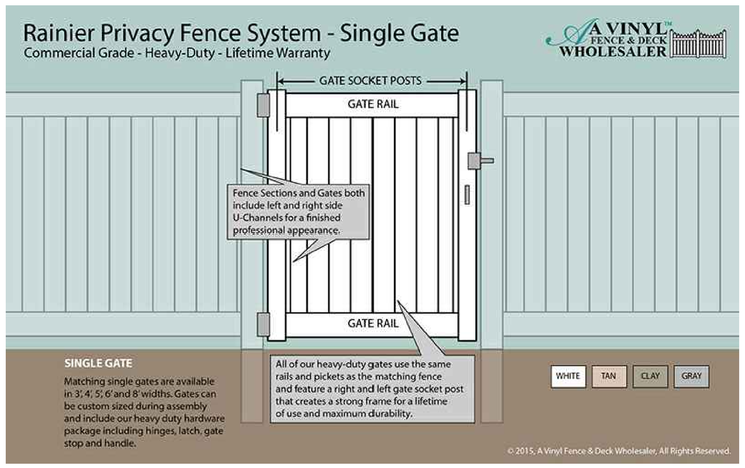

PLANT SCHEDULE

KEY	QTY	BOTANICAL NAME COMMON NAME	SIZE	CONT.	Space	NOTES
A	39	Thuja occidentalis 'Nigra' Dark Arborvitae	4–5'	B&B	3' o.c.	Uniform full plant specimen

PLANTING AND FINAL STABILIZATION NOTES

ALL PLANT MATERIAL SHALL CONFORM TO THE MINIMUM GUIDELINES ESTABLISHED BY THE AMERICAN STANDARD FOR NURSERY STOCK PUBLISHED BY THE AMERICAN ASSOCIATION OF NURSERYMEN, INC.

ALL PLANTING BEDS TO BE FILLED WITH SOIL AND CROWNED ABOVE ADJACENT LAWN OR IMPROVED AREAS.

ALL PLANTING BEDS TO BE MULCHED WITH AGED HARDWOOD BARK MULCH TO A DEPTH OF THREE (3) INCHES. PROVIDE FIVE (5) FOOT DIAMETER MULCH CIRCLE AROUND ALL INDIVIDUAL TREE PLANTINGS AND CONTINUOUS MULCH BED AROUND MIXED TREE AND SHRUB PLANTINGS.

PLANT MATERIALS SHALL BEAR SAME RELATIONSHIP TO FINISH GRADE AS THEY BORE TO GRADE IN THE NURSERY.

ANY PROPOSED SUBSTITUTION OF PLANT MATERIAL SHALL ONLY BE MADE AFTER PRIOR APPROVAL OF LANDSCAPE ARCHITECT OR OWNER'S REPRESENTATIVE.

ALL PLANT MATERIALS SHALL BE GUARANTEED FOR ONE YEAR FOLLOWING DATE OF FINAL WRITTEN ACCEPTANCE FROM THE OWNER OR HIS REPRESENTATIVE.

CONTRACTOR SHALL PROTECT ALL EXISTING VEGETATION ON THE SITE THAT IS NOT REQUIRED TO BE REMOVED TO MAKE WAY FOR NEW CONSTRUCTION.

Drawing Copyright © 2015 Clough, Harbour & Associates LLP

CLOUGH HARBOUR & ASSOCIATES LLP
2139 Silas Deane Highway, Suite 212 • Rocky Hill, CT 06067-2336
Main: (860) 257-4557 • www.cloughharbour.com

WESTERN CONNECTICUT STATE UNIVERSITY

Drawing Title: GENERATOR ENCLOSURE AND SCREENING

REVISIONS

Mark	Date	Description

CAD No. K:4\30176\ucad

STATE OF CONNECTICUT
DEPARTMENT OF PUBLIC WORKS

Drawing Prepared By: CHA
2139 SILAS DEANE HIGHWAY, SUITE 212,
ROCKY HILL, CT 06067-2336

Project: WESTERN CONNECTICUT STATE UNIVERSITY

Project No. 30176

Date: 03/31/2016
Scale: AS SHOWN
Drawn By
Approved By
Drawing No. L-001

File: C:\USERS\35433\DESKTOP\GENERATOR ENCLOSURES-120915 REV - STANDARD\GENERATOR ENCLOSURES-120915 REV.DWG
Saved: 4/18/2016 4:38:38 PM Plotted: 4/18/2016 6:22:56 PM User: Hickey, Matthew