P:\DATA_BASE\1_85_Hilltop_Cafe\SUN_SODEXO_AREAS\85A1_DINING.dwg May 09, 2016 - 12:18 PM

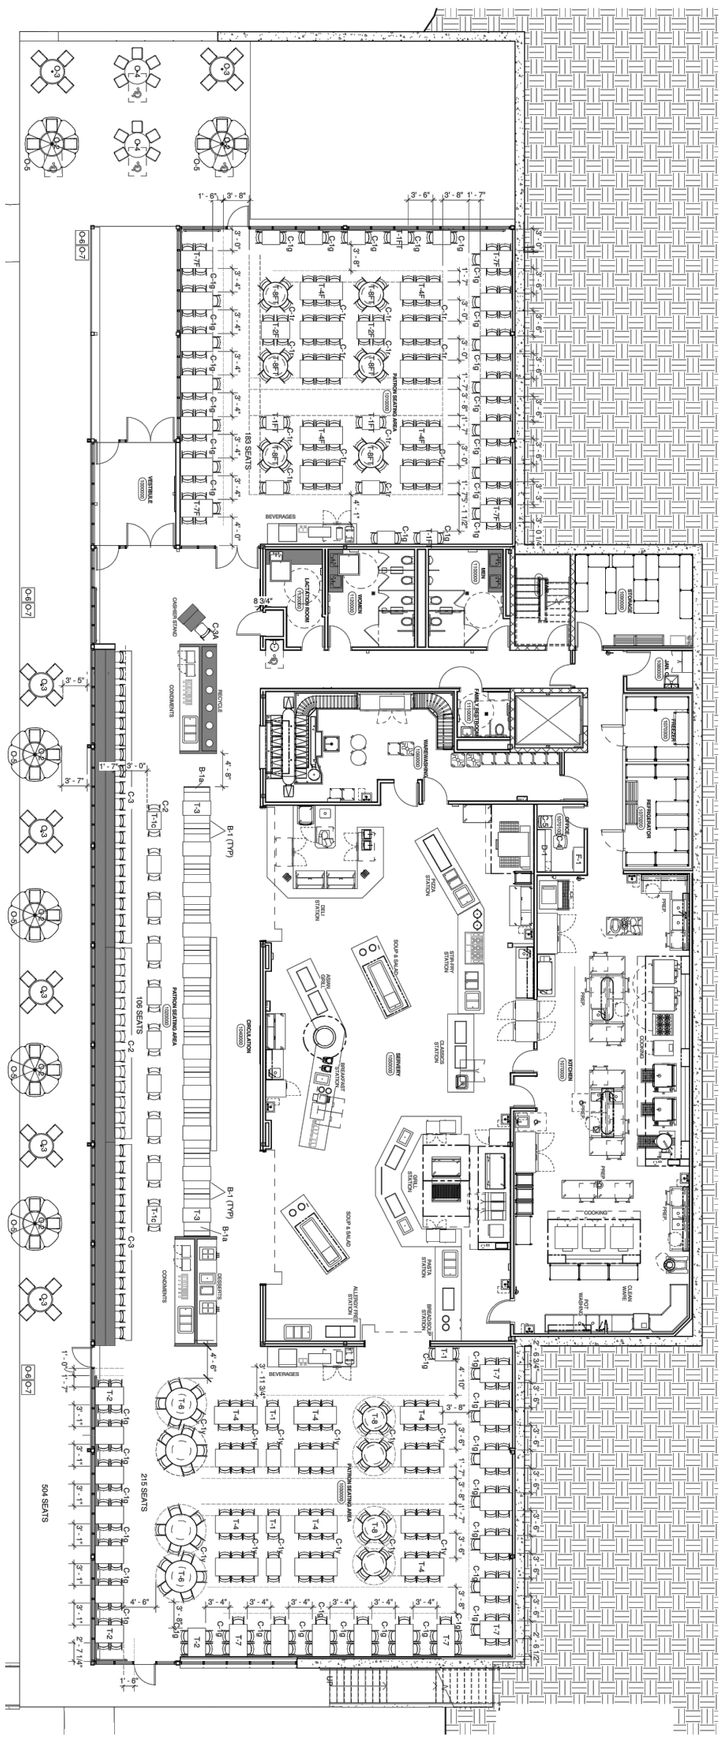


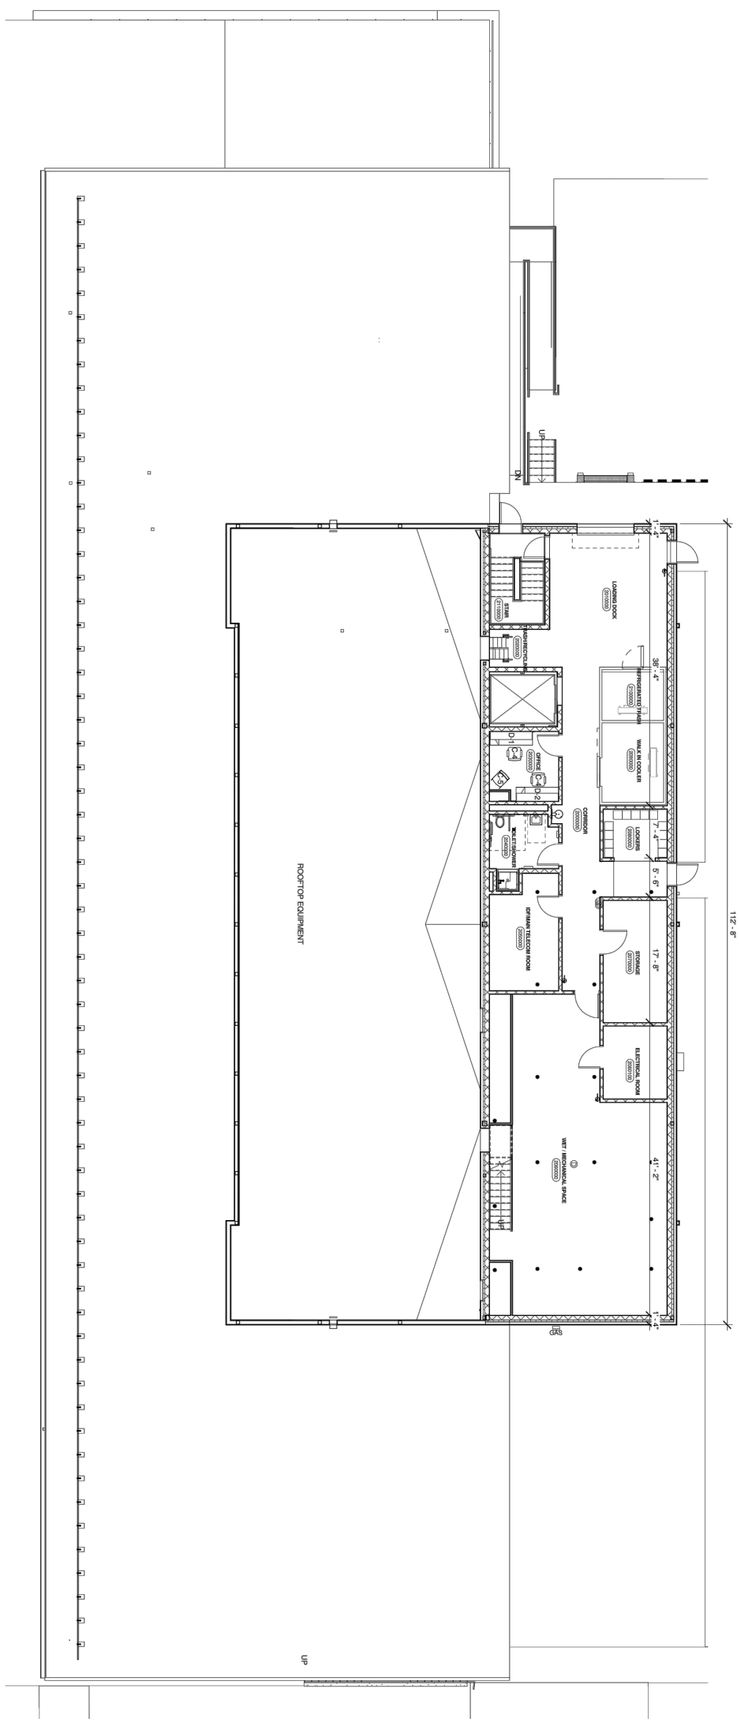


| DATE | DESCRIPTION | BY |
|---|---|---|
| REVISIONS | | |

| DATE: | 01/11/11 |
|---|---|
| FILE#: | P:\DATABASE\18 A1 |
| BUILDING#: | DRAWING#: |
| 85 | A1 |

# HILLTOP CAFE
# DATABASE PLAN
# FIRST AND SECOND FLOOR


CENTRAL CONNECTICUT STATE UNIVERSITY

Office of the University Architect, Rm.# 201, East Hall, 1615 Stanley Street, New Britain, Ct., 06050, Tel.# 860/832-2311, Fax.# 860/832-2329