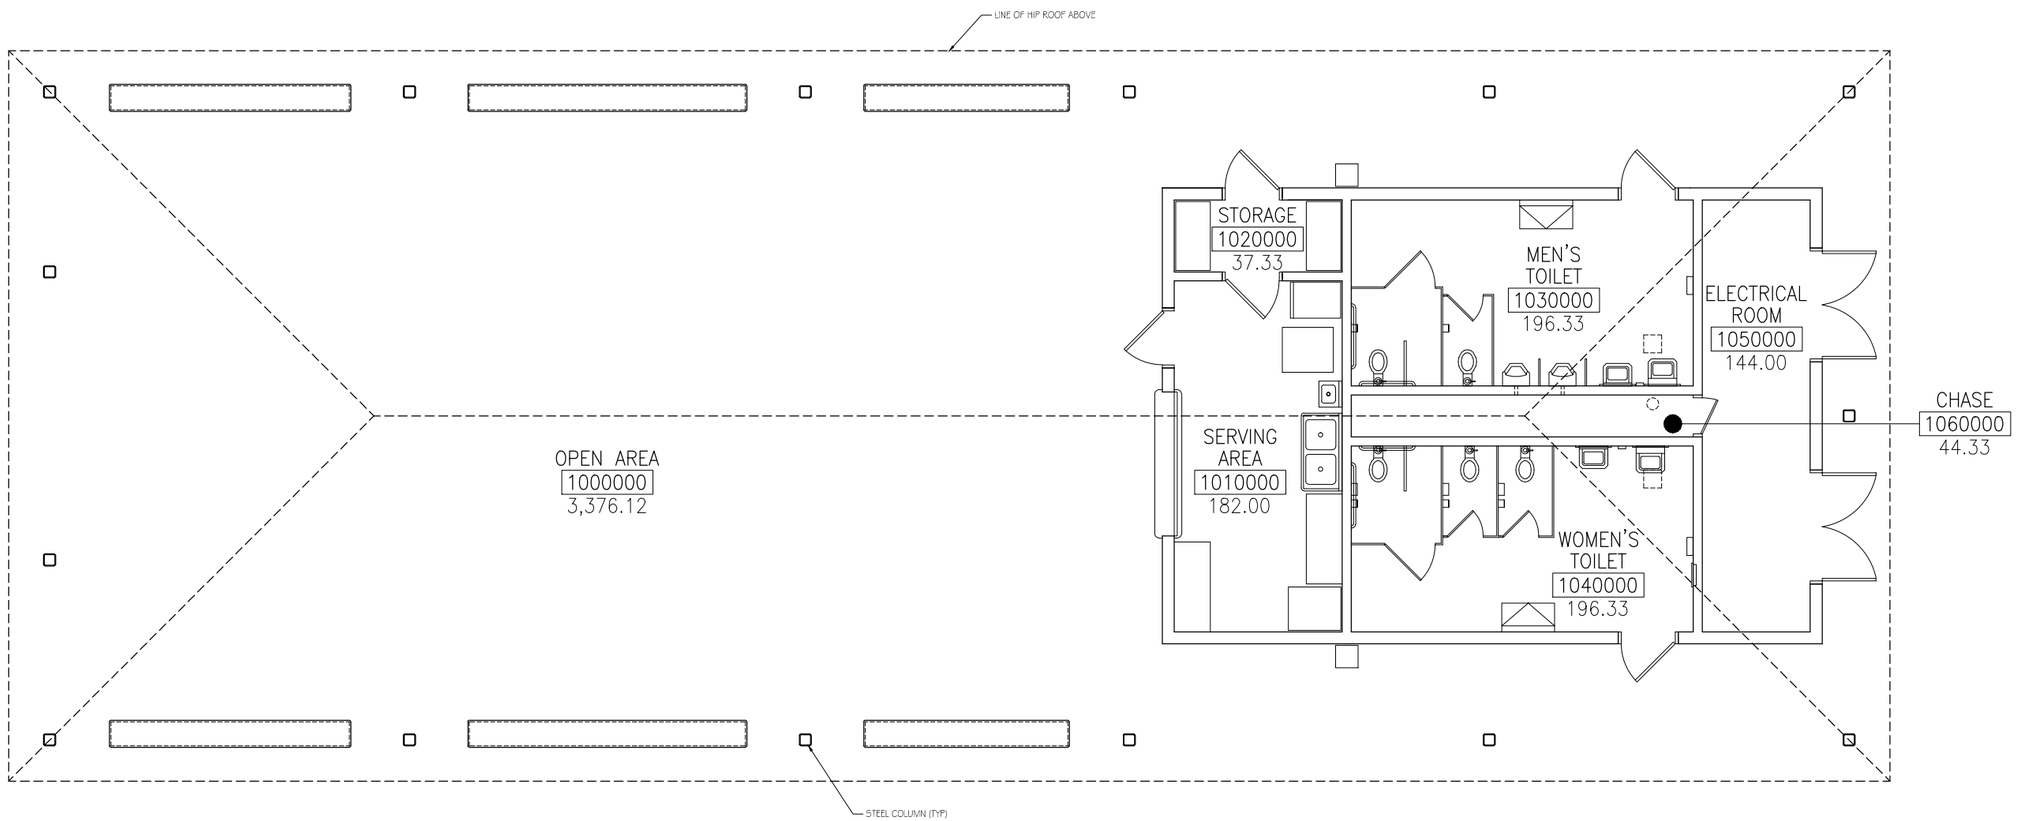

10' 0 5' 10'

TOTAL GROSS SQ. FT. = 4,305.00

TOTAL NET SQ. FT. = 4,176.44

HITCHCOCK-YOUNG PAVILION
DATABASE PLAN
FLOOR PLAN

DATE	DESCRIPTION	BY
----11	----	---

REVISIONS

DATE: 01/11/11
FILE#: P:\DATABASE\76 A1

BUILDING#: 76

DRAWING#: A1

CENTRAL CONNECTICUT STATE UNIVERSITY
Office of the University Architect, Rm.#201, East Hall, 1615 Stanley Street, New Britain, Ct, 06050, Tel.# 860/832-2311, Fax.# 860/832-2329

P:\DATA BASE\#76 Hitchcock-Young Pavilion\Drawings\76 A1.dwg August 27, 2014 - 8:36 AM