P:\DATA_BASE_#85_Hilltop_Cafe\SUN_SODEXO_AREAS\85A1_DINING.dwg May 06, 2016 - 1:13 PM

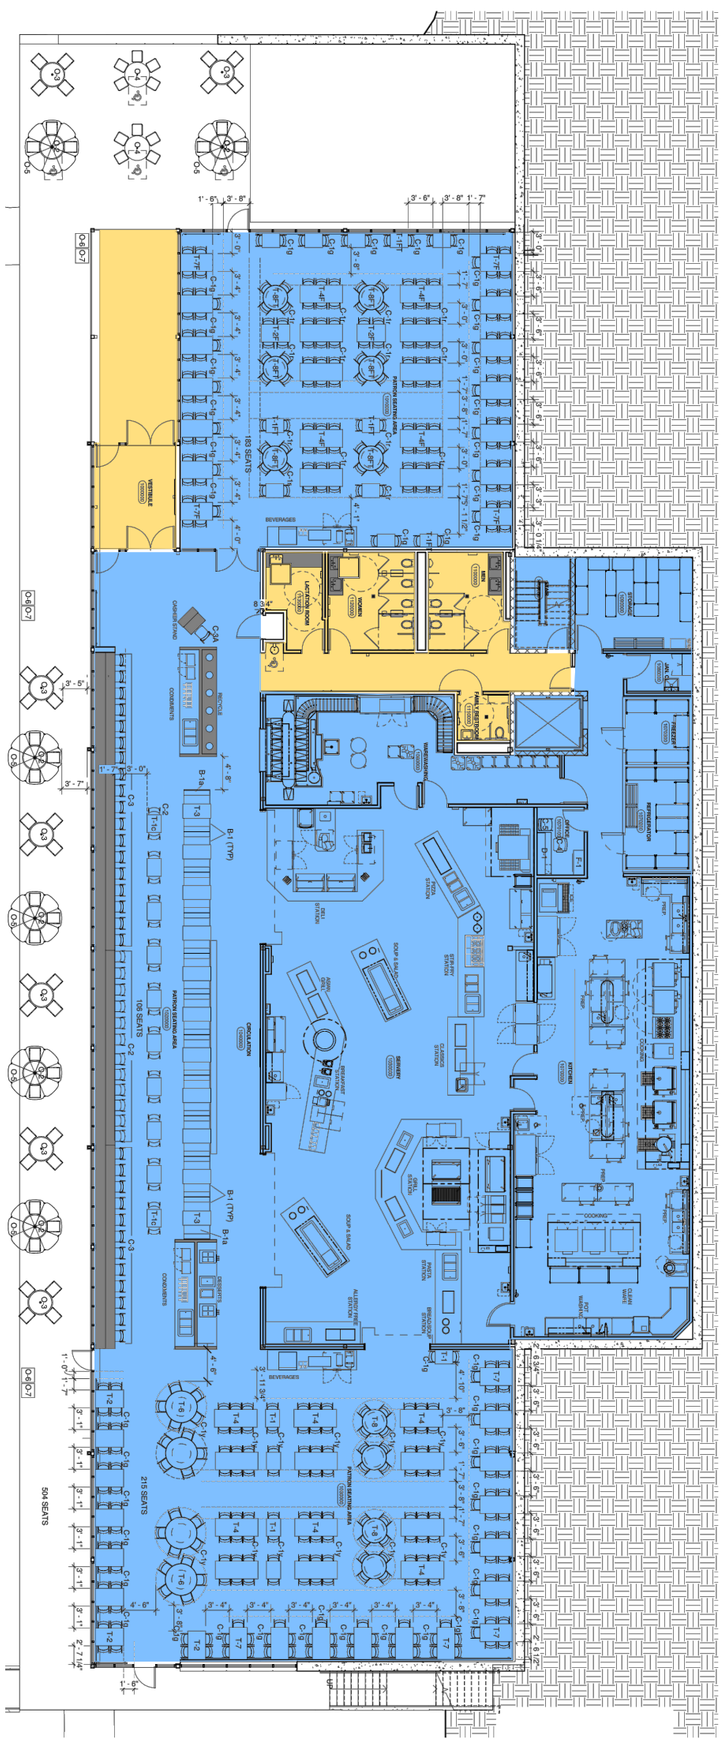

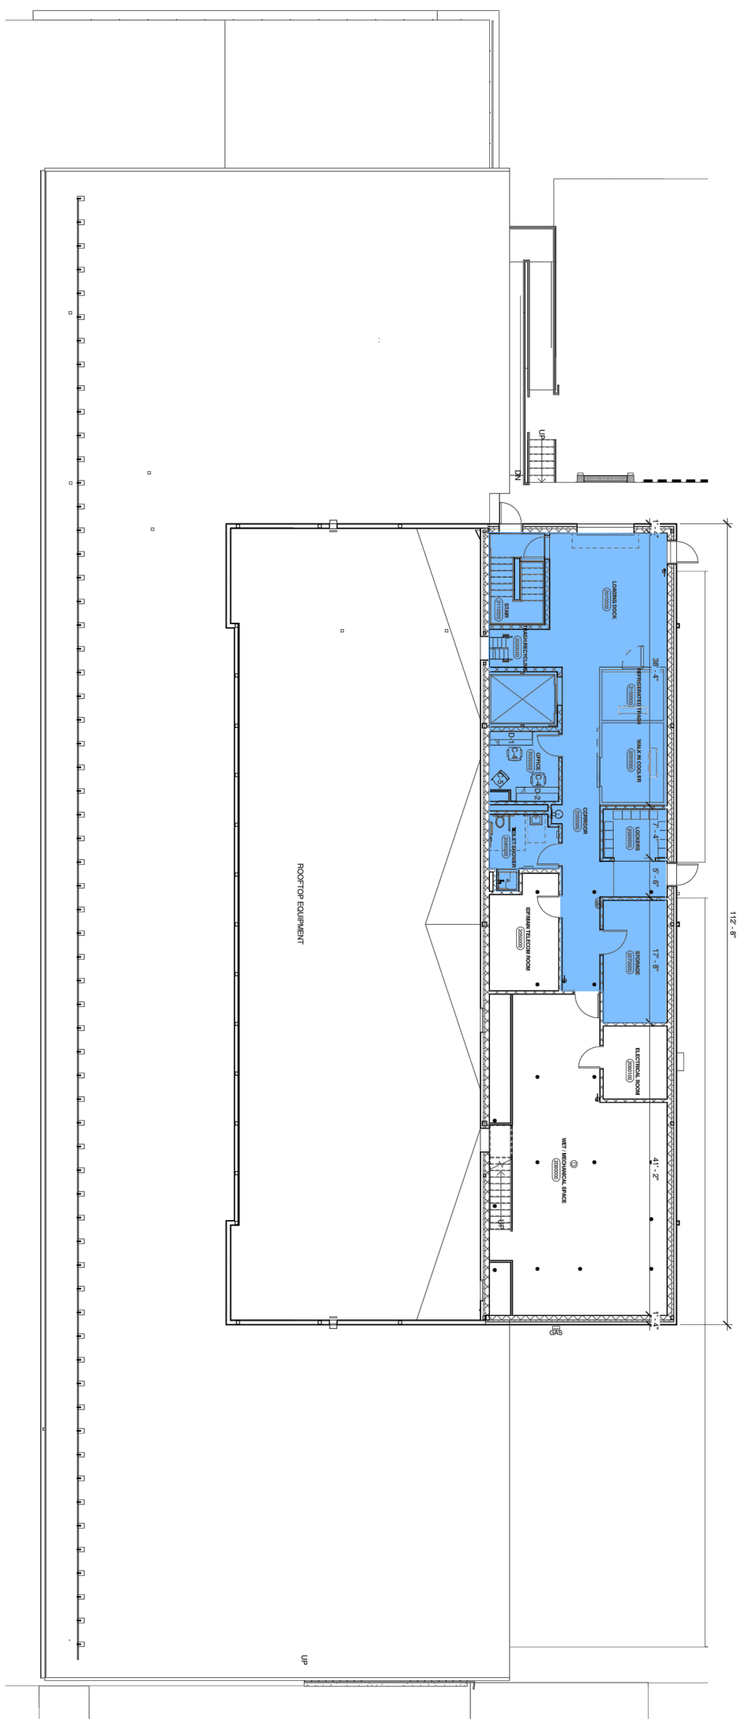

LEGEND
CCSU
FOOD SERVICE CONTRACTOR

EXHIBIT B

DATE	DESCRIPTION	BY
REVISIONS		

DATE: 01/11/11
FILE#: P:\DATABASE\18 A1

BUILDING#: 85
DRAWING#: A1

HILLTOP CAFE
DATABASE PLAN
FIRST AND SECOND FLOOR

CENTRAL CONNECTICUT STATE UNIVERSITY
Office of the University Architect, Rm.# 201, East Hall, 1615 Stanley Street, New Britain, Ct., 06050, Tel.# 860/832-2311, Fax.# 860/832-2329