EXHIBIT D

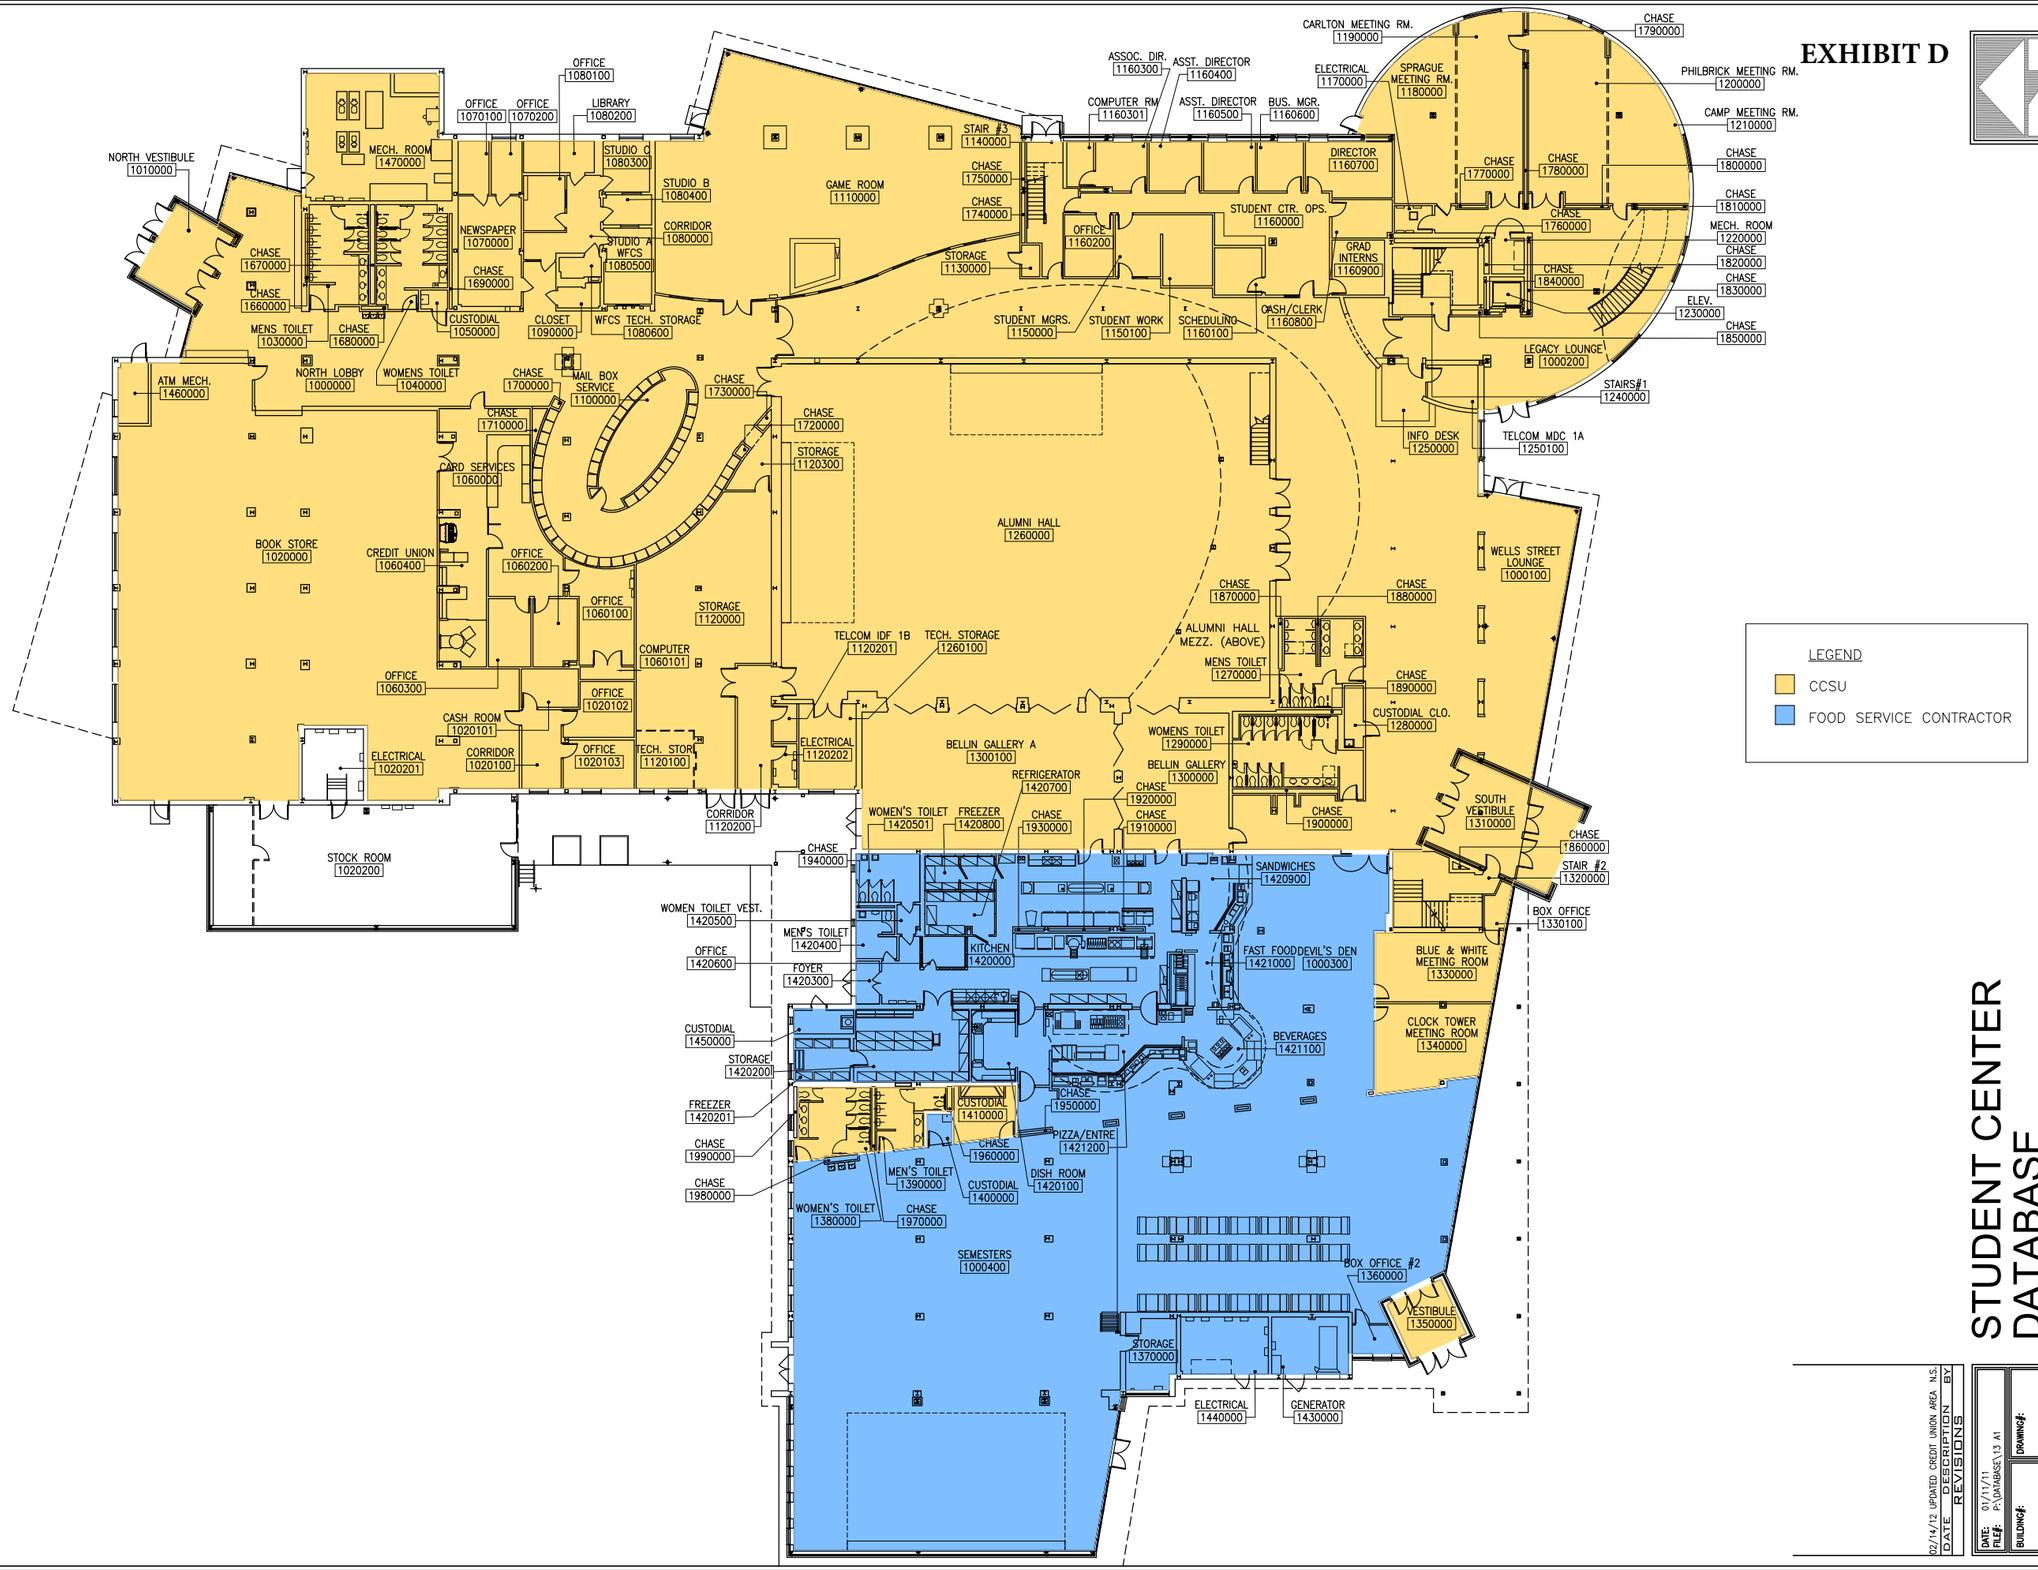

CENTRAL CONNECTICUT STATE UNIVERSITY

Office of the University Architect, Rm.#201, East Hall, 1615 Stanley Street, New Britain, CT, 06050, Tel.# 860/832-2311, Fax.# 860/832-2329

STUDENT CENTER
DATABASE
FIRST FLOOR PLAN

DATE	DESCRIPTION	BY
02/14/12	UPDATED CREDIT UNION AREA	N.S.

REVISIONS

DATE: 01/11/11
FILE#: P:\DATABSE\13 A1
BUILDING#: 13
DRAWING#: A1

P:\DATA BASE\#13 Student Center\Drawings\SODEXO SUN AREAS\13 A1 SODEXO SUN.dwg May 06, 2016 - 1:07 PM