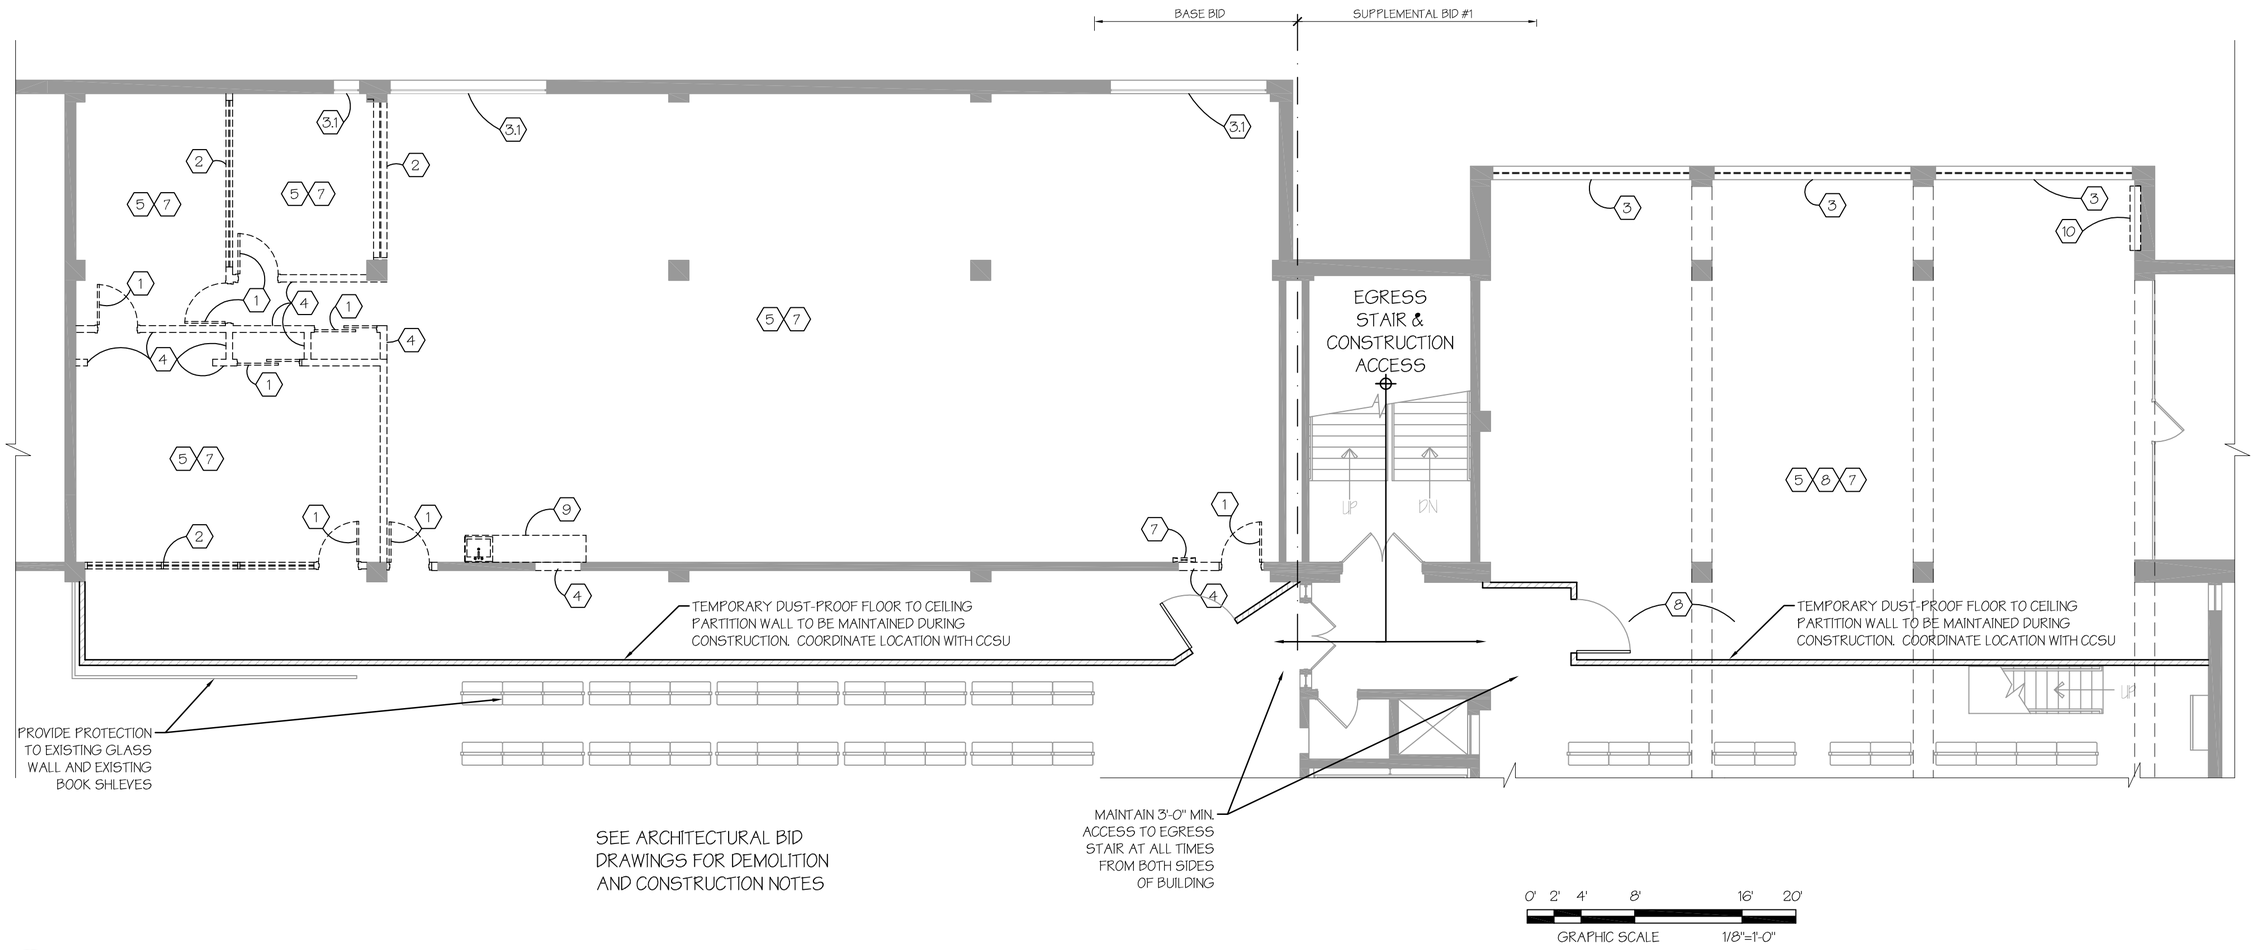

1 SKA-01 TEMPORARY PARTITION PLAN - SECOND FLOOR

SCALE: 1/8"= 1'-0"

AUGUST 29, 2016

SKA-01

DRAWING REF: A-100

TEMPORARY PARTITION PLAN

MEDIA CENTER RELOCATION TO ELIHU BURRITT LIBRARY

CENTRAL CONNECTICUT STATE UNIVERSITY

NEW BRITAIN, CT

Project No. BI-RC-397

OakPark Architects LLC
312 Park Rd. W. Hartford, CT (860)232-6464