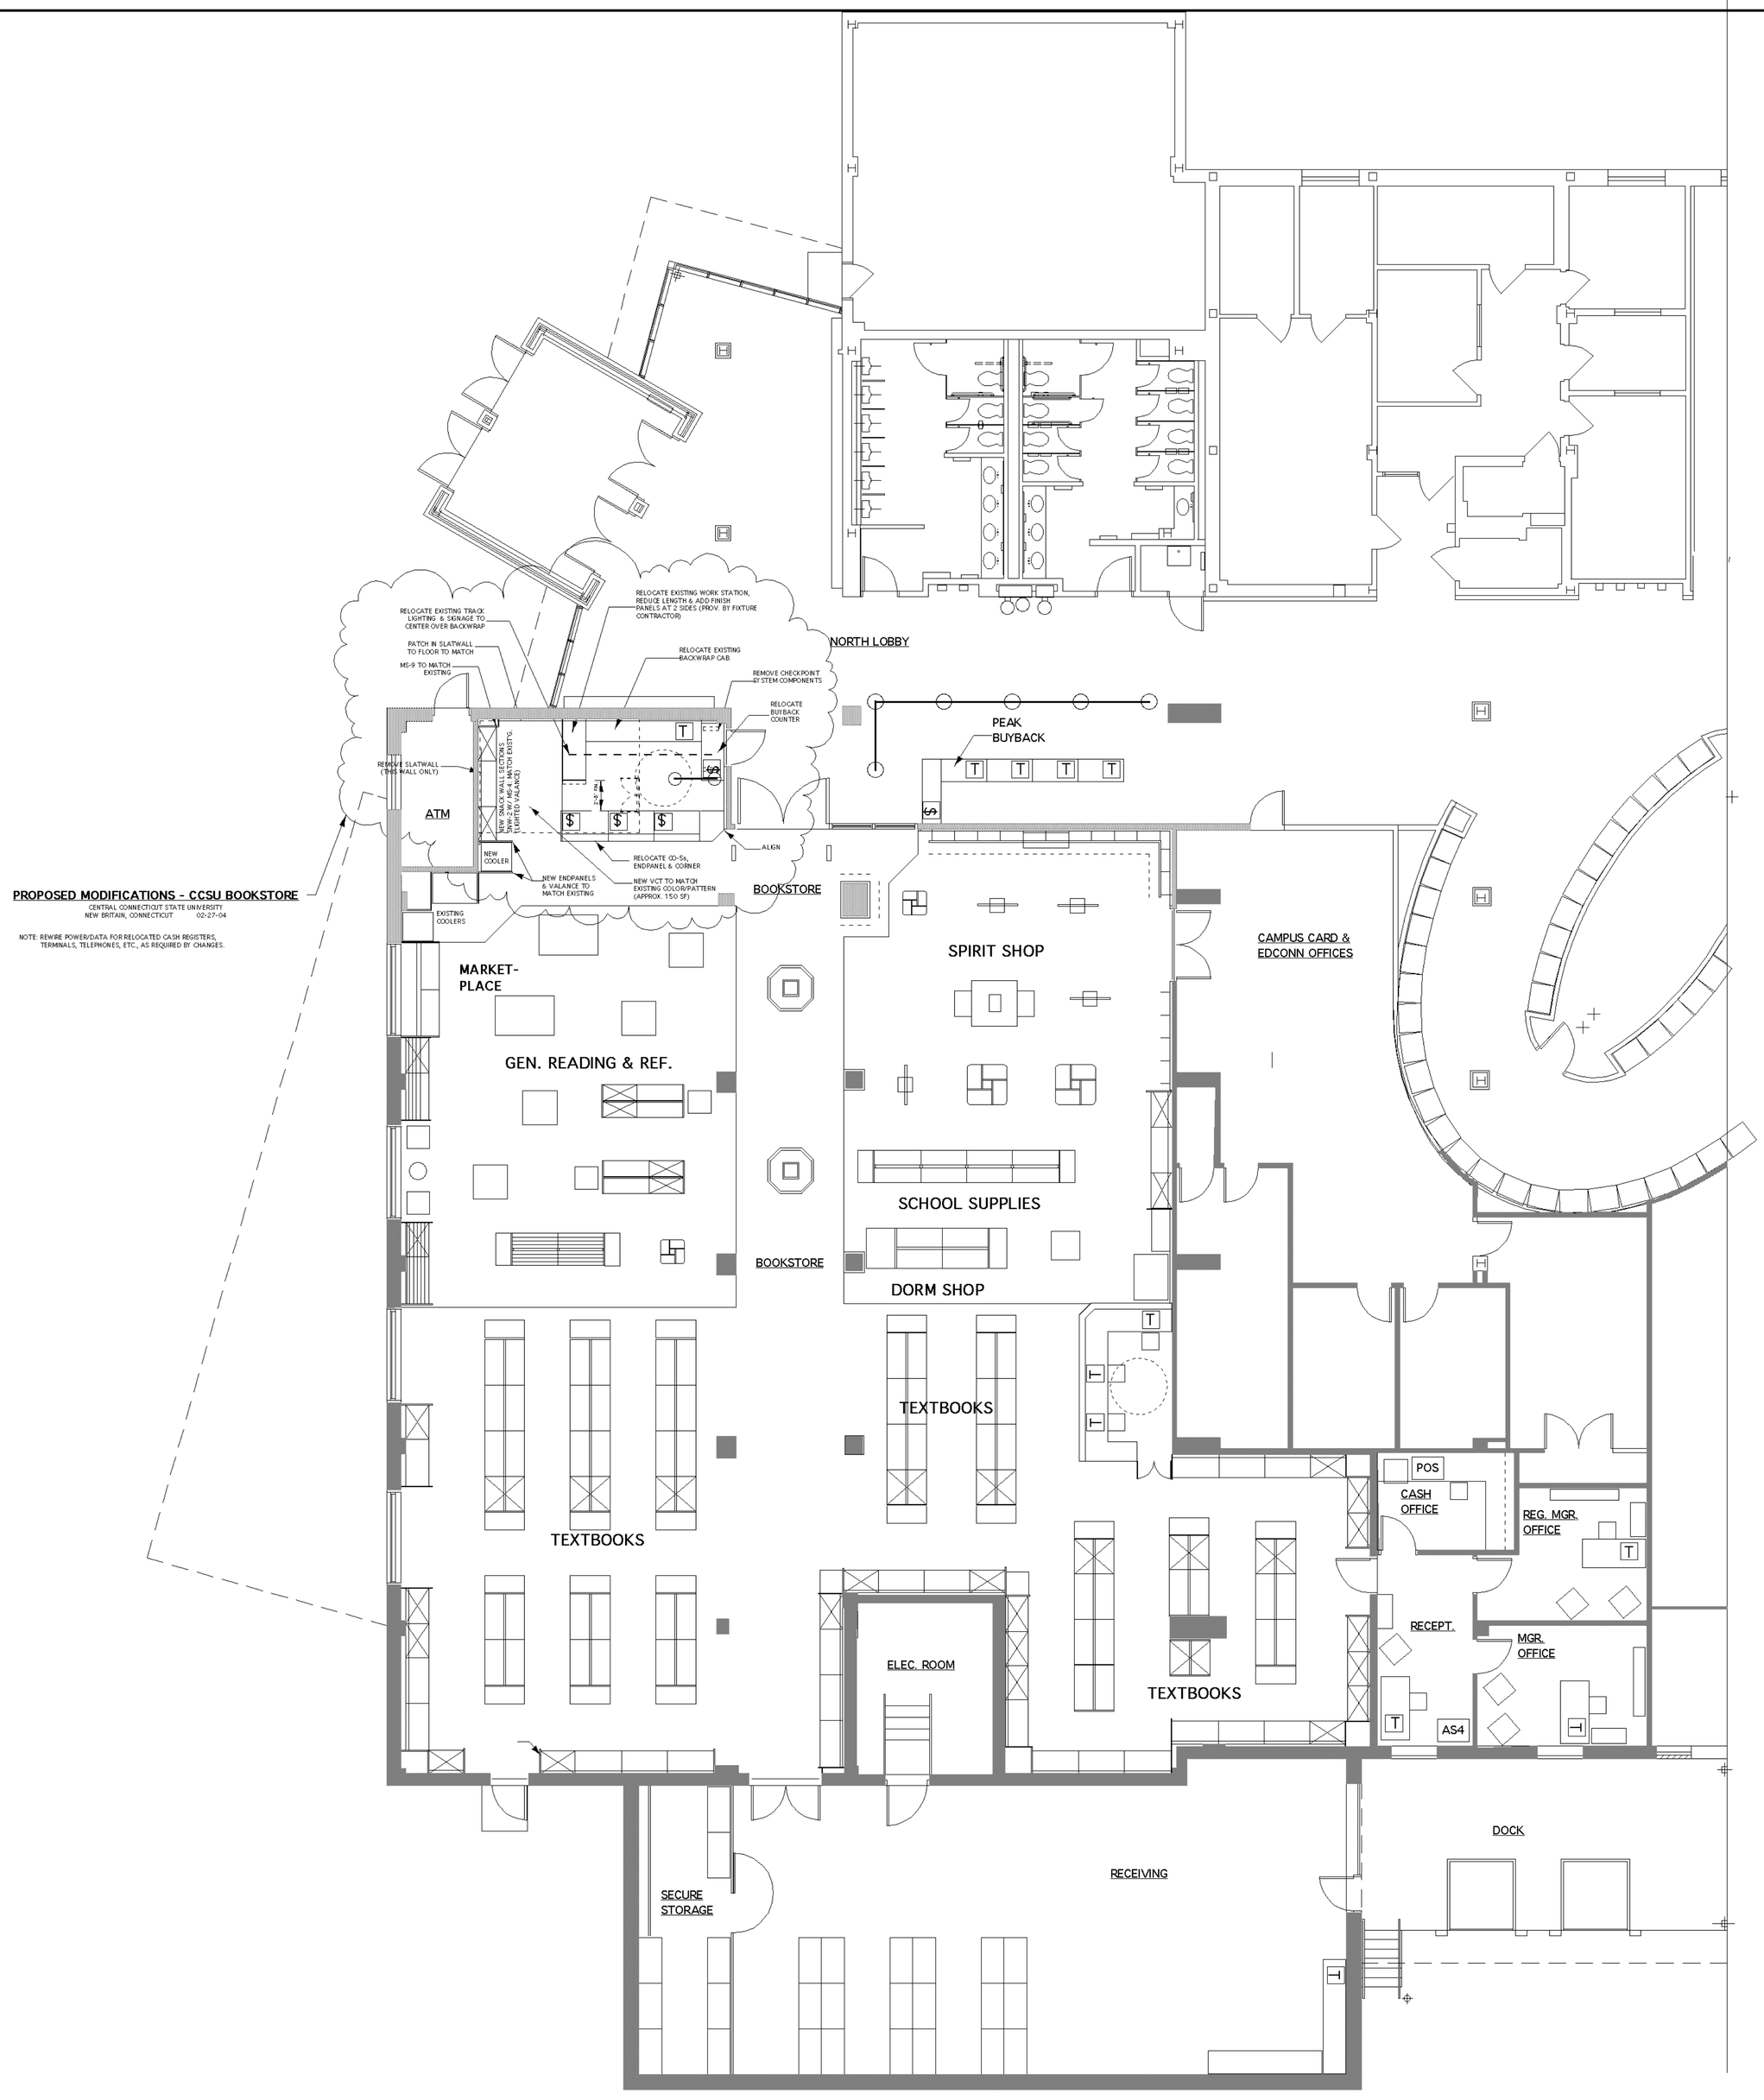

02-27-04		MODIFICATIONS AT CHECKOUT/MARKETPLACE

REVISIONS

PROJECT

CCSU BOOKSTORE

STUDENT CENTER
CENTRAL CONNECTICUT STATE UNIVERSITY
NEW BRITAIN, CONNECTICUT

MUNKITTRICK ASSOCIATES P.O. Box 167 COBALT, CT 06414

JOB NO.	DATE	SCALE
BN98-06	05-01-02	1/8" = 1'-0"

TITLE

NON-RUSH FIXTURE PLAN

DRAWING