South Central Connecticut Regional Water Authority

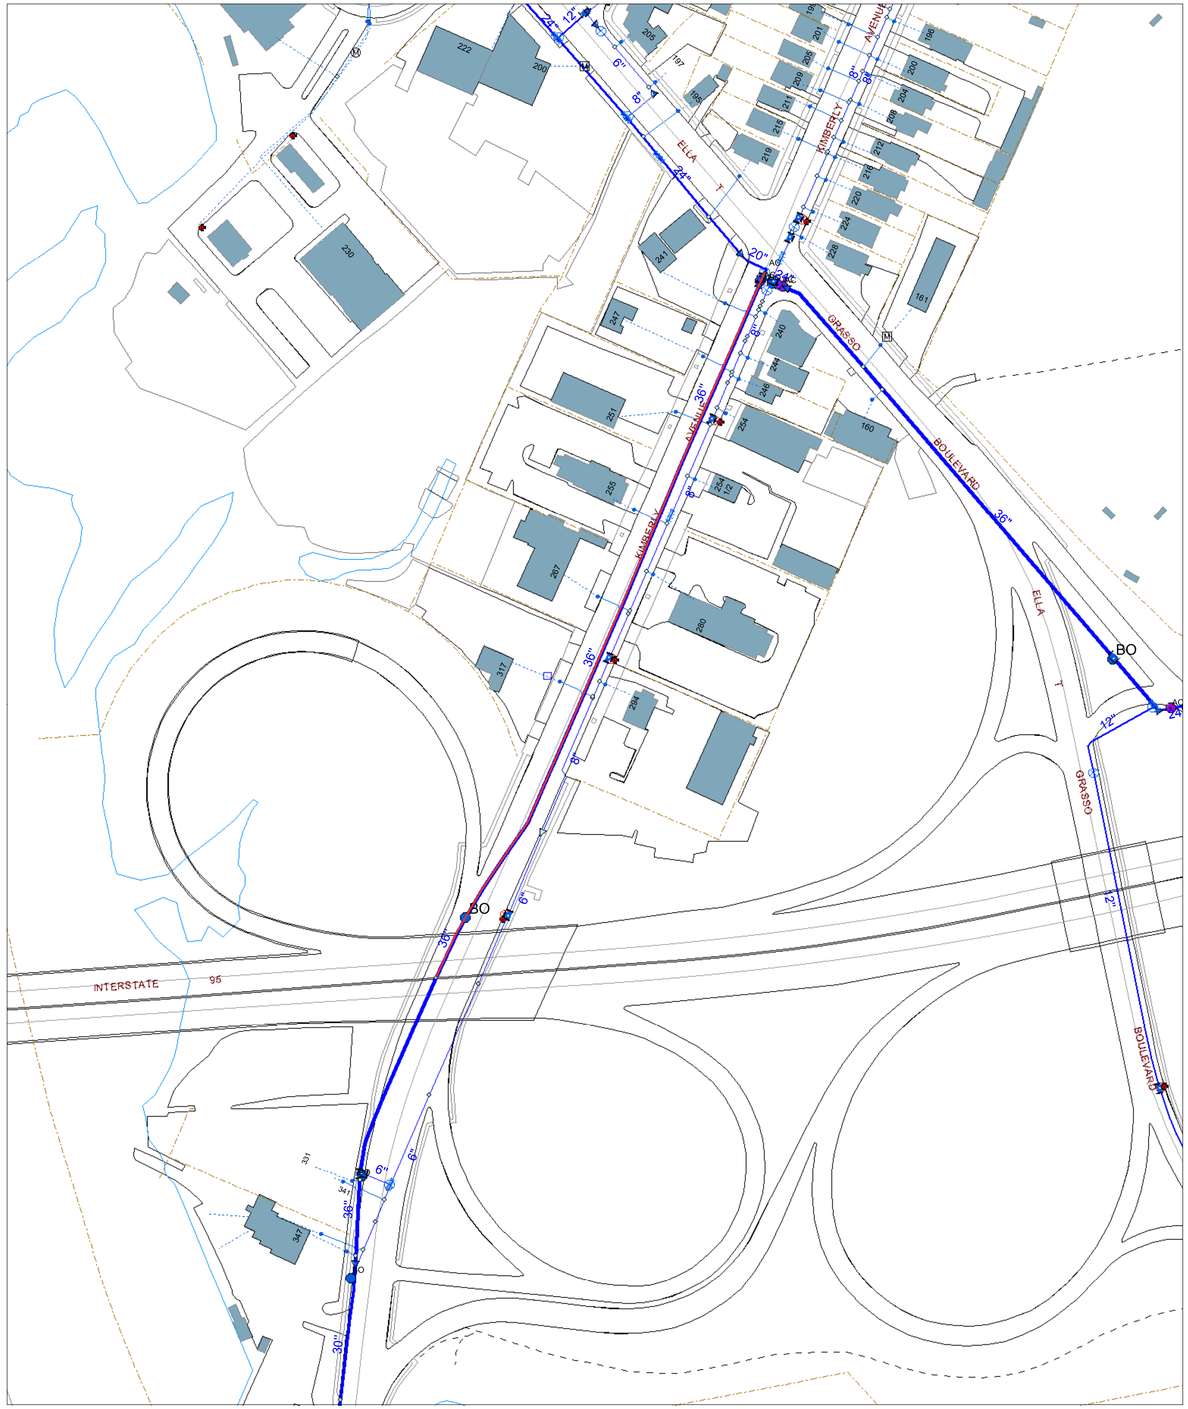

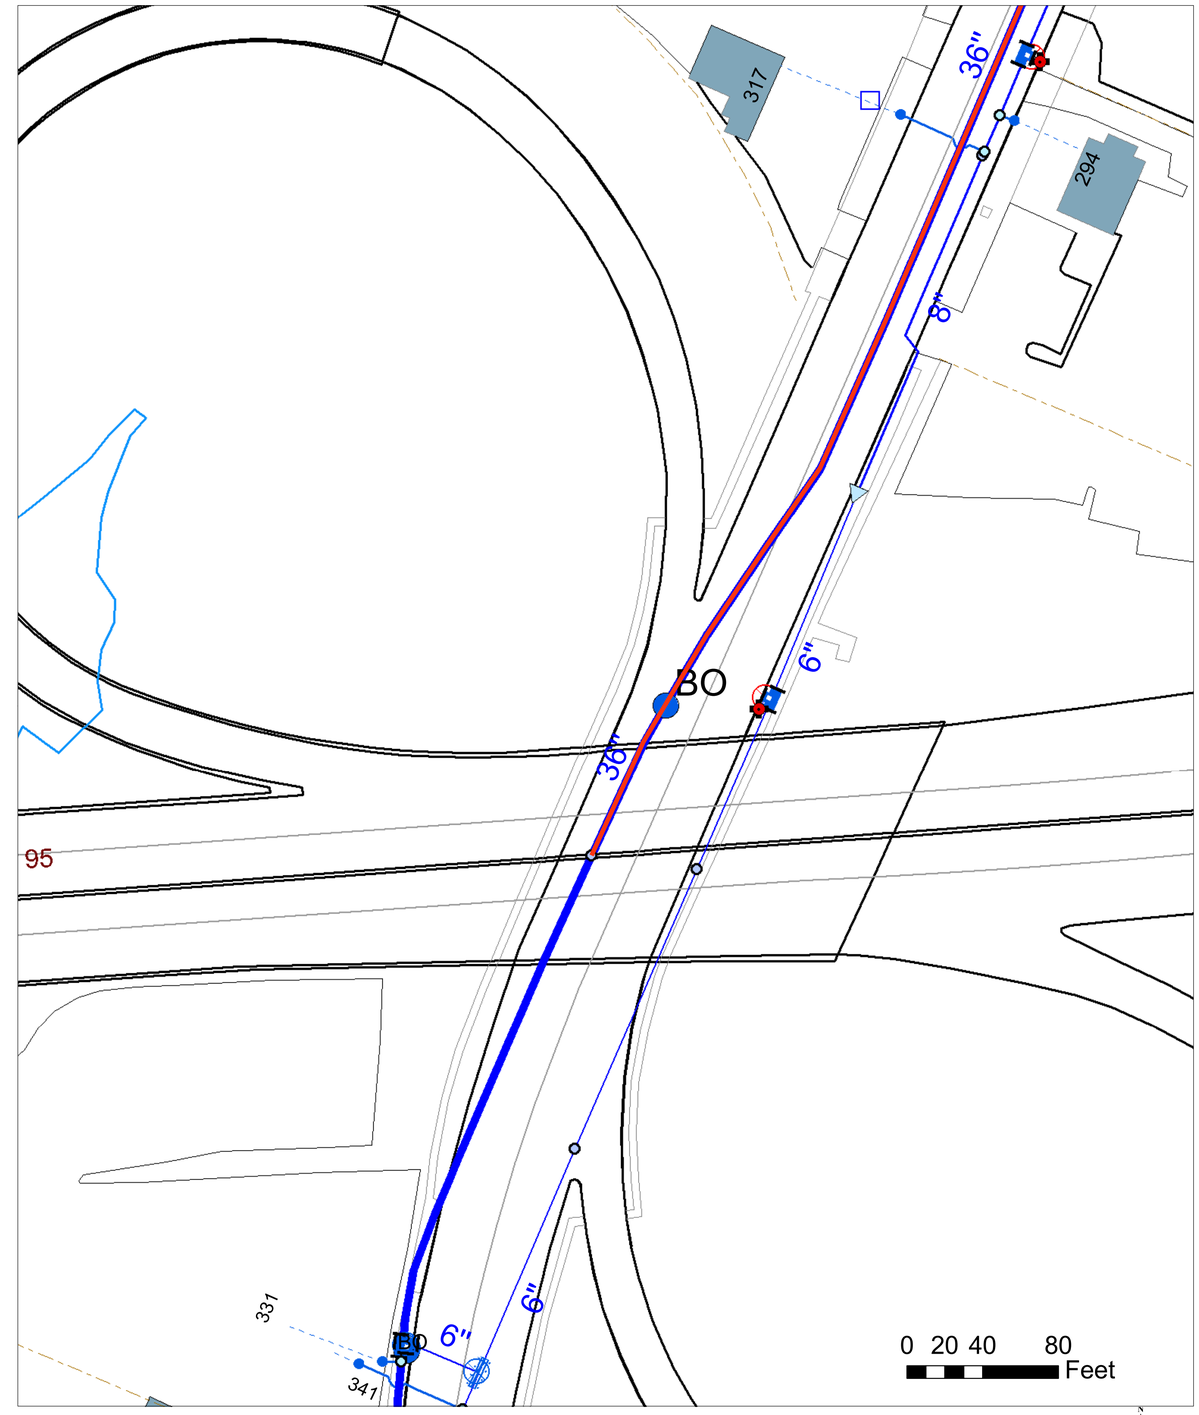

Confidential Information - Property of South
Central Connecticut Regional Water Authority

Caution:
The location of features on this map are approximate.
The Authority will not be held responsible for their accuracy.
- "THE REGIONAL WATER AUTHORITY"

0 100 200 Feet

1 inch equals 100 feet

KIMBERLY AVE WEST HAVEN @ I-95

36" WATER MAIN SP 92-522 RWA GIS MAP 01

N W E S

RegionalWaterAuthority