03 - ARCHITECTURAL
INDEX OF DRAWINGS

DRAWING NUMBER	DRAWING TITLE	DRAWING NUMBER	DRAWING TITLE
A-000	INDEX OF DRAWINGS		
A-001	DARIEN PLANS AND ELEVATIONS		
A-002	TRUMBULL PLANS AND ELEVATIONS		
A-003	WESTPORT PLANS AND ELEVATIONS		
A-004	WILTON PLANS AND ELEVATIONS		
A-005	DETAILS		

THE DESIGN APPEARS TO CONFORM TO APPLICABLE CRITERIA. APPROVAL IS NOT TO BE CONSTRUED TO MEAN THAT ALL ASPECTS OF THE DESIGN HAVE BEEN PERSONALLY CHECKED BY THE UNDERSIGNED.

Theodore H. Nezames

Digitally signed by Theodore H. Nezames
DN: CN=Theodore H. Nezames, O=State of Connecticut, E=Theodore.Nezames@ct.gov, OU=Department of Transportation, OU=Bureau of Engineering and Construction, OU=Facilities Design - Transportation Principal Engineer, L=Newington, S=Connecticut, C=US
Date: 2014.08.29 15:31:46-04'00'

TRANSPORTATION PRINCIPAL ENGINEER

REV.	DATE	REVISION DESCRIPTION	SHEET NO.
-	-	-	-
-	-	-	-
-	-	-	-
-	-	-	-
-	-	-	-
-	-	-	-

THE INFORMATION, INCLUDING ESTIMATED QUANTITIES OF WORK, SHOWN ON THESE SHEETS IS BASED ON LIMITED INVESTIGATIONS BY THE STATE AND IS IN NO WAY WARRANTED TO INDICATE THE CONDITIONS OF ACTUAL QUANTITIES OF WORK WHICH WILL BE REQUIRED.

Plotted Date: 8/25/2014

DESIGNER/DRAFTER: **SLM**

CHECKED BY: **MJS**

SCALE AS NOTED

STATE OF CONNECTICUT
DEPARTMENT OF TRANSPORTATION

Filename: FD_MSH_ARC_0172_407_A001.dgn

SIGNATURE/ BLOCK:

OFFICE OF ENGINEERING

APPROVED BY:

PROJECT TITLE:

THE REHABILITATION OF THE SALT SHEDS

TOWN:

DARIEN, TRUMBULL WESTPORT, WILTON

DRAWING TITLE:

INDEX OF DRAWINGS

PROJECT NO. **173-444**

DRAWING NO. **A-000**

SHEET NO. **03.01**

Connecticut Department of Transportation
QA/QC Format Check

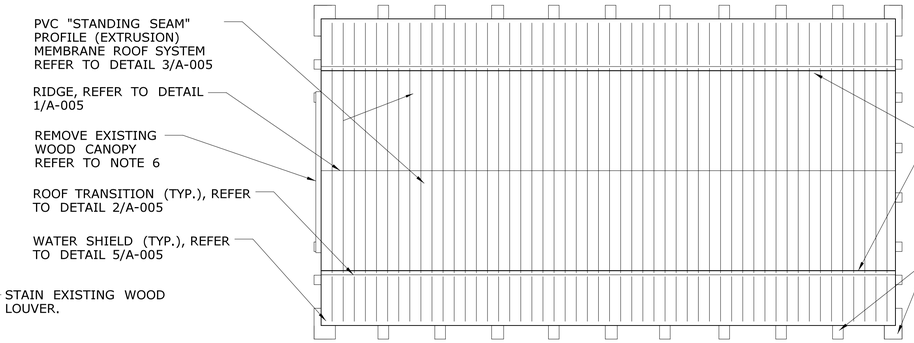

ROOF PLAN
SCALE: 3/32" = 1'-0"

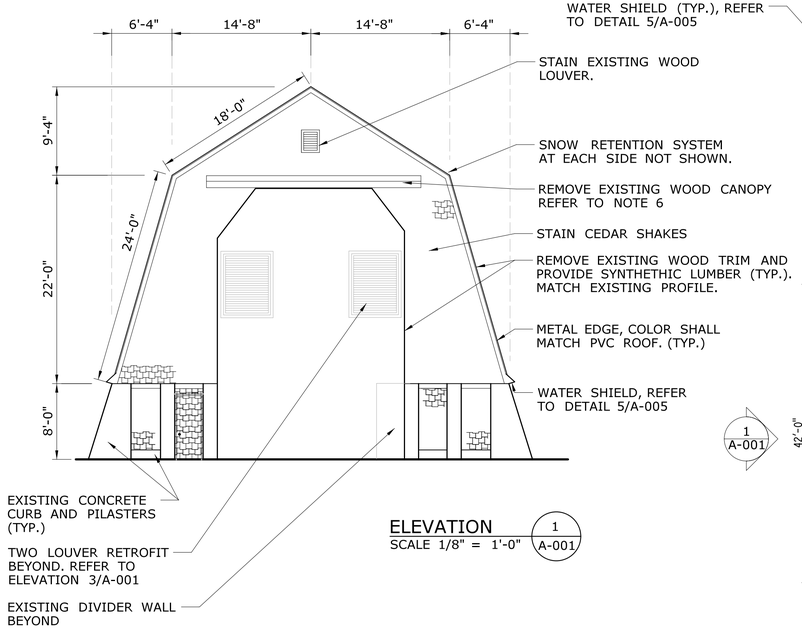

ELEVATION 1/A-001
SCALE 1/8" = 1'-0"

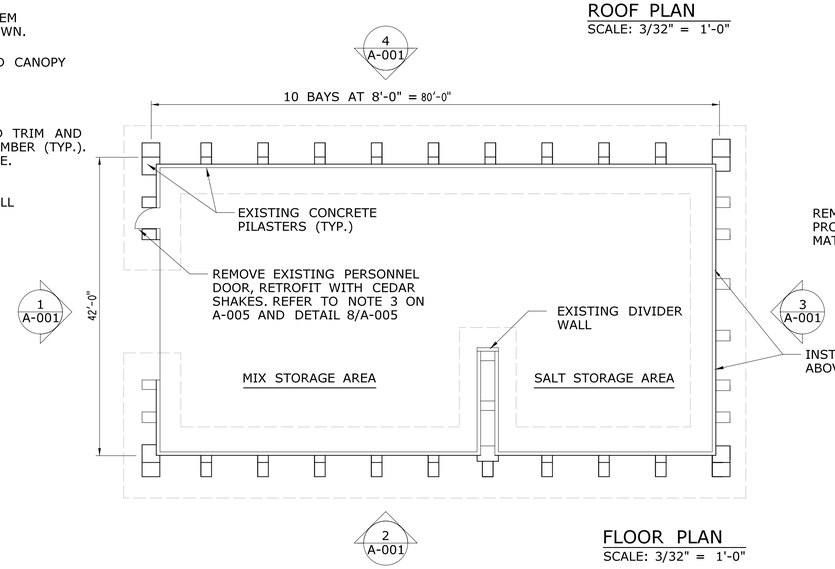

FLOOR PLAN
SCALE: 3/32" = 1'-0"

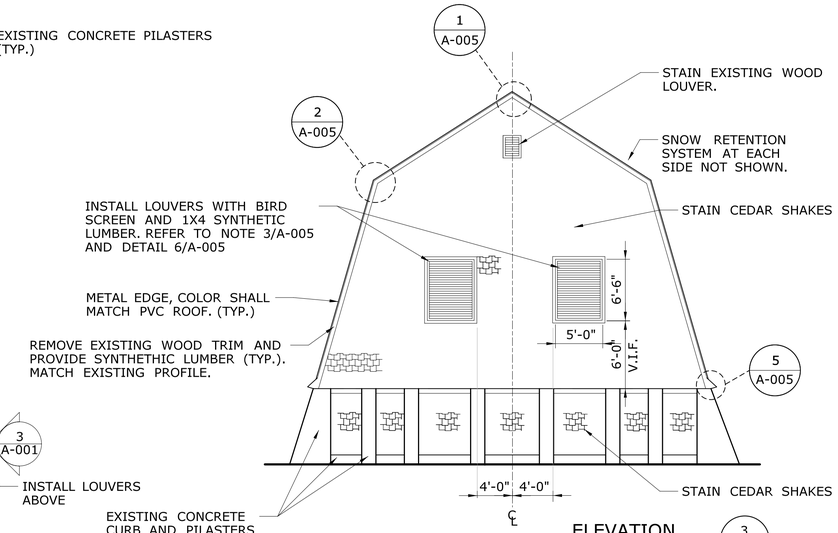

ELEVATION 3/A-001
SCALE 1/8" = 1'-0"

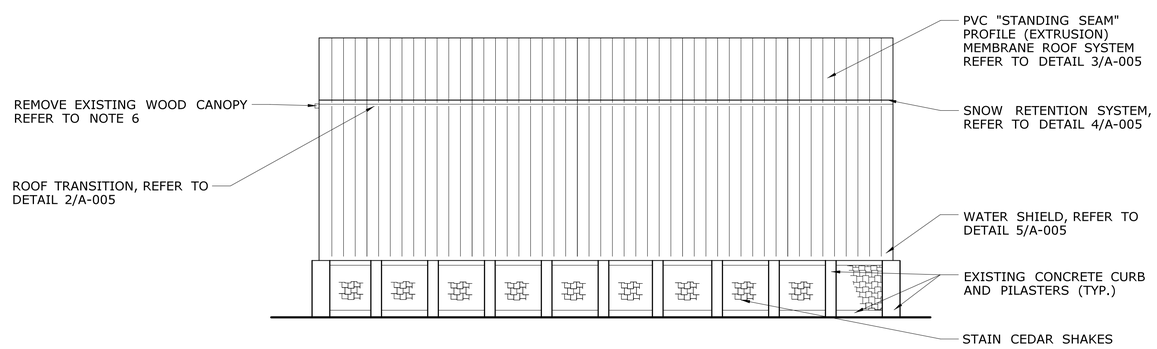

SIDE ELEVATION 2/A-001 4/A-001
SCALE: 3/32" = 1'-0"

NOTES

1. CONTRACTOR SHALL VERIFY IN THE FIELD (V.I.F.) ALL DIMENSIONS AND CONDITIONS.
2. ALL ITEMS ON PLANS ARE PROPOSED UNLESS LABELED EXISTING.
3. ELECTRICAL APPURTENANCES NOT SHOWN.
4. STAIN CEDAR SHAKES.
5. REMOVE AND DISCARD EXISTING ASPHALT ROOF SHINGLES AND VAPOR BARRIER.
6. IN-FILL SALVAGED CEDAR SHAKES, WHERE CANOPY WAS REMOVED. REFER TO NOTE 3 ON DRAWING A-005.
7. CONTRACTOR SHALL INSTALL FULL LENGTH PVC EXTRUSION ABOVE THE WATER SHIELD, SHORTER PIECES NEAR THE GROUND ARE NOT PERMITTED.
8. DESIGN LIVE LOADS ARE 53 PSF OVER HALF OF THE ROOF, 43 PSF OVER ENTIRE ROOF.

REV.	DATE	REVISION DESCRIPTION	SHEET NO.
-	-	-	-
-	-	-	-
-	-	-	-
-	-	-	-
-	-	-	-
-	-	-	-

THE INFORMATION, INCLUDING ESTIMATED QUANTITIES OF WORK, SHOWN ON THESE SHEETS IS BASED ON LIMITED INVESTIGATIONS BY THE STATE AND IS IN NO WAY WARRANTED TO INDICATE THE CONDITIONS OF ACTUAL QUANTITIES OF WORK WHICH WILL BE REQUIRED.

Plotted Date: 8/25/2014

DESIGNER/DRAFTER: SLM
CHECKED BY: MJS
SCALE AS NOTED

STATE OF CONNECTICUT
DEPARTMENT OF TRANSPORTATION

Filename: FD..MSH..ARC..0172..406..A003.dgn

SIGNATURE/BLOCK:
OFFICE OF ENGINEERING
APPROVED BY:

PROJECT TITLE:
THE REHABILITATION OF THE SALT SHEDS

TOWN:
DARIEN, TRUMBULL, WESTPORT, WILTON

DRAWING TITLE:
DARIEN
PLANS AND ELEVATIONS

PROJECT NO. 173-444
DRAWING NO. A-001
SHEET NO. 03.02

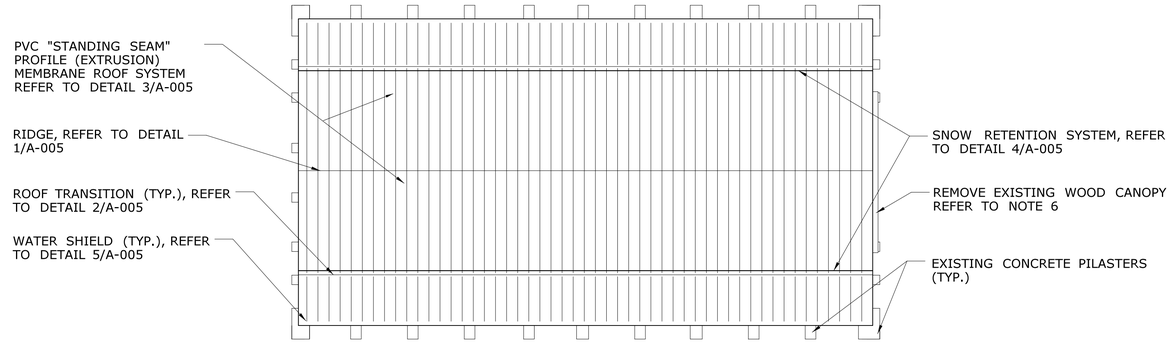

ROOF PLAN
SCALE: 3/32" = 1'-0"

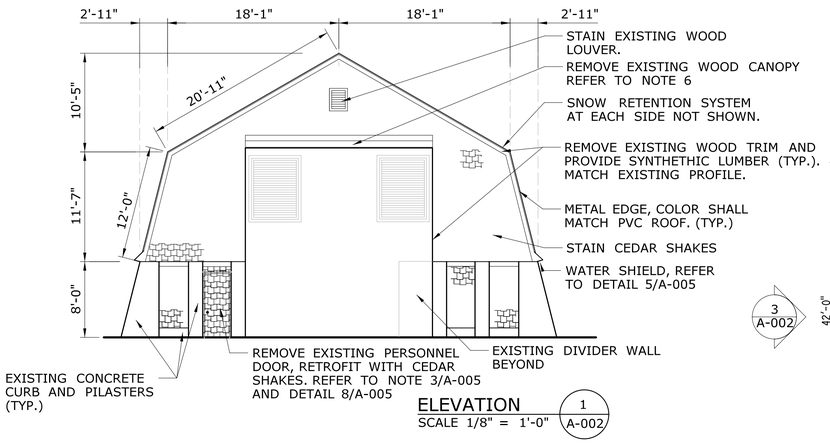

ELEVATION 1 A-002
SCALE 1/8" = 1'-0"

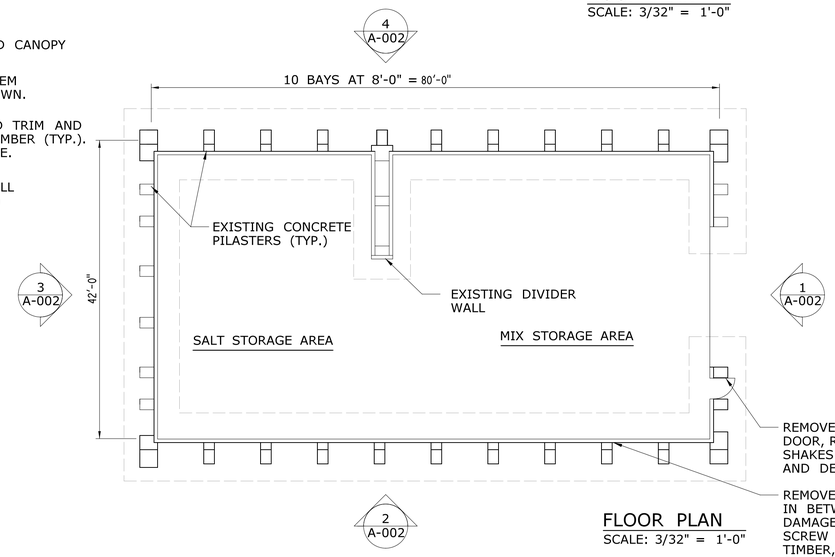

FLOOR PLAN
SCALE: 3/32" = 1'-0"

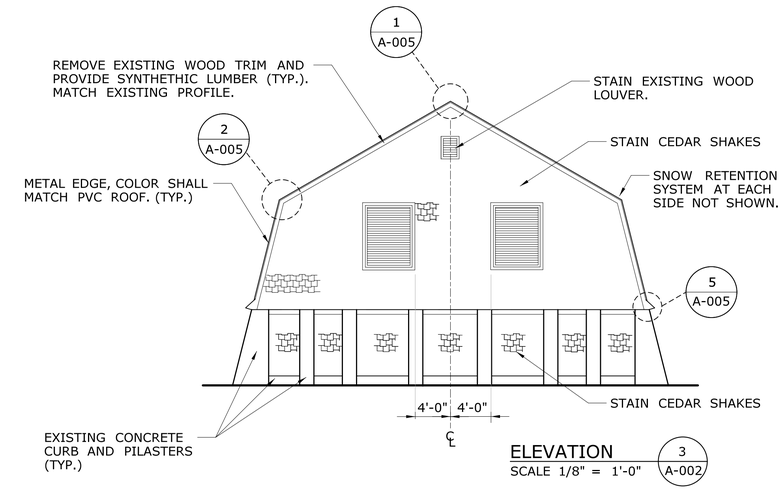

ELEVATION 3 A-002
SCALE 1/8" = 1'-0"

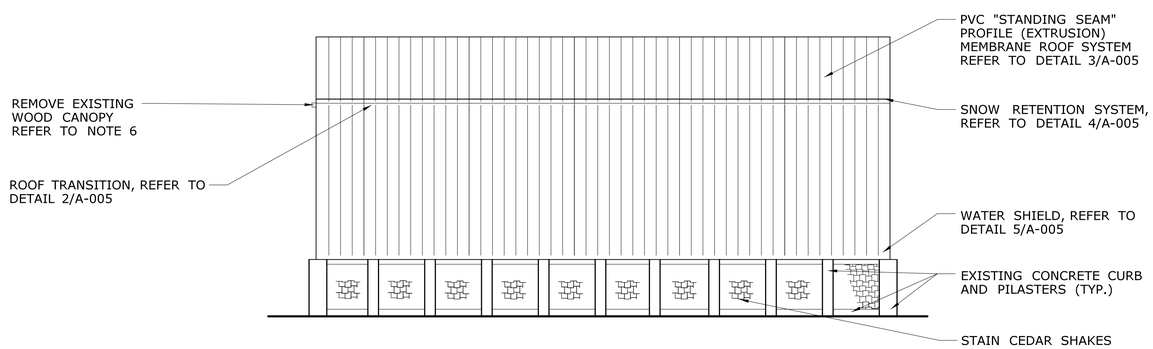

SIDE ELEVATION 2 A-002 4 A-002
SCALE: 3/32" = 1'-0"

NOTES

1. CONTRACTOR SHALL VERIFY IN THE FIELD (V.I.F.) ALL DIMENSIONS AND CONDITIONS.

2. ALL ITEMS ON PLANS ARE PROPOSED UNLESS LABELED EXISTING.

3. ELECTRICAL APPURTENANCES NOT SHOWN.

4. STAIN CEDAR SHAKES.

5. REMOVE AND DISCARD EXISTING ASPHALT ROOF SHINGLES AND VAPOR BARRIER.

6. IN-FILL SALVAGED CEDAR SHAKES, WHERE CANOPY WAS REMOVED. REFER TO NOTE 3 ON DRAWING A-005.

7. CONTRACTOR SHALL INSTALL FULL LENGTH PVC EXTRUSION ABOVE THE WATER SHIELD, SHORTER PIECES NEAR THE GROUND ARE NOT PERMITTED.

8. DESIGN LIVE LOADS ARE 53 PSF OVER HALF OF THE ROOF, 43 PSF OVER ENTIRE ROOF.

REV.	DATE	REVISION DESCRIPTION	SHEET NO.
-	-	-	-
-	-	-	-
-	-	-	-
-	-	-	-
-	-	-	-
-	-	-	-

THE INFORMATION, INCLUDING ESTIMATED QUANTITIES OF WORK, SHOWN ON THESE SHEETS IS BASED ON LIMITED INVESTIGATIONS BY THE STATE AND IS IN NO WAY WARRANTED TO INDICATE THE CONDITIONS OF ACTUAL QUANTITIES OF WORK WHICH WILL BE REQUIRED.

Plotted Date: 8/25/2014

DESIGNER/DRAFTER: **SLM**
CHECKED BY: **MJS**
SCALE AS NOTED

STATE OF CONNECTICUT
DEPARTMENT OF TRANSPORTATION

Filename: FD_MSH_ARC_0172_406_A003.dgn

SIGNATURE/BLOCK: **OFFICE OF ENGINEERING**
APPROVED BY:

PROJECT TITLE: **THE REHABILITATION OF THE SALT SHEDS**

TOWN: **DARIEN, TRUMBULL, WESTPORT, WILTON**

DRAWING TITLE: **TRUMBULL PLANS AND ELEVATIONS**

PROJECT NO. **173-444**
DRAWING NO. **A-002**
SHEET NO. **03.03**

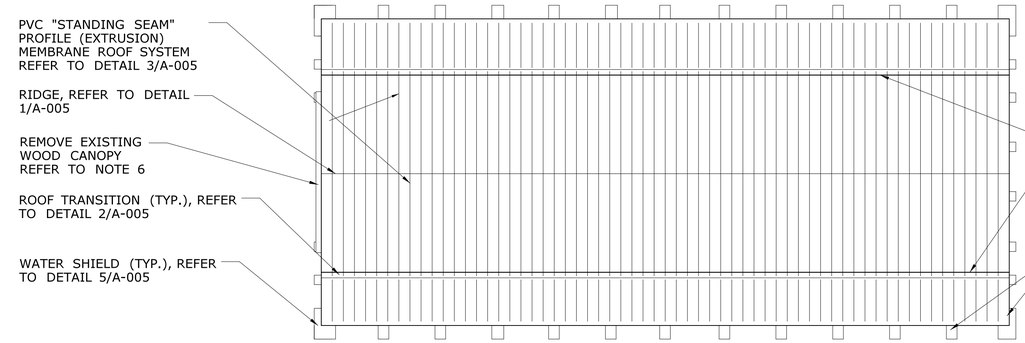

ROOF PLAN
SCALE: 3/32" = 1'-0"

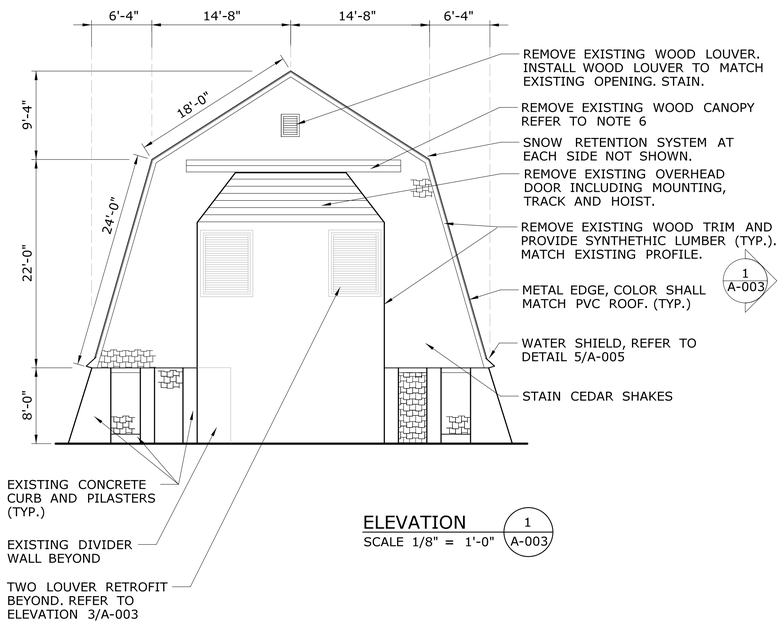

ELEVATION 1 A-003
SCALE 1/8" = 1'-0"

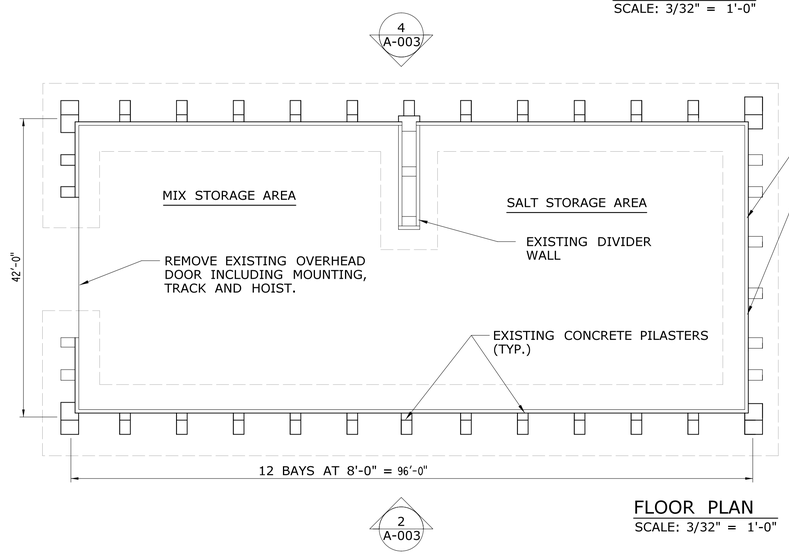

FLOOR PLAN
SCALE: 3/32" = 1'-0"

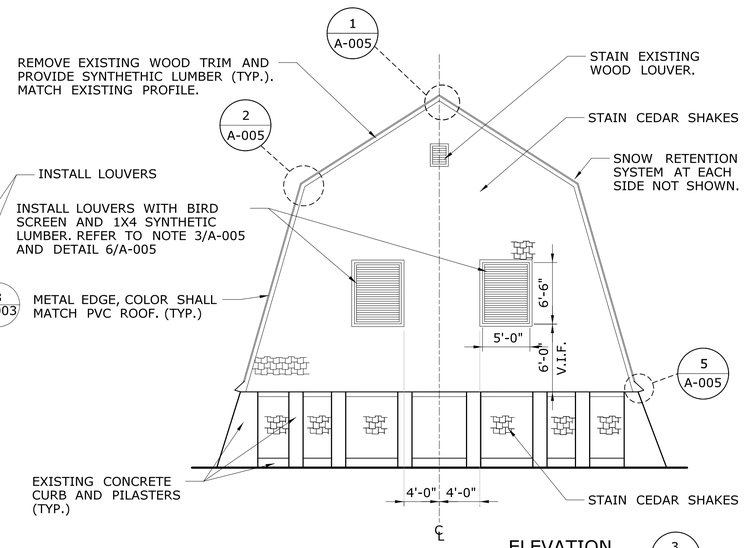

ELEVATION 3 A-003
SCALE 1/8" = 1'-0"

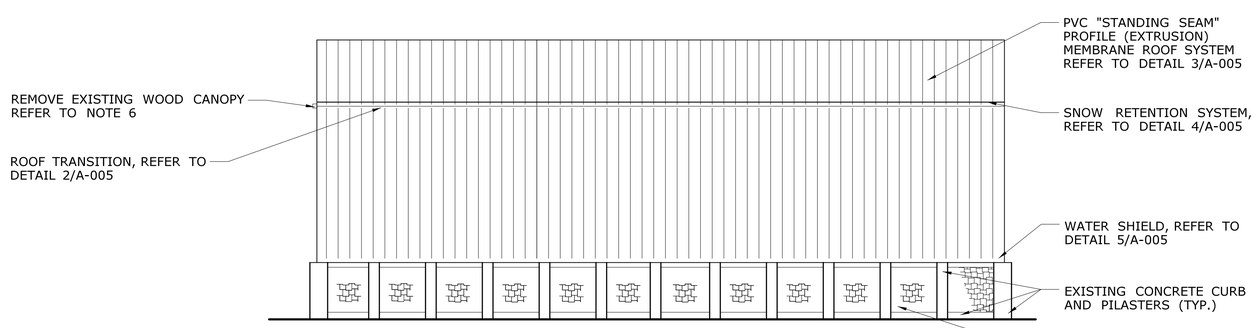

SIDE ELEVATION 2 A-003 / 4 A-003
SCALE: 3/32" = 1'-0"

NOTES

1. CONTRACTOR SHALL VERIFY IN THE FIELD (V.I.F.) ALL DIMENSIONS AND CONDITIONS.

2. ALL ITEMS ON PLANS ARE PROPOSED UNLESS LABELED EXISTING.

3. ELECTRICAL APPURTENANCES NOT SHOWN.

4. STAIN CEDAR SHAKES.

5. REMOVE AND DISCARD EXISTING ASPHALT ROOF SHINGLES AND VAPOR BARRIER.

6. IN-FILL SALVAGED CEDAR SHAKES, WHERE CANOPY WAS REMOVED. REFER TO NOTE 4 ON DRAWING A-005.

7. CONTRACTOR SHALL INSTALL FULL LENGTH PVC EXTRUSION ABOVE THE WATER SHIELD, SHORTER PIECES NEAR THE GROUND ARE NOT PERMITTED.

8. DESIGN LIVE LOADS ARE 53 PSF OVER HALF OF THE ROOF, 43 PSF OVER ENTIRE ROOF.

REV.	DATE	REVISION DESCRIPTION	SHEET NO.
-	-	-	-
-	-	-	-
-	-	-	-
-	-	-	-
-	-	-	-
-	-	-	-

THE INFORMATION, INCLUDING ESTIMATED QUANTITIES OF WORK, SHOWN ON THESE SHEETS IS BASED ON LIMITED INVESTIGATIONS BY THE STATE AND IS IN NO WAY WARRANTED TO INDICATE THE CONDITIONS OF ACTUAL QUANTITIES OF WORK WHICH WILL BE REQUIRED.

Plotted Date: 8/25/2014

DESIGNER/DRAFTER: **SLM**
CHECKED BY: **MJS**
SCALE AS NOTED

STATE OF CONNECTICUT
DEPARTMENT OF TRANSPORTATION

Filename: FD_MSH_ARC_0172_406_A001.dgn

SIGNATURE/BLOCK:
OFFICE OF ENGINEERING
APPROVED BY:

PROJECT TITLE:
THE REHABILITATION OF THE SALT SHEDS

TOWN:
DARIEN, TRUMBULL, WESTPORT, WILTON

DRAWING TITLE:
WESTPORT PLANS AND ELEVATIONS

PROJECT NO. **173-444**
DRAWING NO. **A-003**
SHEET NO. **03.04**

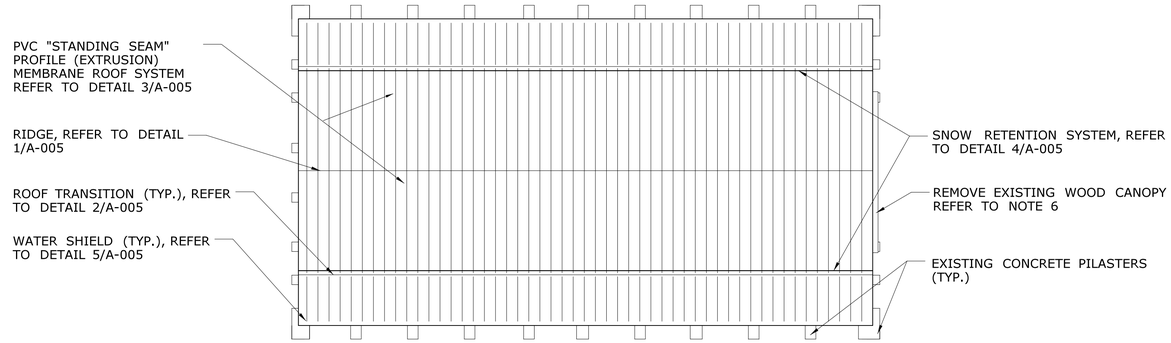

ROOF PLAN
SCALE: 3/32" = 1'-0"

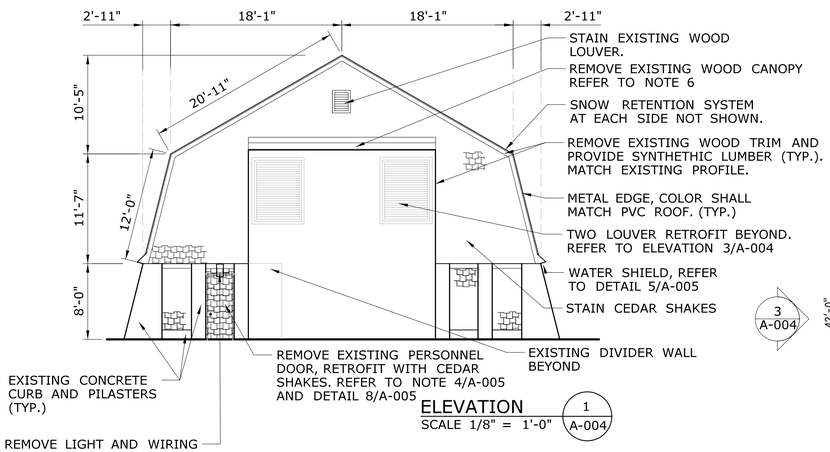

ELEVATION 1/A-004
SCALE 1/8" = 1'-0"

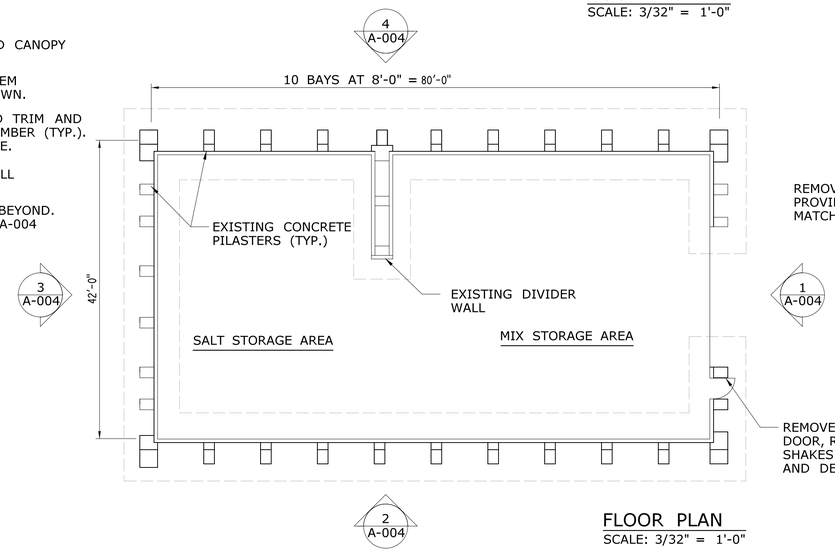

FLOOR PLAN
SCALE: 3/32" = 1'-0"

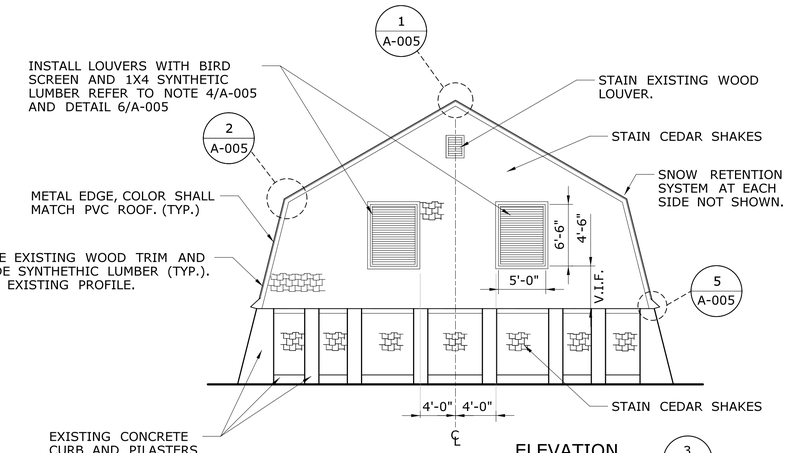

ELEVATION 3/A-004
SCALE 1/8" = 1'-0"

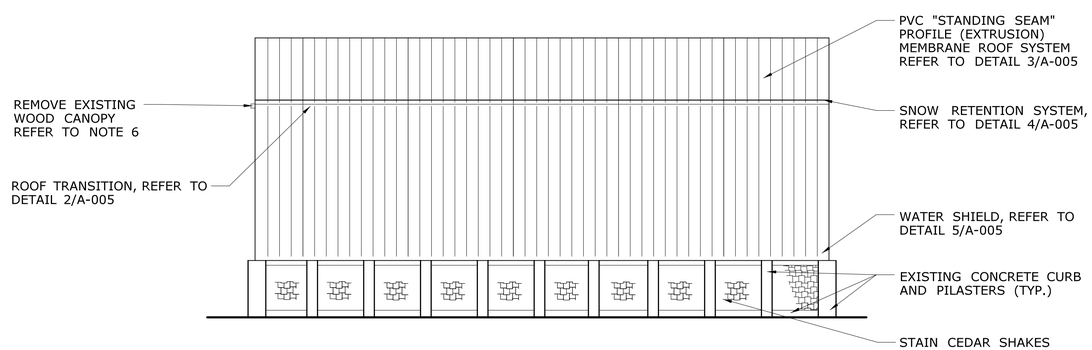

SIDE ELEVATION 2/A-004 4/A-004
SCALE: 3/32" = 1'-0"

NOTES

1. CONTRACTOR SHALL VERIFY IN THE FIELD (V.I.F.) ALL DIMENSIONS AND CONDITIONS.
2. ALL ITEMS ON PLANS ARE PROPOSED UNLESS LABELED EXISTING.
3. ELECTRICAL APPURTENANCES NOT SHOWN.
4. STAIN CEDAR SHAKES.
5. REMOVE AND DISCARD EXISTING ASPHALT ROOF SHINGLES AND VAPOR BARRIER.
6. IN-FILL SALVAGED CEDAR SHAKES, WHERE CANOPY WAS REMOVED. REFER TO NOTE 4 ON DRAWING A-005.
7. CONTRACTOR SHALL INSTALL FULL LENGTH PVC EXTRUSION ABOVE THE WATER SHIELD, SHORTER PIECES NEAR THE GROUND ARE NOT PERMITTED.
8. DESIGN LIVE LOADS ARE 53 PSF OVER HALF OF THE ROOF, 43 PSF OVER ENTIRE ROOF.

REV.	DATE	REVISION DESCRIPTION	SHEET NO.
-	-	-	-
-	-	-	-
-	-	-	-
-	-	-	-
-	-	-	-
-	-	-	-

THE INFORMATION, INCLUDING ESTIMATED QUANTITIES OF WORK, SHOWN ON THESE SHEETS IS BASED ON LIMITED INVESTIGATIONS BY THE STATE AND IS IN NO WAY WARRANTED TO INDICATE THE CONDITIONS OF ACTUAL QUANTITIES OF WORK WHICH WILL BE REQUIRED.

Plotted Date: 8/25/2014

DESIGNER/DRAFTER: **SLM**
CHECKED BY: **MJS**
SCALE AS NOTED

STATE OF CONNECTICUT
DEPARTMENT OF TRANSPORTATION

Filename: FD_MSH_ARC_0172_406_A003.dgn

SIGNATURE/BLOCK:
OFFICE OF ENGINEERING
APPROVED BY:

PROJECT TITLE:
THE REHABILITATION OF THE SALT SHEDS

TOWN:
DARIEN, TRUMBULL, WESTPORT, WILTON

DRAWING TITLE:
WILTON PLANS AND ELEVATIONS

PROJECT NO. **173-444**
DRAWING NO. **A-004**
SHEET NO. **03.05**

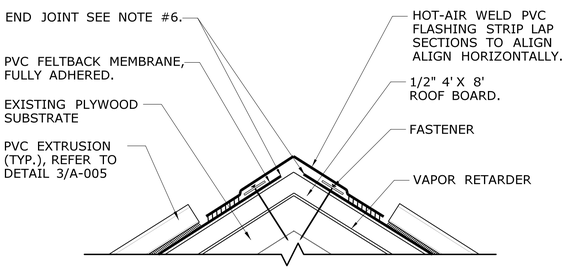

RIDGE 1 A-005
NOT TO SCALE

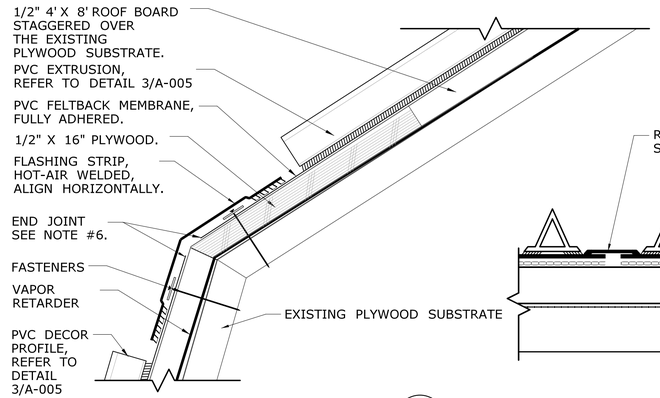

ROOF TRANSITION 2 A-005
NOT TO SCALE

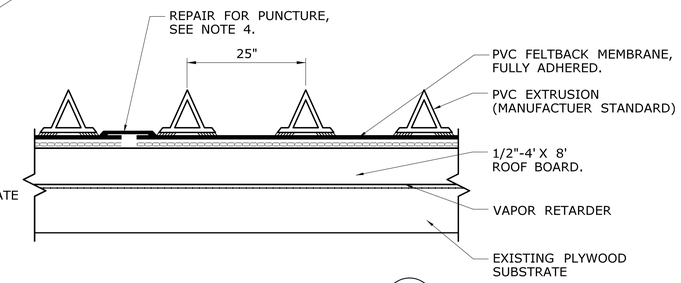

PVC EXTRUSION PROFILE/REPAIR 3 A-005
NOT TO SCALE

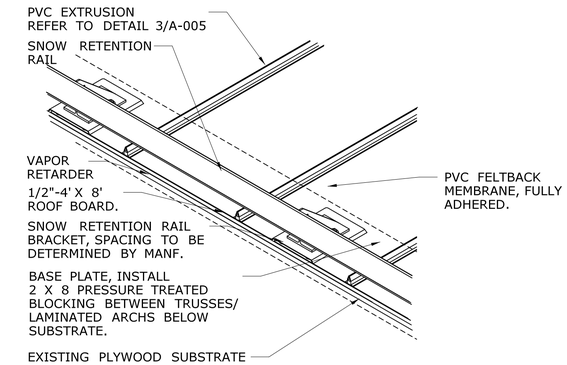

NOTE: COLOR SHALL MATCH PVC "STANDING SEAM" (EXTRUSION) MEMBRANE ROOF SYSTEM.

SNOW RETENTION SYSTEM 4 A-005
NOT TO SCALE

NOTES

1. CONTRACTOR SHALL VERIFY IN THE FIELD ALL DIMENSIONS AND CONDITIONS.

2. ALL ITEMS ON PLANS ARE PROPOSED UNLESS LABELED EXISTING.

3. CONTRACTOR SHALL SALVAGE CEDAR SHAKES REMOVED FOR LOUVER INSTALLLATION. THESE SHAKES WILL BE INSTALLED IN THE FOLLOWING ORDER:

A. IN-FILL AROUND LOUVERS AT THE DARIEN, WESTPORT AND WILTON SALT SHEDS.

B. RETROFIT PERSONNEL DOOR AT THE DARIEN, TRUMBULL AND WILTON SALT SHED.

C. IN-FILL WHERE CANOPIES REMOVED AT ALL SALT SHED.

D. REPLACE MISSING SHAKES AT ALL SALT SHED.

E. REPLACE DAMAGED SHAKES AT ALL SALT SHED.

ANY SHAKES THAT REMAIN SHALL BE TURNED OVER TO THE STATE AS SPARE PARTS.

CONTRACTOR SHALL ADD ADDITIONAL FASTENERS AT ROOF BOARD JOINTS OVER THE EXISTING PLYWOOD SUBSTRATE.

4. IN THE EVENT OF A PUNCTURE TO THE PVC MEMBRANE, THE CONTRACTOR SHALL INSTALL A FULL-WIDTH PVC SHEET BETWEEN THE DECOR PROFILE FOR THE FULL LENGTH OF THE ROOF FIELD. REF DETAILS 3/A-005

5. CONTRACTOR SHALL STAGGER THE ROOF BOARD OVER THE EXISTING PLYWOOD SUBSTRATE.

6. PVC SHEET SHALL BE INSTALLED CONTINUOUS WITH NO END JOINTS AS SHOWN ON PLAN AT RIDGE, ROOF TRANSITION AND WATER SHIELD.

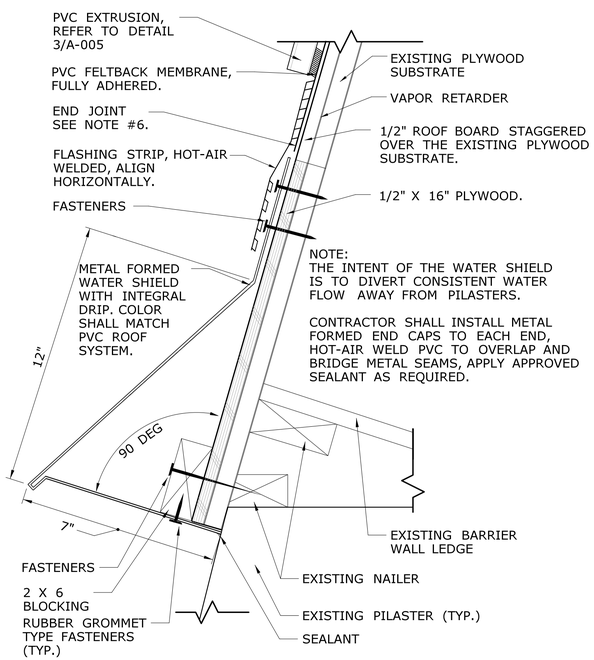

WATER SHIELD 5 A-005
NOT TO SCALE

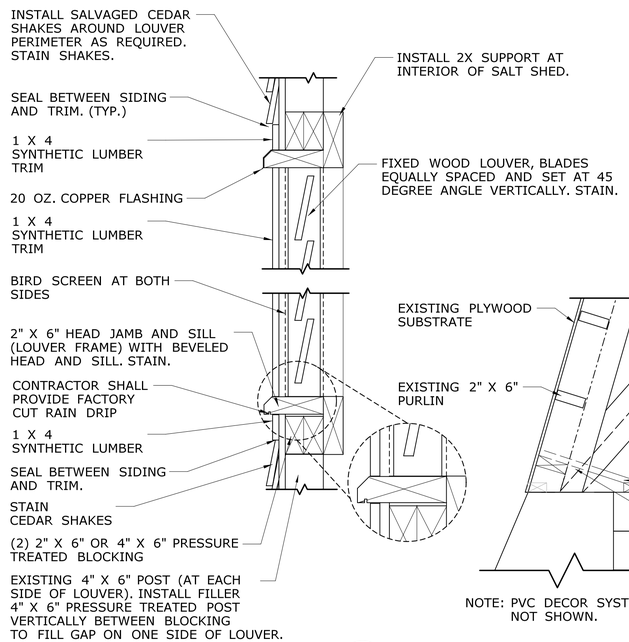

LOUVER RETROFIT 6 A-005
NOT TO SCALE

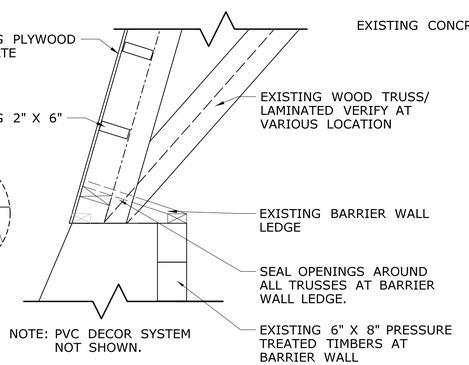

TRUSS AT TIMBER BARRIER WALL 7 A-005
NOT TO SCALE

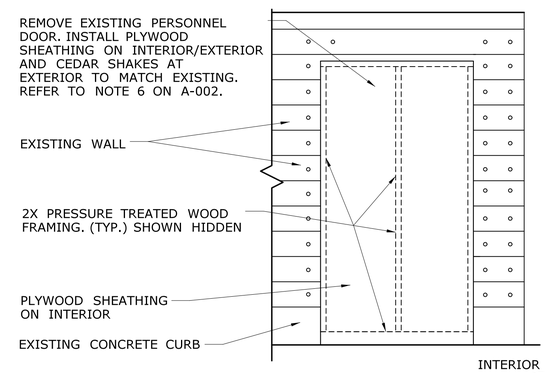

PERSONNEL DOOR RETROFIT 8 A-005
NOT TO SCALE

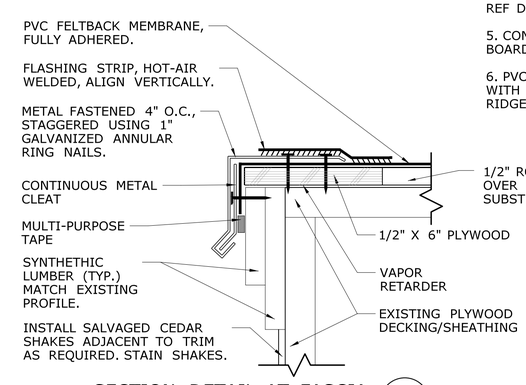

SECTION DETAIL AT FASCIA 9 A-005
NOT TO SCALE

REV.	DATE	REVISION DESCRIPTION	SHEET NO.
-	-	-	-
-	-	-	-
-	-	-	-
-	-	-	-
-	-	-	-
-	-	-	-

THE INFORMATION, INCLUDING ESTIMATED QUANTITIES OF WORK, SHOWN ON THESE SHEETS IS BASED ON LIMITED INVESTIGATIONS BY THE STATE AND IS IN NO WAY WARRANTED TO INDICATE THE CONDITIONS OF ACTUAL QUANTITIES OF WORK WHICH WILL BE REQUIRED.

Plotted Date: 8/25/2014

DESIGNER/DRAFTER: SLM
CHECKED BY: MJS
SCALE AS NOTED

STATE OF CONNECTICUT
DEPARTMENT OF TRANSPORTATION

Filename: FD_MSH_ARC_0172_407_A004.dgn

SIGNATURE/ BLOCK:
OFFICE OF ENGINEERING
APPROVED BY:

PROJECT TITLE:
THE REHABILITATION OF THE SALT SHEDS

TOWN:
DARIEN, TRUMBULL WESTPORT, WILTON

DRAWING TITLE:
DETAILS

PROJECT NO. 173-444
DRAWING NO. A-005
SHEET NO. 03.06