Electric Manhole Location
Electric Manhole Location
WEST CAMPUS PARKING GARAGE #27
BROWNELL HALL #23
WINTERGREEN
BROOK
GRAPHIC SCALE
(IN FEET)
1 inch = 50 ft.

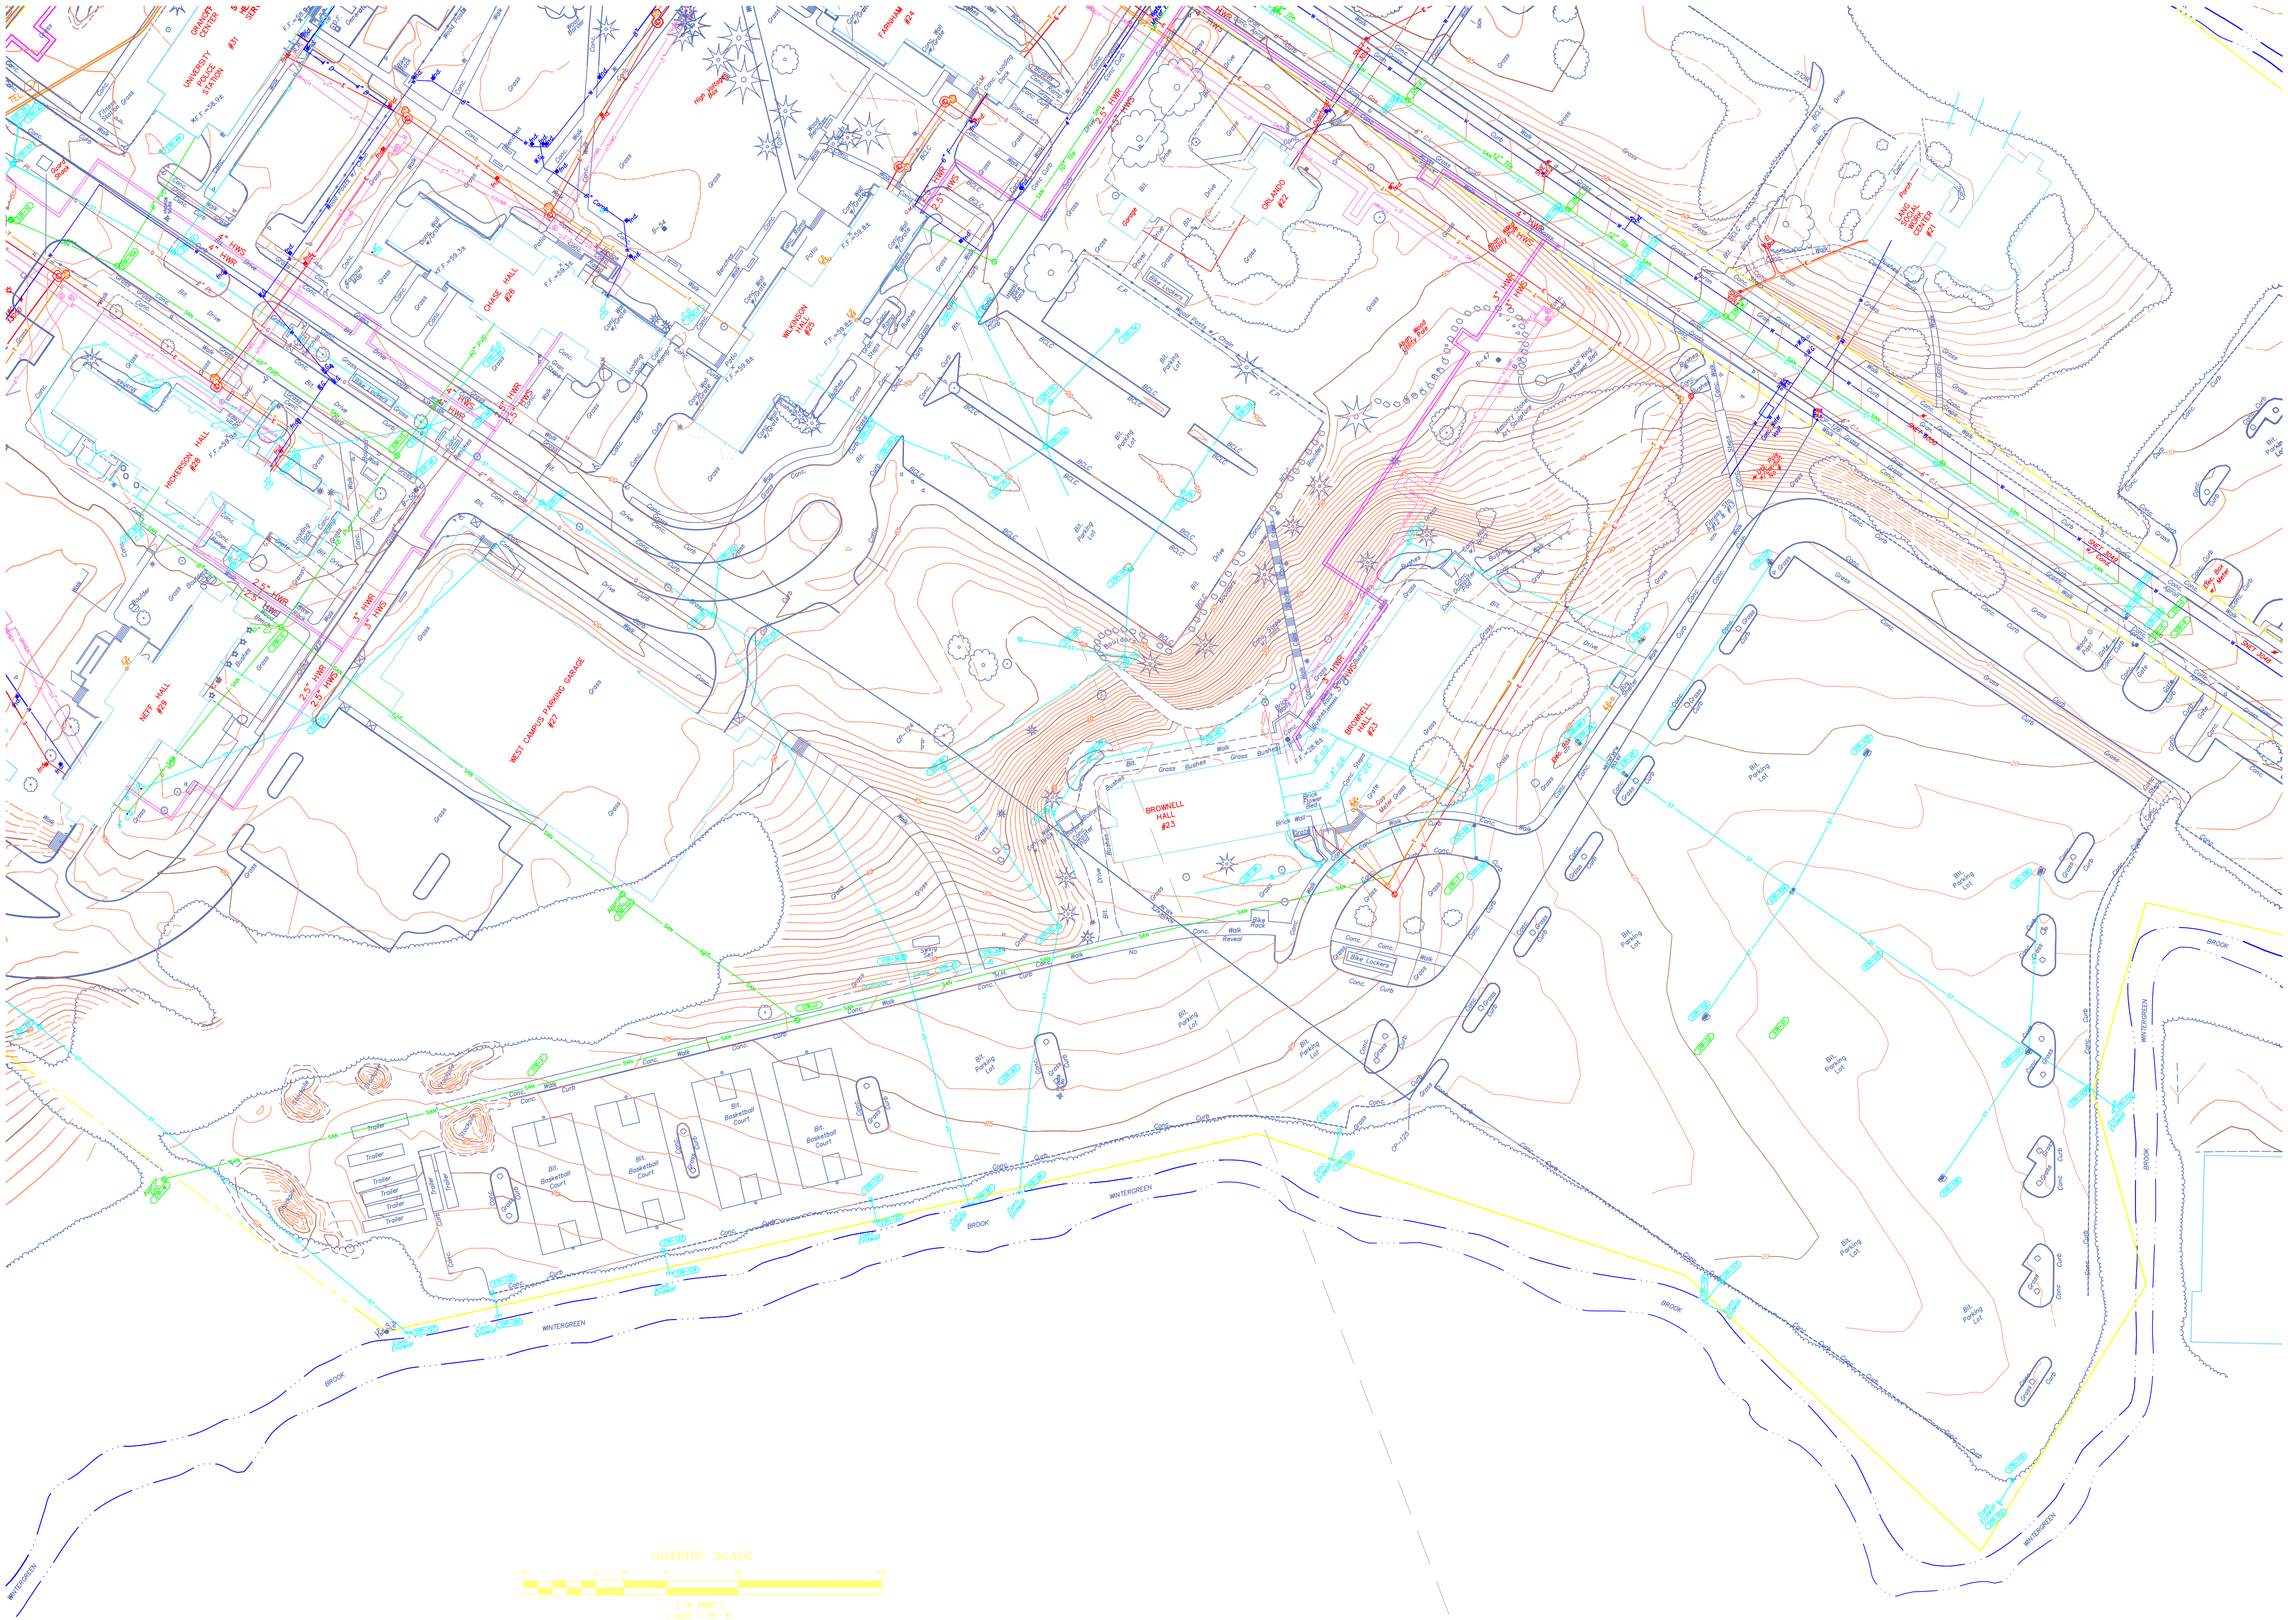

UNIVERSITY POLICE STATION #31
GRANGER CENTER
CHASE HALL #26
WILKINSON HALL #25
ORLANDO #22
LANG SOCIAL WORK CENTER #21
HICKERSON HALL #28
NEFF HALL #29
WEST CAMPUS PARKING GARAGE #27
BROWNELL HALL #23
Bit. Parking Lot
Bit. Basketball Court
Bike Lockers
Trailer
WINTERGREEN
BROOK
GRAPHIC SCALE
(IN FEET)
1 inch = 50 ft.