P:\DATA BASE\#21A Arute Field Grandstands\Drawings\21A A1.dwg June 13, 2012 - 2:31 PM

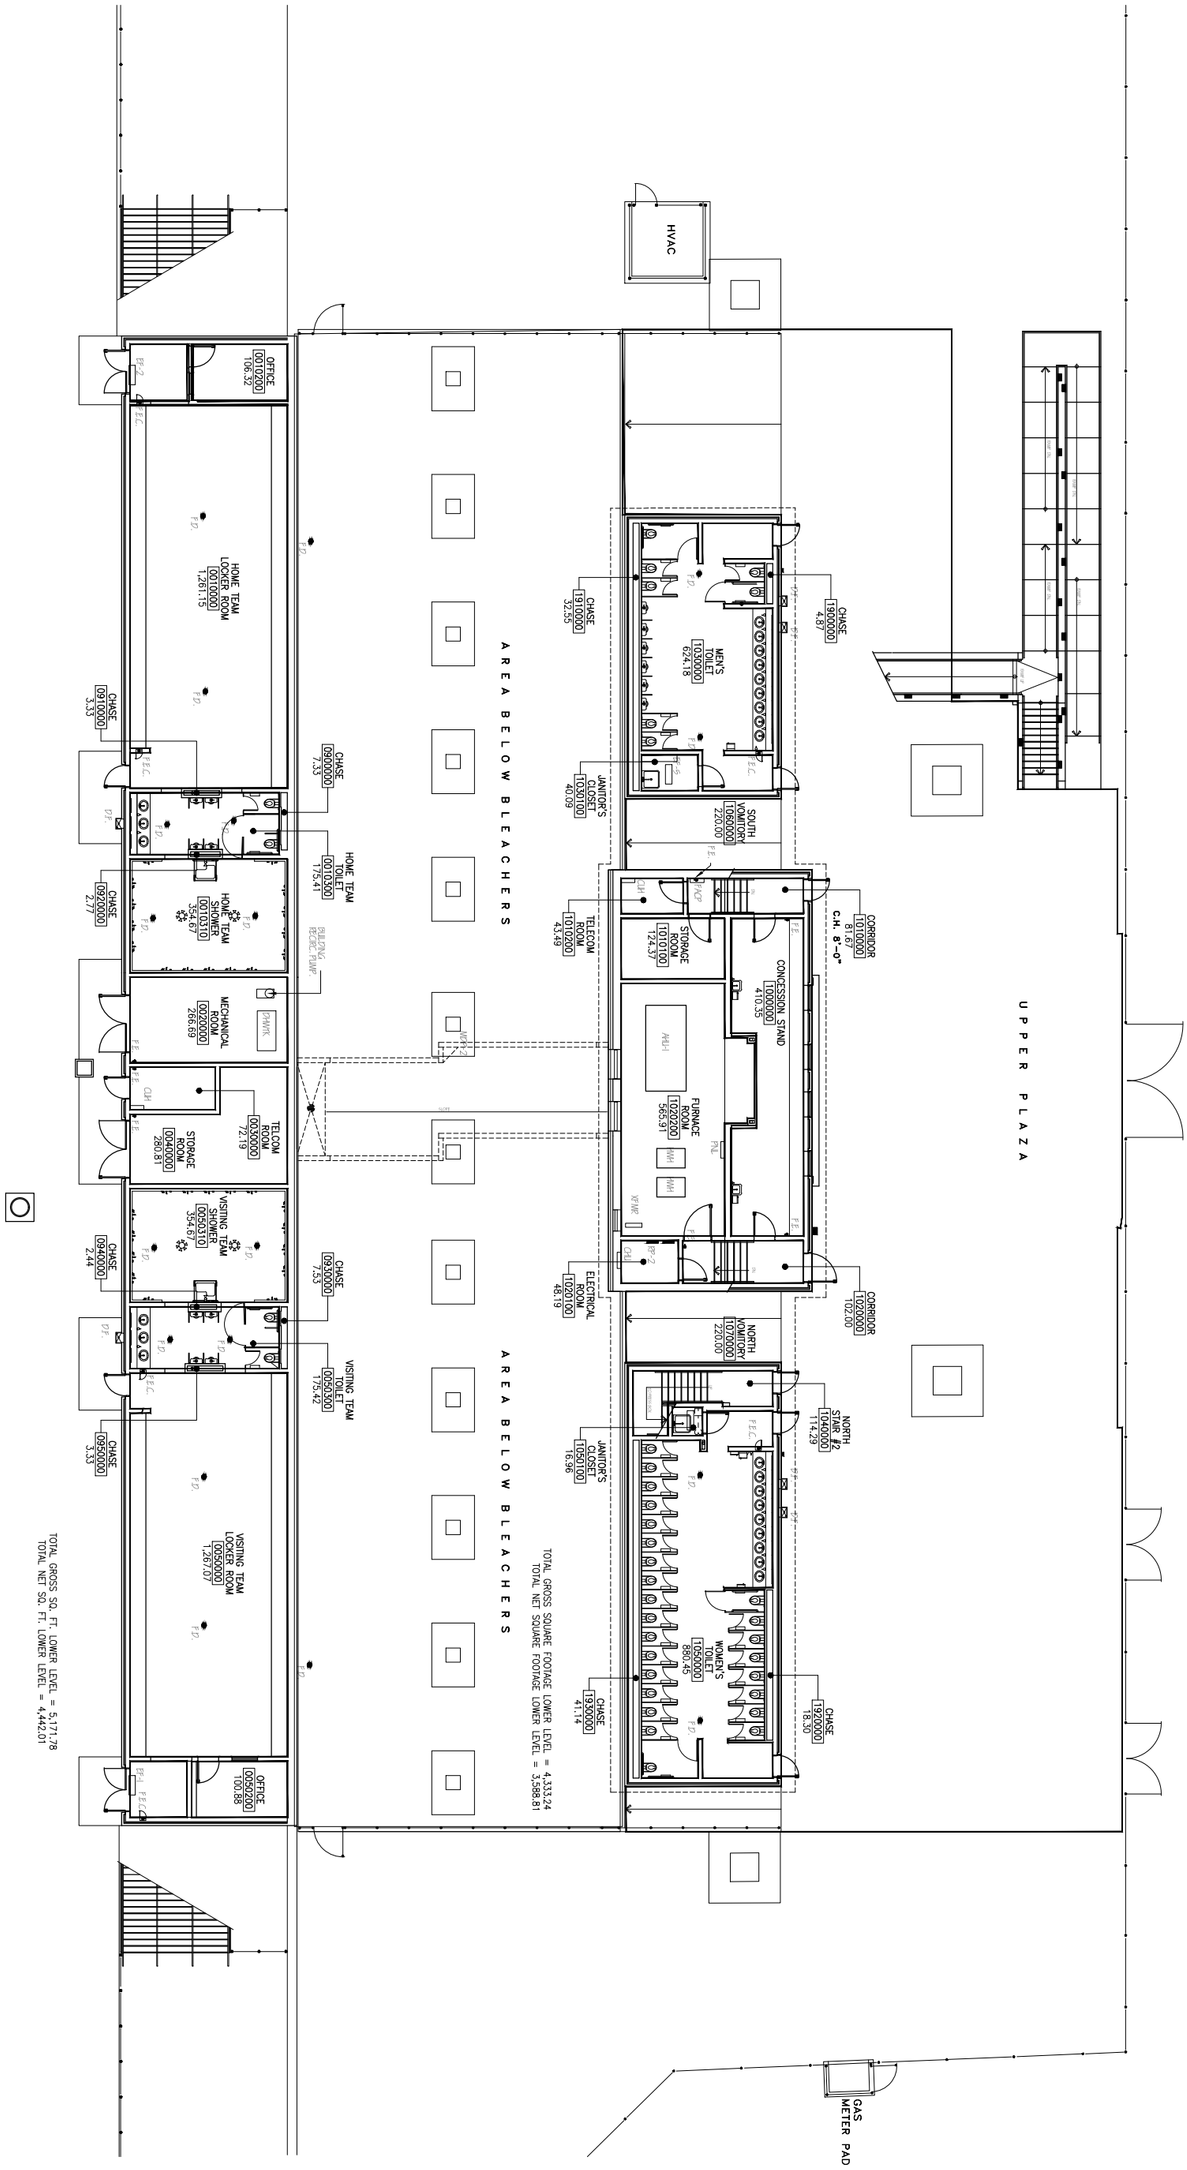

DATE	DESCRIPTION	BY
----11	----	---

REVISIONS

DATE: 01/11/11
FILE#: P:\DATABASE\21A A1

BUILDING#: 21A
DRAWING#: A1

ARUTE FIELD GRANDSTANDS
DATABASE
LOWER LEVEL PLAN

CENTRAL CONNECTICUT STATE UNIVERSITY

Office of the University Architect, Rm.# 201, East Hall, 1615 Stanley Street, New Britain, Ct., 06050, Tel.# 860/832-2311, Fax.# 860/832-2329